


This Drawing is the Copyright of J.E.D. Design (A.S.) Ltd and is not to be reproduced without prior consent

REVISIONS

Rev	Description	Date	By


NOTES

- GENERAL :
1. Dimensions to be checked on site prior to commencement.
 2. Boundary line position/ to be checked.

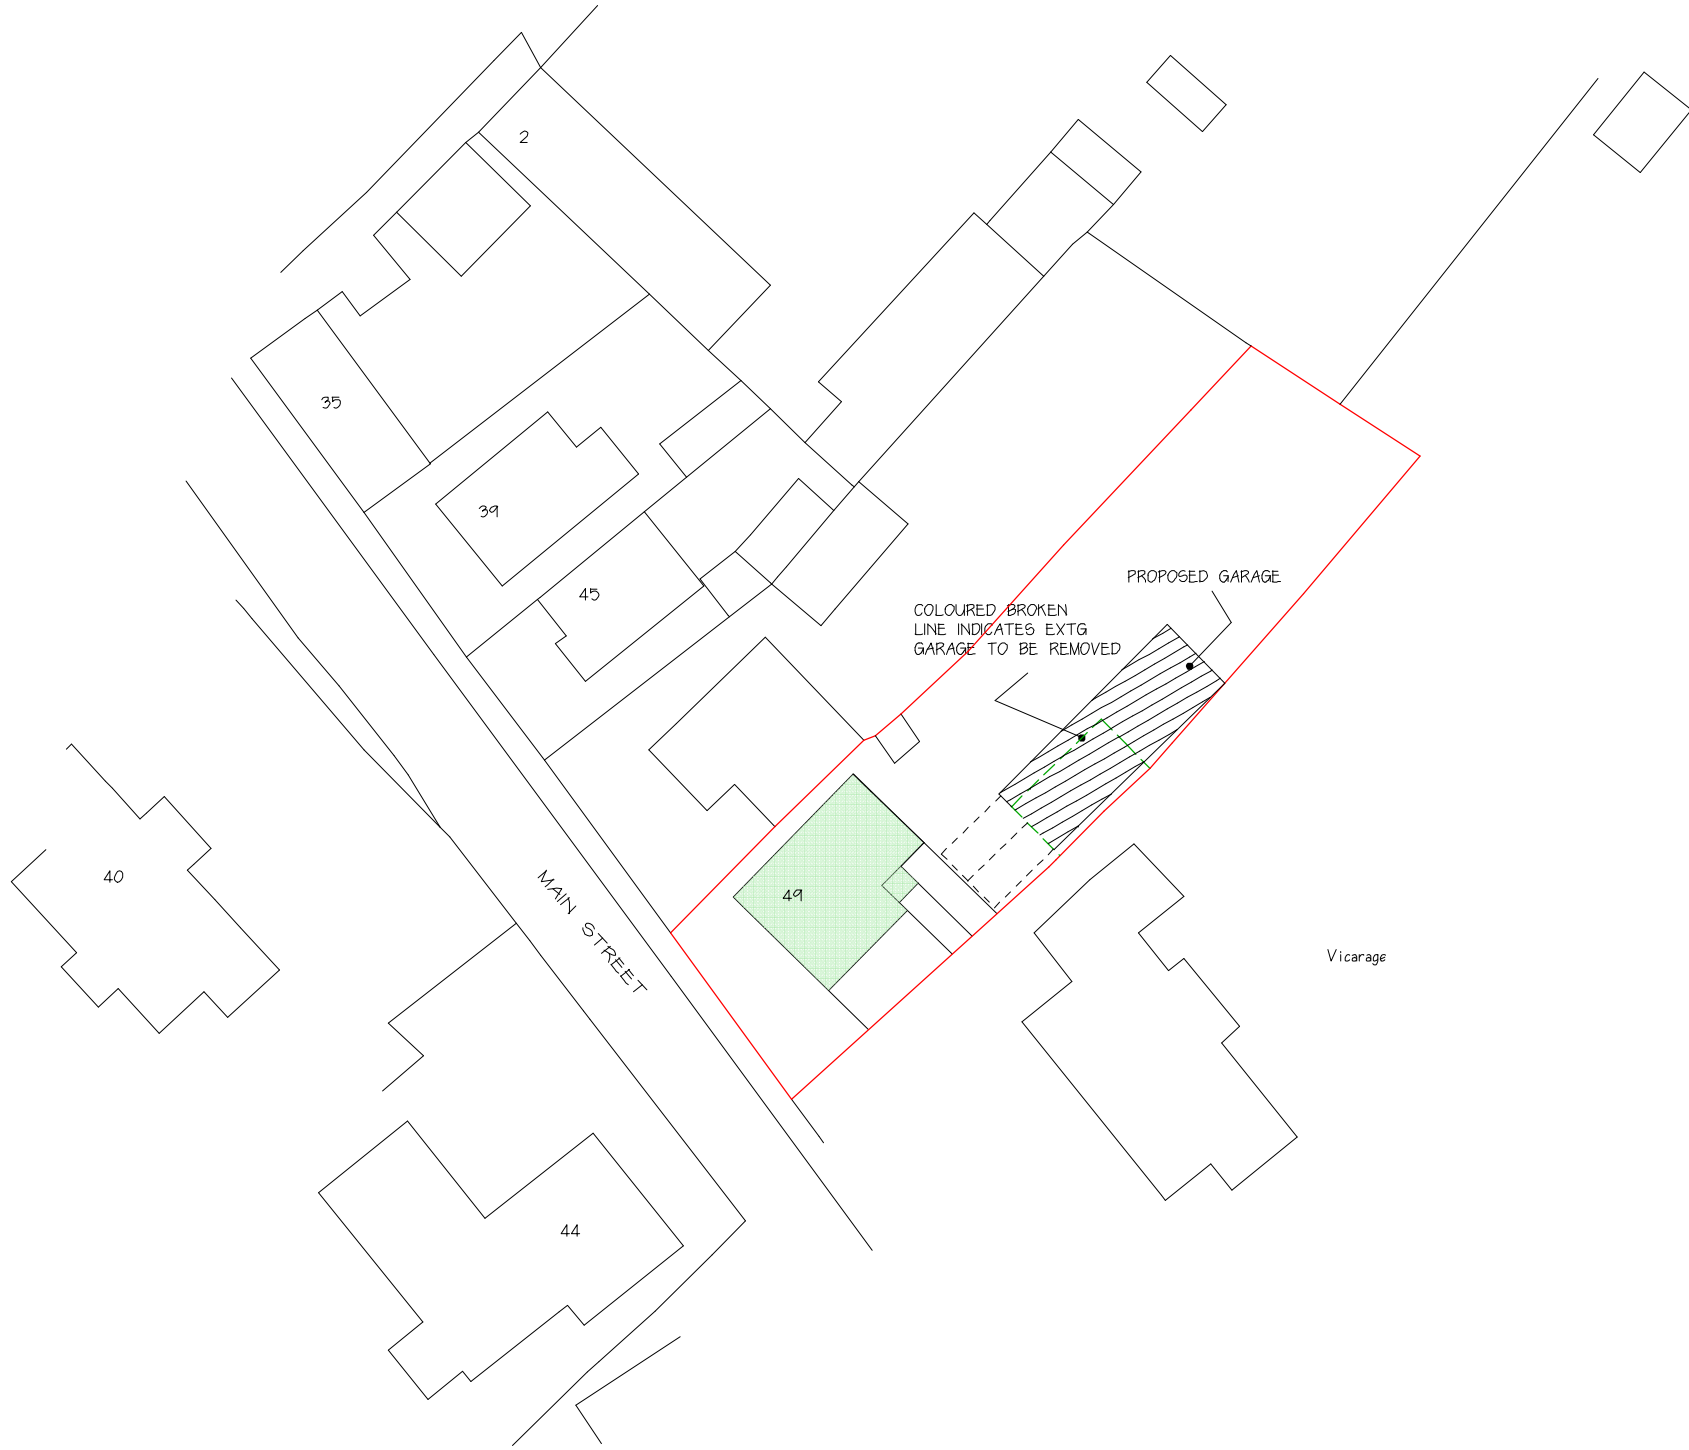


Crown Copyright and database rights 2023 OS Licence no. 100041041

BLOCK PLAN : Scale : 1:500

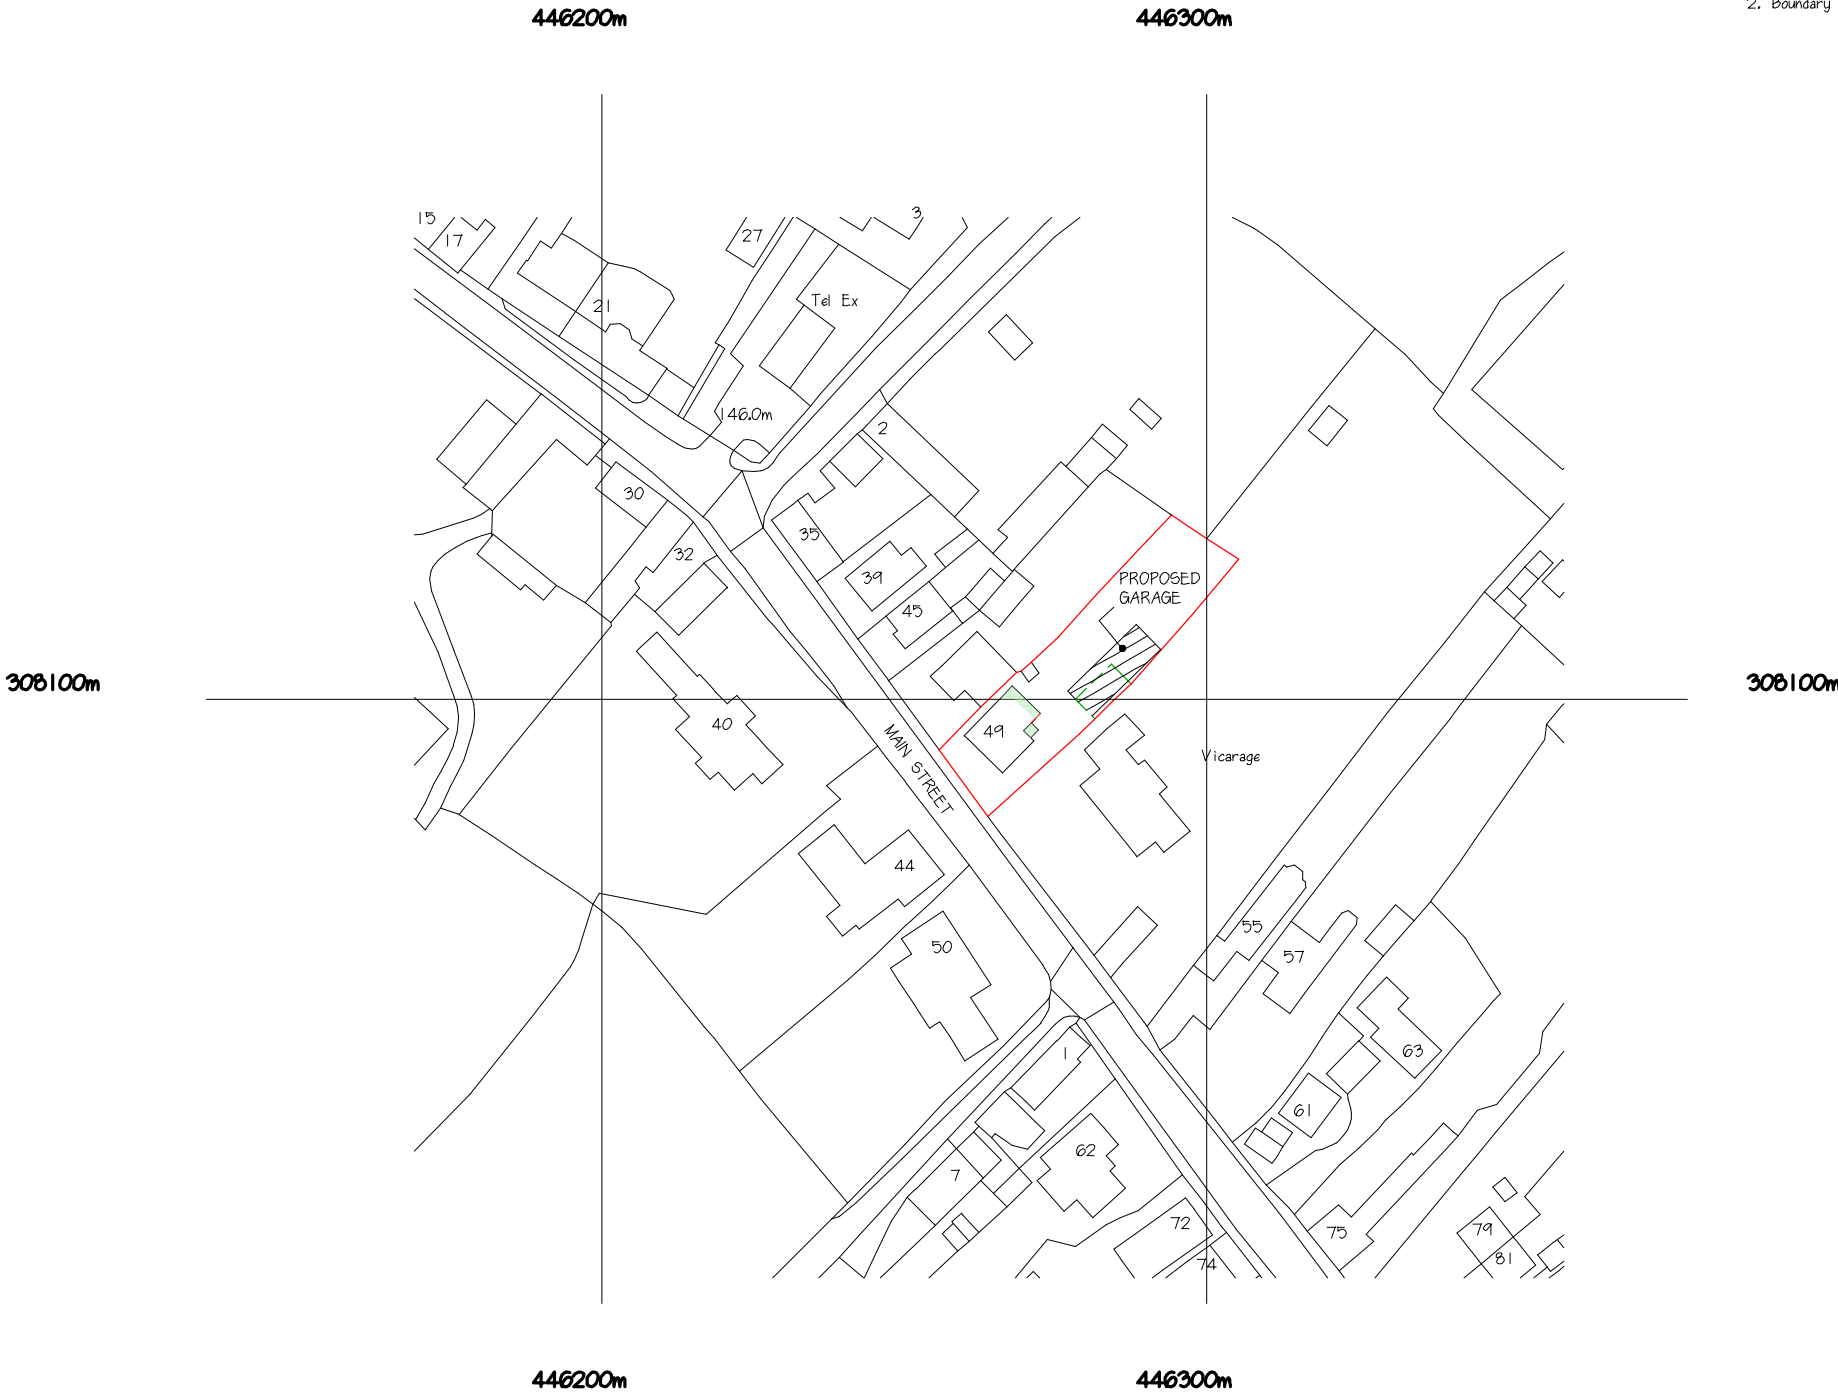

Crown Copyright and database rights 2023 OS Licence no. 100041041

LOCATION PLAN : Scale : 1:1250

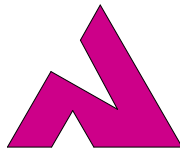

Job:
Proposed Garage,
49, Main Street,
Thornton,
Leics.

For
MR B.MURPHY & Ms F.LISTER

Title :
Location Plan

Scale: 1:1250/500	Drwg No: 3272/1	Date: July 24	Rev:
----------------------	--------------------	------------------	------

J.E.D. Design
(Architectural Services) Ltd
Member of the Chartered Institute of Architectural Technologists
The Drawing Room, Gunbrooke Close, Great Bowden, Leics, LE16 7HB
Email: jeddesign@yahoo.com Mobile: 07760 224851

