


Street Scene A-A from Road 2
Plots 24-33inc.
Candle Lane, Earl Shilton
Scale 1:100

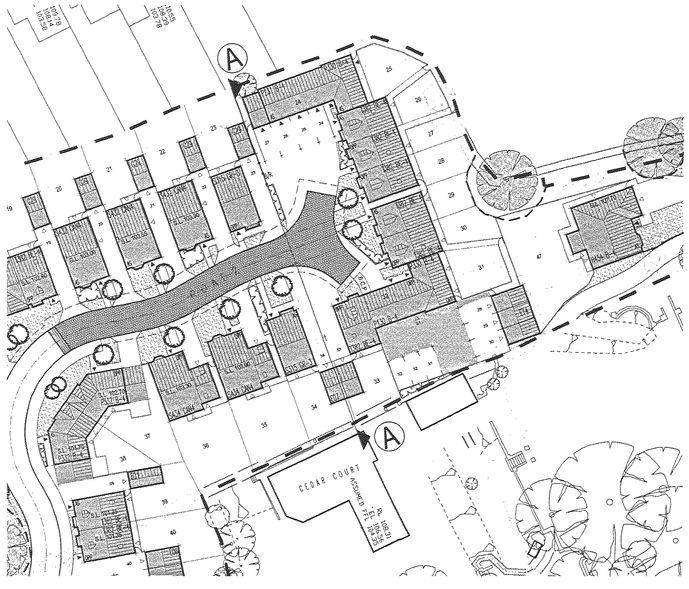

NORTH

Site Layout.
Candle Lane, Earl Shilton
Scale 1:500

DEVELOPMENT CONTROL
23 MAY 08
RECEIVED

Rev.	Description	Date
A	1m gap indicated between plots 28 and 29; Plot 27 garage roof style amended to side gable variation.	22:05:08

DAVID WILSON HOMES
FOREST BUSINESS PARK
CARTWRIGHT WAY, BARDON HILL, LEICESTERSHIRE
LE67 1UB
Tel: 01530 276700 Fax: 01530 813491

Development
Land Off Candle Lane,
Earl Shilton, Leicestershire.

Drawing Title
Proposed Street Scene
Plots 24–33 inclusive.

Date	Scale	Drawn
26:03:2008	As Stated	R.J.S.

Dwg. No.	Rev.
S1947/500/02	A