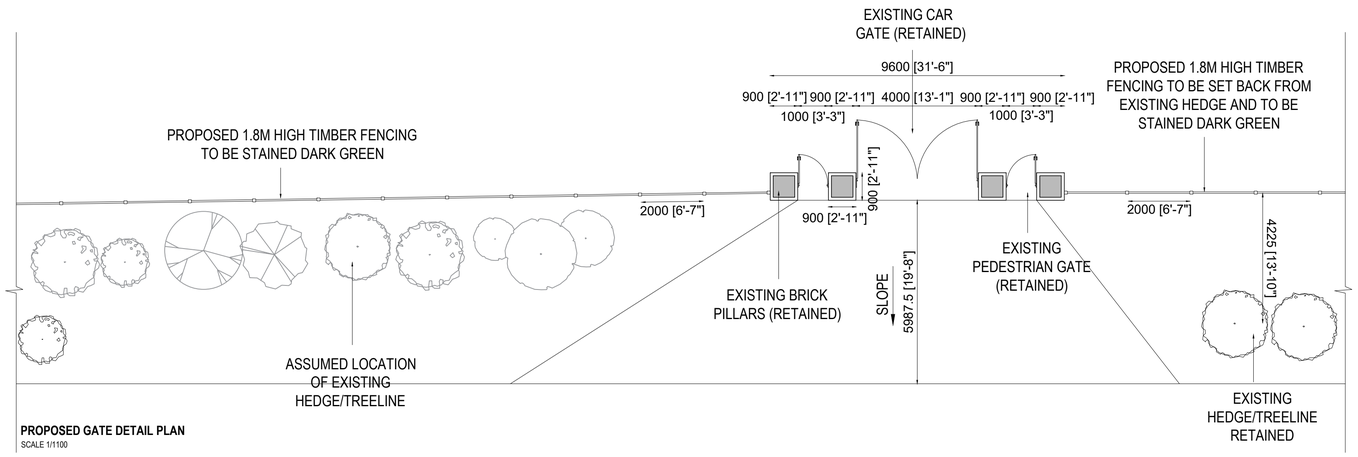

PROPOSED GATE DETAIL PLAN
SCALE 1/1100

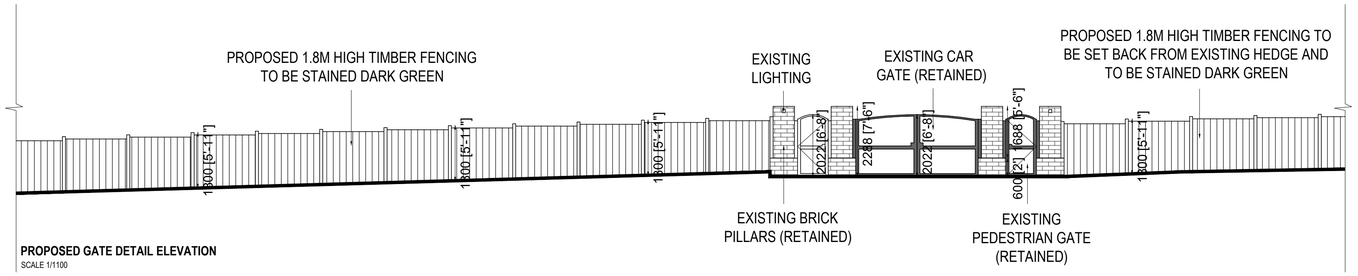

PROPOSED GATE DETAIL ELEVATION
SCALE 1/1100

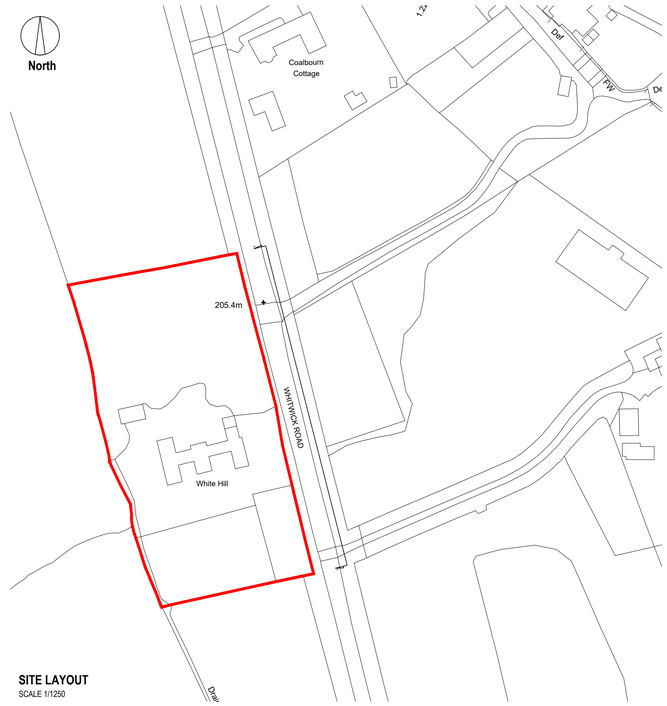

SITE LAYOUT
SCALE 1/1250

THIS DRAWING IS ISSUED FOR THE SOLE AND EXCLUSIVE USE OF THE NAMED RECIPIENT. DISTRIBUTION TO ANY THIRD PARTY IS ON THE STRICT UNDERSTANDING THAT NO LIABILITY IS ACCEPTED BY DESIGN STUDIO ARCHITECTS LTD FOR ANY DISCREPANCIES, ERRORS OR OMISSIONS THAT MAY BE PRESENT AND NO GUARANTEE IS OFFERED AS TO THE ACCURACY OF THE INFORMATION SHOWN. THIS DRAWING IS FOR REFERENCE ONLY. PLEASE REPORT ANY DISCREPANCIES TO THE DESIGNER BEFORE ANY WORKS COMMENCE. ALL DIMENSIONS TO BE CHECKED ON SITE BEFORE ANY WORKS COMMENCE. DESIGN STUDIO ARCHITECTS LTD. COPYRIGHT RESERVED.

Rev	Date	By	Description

Existing Street Scene

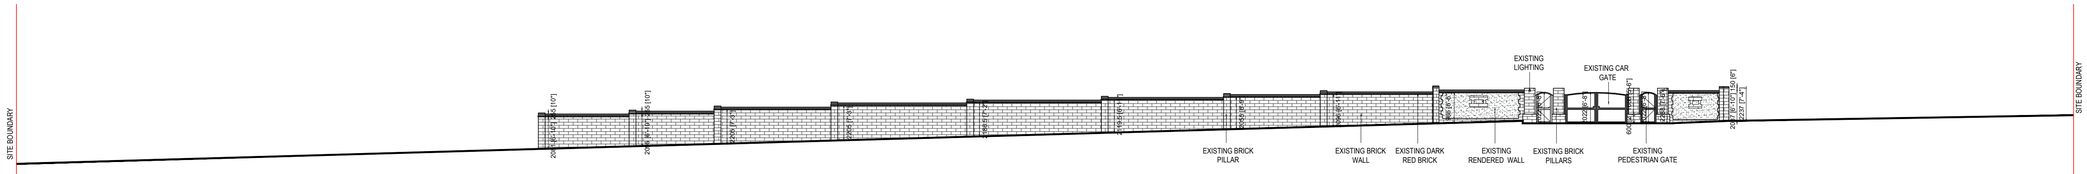

EXISTING WALL ELEVATION A-A
SCALE 1/200

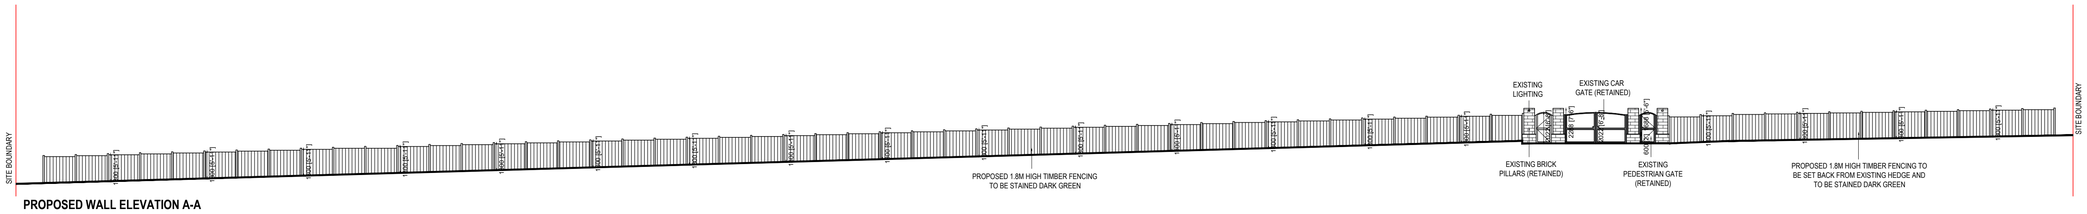

PROPOSED WALL ELEVATION A-A
SCALE 1/200

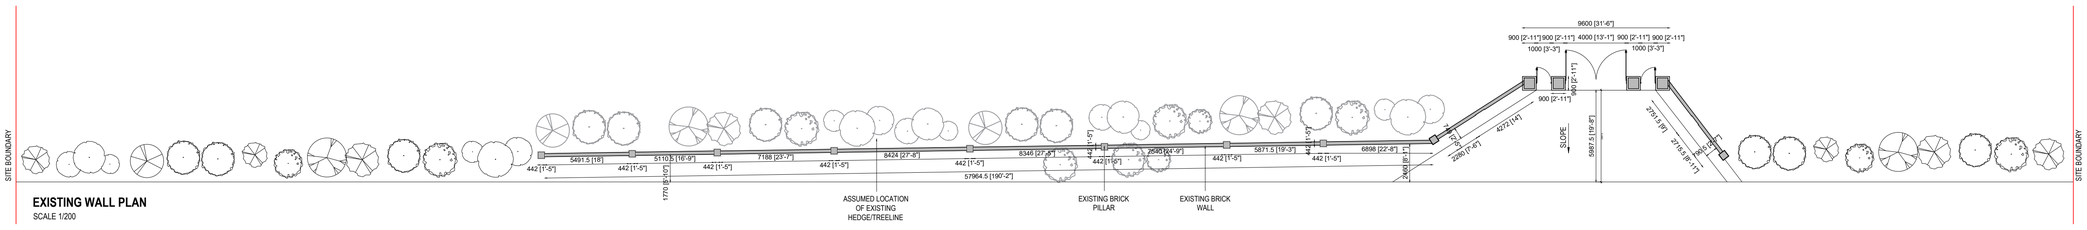

EXISTING WALL PLAN
SCALE 1/200

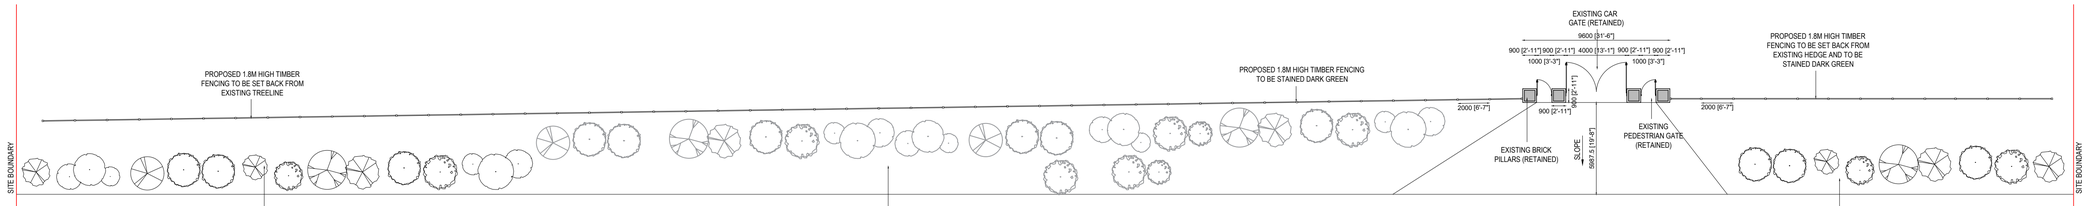

PROPOSED WALL PLAN
SCALE 1/200

dsa design studio architects.
Regent House, 7 Upper King Street
Leicester, LE1 6XB
t:0116 251 0606 | w:ds-a.co.uk |
e:info@ds-a.co.uk

Project Details:

White Hill
Whitwick Road
Copt Oak
LE67 9QB

Drawing Name:
Proposed Boundary Wall Plans and Elevations

Drawing Stage:
PLANNING

Drawn: GH Check: KS Date: 11/08/23 Scale: 1:100/200

Drawing Number:

PROJECT CODE	ORIGIN	ZONE	LEVEL	TYPE	ROLE	NUMBER	REVISION
22093	DSA	XX	XX	DR	A	101	A

RIBA Chartered Practice
CQMS Safety Scheme
East Midlands Chamber