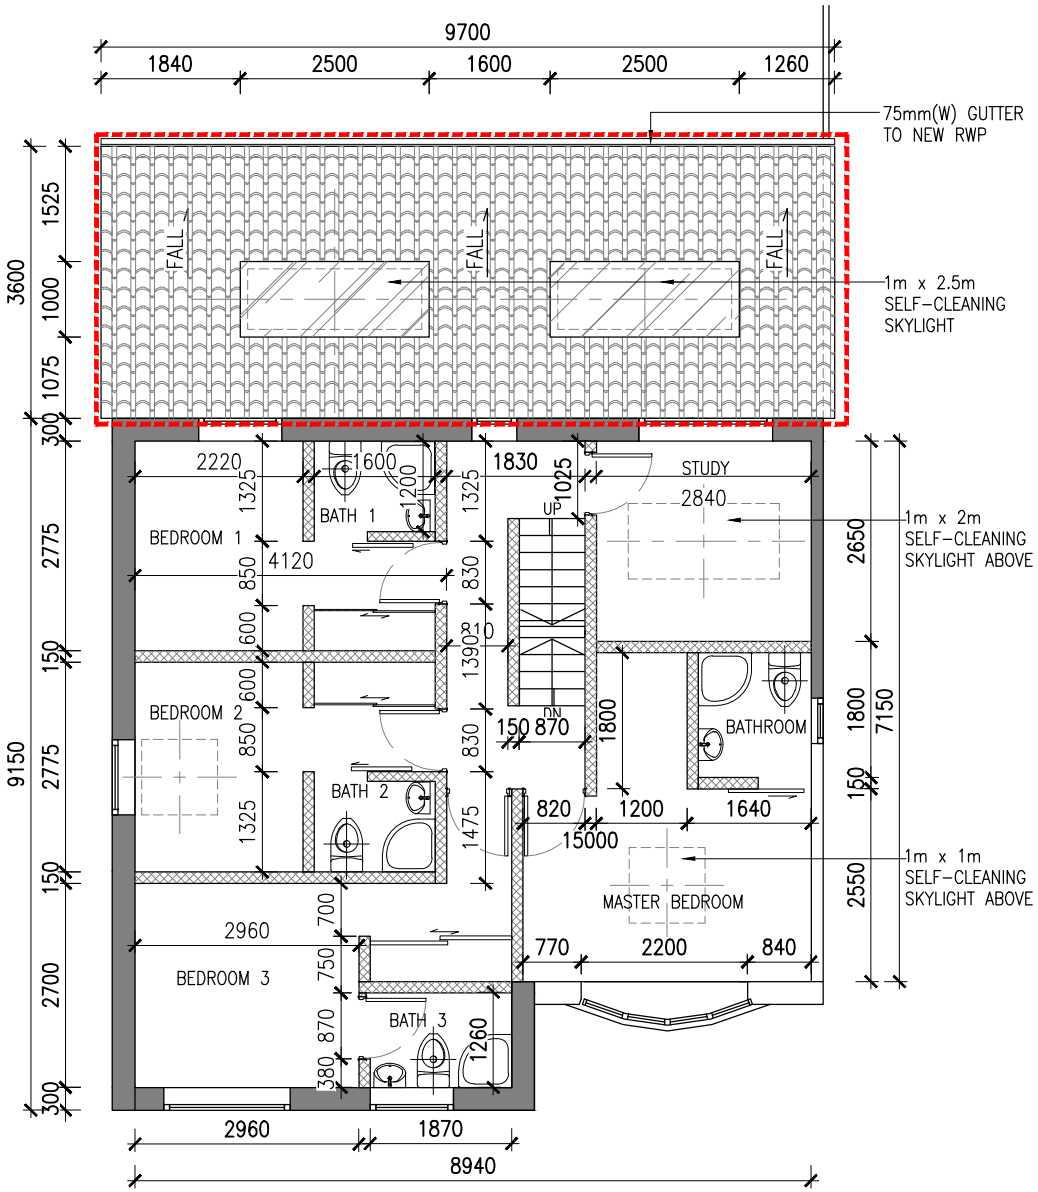
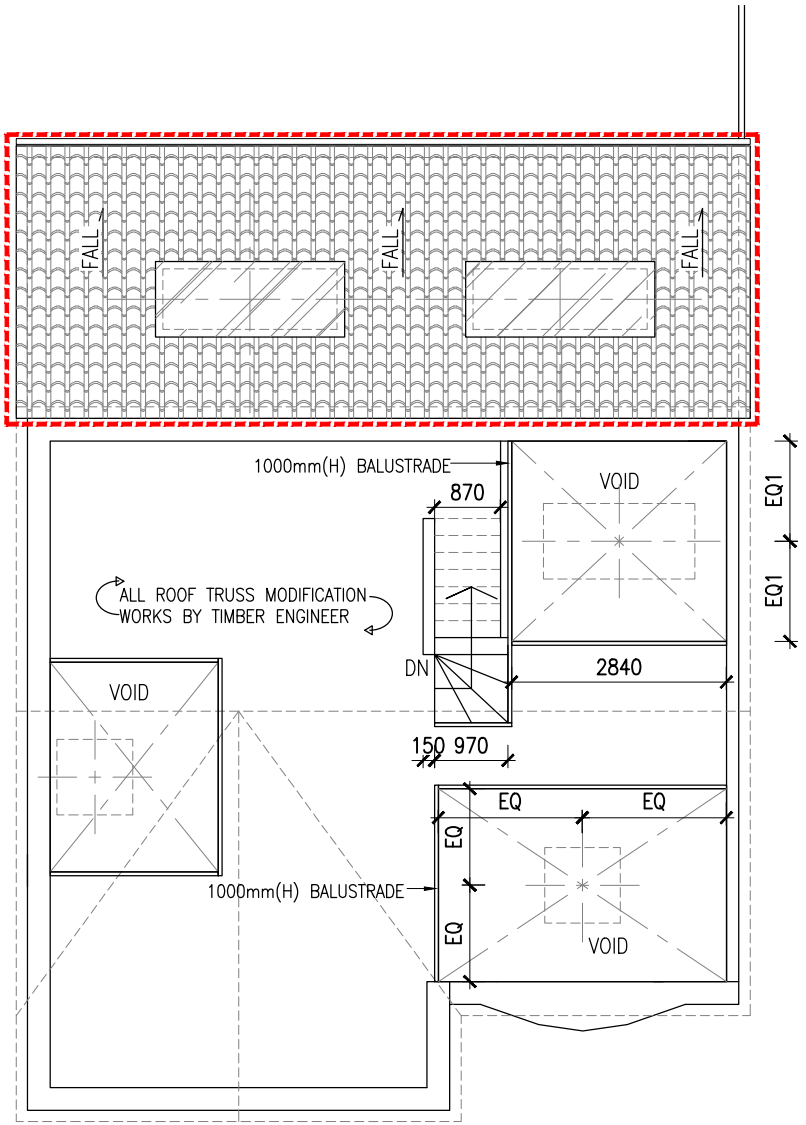



LEGEND:

EXISTING WALL

NEW EXTENSION WALL

EXTENSION AREA

7 PROPOSED FIRST FLOOR LAYOUT

SCALE: 1:100

8 PROPOSED MEZZANINE LAYOUT

SCALE: 1:100

SUBMISSION

CLIENT :

ADDRESS :


INTERIOR DESIGNER
Sammy Wan
079 259 30798


GENERAL CONTRACTOR

MEP CONSULTANT

REVISION

| NO. | DESCRIPTION | DATE |
|---|---|---|
| A | GENERAL REVISION | 12.12.2023 |
| B | GENERAL REVISION | 21.05.2024 |
| C | GENERAL REVISION | 22.05.2024 |
| D | GENERAL REVISION | 23.05.2024 |


ALL DIMENSIONS ARE TO FINISH UNLESS OTHERWISE NOTED.

DO NOT SCALE FROM DRAWING. ALL DIMENSIONS MUST BE VERIFIED ON SITE. THIS DOCUMENT CONTAINS COPYRIGHTED MATERIAL. ANY UNAUTHORIZED USE, DISCLOSURE, DISSEMINATION OR DUPLICATION OF ANY OF THE INFORMATION CONTAINED HEREIN MAY RESULT IN LIABILITY UNDER APPLICABLE LAWS.


PROJECT :
NEW EXTENSION WORK

PROJ. NO.

DRAWING TITLE
PROPOSED EXTENSION
1/F and M/F LAYOUT

STATUS
DESIGN

| FORMAT | SCALE | DATE |
|---|---|---|
| A4 | 1:100 | 25.11.2023 |

| DRAWING NUMBER | REVISION |
|---|---|
| PL-06 | D |