

TYPICAL DETAIL OF DRAIN PASSING THROUGH FOUNDATIONS
Scale 1:20




CONNECTIONS TO SEWER





BUILDING WITHIN 3m OF DRAIN
Scale 1:20



All dimensions are minimum sizes

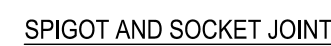


JOINTS FOR CONCRETE ENCASED PIPES

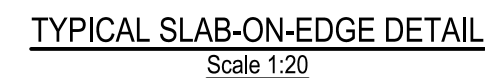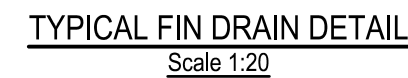

CIVILS DETAILS - SHEET 1
Scale 1:20

Refer to drawing number 0-180 onwards for
standard details - CIVIL

Issue PRELIMINARY

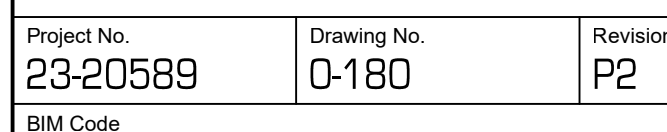

NOT FOR CONSTRUCTION