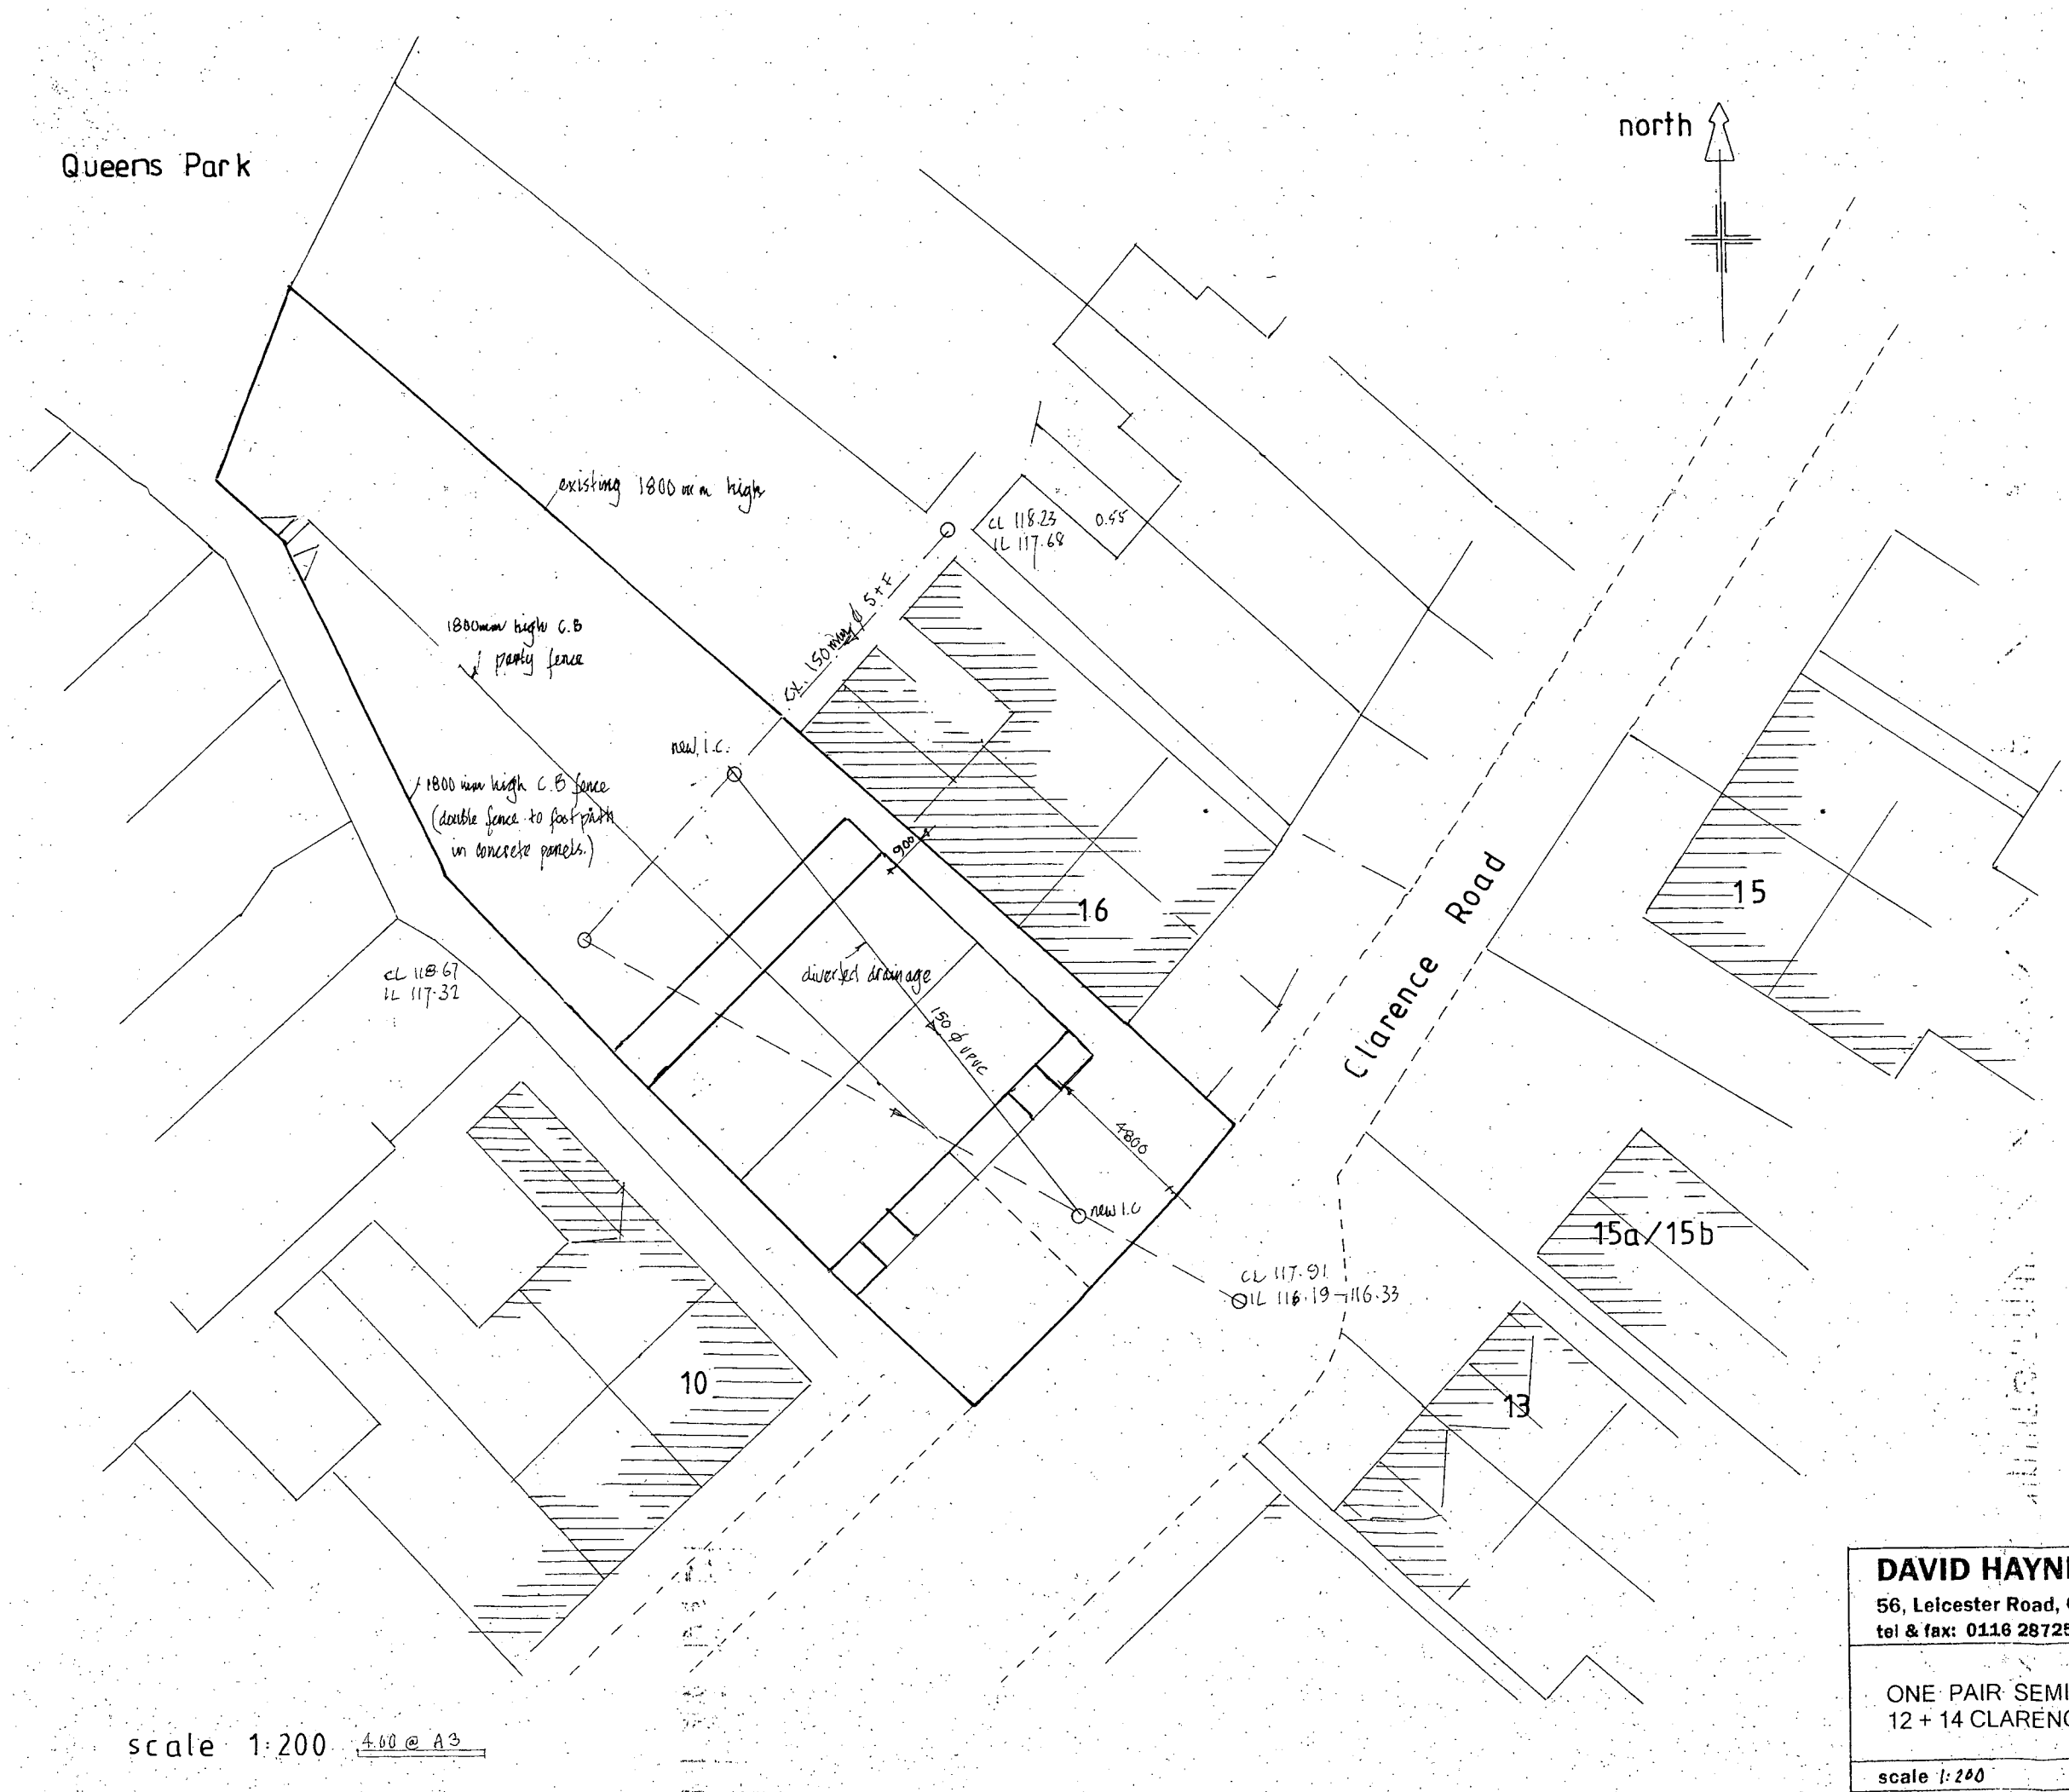

scale 1:200 4.00 @ A3

DEVELOPMENT SERVICES
01 SEP 2010
RECEIVED

DAVID HAYNES dip. Arch. A.R.I.B.A. **ARCHITECT**
56, Leicester Road, Groby, Leicester LE6 0DJ
tel & fax: 0116 2872597 mob: 07973 156209 email: david@dandmhaynes.co.uk

ONE PAIR SEMI-DETACHED DWELLINGS
12 + 14 CLARENCE ROAD, HINCKLEY, LEICESTERSHIRE. LE10 1DR

scale 1:200 date 07:2010 drawing number 3772:2