



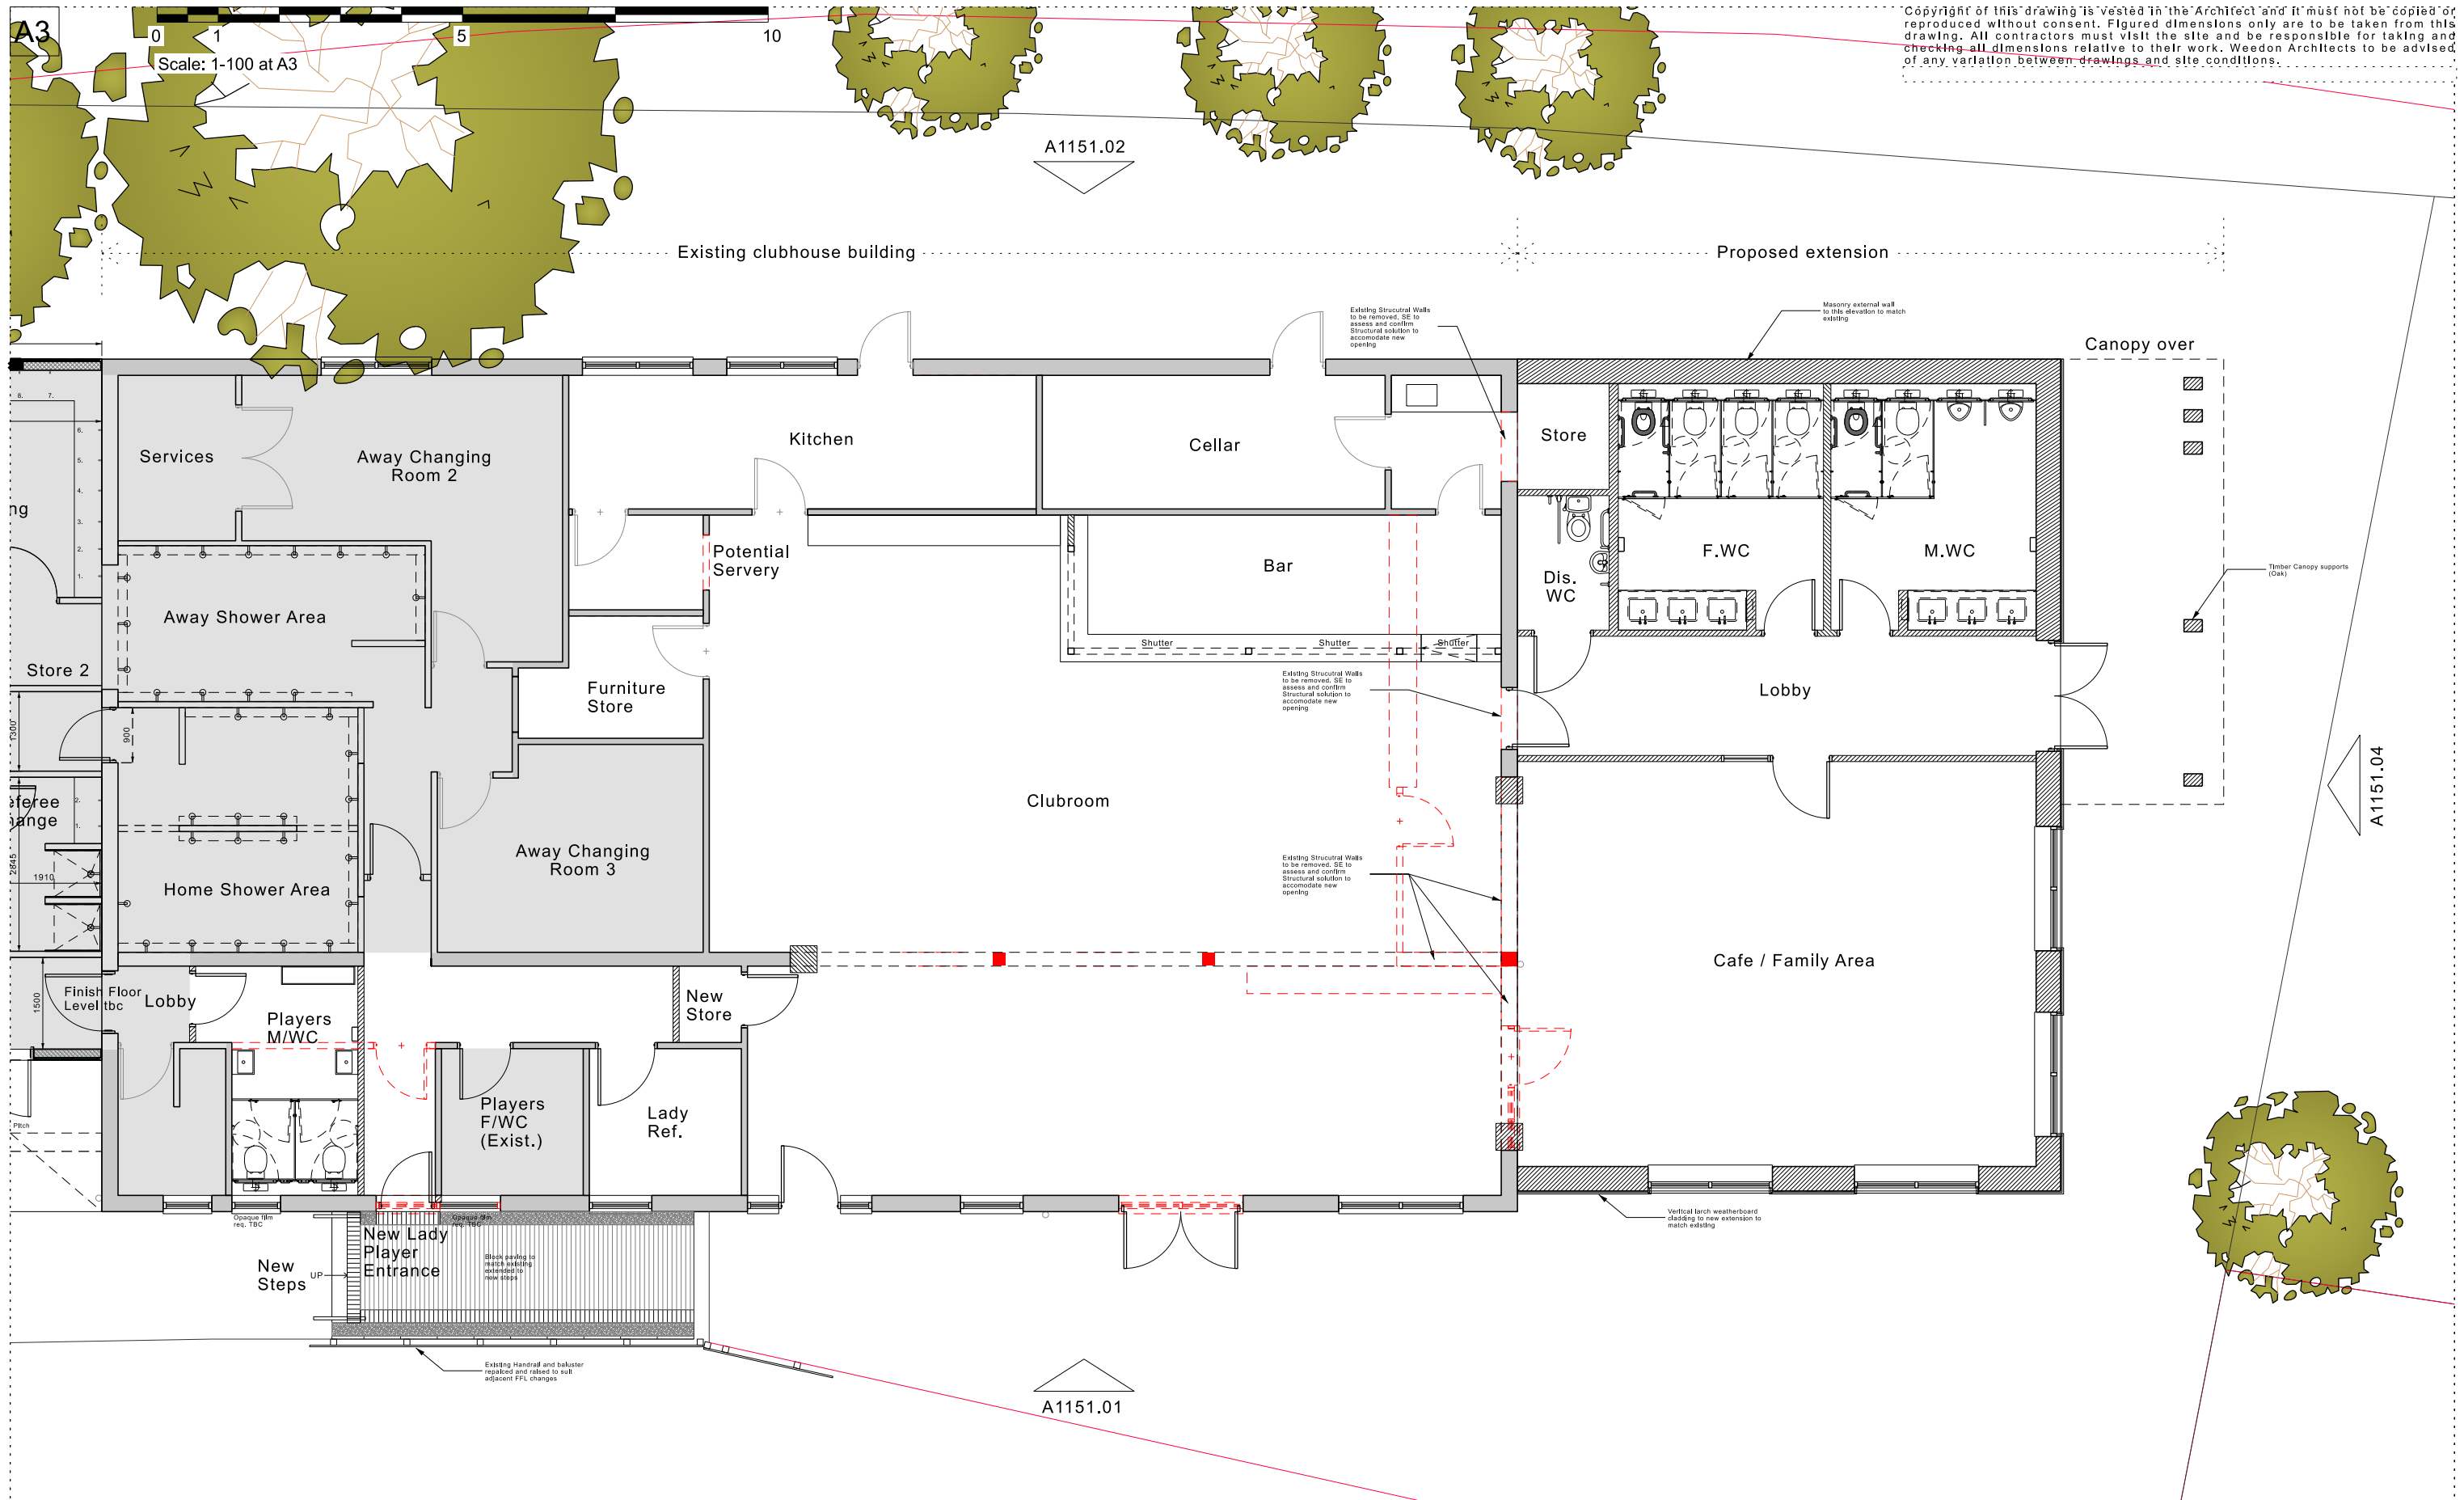

Rev	Drawn	Date	Comment
-	AR	02/08/23	Preliminary Issue
P01	AR	16/11/23	Issued for Client Comment
P02	AR	21/03/24	Issued for Planning

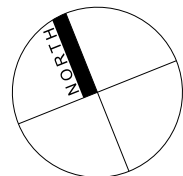

WEEDON
architects

Harry's Yard
176-178 Newhall St
Birmingham B3 1SJ
T: 0121 454 4171
F: 0121 455 9152
www.weedonarchitects.co.uk

MARKET BOSWORTH R.F.C PAVILION
PROPOSED GROUND FLOOR
GENERAL ARRANGEMENT

Drawn AR Date MAY 2022 P L A N N I N G
Checked SC Scale 1:100 @ A3 16198 A1010-P02