

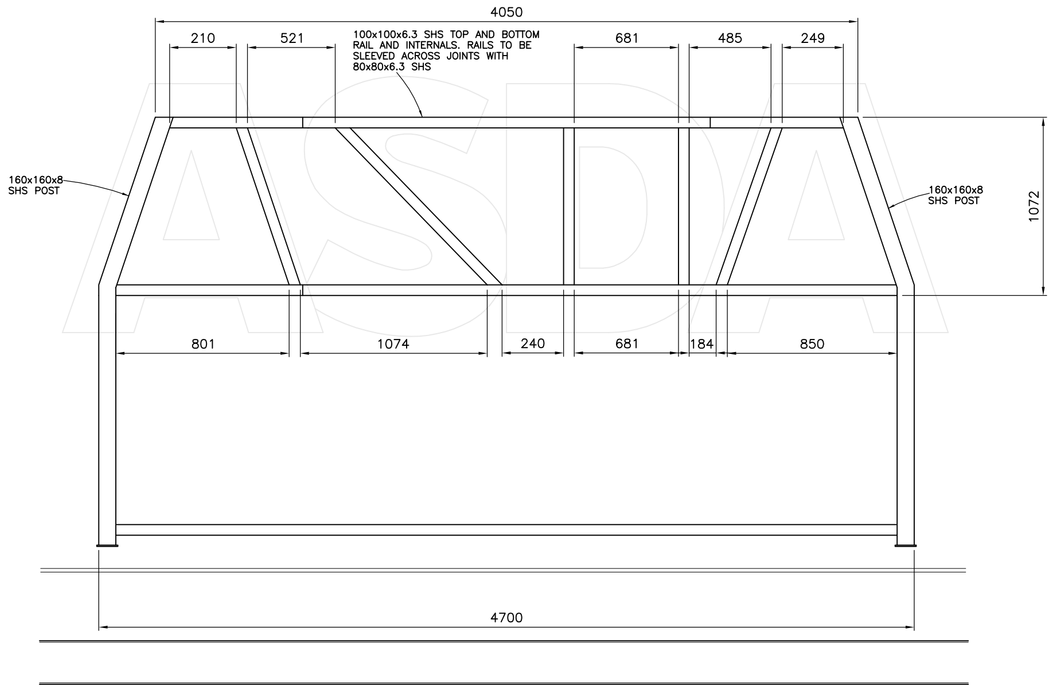


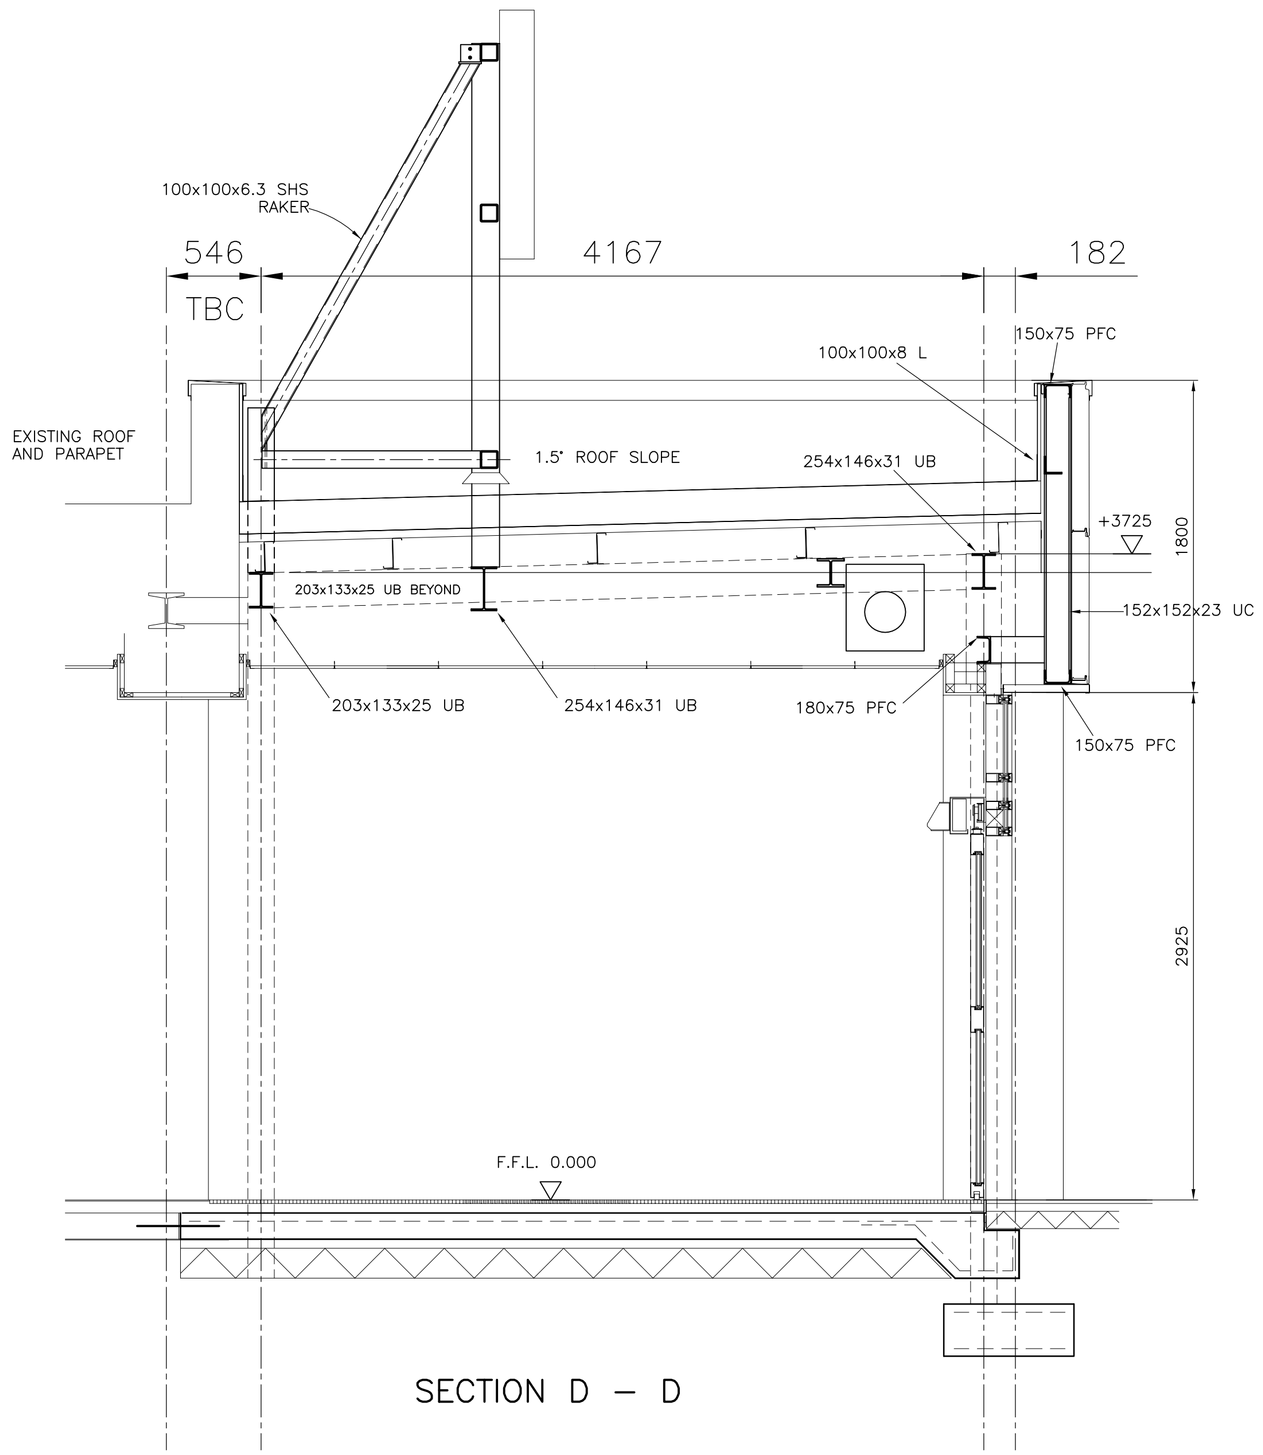

SECTION D – D

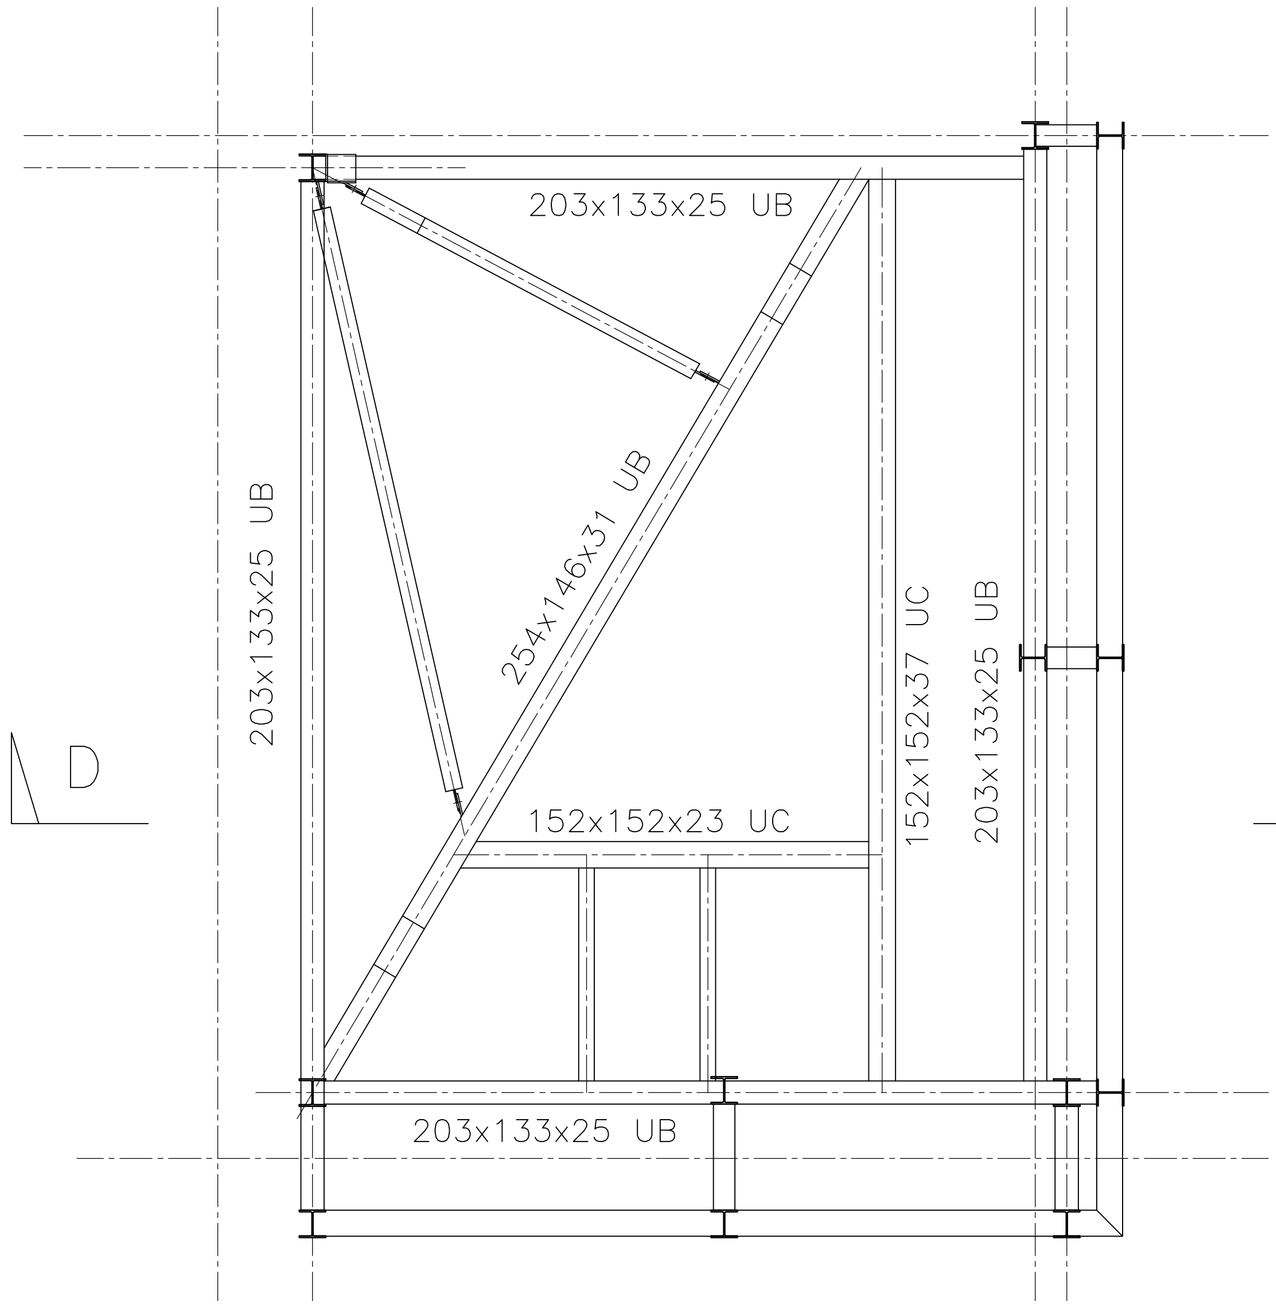

ENTRANCE LOBBY ROOF LAYOUT

DESIGNER RISK INFORMATION

IN ADDITION TO THE HAZARDS/RISKS NORMALLY ASSOCIATED WITH THE TYPES OF WORK DETAILED ON THIS DRAWING, NOTE THE FOLLOWING:–

CONSTRUCTION:

MAINTENANCE/CLEANING:

DECOMMISSIONING/DEMOLITION:

- FOR THE STABILITY OF EXISTING STRUCTURE, MAIN ROOF STEELWORK SHOULD BE TEMPORARILY PROPPED BEFORE THE REMOVAL OF ANY EXISTING MASONRY WALLS

IT IS ASSUMED THAT ALL WORKS WILL BE CARRIED OUT BY A COMPETENT CONTRACTOR WORKING, WHERE APPROPRIATE, TO AN APPROVED METHOD STATEMENT.

Rev	Date	Amendment		
A	25/5/11	SIGN SUPPORT FRAME DIMENSION REVISED	RLH	FY

Drawing Status

MJM CONSULTING ENGINEERS LTD
Southgate House
Southgate, Wakefield
United Kingdom, WF1 1TL
Tel:01924 811000 Fax 01924 811118
E-mail: info@mjmc.co.uk
Web: www.mjmc.co.uk
Company Registration Number 3145094
CIVIL & STRUCTURAL GEOTECHNICAL & ENVIRONMENTAL TRAFFIC & HIGHWAYS

Project: ASDA, HINCKLEY

Client: ASDA STORES LTD.

Dwg Title: SIGN SUPPORT STEELWORK

Scale	Date	Path	Project No	Dwg No	Rev
1:25 @ A1 1:50 @ A3	Apr. 2011	W:\DATA\5*\5124\CIVIL\DWGS	5124	S303	A

RLH FY

© THIS DRAWING MAY NOT BE COPIED WITHOUT PRIOR WRITTEN PERMISSION