




FRONT ELEVATION scale 1:100

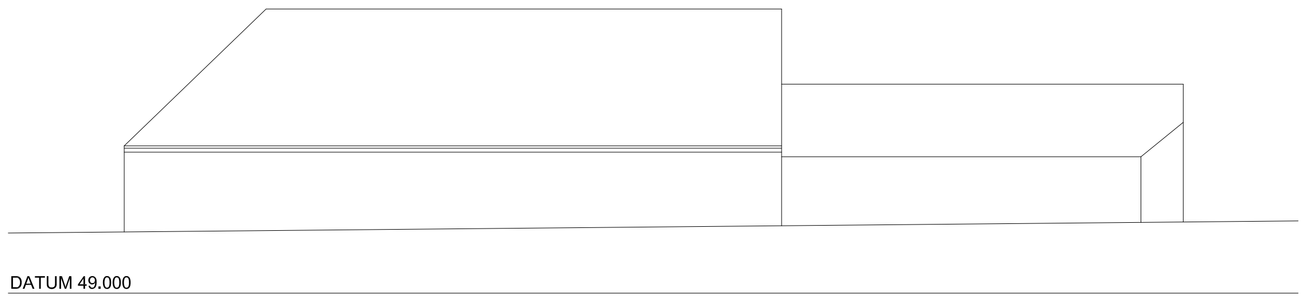

SIDE ELEVATION scale 1:100

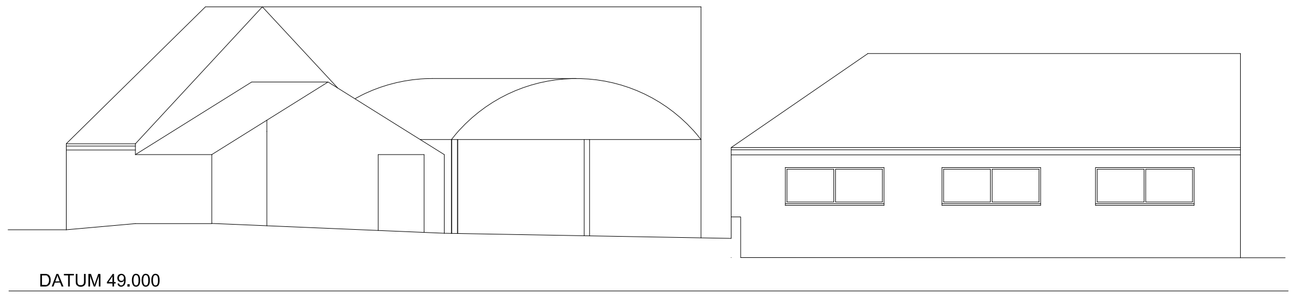

REAR ELEVATION scale 1:100

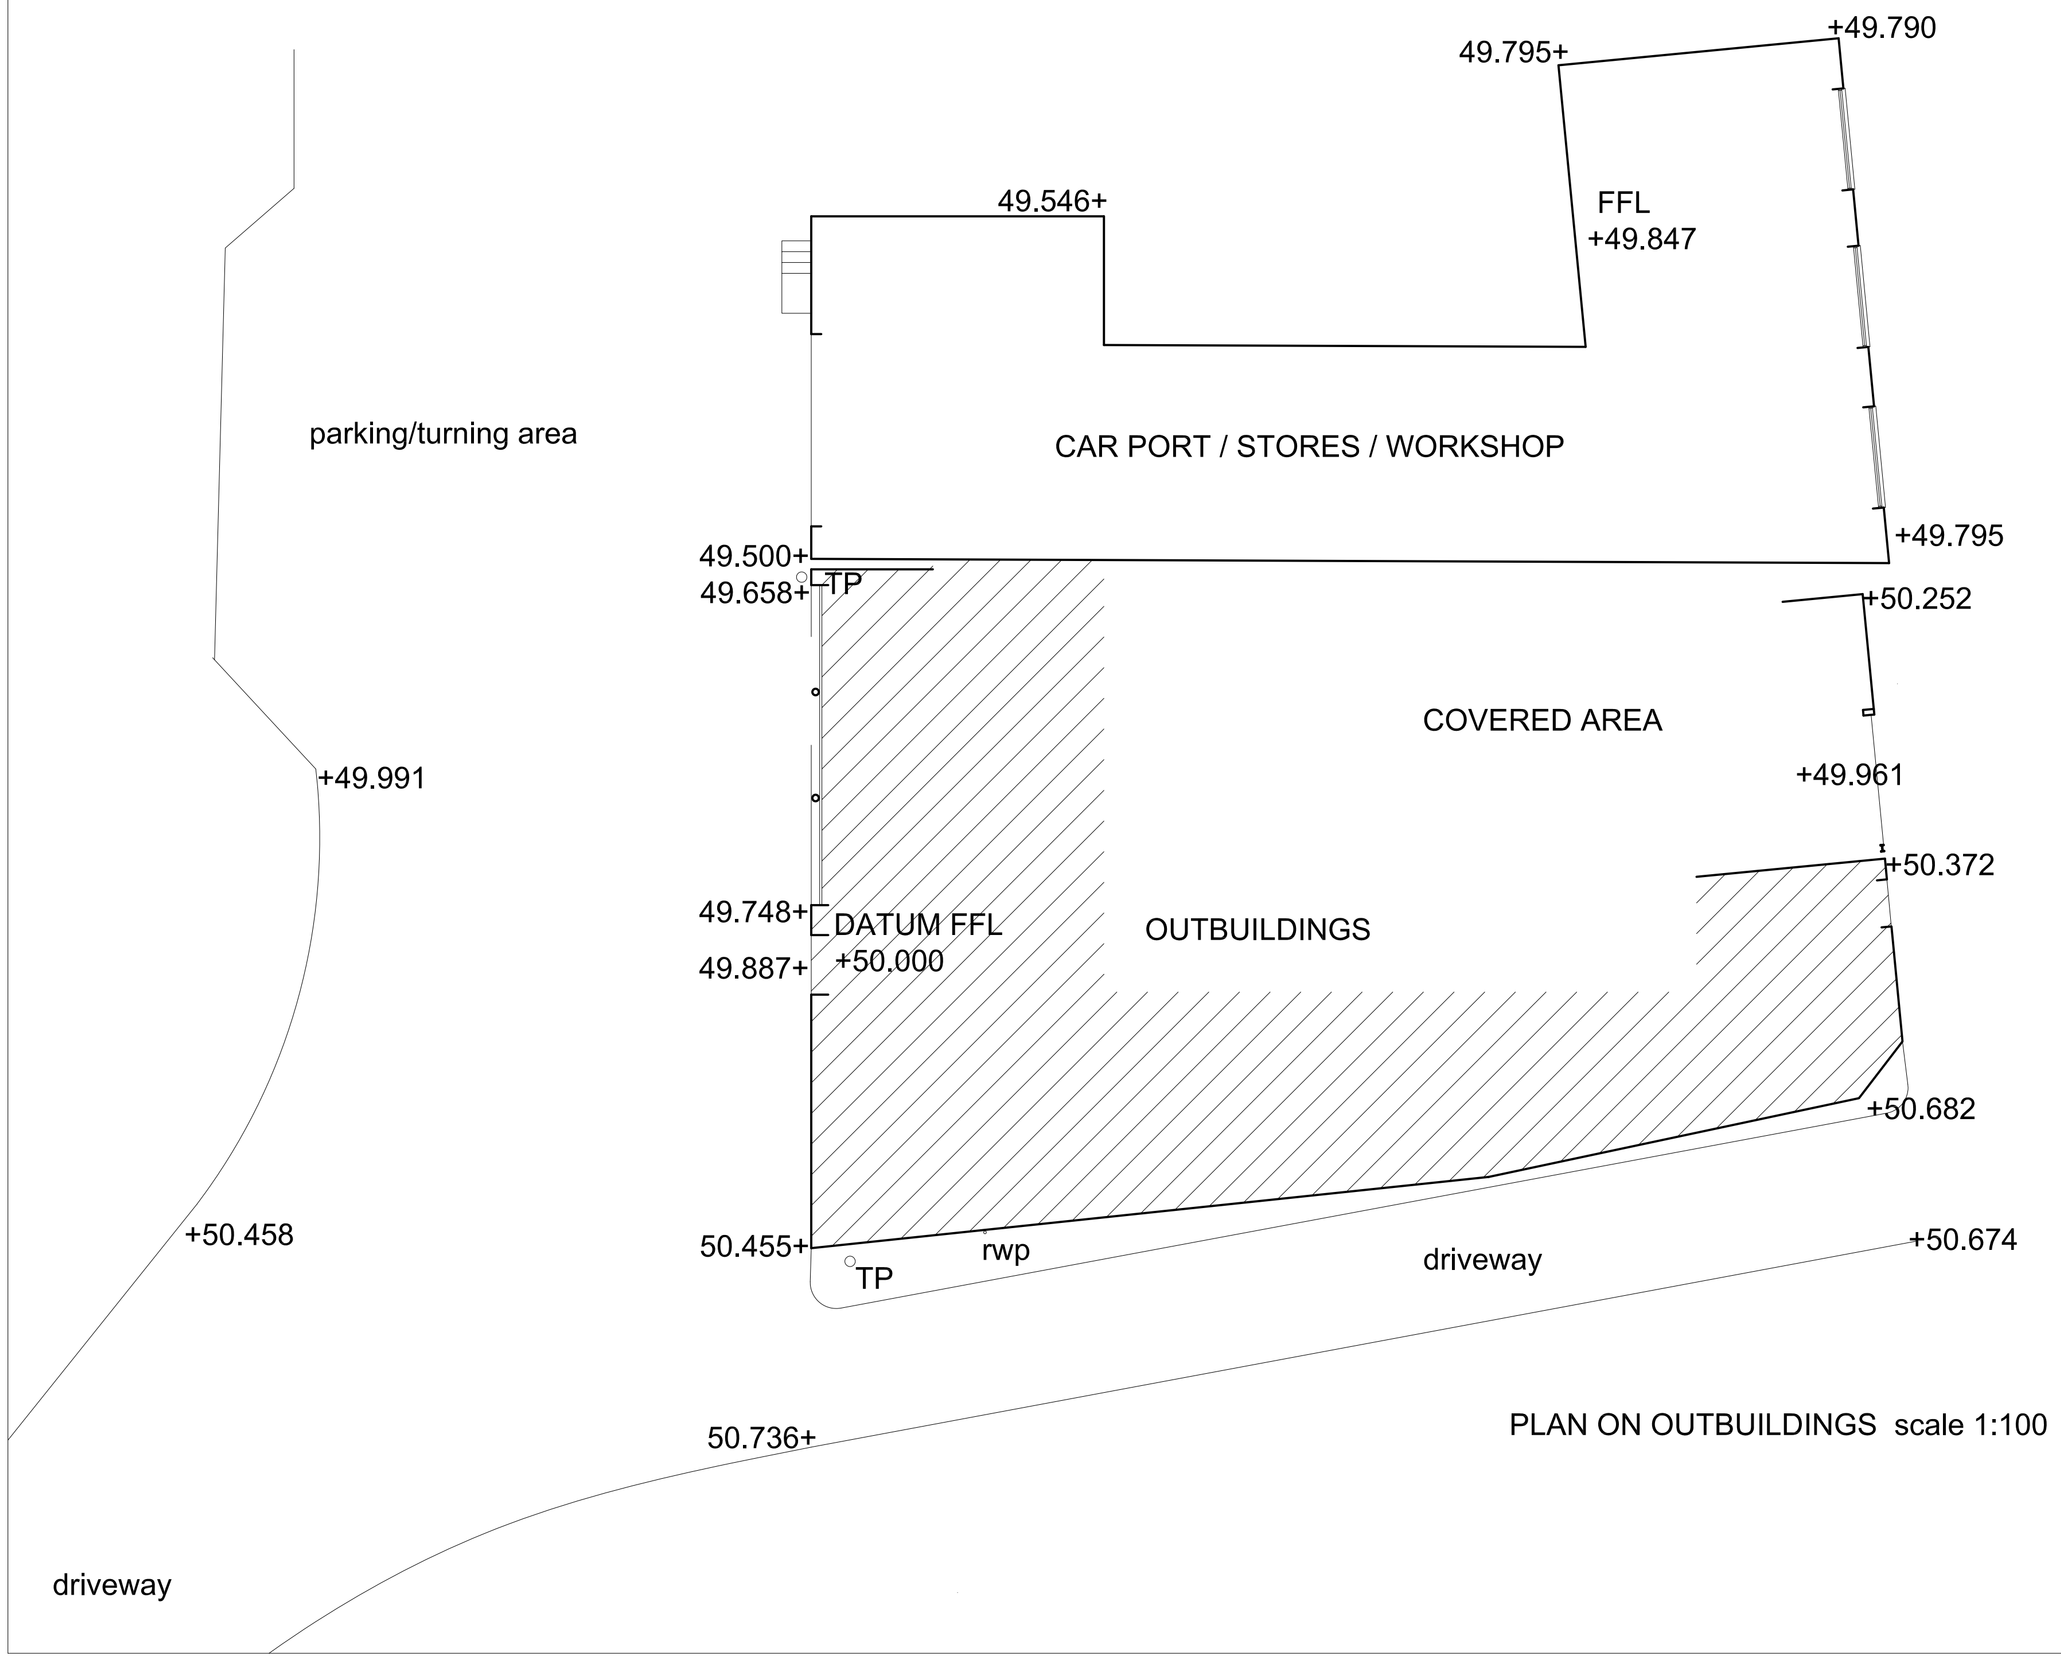

PLAN ON OUTBUILDINGS scale 1:100

The Builder is to check and verify all buildings and site dimensions, levels and sewer invert levels prior to commencement of work.

Do not scale off this drawing, work to figured dimensions only.

This drawing must be read and checked with all structural and relevant specialist drawings.

The Builder is to comply in all respects with the current Building Regulations and latest Codes of Practice.

JOB No.

revisions

No.	Description	Date

SIBSON MILL PROPERTIES

RITCHIE & RITCHIE LLP
Architecture & Design
THE MANOR HOUSE, LICHFIELD STREET, TAMWORTH
STAFFORDSHIRE, B79 7QF TEL | 01827 62251 FAX | 01827 310513
EMAIL | Ian@RandRarchitects.co.uk

Survey of existing outbuildings

SCALE	DATE	DRAWN	JOB No.
1:100	Nov10	IAP	7065.01

copyright of this drawing and of work executed from it remain the property of Ritchie & Ritchie Architects LLP