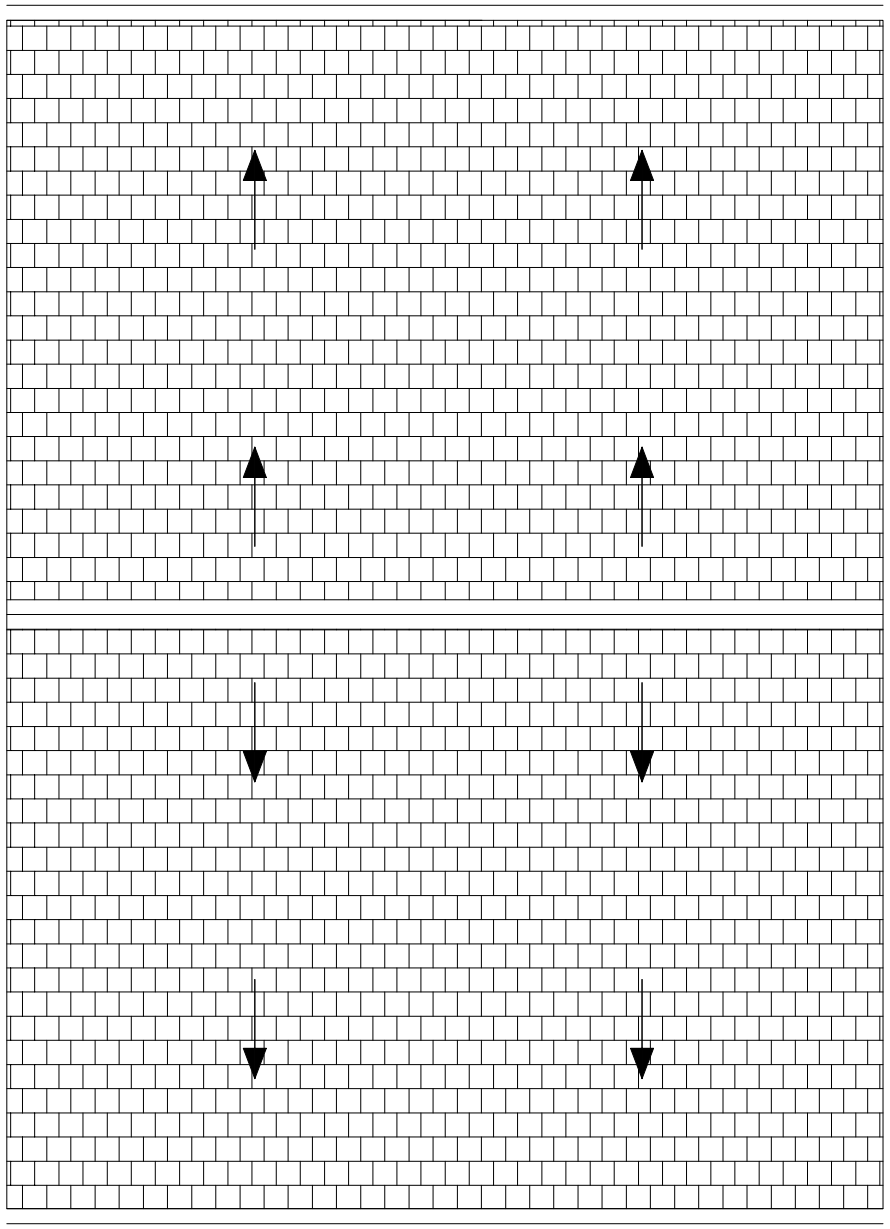

EXISTING ROOF LAYOUT
SCALE 1:50

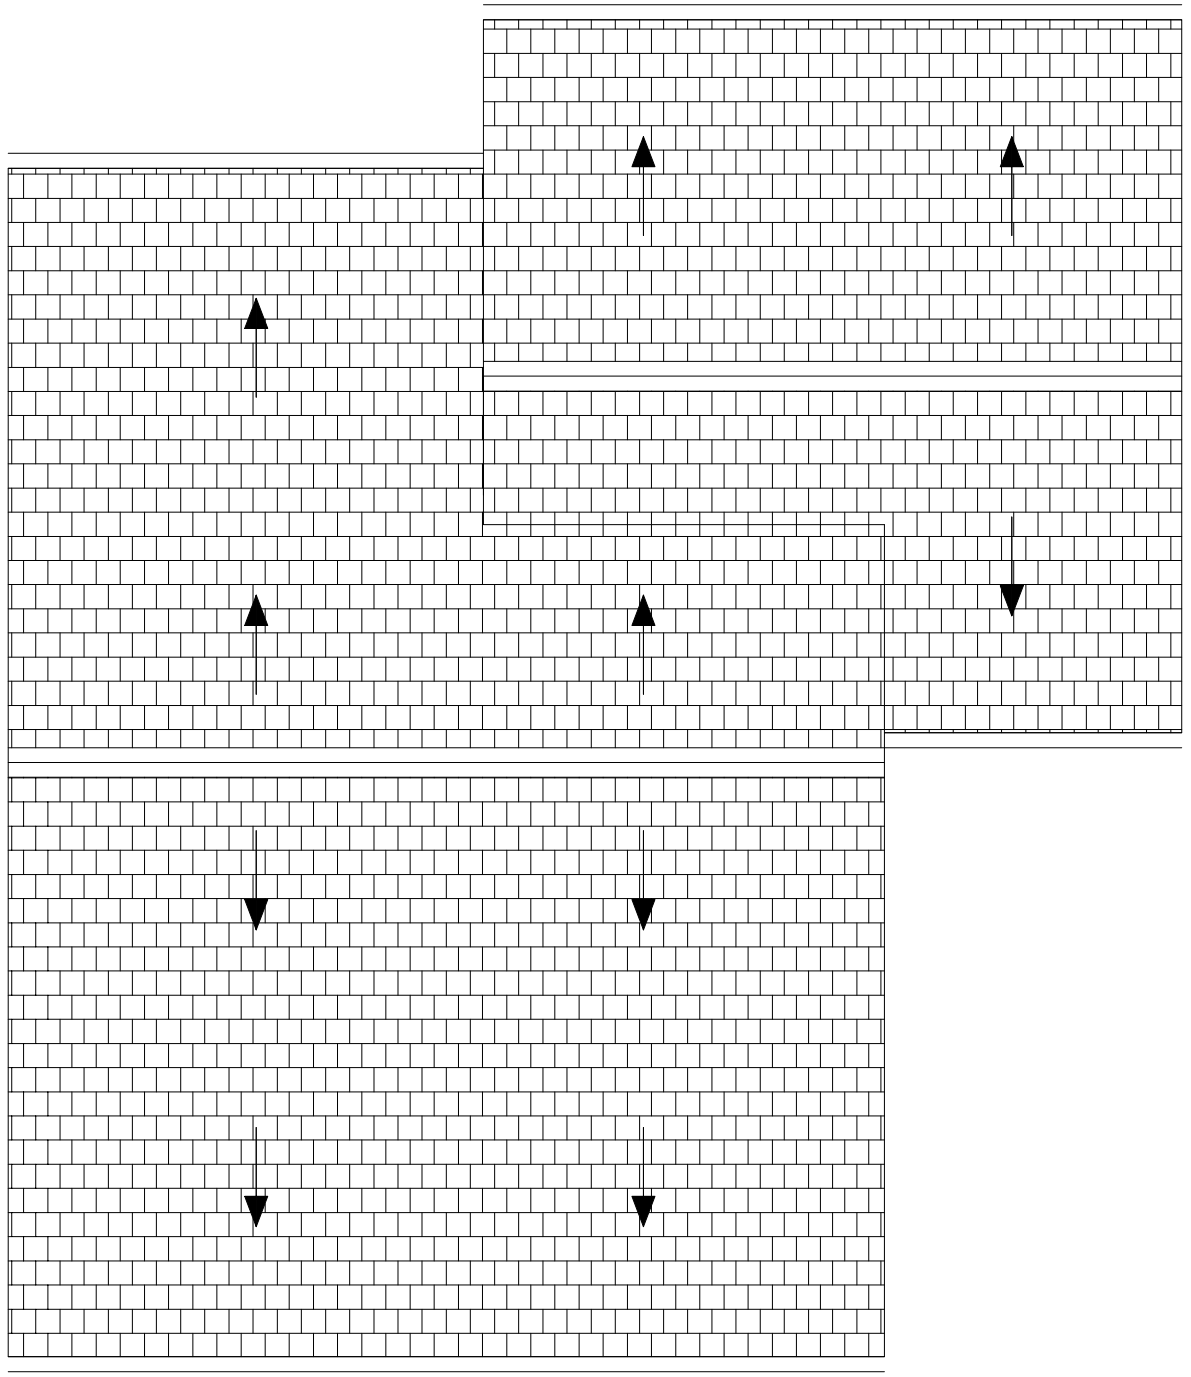

PROPOSED ROOF LAYOUT
SCALE 1:50

COPYRIGHT NOTICE: ALL PREPARED DESIGNS, DRAWINGS SPECIFICATIONS & PHOTOGRAPHS ARE THE PROPERTY OF LOGIC DEZIGN. ALL SUCH DESIGNS AND INFORMATION ARE SUBMITTED IN CONFIDENCE AND ARE NOT TO BE PASSED TO OR DISCUSSED WITH A THIRD PARTY WITHOUT PRIOR CONSENT FROM LOGIC DEZIGN.

LOGIC DEZIGN
ARCHITECTURAL SERVICES
ARCHITECTURAL SERVICES
67 WATERFALL WAY
BARWELL
LEICESTERSHIRE
LE9 8EH
WWW.LOGICDEZIGN.CO.UK
SDAVENPORT@LOGICDEZIGN.CO.UK
ENQUIRIES@LOGICDEZIGN.CO.UK
TEL:-07966285908

	DATE	INT.
DRWN.	01.09.11	SD
CHKD.		
APPR.		

PRELIMINARY

REV.	DESCRIPTION	DATE	CHK.	APR.
P1	PRELIMINARY ISSUE	01.09.11		

DO NOT SCALE DRAWING

CLIENT:-
MR & MRS ASHFORTH

ADDRESS:-
60 WATERFALL WAY, BARWELL,
LEICS, LE9 8EH

SUBJECT:-
PROPOSED ROOF PLAN

DWG No:- LEC0057/005 - P1

A3