


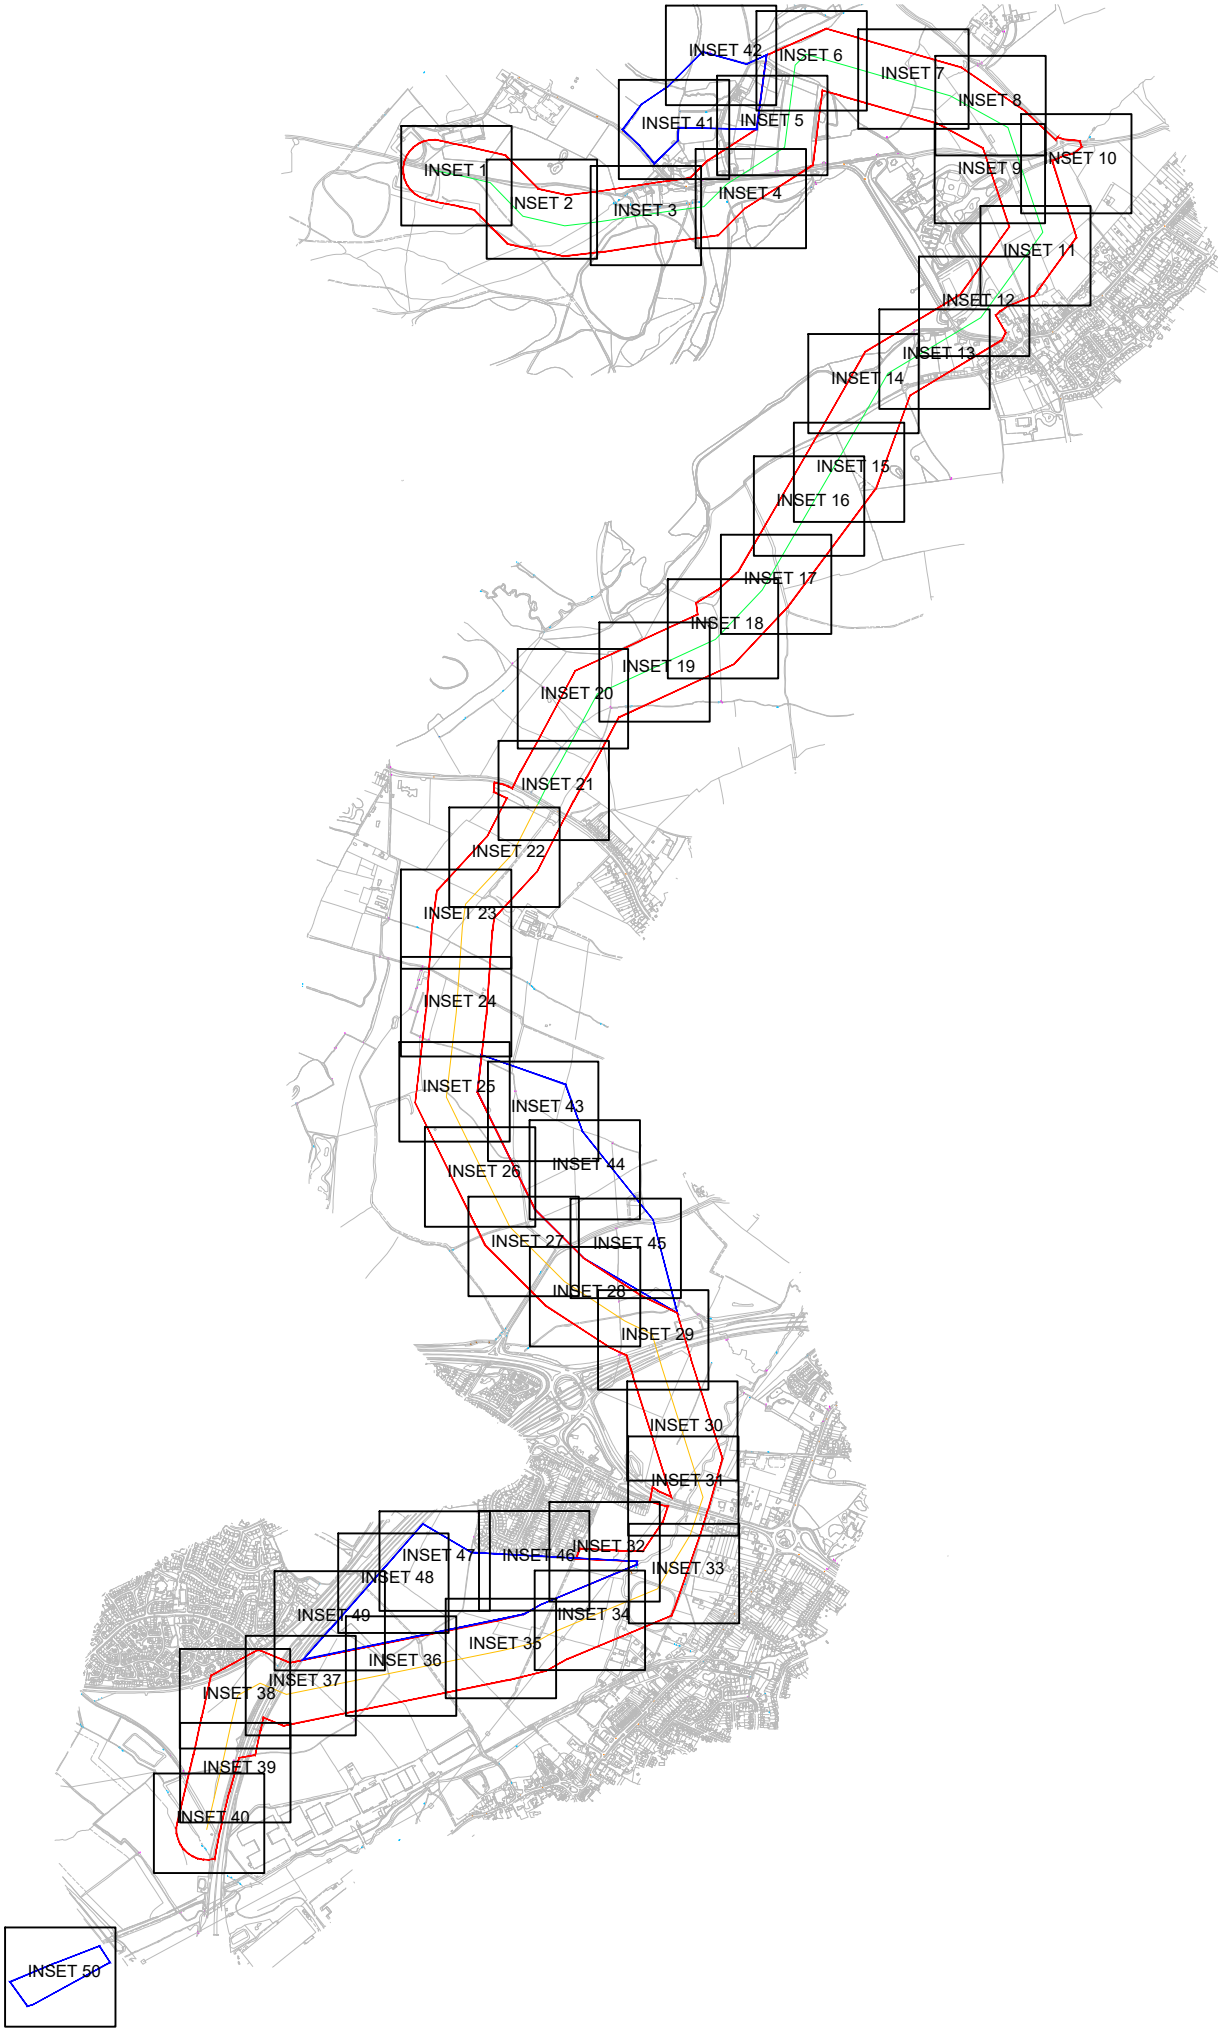

KEY

[This drawing must be reproduced in colour]

- Survey Boundary
- Additional Survey Boundary
- Inset Locations



Reproduced by permission of Ordnance Survey on behalf of His Majesty's Stationery Office.

© Crown Copyright and database right 2023. All rights reserved.
Contains data from OS Zoomstack. OS licence number 0100031673

A	Additional Survey Areas	AAB	HEE	07.08.25
Rev	Description	Drawn	Approved	Date




401 Faraday Street, Birchwood Park, Warrington WA3 6GA
Tel 01925 844004 e-mail tep@tep.uk.com www.tep.uk.com

Project
Hallgates to Elms Farm, Leicestershire

Title
Drawing 1: Site Overview and Inset Locations

Drawing Number
D10480.01.001

Drawn	Checked	Approved	Scale	Date
RK	AAB	JGS	1:25,000 @ A3	30/09/2024

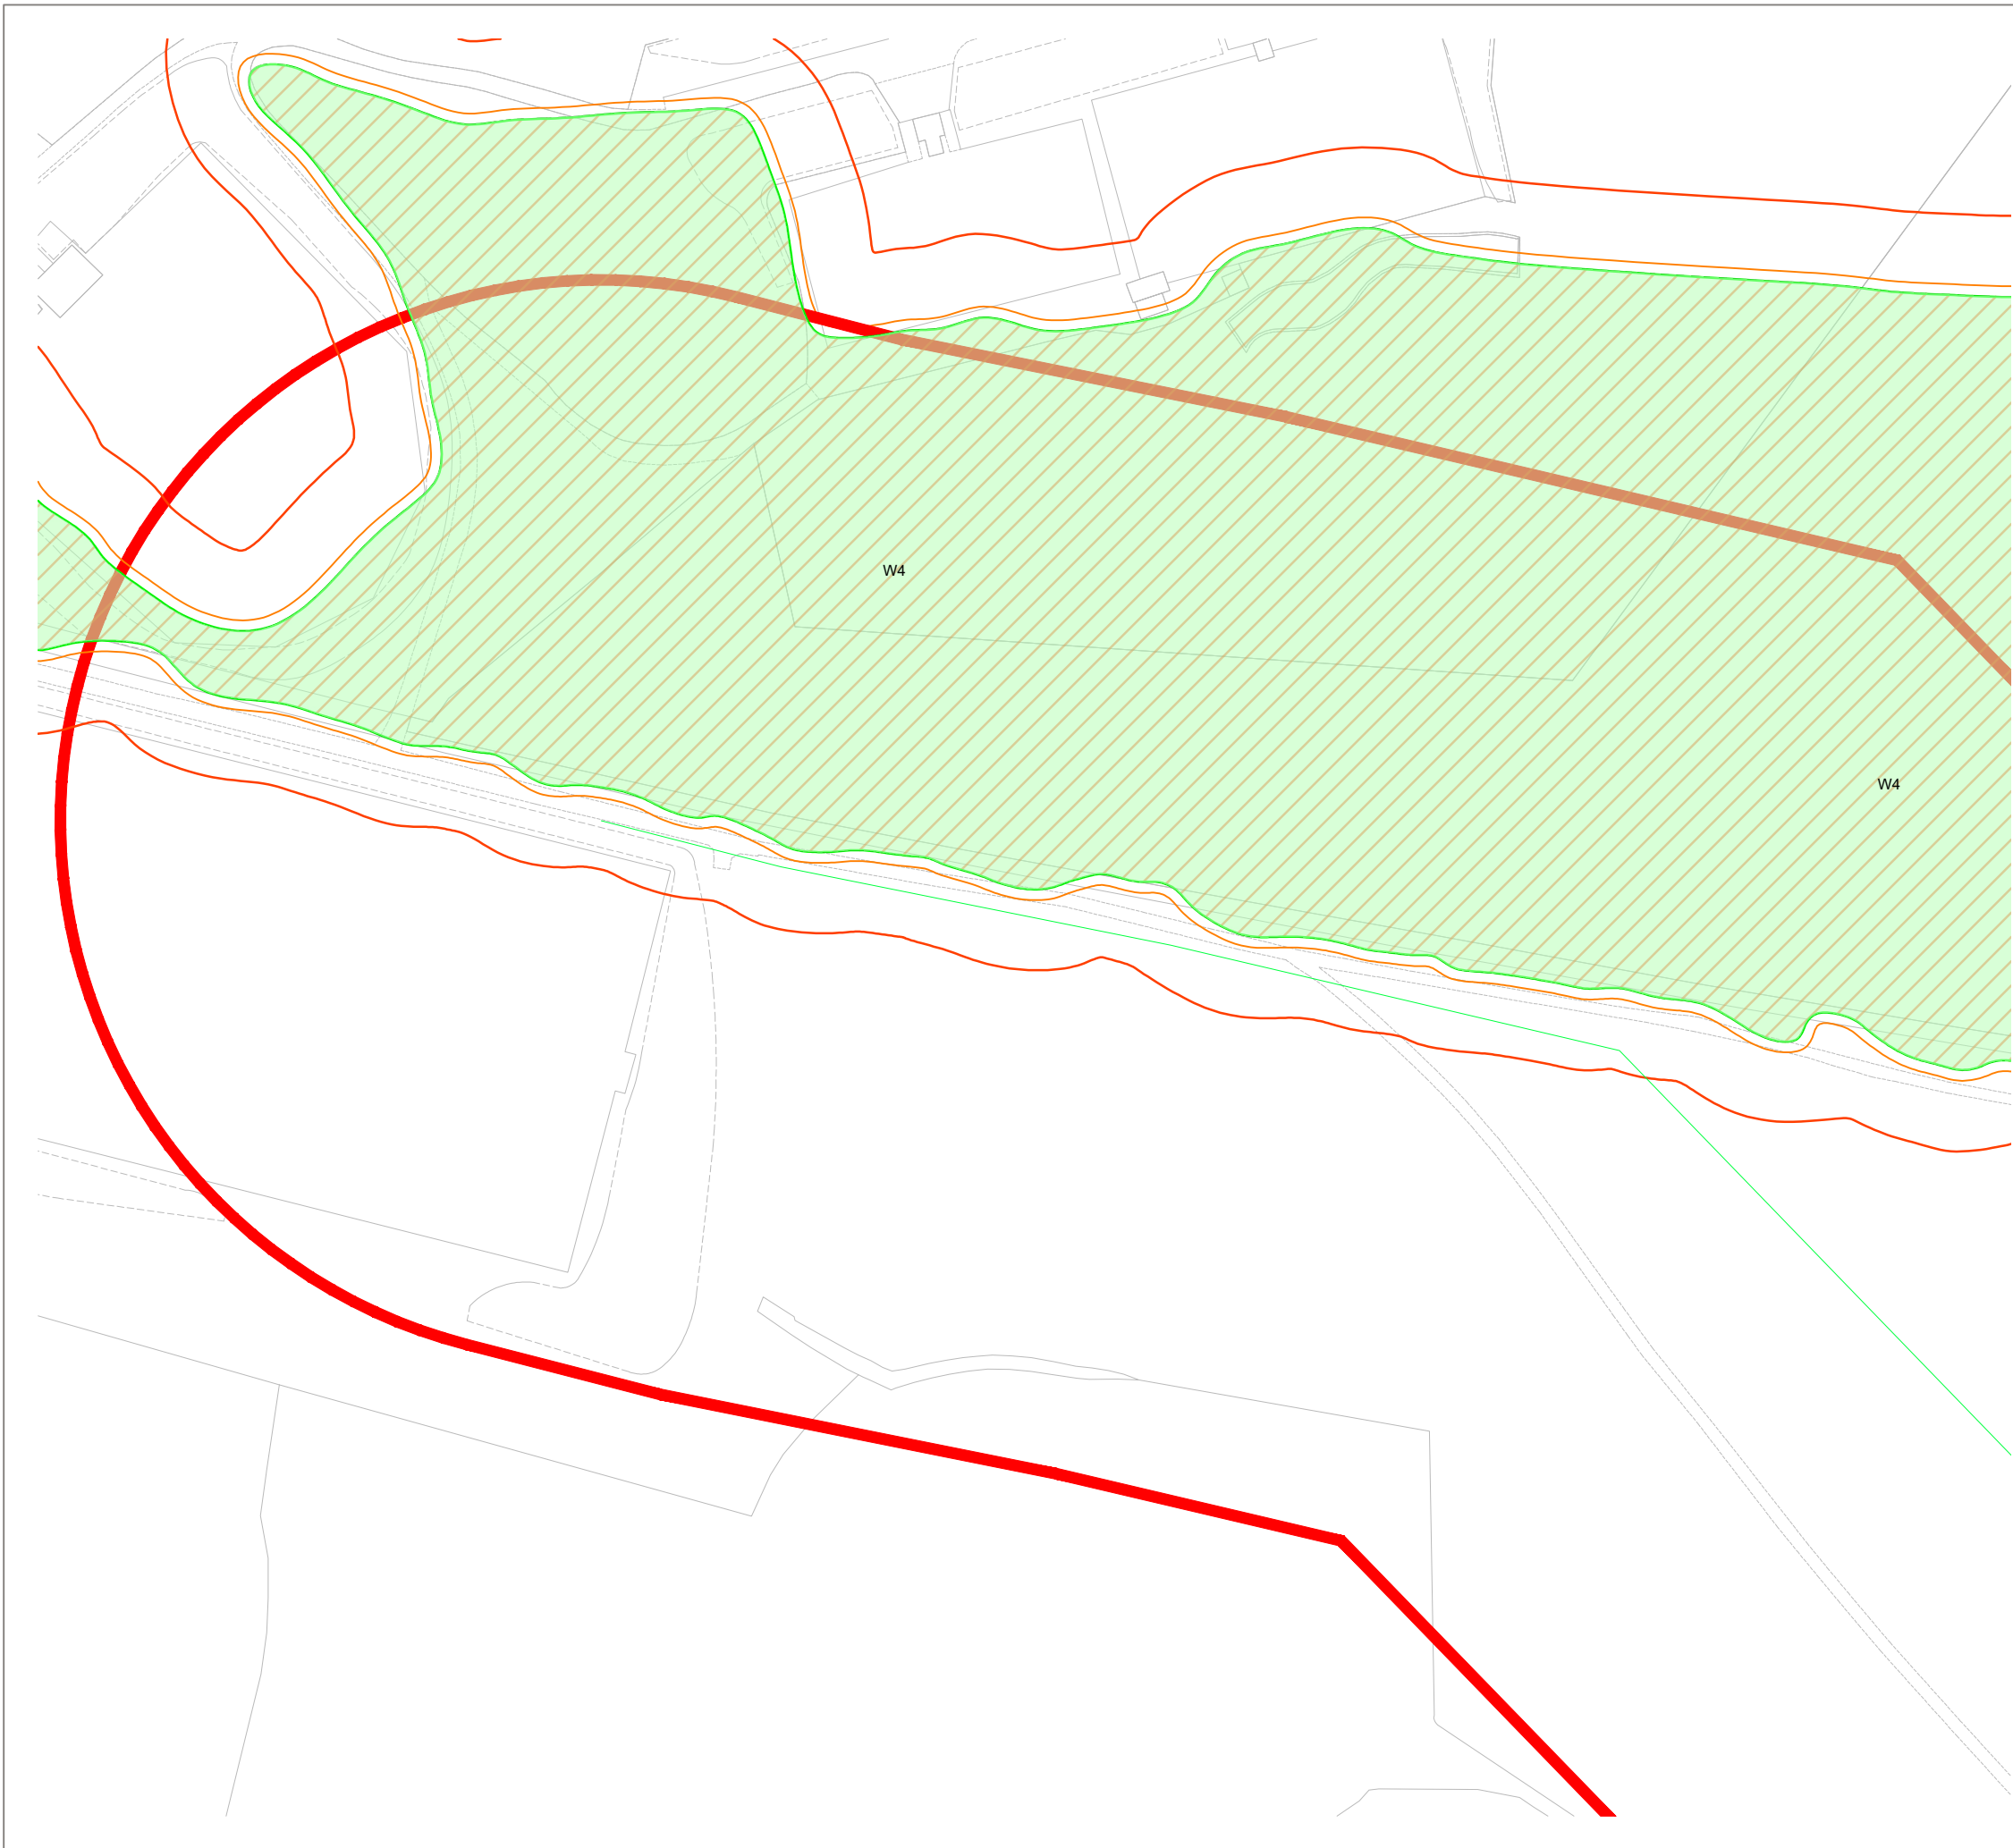

KEY

[This drawing must be reproduced in colour]

- T1/G1/W1 Trees
- H1 Hedgerow
- Root Protection Area (RPA)
- Veteran Tree Buffer Zone
- Ancient Woodland
- Survey Boundary
- Additional Survey Boundary
- Tree Preservation Order

Tree Quality Categorisation
(Based on BS 5837:2012 Trees in relation to design, demolition and construction - Recommendations)

- Category A (High quality)
- Category B (Moderate quality)
- Category C (Low quality)
- Category U (Unsuitable for retention)
- Hedgerow (Not categorised)

NOTES: This drawing should be read in conjunction with the respective Arboricultural Survey Data (Appendix A).
A topographical survey was not provided, therefore all tree locations have been estimated using aerial photography and on-site observations.



Reproduced by permission of Ordnance Survey on behalf of His Majesty's Stationery Office.
© Crown Copyright and database right 2023. All rights reserved.
Contains data from OS Zoomstack. OS licence number 0100031673

Rev	Description	Drawn	Approved	Date
-----	-------------	-------	----------	------




THE ENVIRONMENT PARTNERSHIP
401 Faraday Street, Birchwood Park, Warrington WA3 6GA
Tel 01925 844004 e-mail tep@tep.uk.com www.tep.uk.com

Project
Hallgates to Elms Farm, Leicestershire

Title
Drawing 2: Tree Constraints Plan [INSET 1]

Drawing Number
D10480.01.002

Drawn	Checked	Approved	Scale	Date
RK	AAB	JGS	1:1250 @ A3	30/09/2024

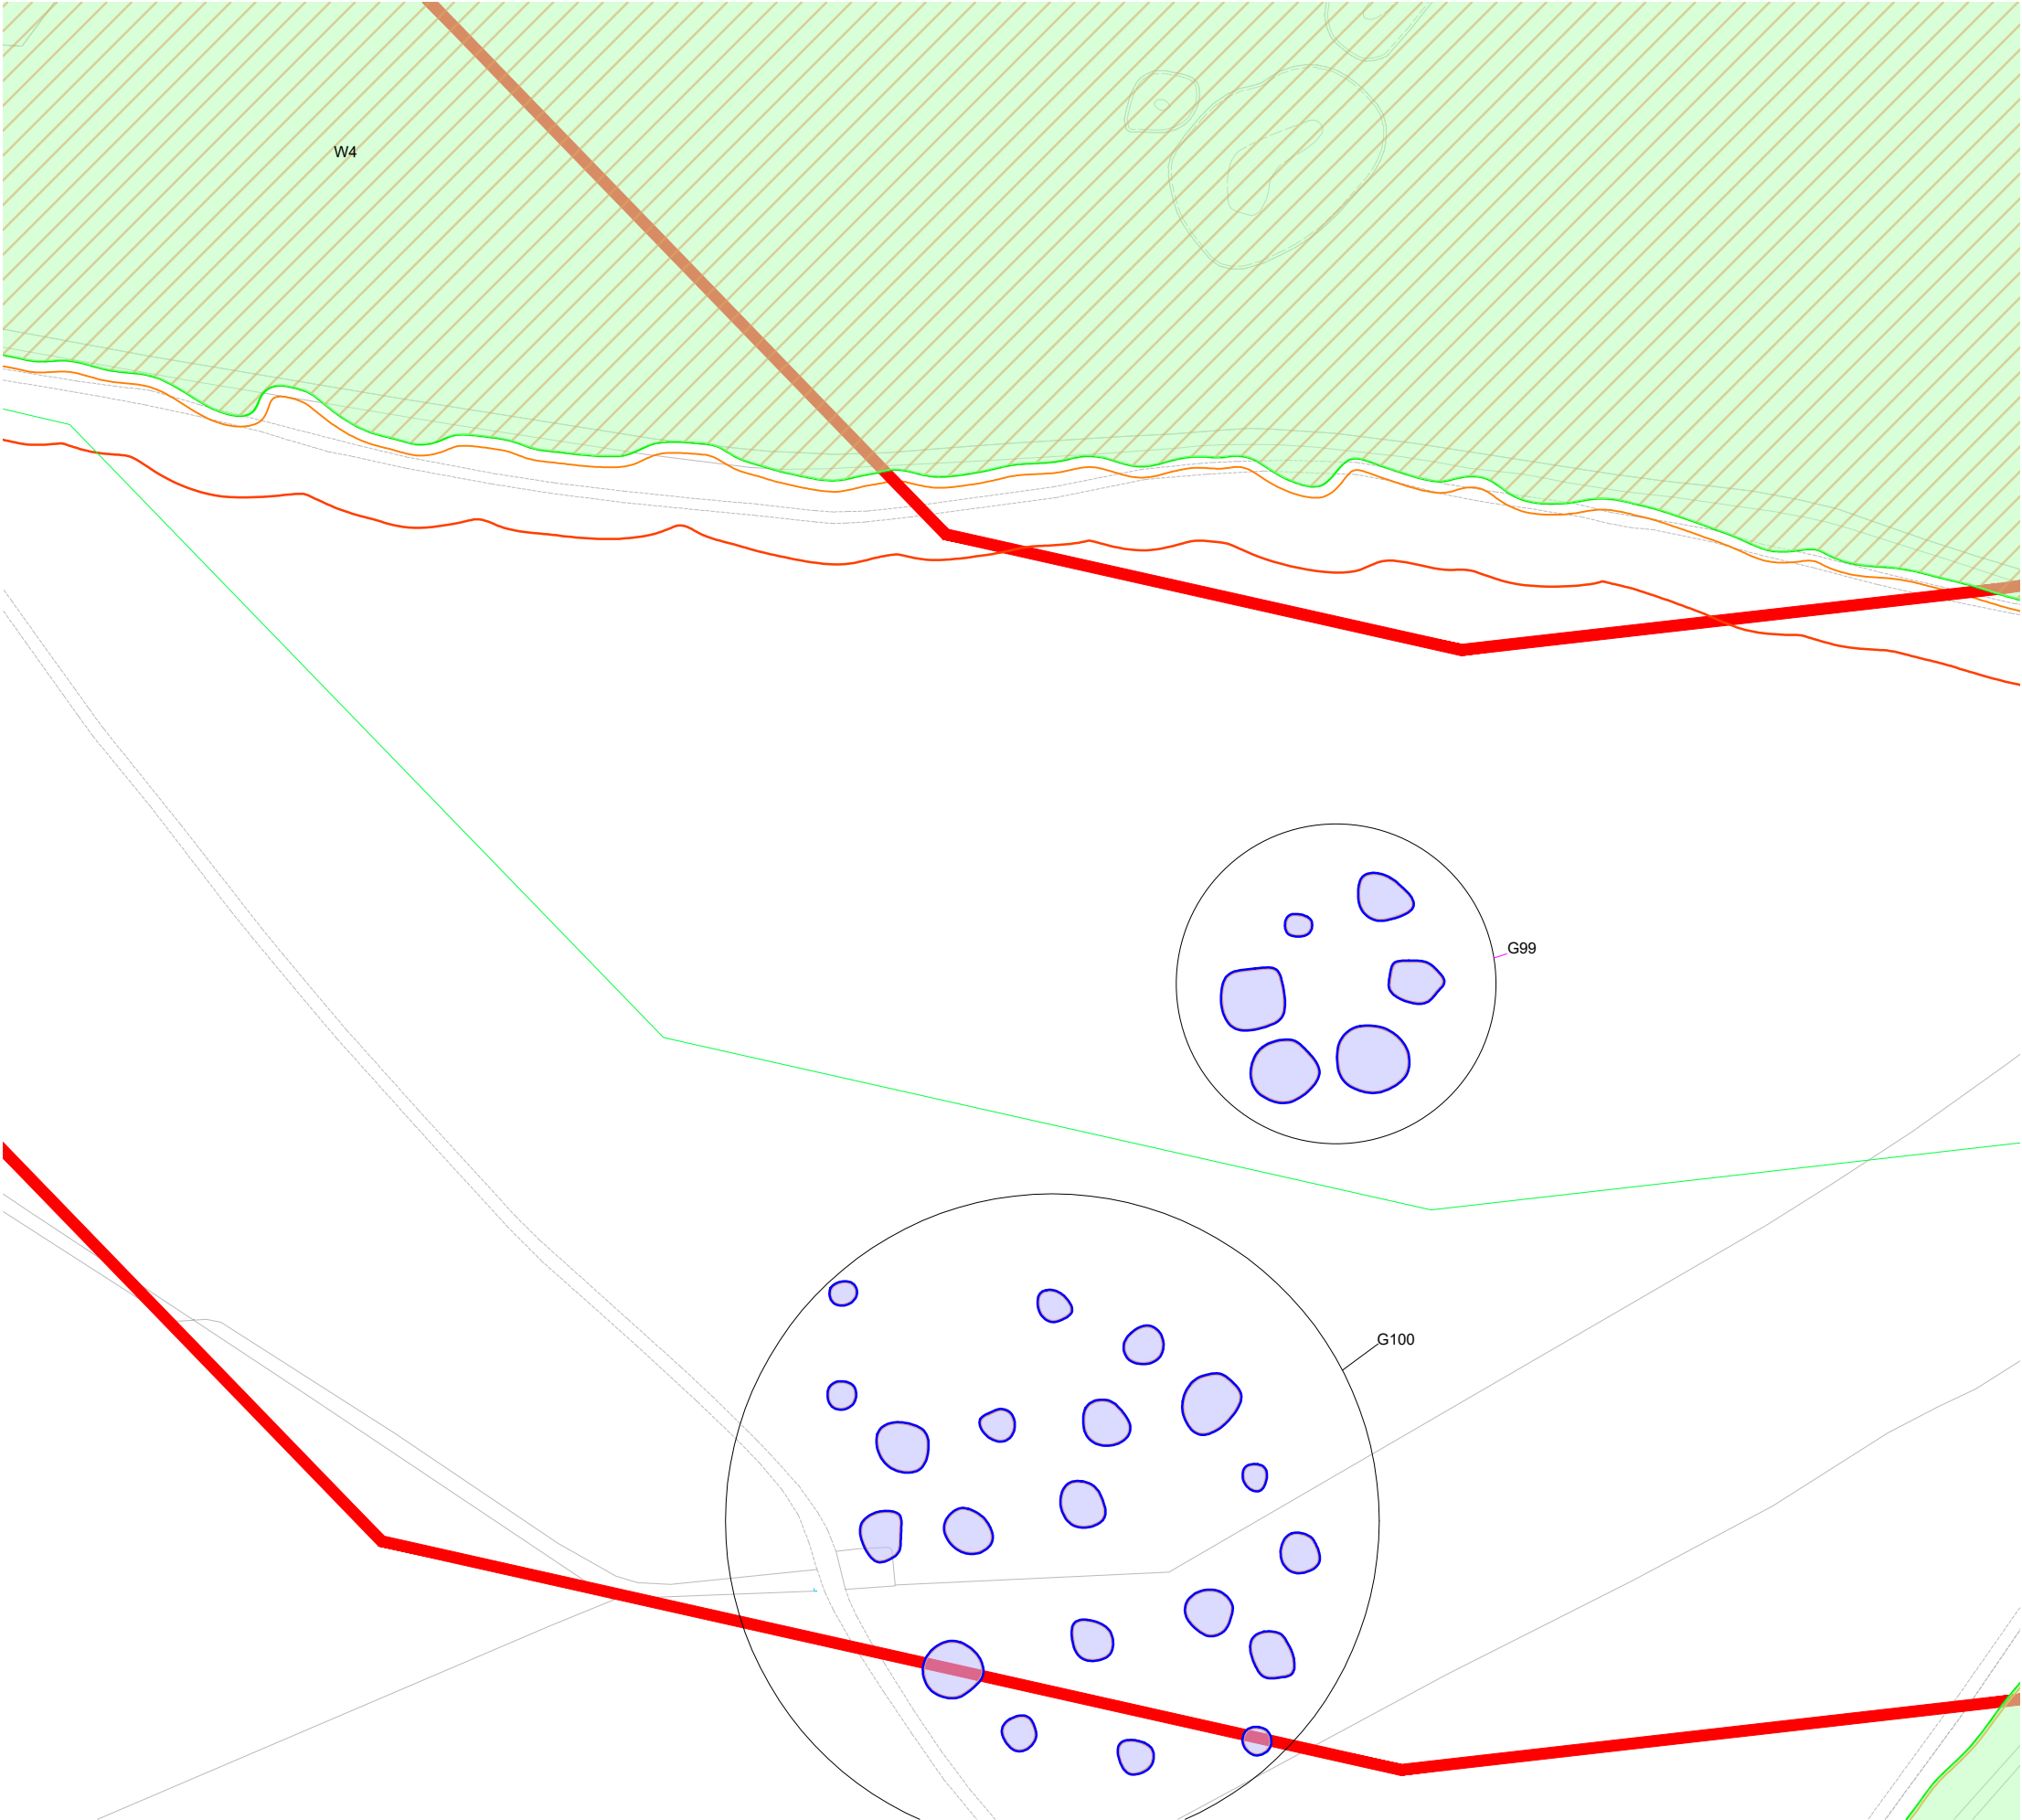

KEY

[This drawing must be reproduced in colour]

- T1/G1/W1 Trees
- H1 Hedgerow
- Root Protection Area (RPA)
- Veteran Tree Buffer Zone
- Ancient Woodland
- Survey Boundary
- Additional Survey Boundary
- Tree Preservation Order

Tree Quality Categorisation
(Based on BS 5837:2012 Trees in relation to design, demolition and construction - Recommendations)

- Category A (High quality)
- Category B (Moderate quality)
- Category C (Low quality)
- Category U (Unsuitable for retention)
- Hedgerow (Not categorised)

NOTES: This drawing should be read in conjunction with the respective Arboricultural Survey Data (Appendix A).

A topographical survey was not provided, therefore all tree locations have been estimated using aerial photography and on-site observations.



Reproduced by permission of Ordnance Survey on behalf of His Majesty's Stationery Office.
© Crown Copyright and database right 2023. All rights reserved.
Contains data from OS Zoomstack. OS licence number 0100031673

Rev	Description	Drawn	Approved	Date
-----	-------------	-------	----------	------



THE ENVIRONMENT PARTNERSHIP


401 Faraday Street, Birchwood Park, Warrington WA3 6GA
Tel 01925 844004 e-mail tep@tep.uk.com www.tep.uk.com

Project
Hallgates to Elms Farm, Leicestershire

Title
Drawing 2: Tree Constraints Plan [INSET 2]

Drawing Number
D10480.01.003

Drawn	Checked	Approved	Scale	Date
RK	AAB	JGS	1:1250 @ A3	30/09/2024

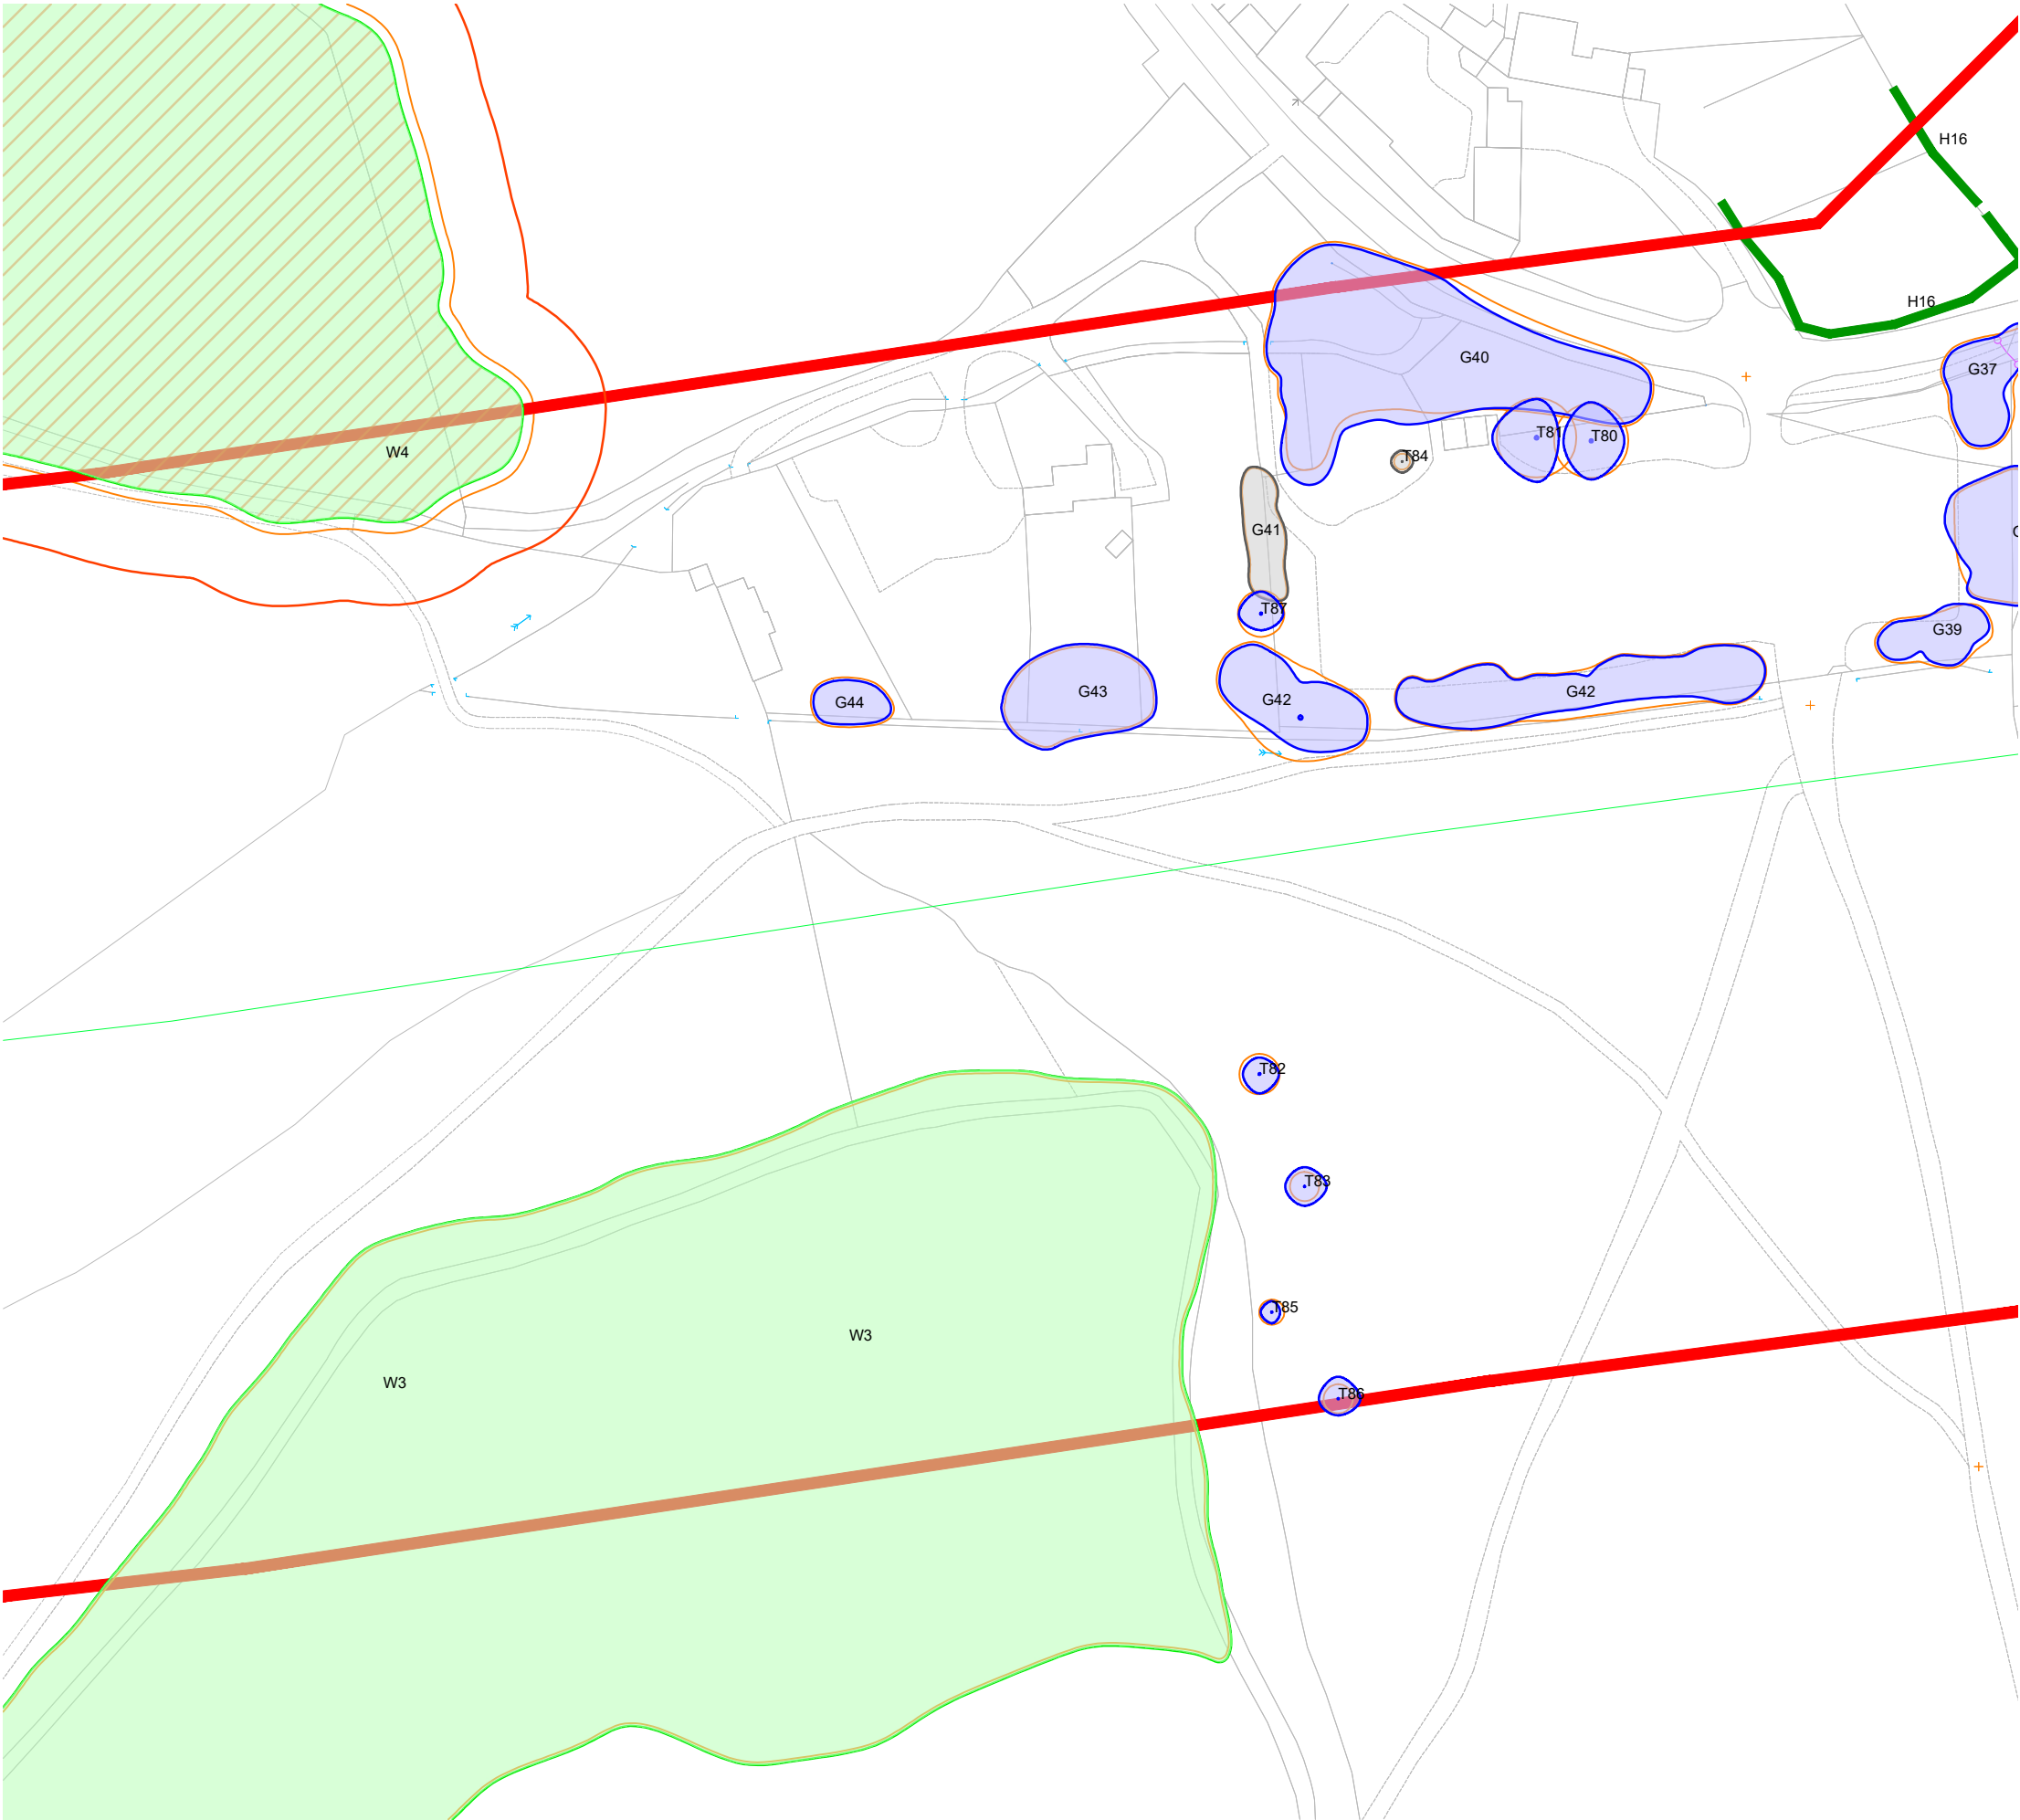

KEY

[This drawing must be reproduced in colour]

- T1/G1/W1 Trees
- H1 Hedgerow
- Root Protection Area (RPA)
- Veteran Tree Buffer Zone
- Ancient Woodland
- Survey Boundary
- Additional Survey Boundary
- Tree Preservation Order

Tree Quality Categorisation

(Based on BS 5837:2012 Trees in relation to design, demolition and construction - Recommendations)

- Category A (High quality)
- Category B (Moderate quality)
- Category C (Low quality)
- Category U (Unsuitable for retention)
- Hedgerow (Not categorised)

NOTES: This drawing should be read in conjunction with the respective Arboricultural Survey Data (Appendix A).

A topographical survey was not provided, therefore all tree locations have been estimated using aerial photography and on-site observations.



Reproduced by permission of Ordnance Survey on behalf of His Majesty's Stationary Office.

© Crown Copyright and database right 2023. All rights reserved.
Contains data from OS Zoomstack. OS licence number 0100031673

Rev	Description	Drawn	Approved	Date
-----	-------------	-------	----------	------



THE ENVIRONMENT PARTNERSHIP


401 Faraday Street, Birchwood Park, Warrington WA3 6GA
Tel 01925 844004 e-mail tep@tep.uk.com www.tep.uk.com

Project
Hallgates to Elms Farm, Leicestershire

Title
Drawing 2: Tree Constraints Plan [INSET 3]

Drawing Number
D10480.01.004

Drawn	Checked	Approved	Scale	Date
RK	AAB	JGS	1:1250 @ A3	30/09/2024

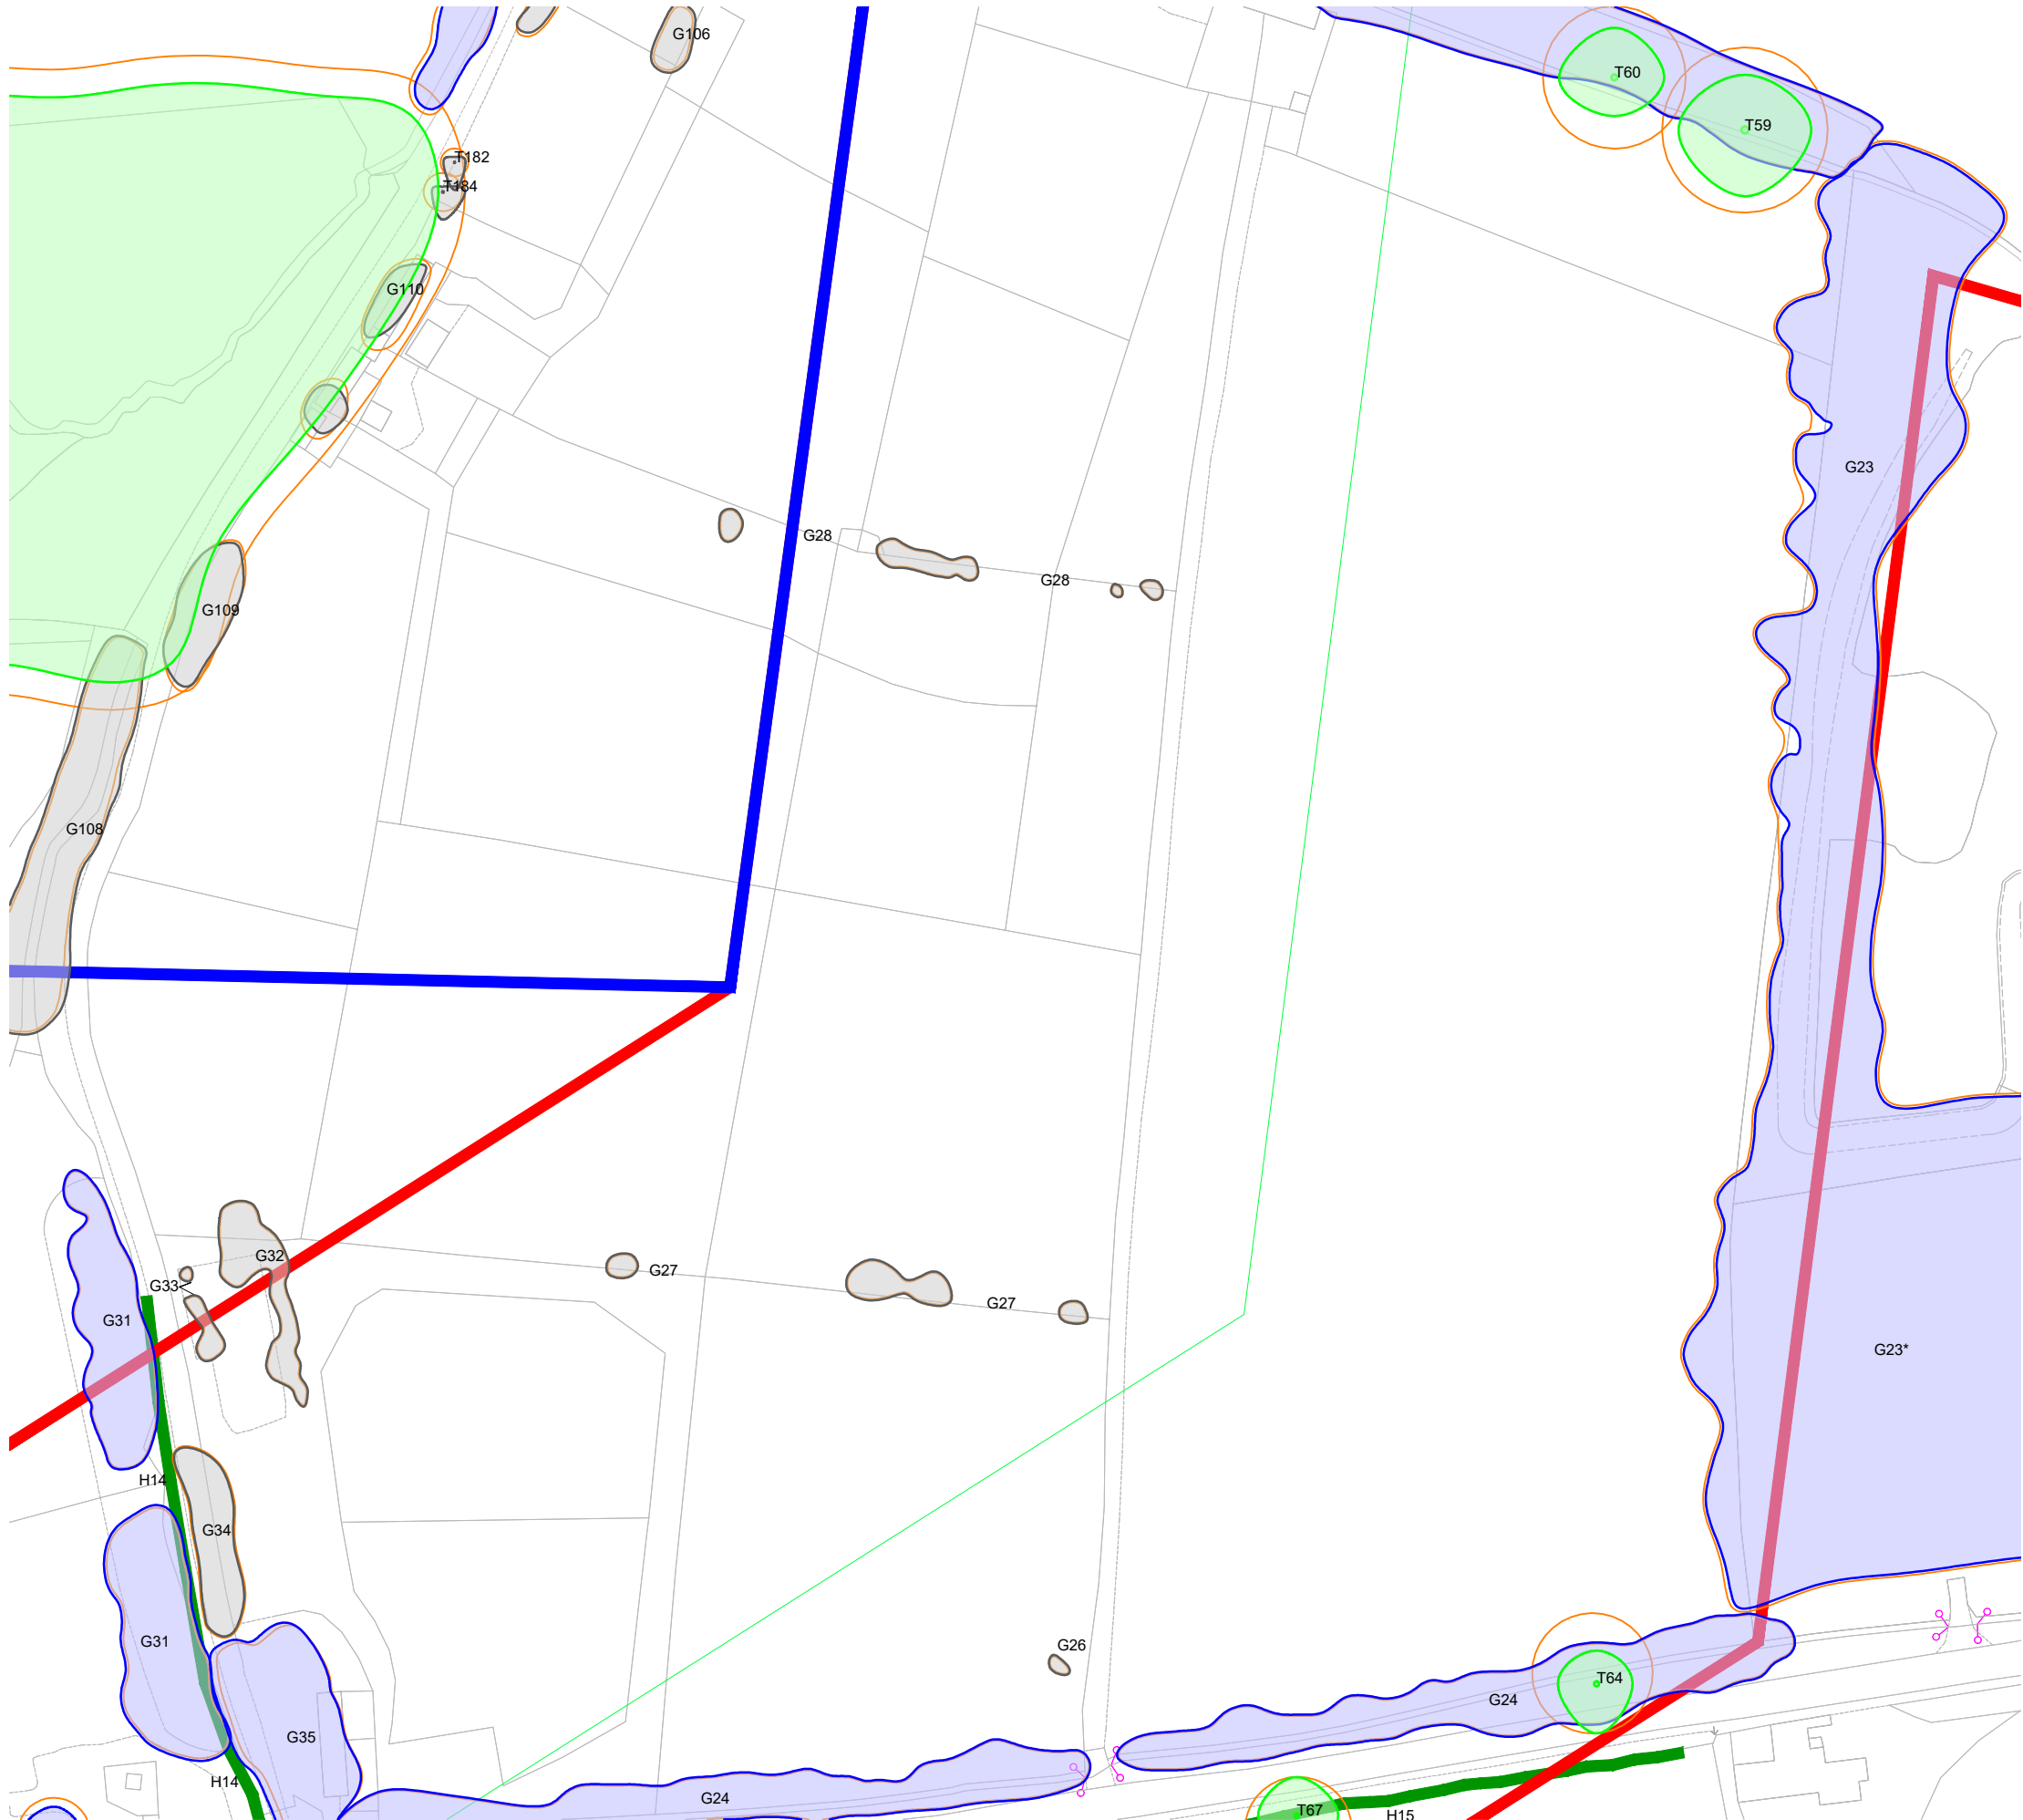

KEY

[This drawing must be reproduced in colour]

- T1/G1/W1 Trees
- H1 Hedgerow
- Root Protection Area (RPA)
- Veteran Tree Buffer Zone
- Ancient Woodland
- Survey Boundary
- Additional Survey Boundary
- Tree Preservation Order

Tree Quality Categorisation

(Based on BS 5837:2012 Trees in relation to design, demolition and construction - Recommendations)

- Category A (High quality)
- Category B (Moderate quality)
- Category C (Low quality)
- Category U (Unsuitable for retention)
- Hedgerow (Not categorised)

NOTES: This drawing should be read in conjunction with the respective Arboricultural Survey Data (Appendix A).

A topographical survey was not provided, therefore all tree locations have been estimated using aerial photography and on-site observations.



Reproduced by permission of Ordnance Survey on behalf of His Majesty's Stationery Office.

© Crown Copyright and database right 2023. All rights reserved. Contains data from OS Zoomstack. OS licence number 0100031673

Rev	Description	Drawn	Approved	Date
-----	-------------	-------	----------	------




401 Faraday Street, Birchwood Park, Warrington WA3 6GA
Tel 01925 844004 e-mail tep@tep.uk.com www.tep.uk.com

Project
Hallgates to Elms Farm, Leicestershire

Title
Drawing 2: Tree Constraints Plan [INSET 5]

Drawing Number
D10480.01.006

Drawn	Checked	Approved	Scale	Date
RK	AAB	JGS	1:1250 @ A3	30/09/2024

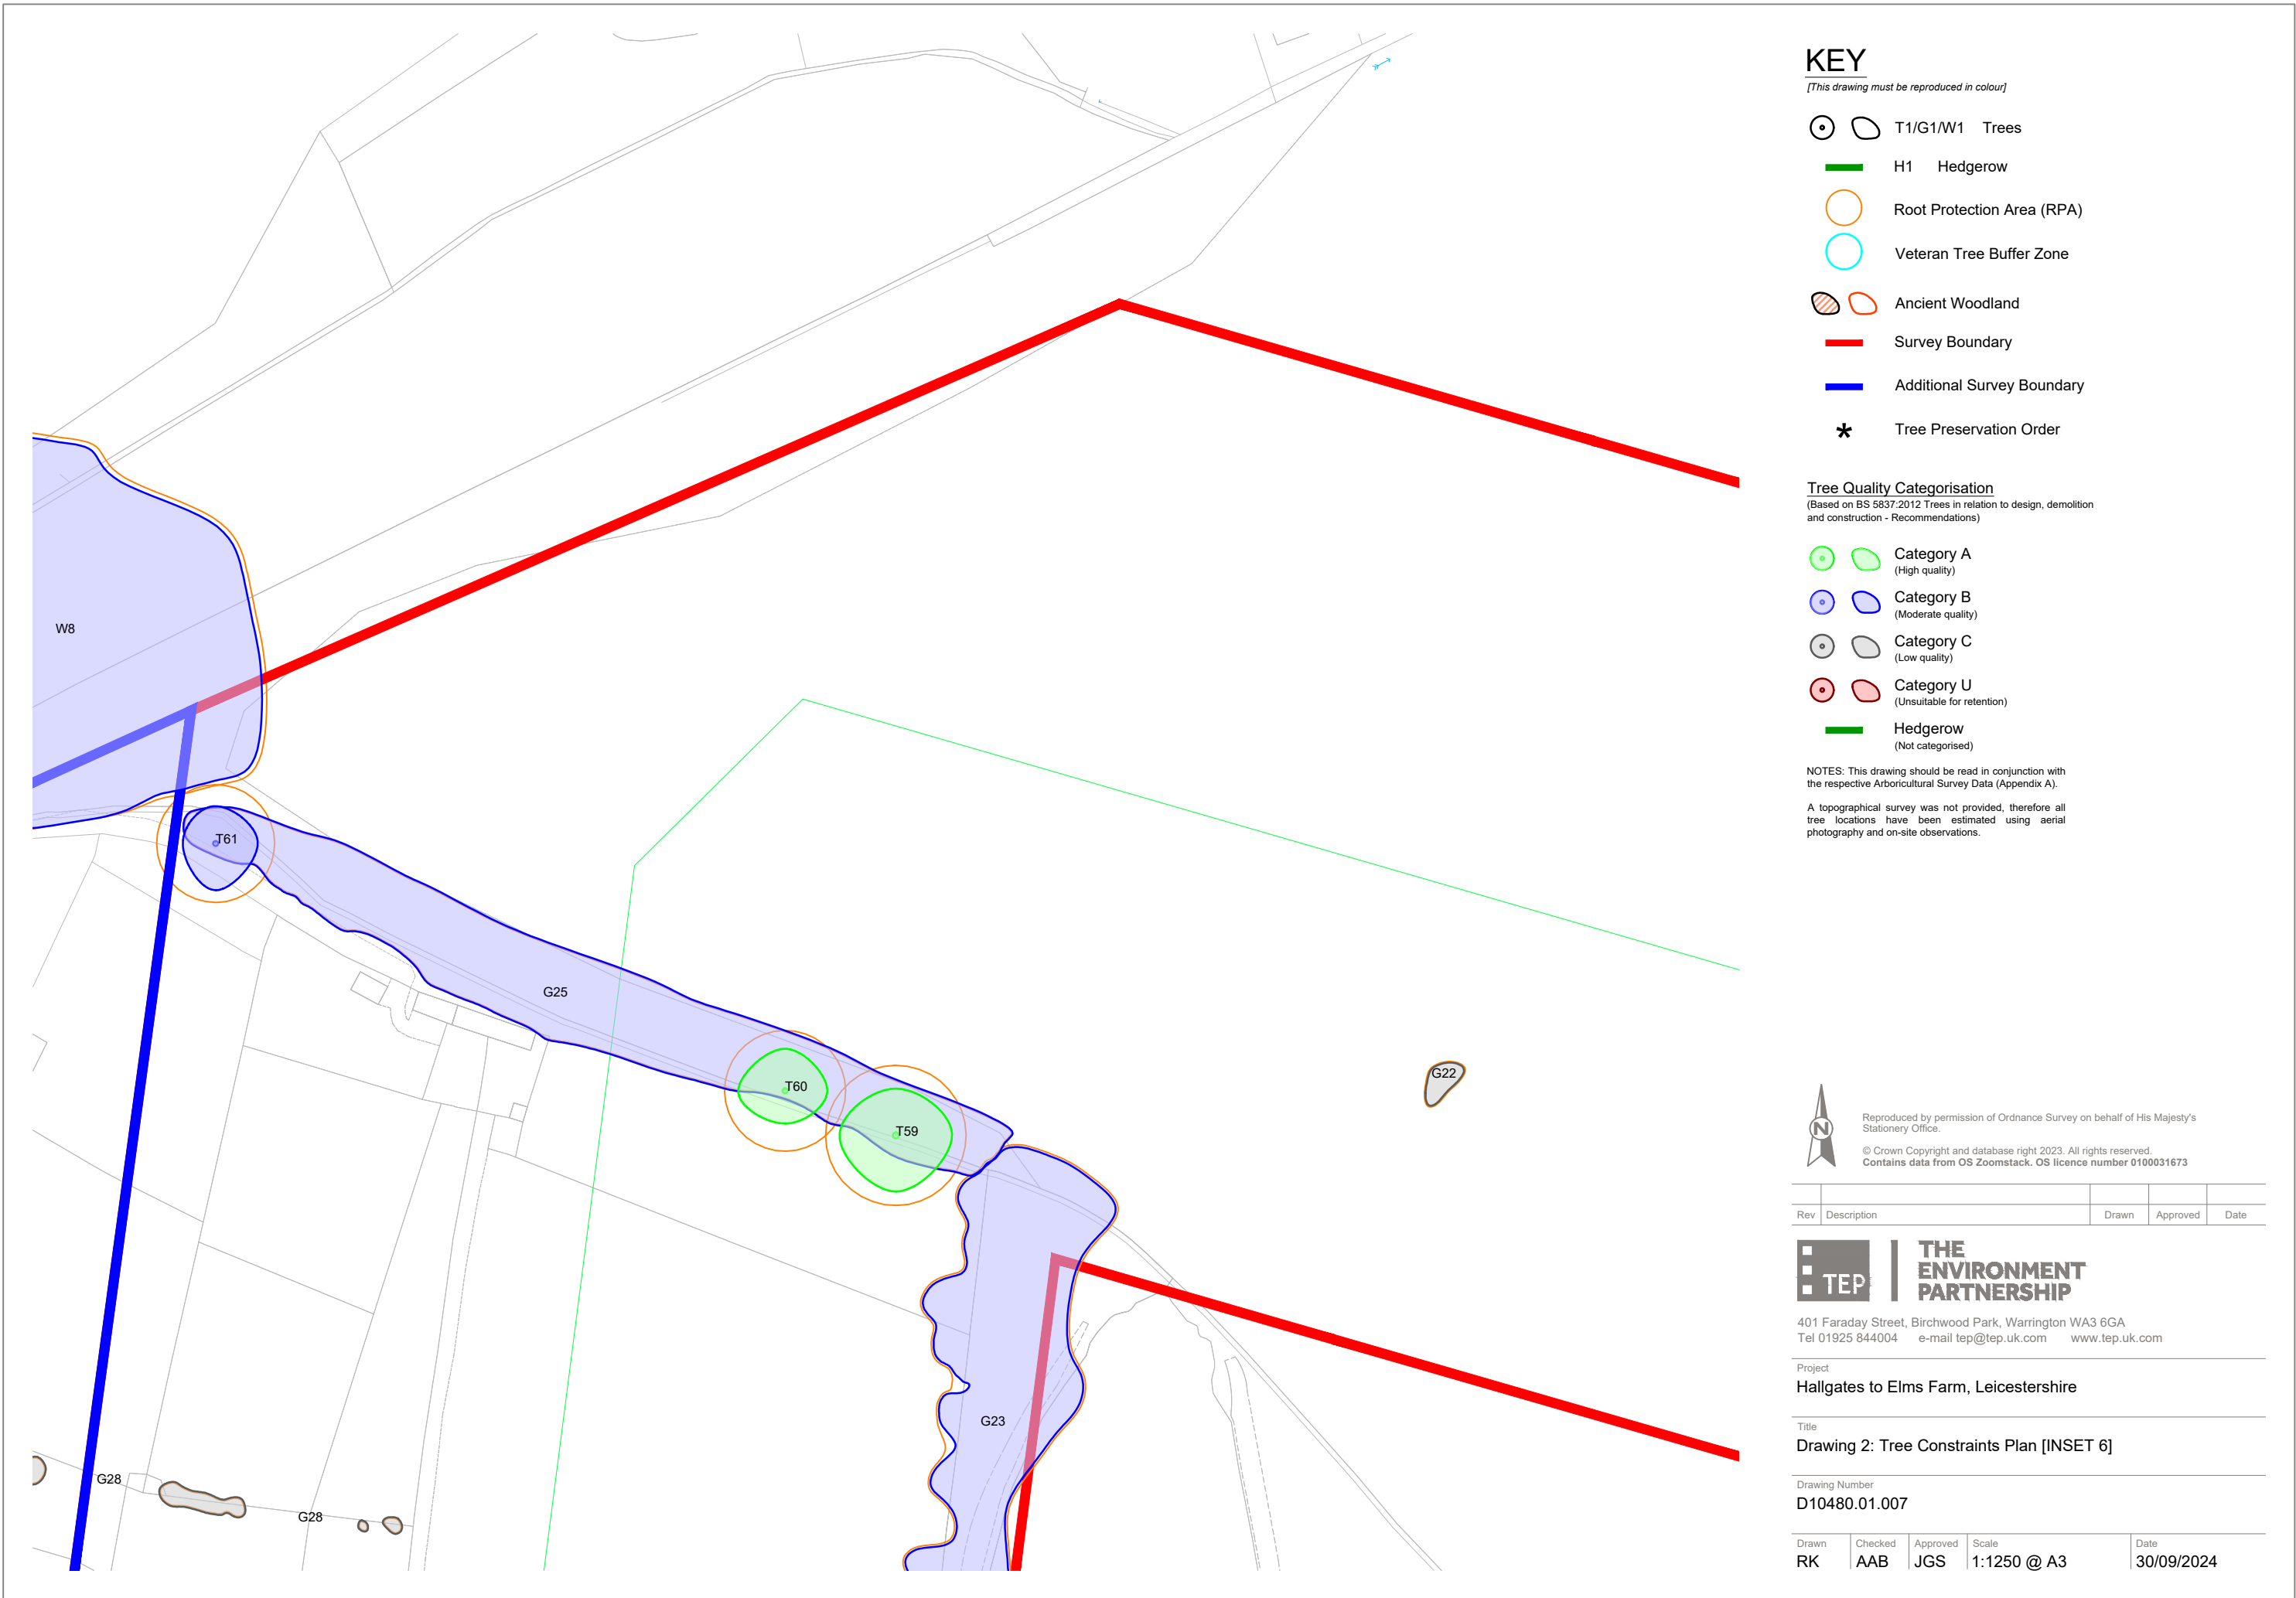

KEY

[This drawing must be reproduced in colour]

- T1/G1/W1 Trees
- H1 Hedgerow
- Root Protection Area (RPA)
- Veteran Tree Buffer Zone
- Ancient Woodland
- Survey Boundary
- Additional Survey Boundary
- Tree Preservation Order

Tree Quality Categorisation

(Based on BS 5837:2012 Trees in relation to design, demolition and construction - Recommendations)

- Category A (High quality)
- Category B (Moderate quality)
- Category C (Low quality)
- Category U (Unsuitable for retention)
- Hedgerow (Not categorised)

NOTES: This drawing should be read in conjunction with the respective Arboricultural Survey Data (Appendix A).

A topographical survey was not provided, therefore all tree locations have been estimated using aerial photography and on-site observations.



Reproduced by permission of Ordnance Survey on behalf of His Majesty's Stationery Office.

© Crown Copyright and database right 2023. All rights reserved.
Contains data from OS Zoomstack. OS licence number 0100031673

Rev	Description	Drawn	Approved	Date
-----	-------------	-------	----------	------



THE
ENVIRONMENT
PARTNERSHIP


401 Faraday Street, Birchwood Park, Warrington WA3 6GA
Tel 01925 844004 e-mail tep@tep.uk.com www.tep.uk.com


Project
Hallgates to Elms Farm, Leicestershire

Title
Drawing 2: Tree Constraints Plan [INSET 6]

Drawing Number
D10480.01.007

Drawn	Checked	Approved	Scale	Date
RK	AAB	JGS	1:1250 @ A3	30/09/2024

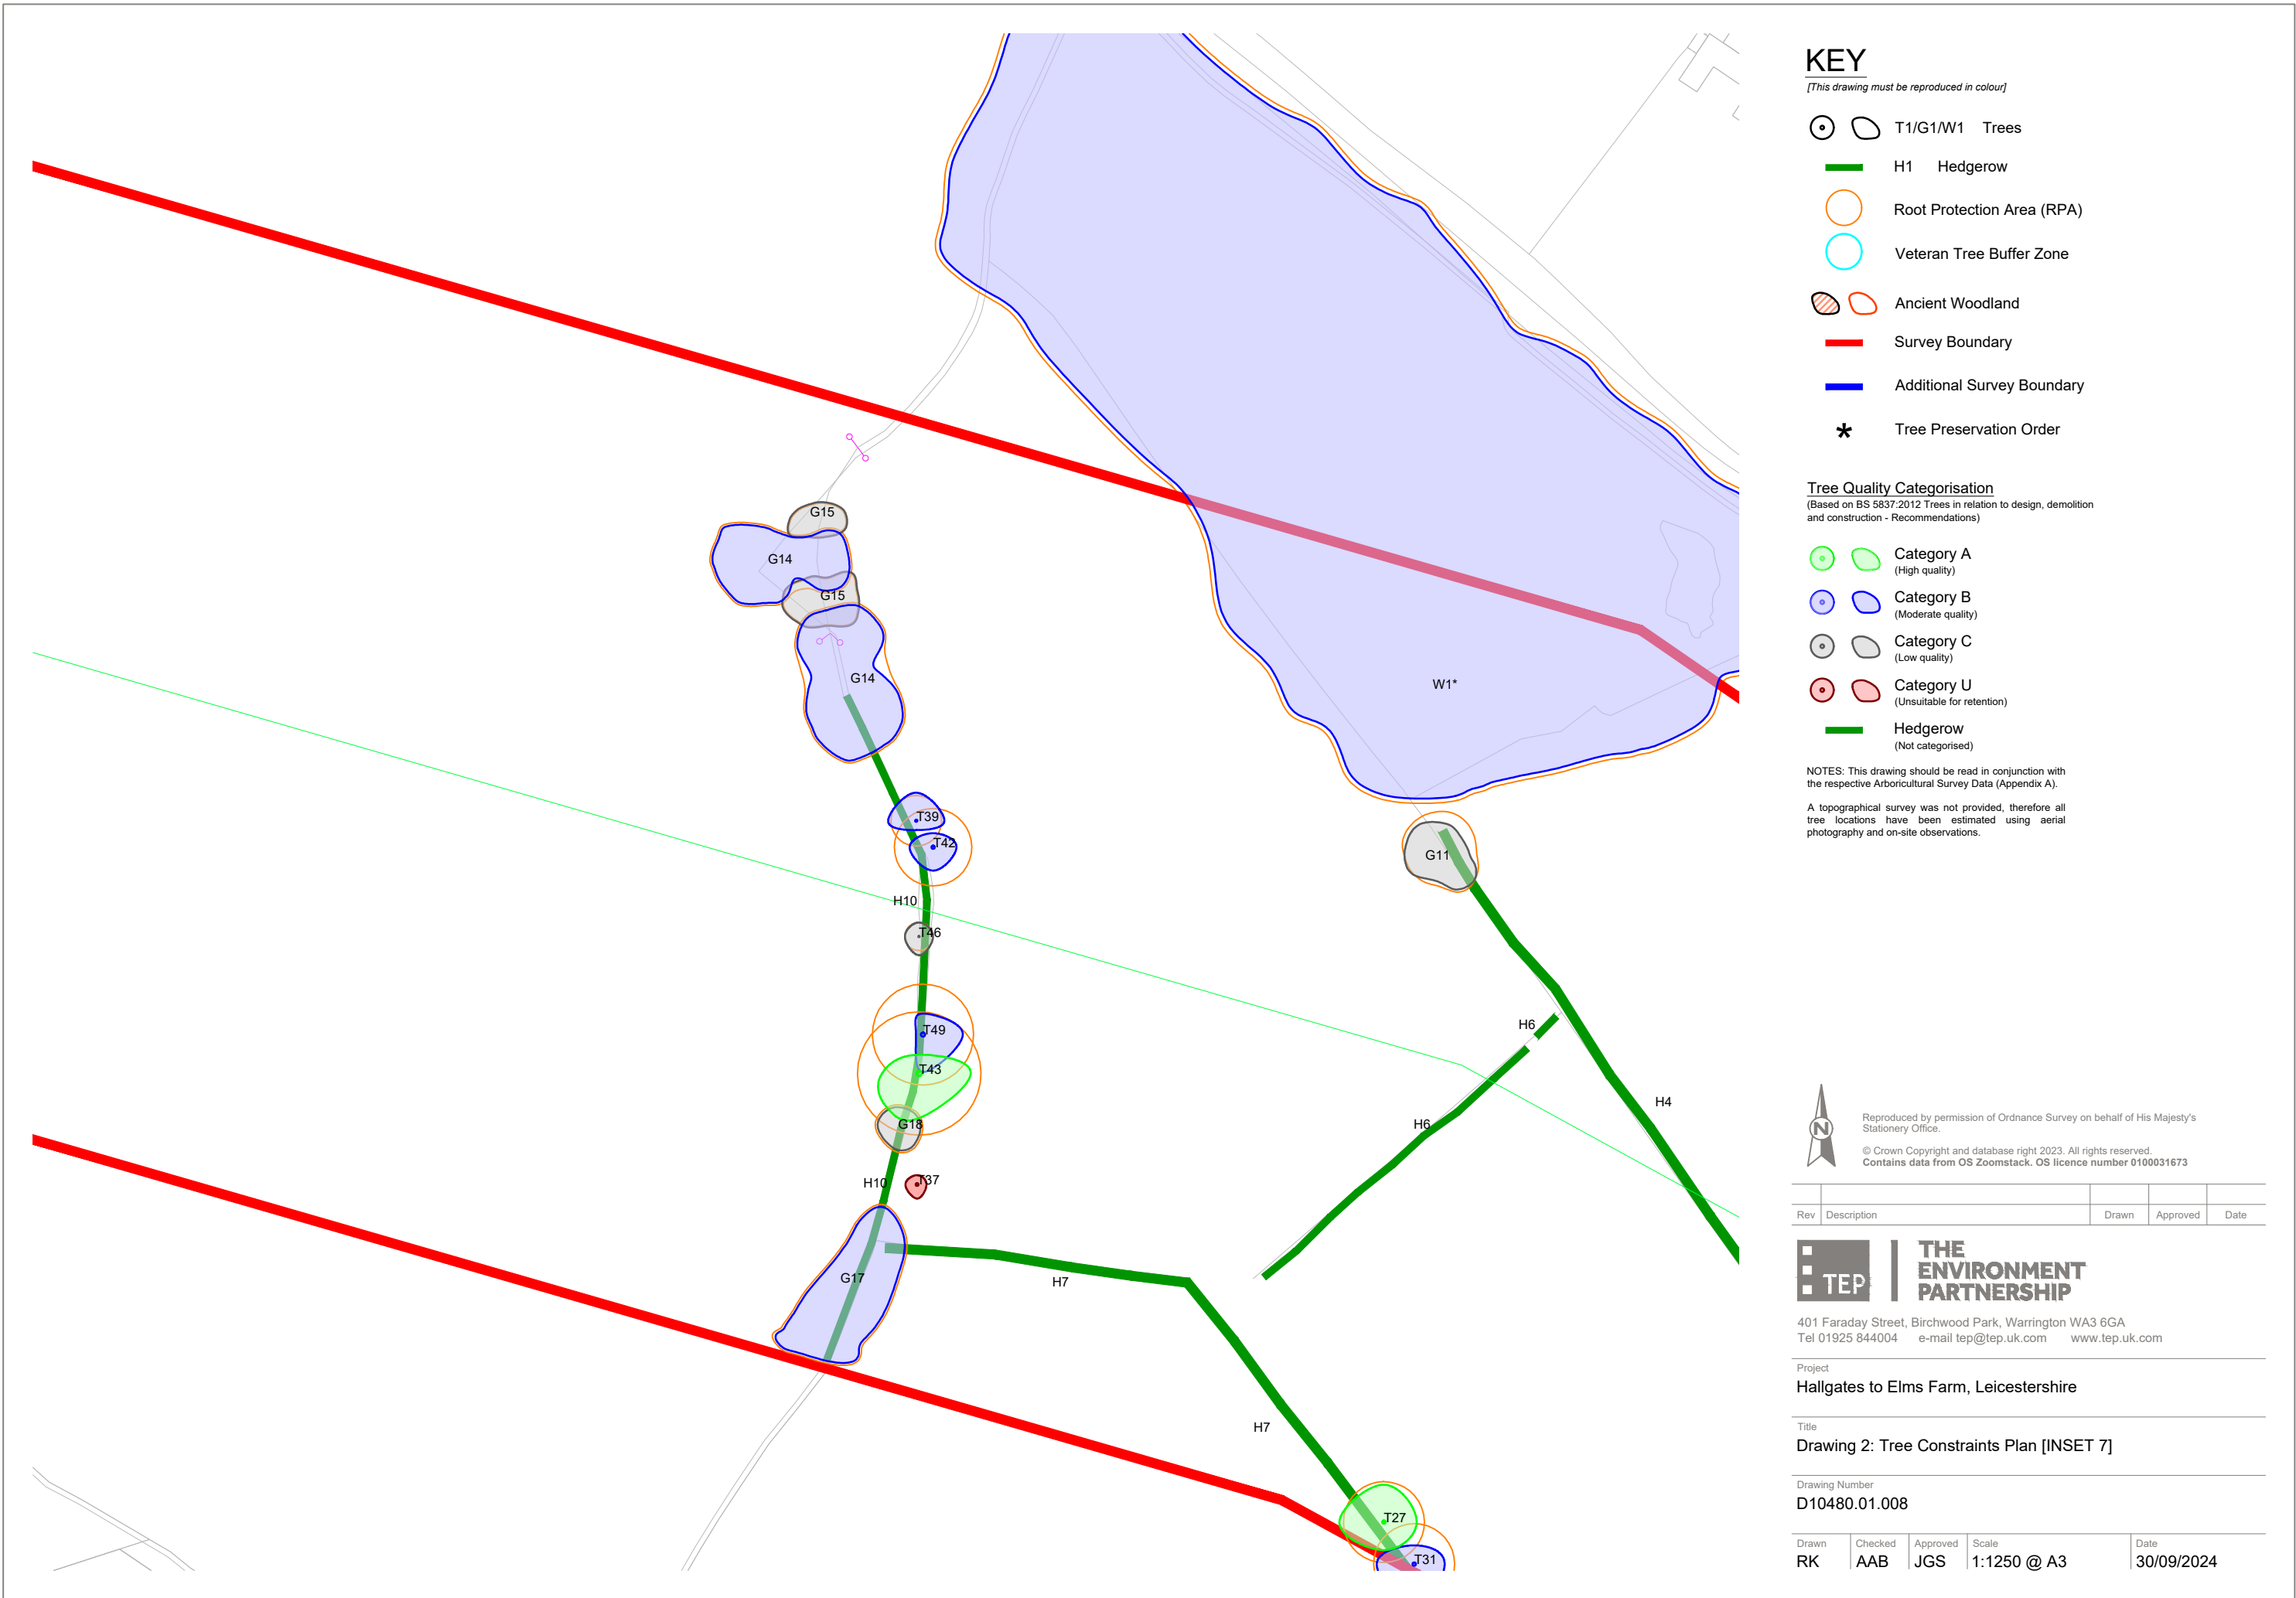

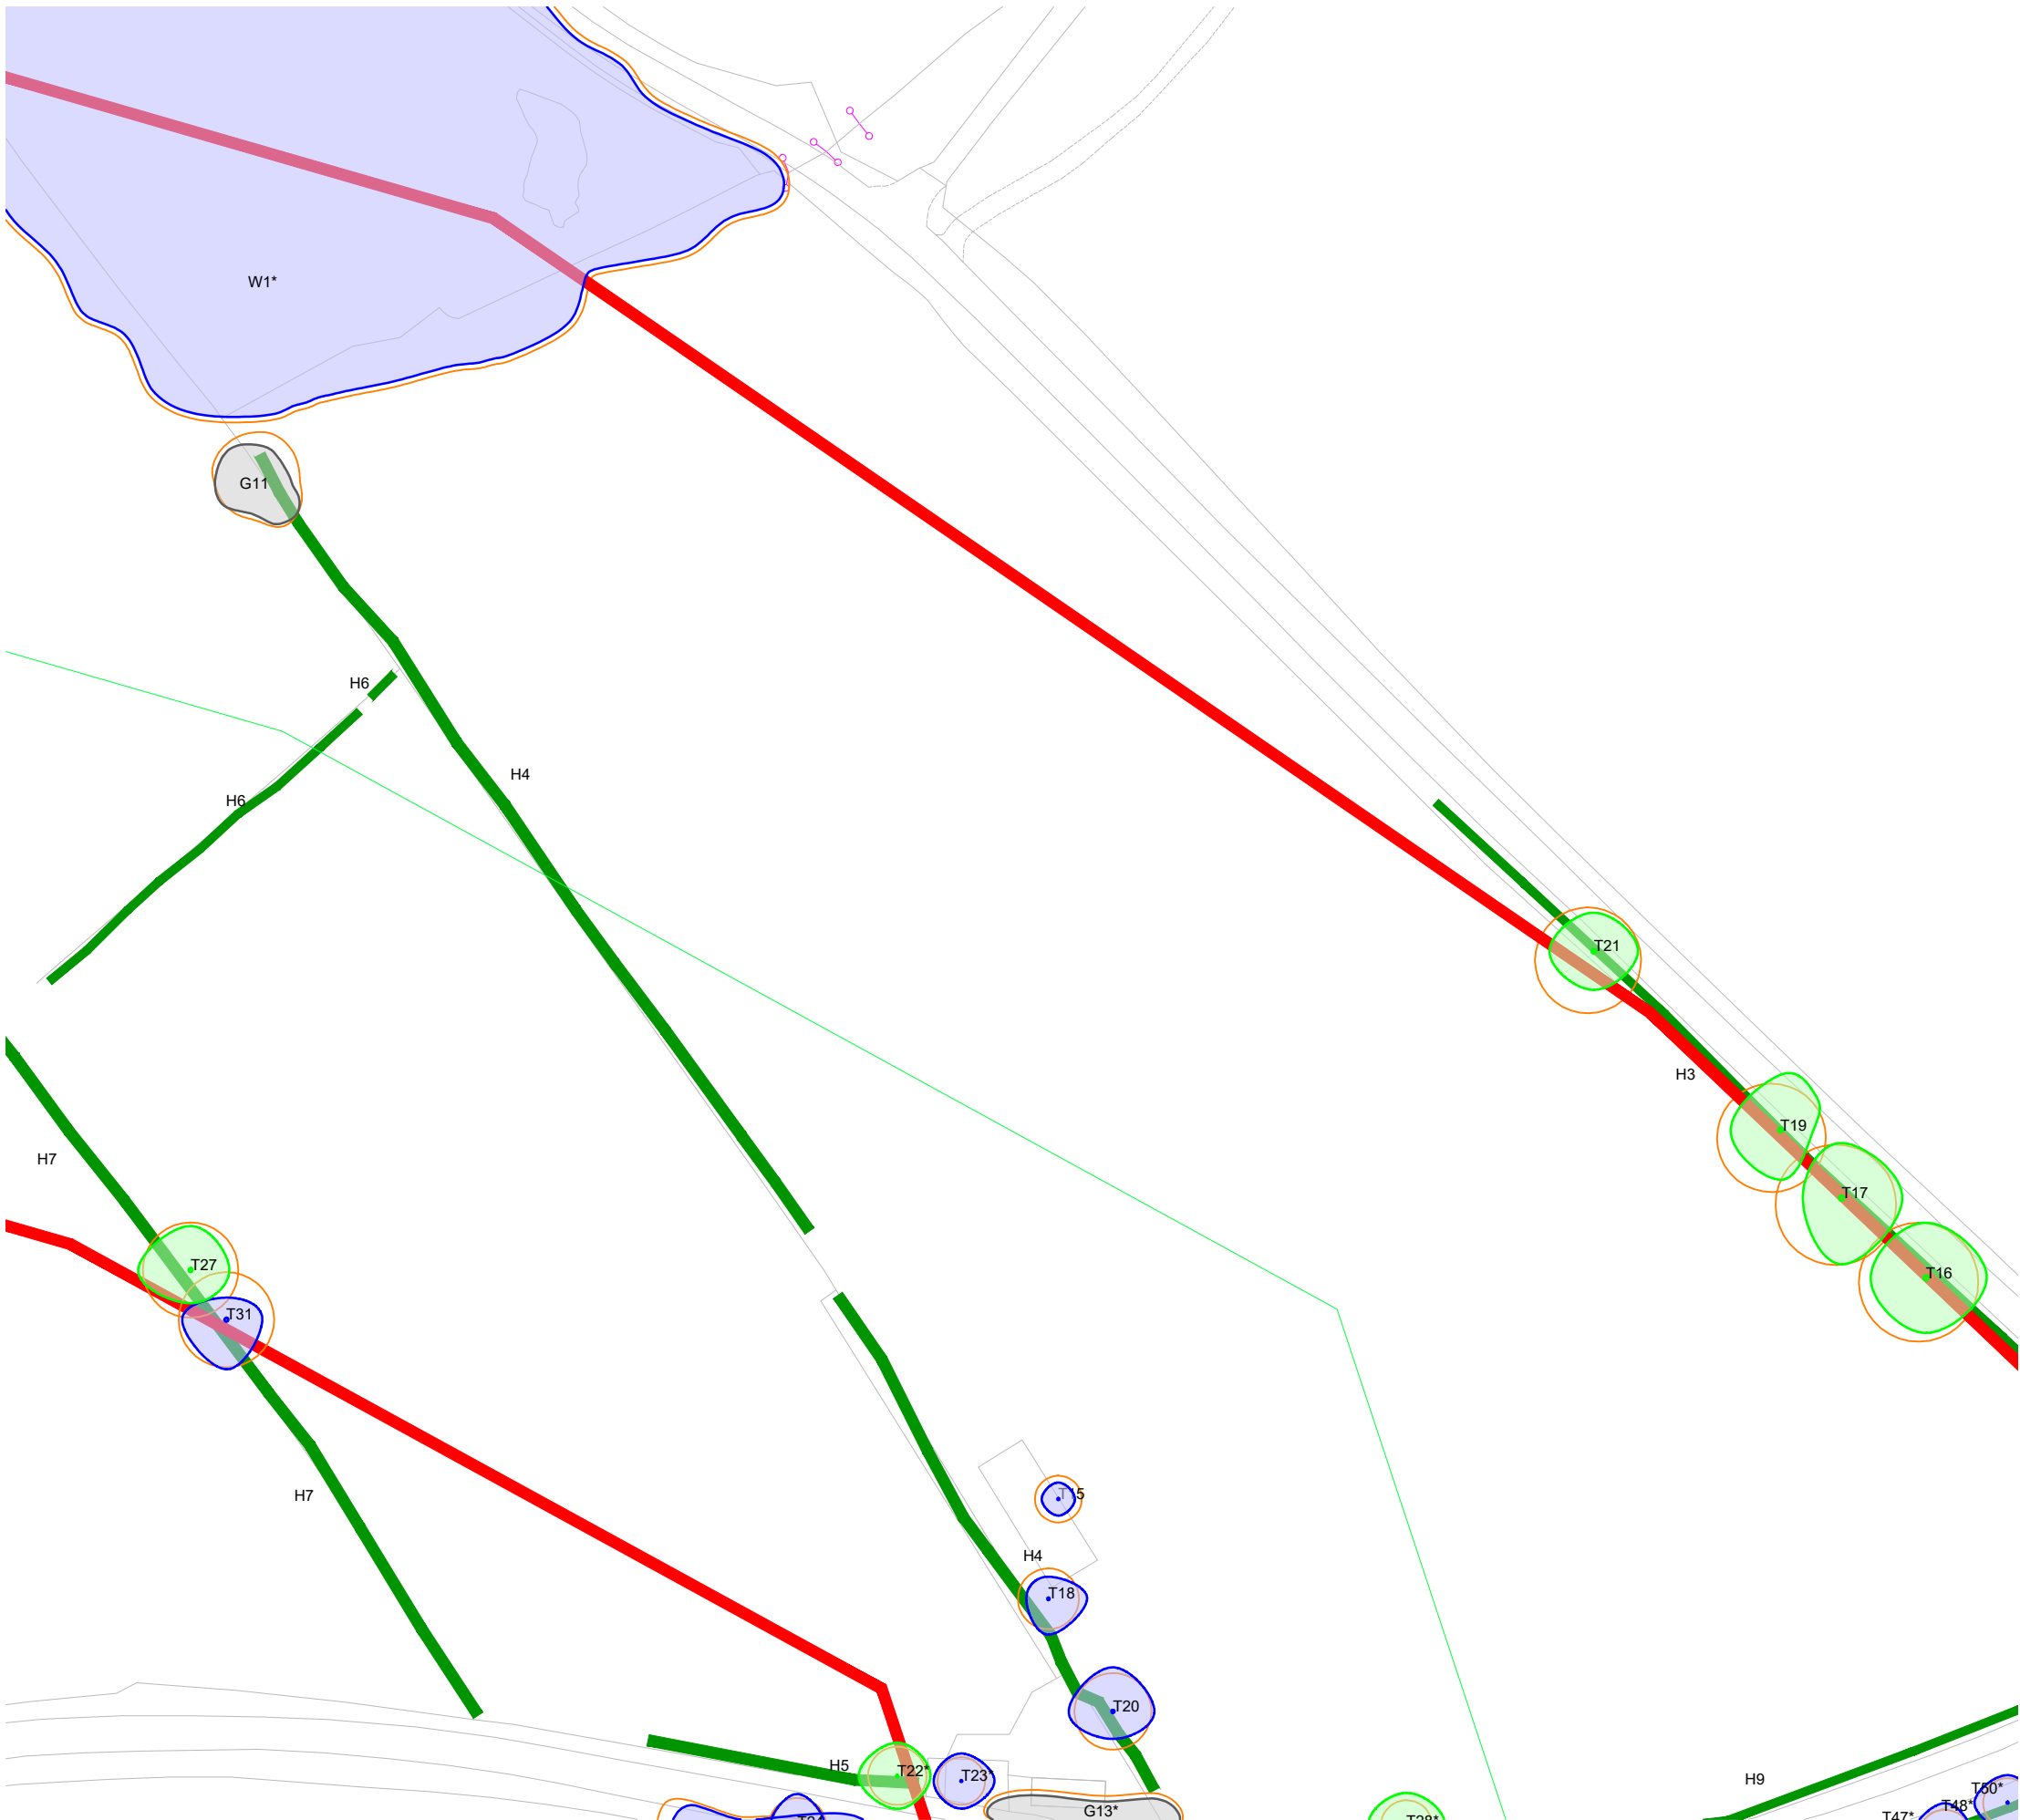

KEY

[This drawing must be reproduced in colour]

- T1/G1/W1 Trees
- H1 Hedgerow
- Root Protection Area (RPA)
- Veteran Tree Buffer Zone
- Ancient Woodland
- Survey Boundary
- Additional Survey Boundary
- Tree Preservation Order

Tree Quality Categorisation

(Based on BS 5837:2012 Trees in relation to design, demolition and construction - Recommendations)

- Category A (High quality)
- Category B (Moderate quality)
- Category C (Low quality)
- Category U (Unsuitable for retention)
- Hedgerow (Not categorised)

NOTES: This drawing should be read in conjunction with the respective Arboricultural Survey Data (Appendix A).

A topographical survey was not provided, therefore all tree locations have been estimated using aerial photography and on-site observations.



Reproduced by permission of Ordnance Survey on behalf of His Majesty's Stationery Office.

© Crown Copyright and database right 2023. All rights reserved. Contains data from OS Zoomstack. OS licence number 0100031673



THE ENVIRONMENT PARTNERSHIP


401 Faraday Street, Birchwood Park, Warrington WA3 6GA
Tel 01925 844004 e-mail tep@tep.uk.com www.tep.uk.com


Project
Hallgates to Elms Farm, Leicestershire

Title
Drawing 2: Tree Constraints Plan [INSET 8]

Drawing Number
D10480.01.009

Drawn RK	Checked AAB	Approved JGS	Scale 1:1250 @ A3	Date 30/09/2024
-------------	----------------	-----------------	----------------------	--------------------

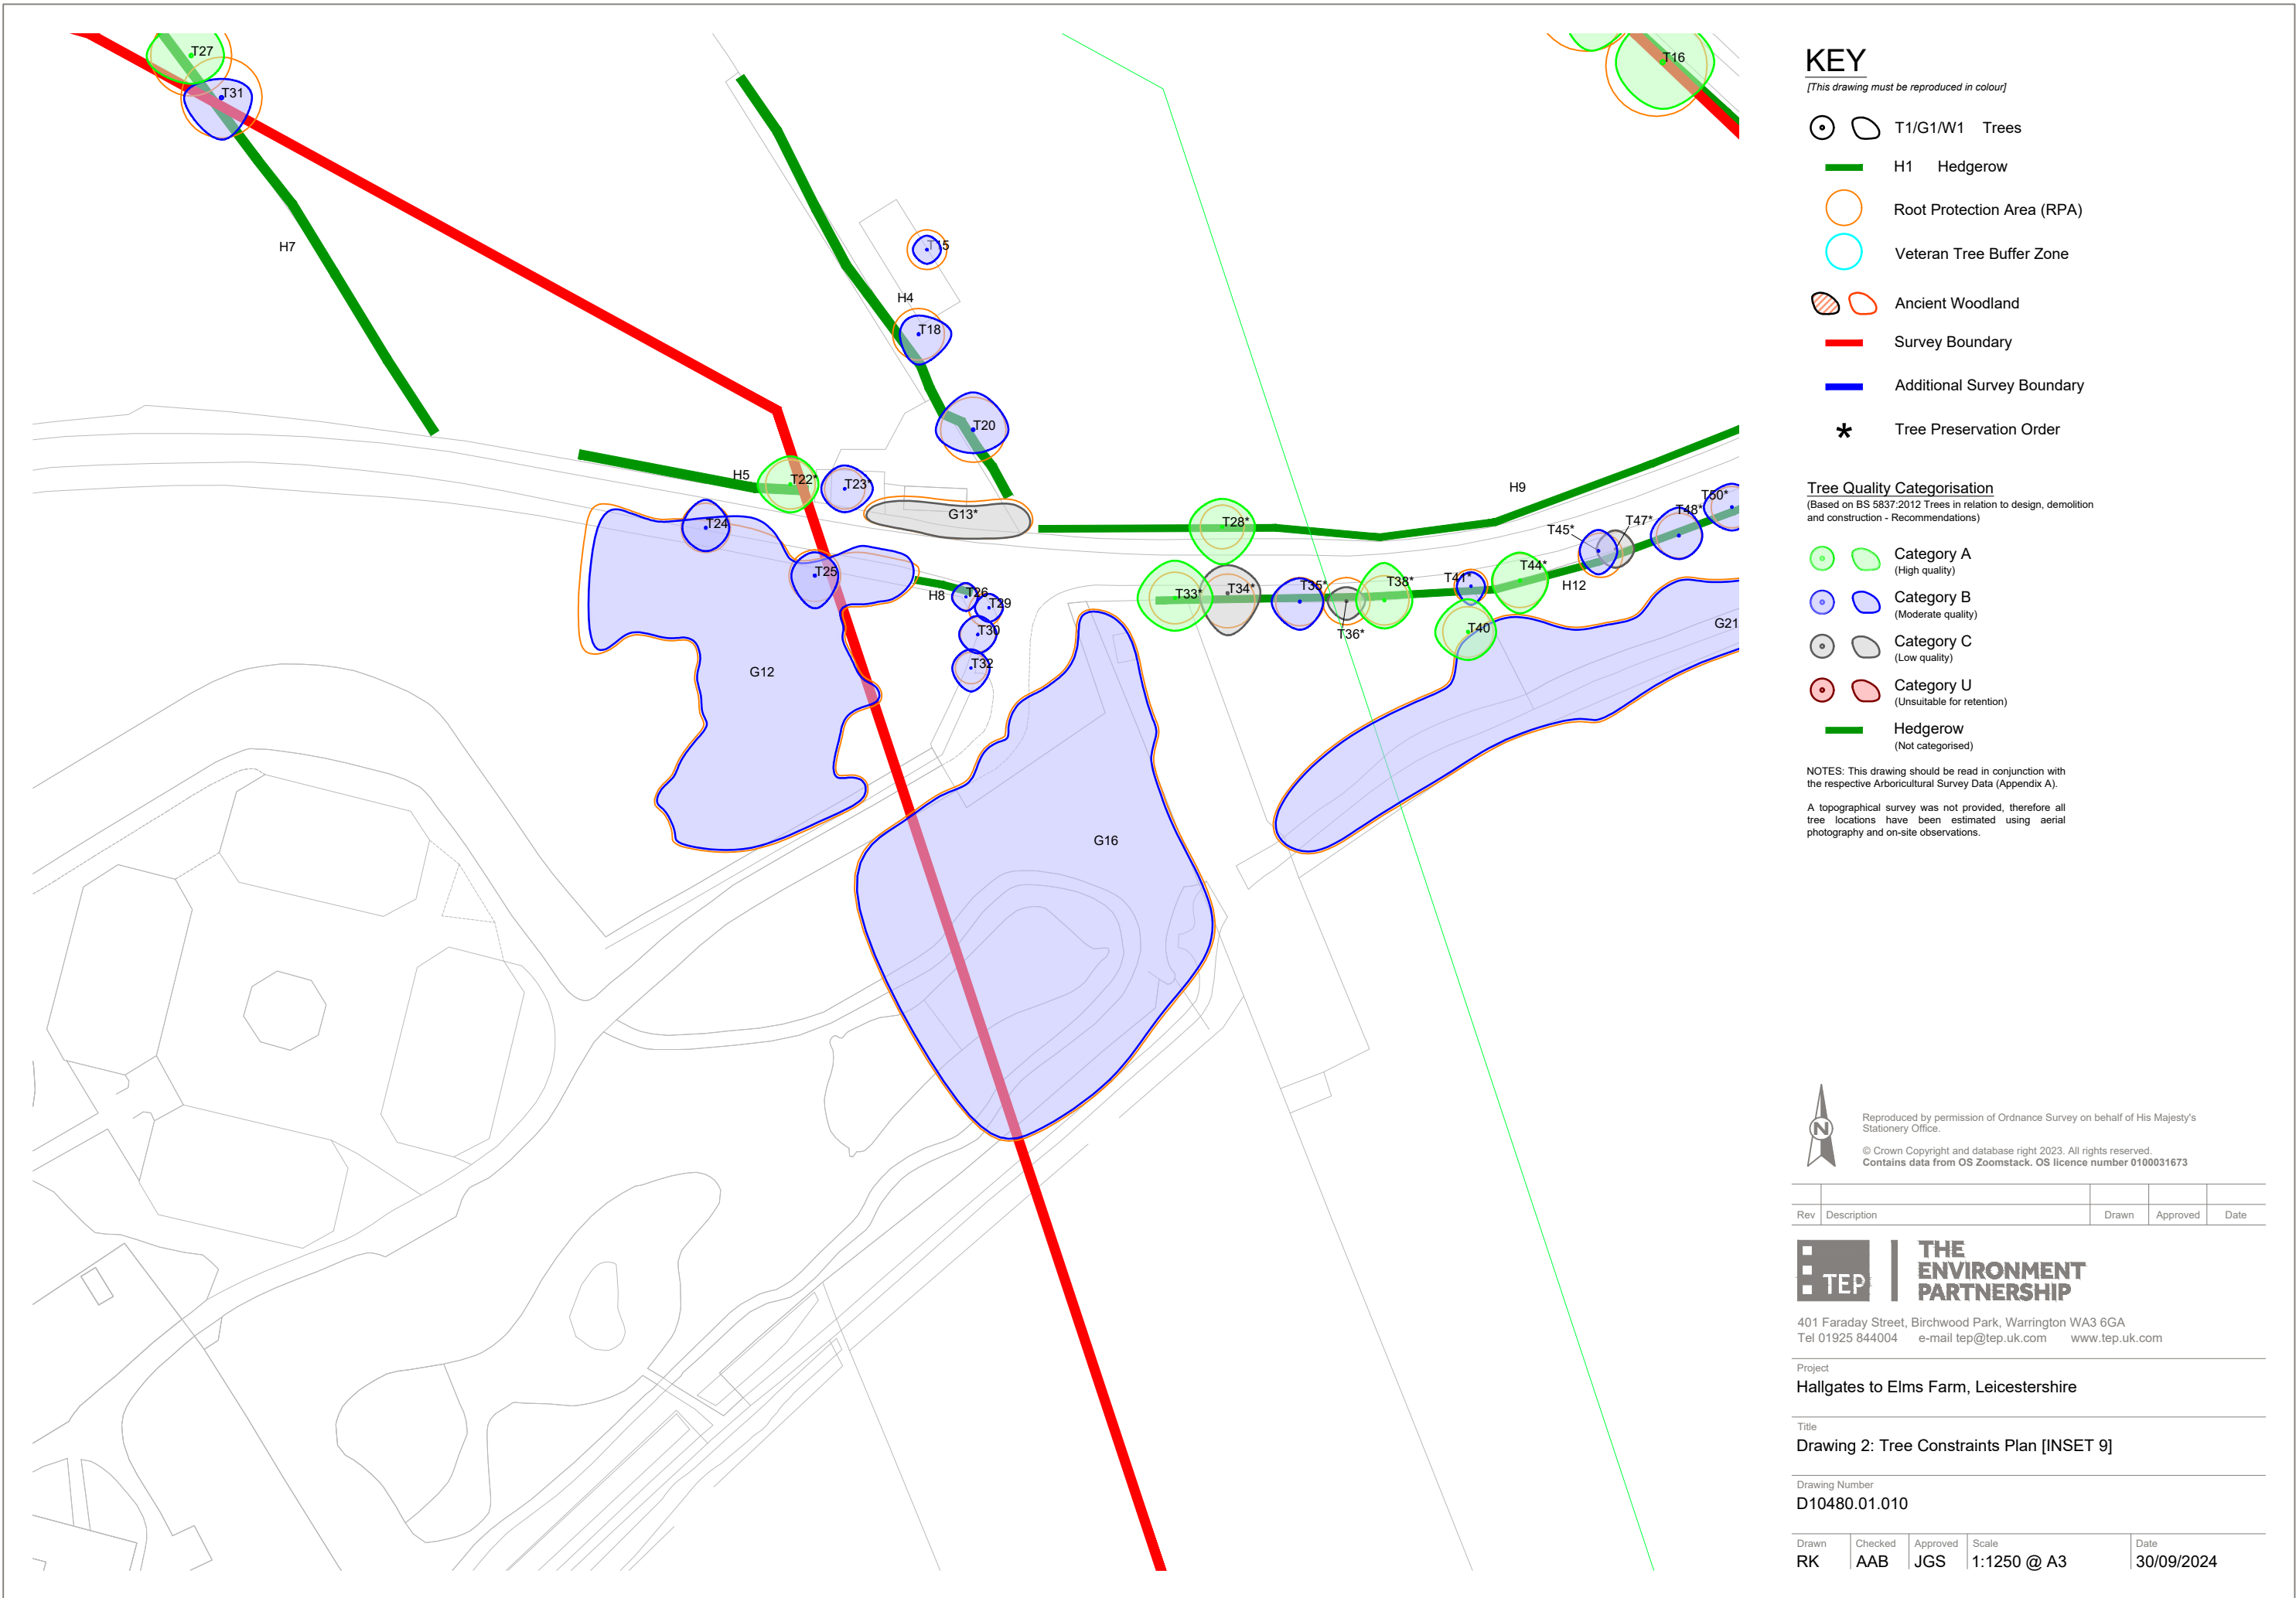

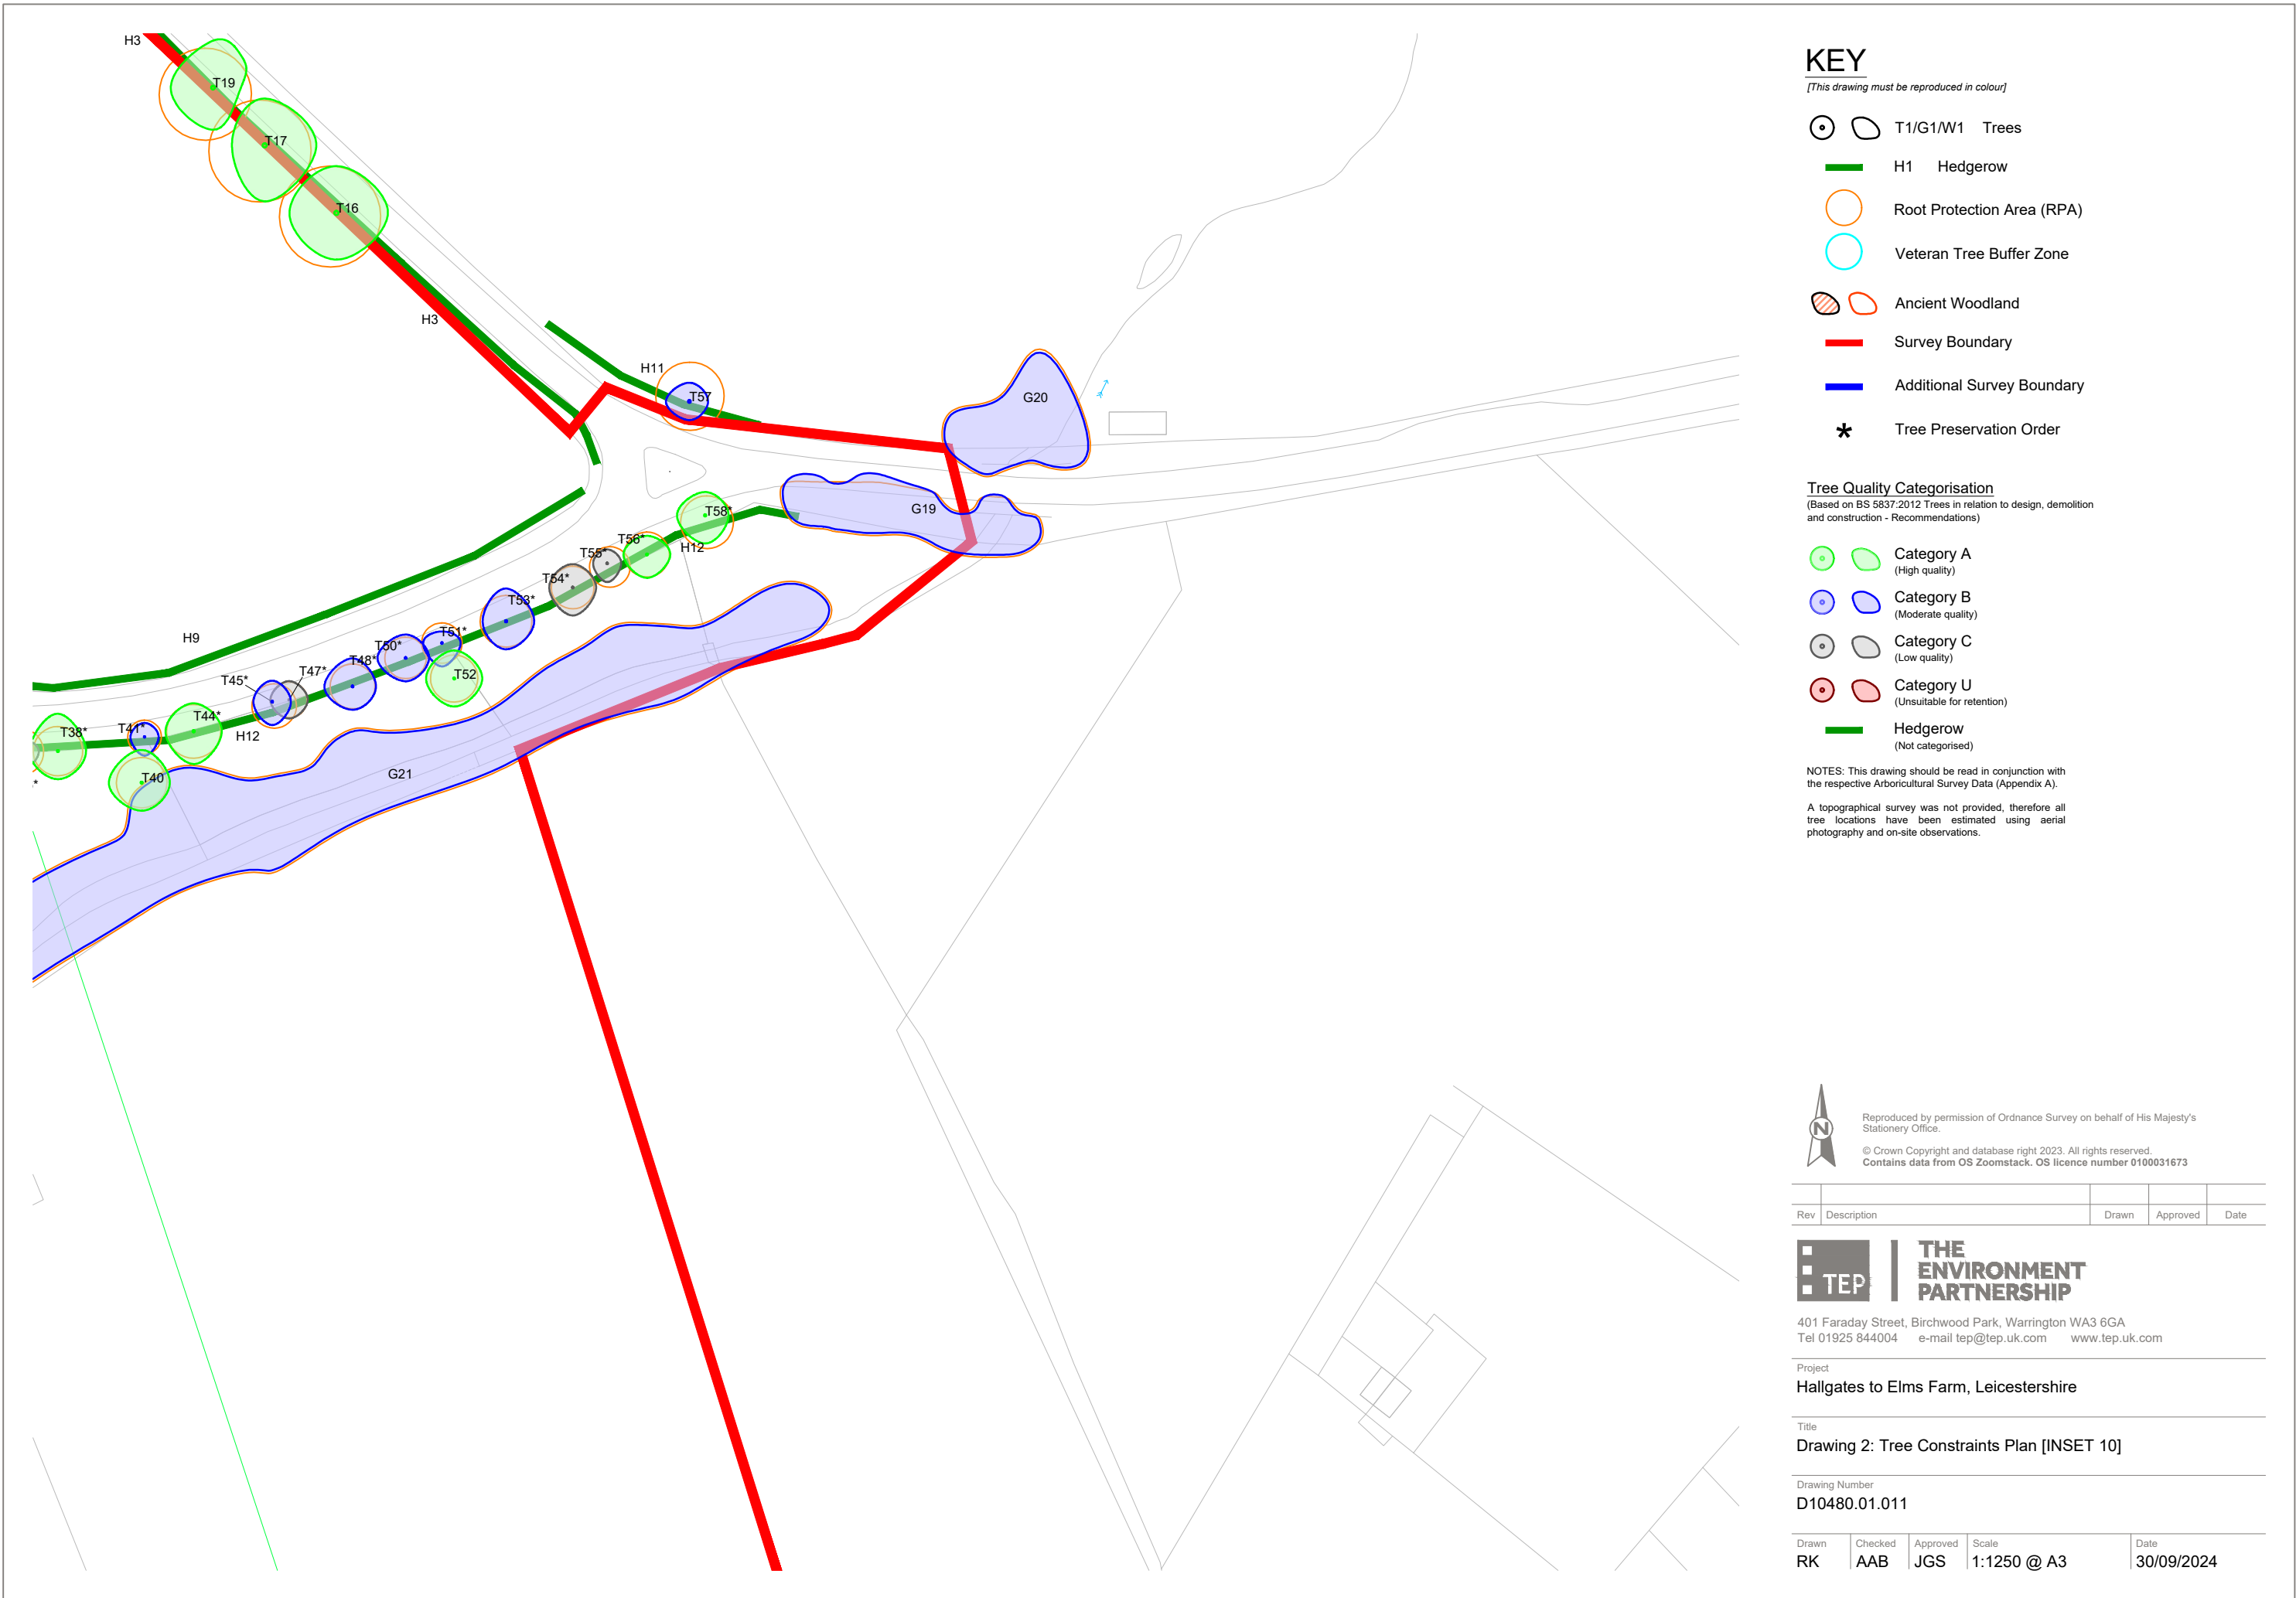

KEY

[This drawing must be reproduced in colour]

- T1/G1/W1 Trees
- H1 Hedgerow
- Root Protection Area (RPA)
- Veteran Tree Buffer Zone
- Ancient Woodland
- Survey Boundary
- Additional Survey Boundary
- Tree Preservation Order

Tree Quality Categorisation
(Based on BS 5837:2012 Trees in relation to design, demolition and construction - Recommendations)

- Category A (High quality)
- Category B (Moderate quality)
- Category C (Low quality)
- Category U (Unsuitable for retention)
- Hedgerow (Not categorised)

NOTES: This drawing should be read in conjunction with the respective Arboricultural Survey Data (Appendix A).

A topographical survey was not provided, therefore all tree locations have been estimated using aerial photography and on-site observations.

Reproduced by permission of Ordnance Survey on behalf of His Majesty's Stationery Office.
© Crown Copyright and database right 2023. All rights reserved.
Contains data from OS Zoomstack. OS licence number 0100031673

Rev	Description	Drawn	Approved	Date
-----	-------------	-------	----------	------



THE ENVIRONMENT PARTNERSHIP
401 Faraday Street, Birchwood Park, Warrington WA3 6GA
Tel 01925 844004 e-mail tep@tep.uk.com www.tep.uk.com

Project
Hallgates to Elms Farm, Leicestershire

Title
Drawing 2: Tree Constraints Plan [INSET 10]

Drawing Number
D10480.01.011

Drawn	Checked	Approved	Scale	Date
RK	AAB	JGS	1:1250 @ A3	30/09/2024



KEY

[This drawing must be reproduced in colour]

- T1/G1/W1 Trees
- H1 Hedgerow
- Root Protection Area (RPA)
- Veteran Tree Buffer Zone
- Ancient Woodland
- Survey Boundary
- Additional Survey Boundary
- Tree Preservation Order

Tree Quality Categorisation

(Based on BS 5837:2012 Trees in relation to design, demolition and construction - Recommendations)

- Category A (High quality)
- Category B (Moderate quality)
- Category C (Low quality)
- Category U (Unsuitable for retention)
- Hedgerow (Not categorised)

NOTES: This drawing should be read in conjunction with the respective Arboricultural Survey Data (Appendix A).

A topographical survey was not provided, therefore all tree locations have been estimated using aerial photography and on-site observations.



Reproduced by permission of Ordnance Survey on behalf of His Majesty's Stationery Office.

© Crown Copyright and database right 2023. All rights reserved.
Contains data from OS Zoomstack. OS licence number 0100031673

Rev	Description	Drawn	Approved	Date
-----	-------------	-------	----------	------




401 Faraday Street, Birchwood Park, Warrington WA3 6GA
Tel 01925 844004 e-mail tep@tep.uk.com www.tep.uk.com


Project
Hallgates to Elms Farm, Leicestershire

Title
Drawing 2: Tree Constraints Plan [INSET 11]

Drawing Number
D10480.01.012

Drawn	Checked	Approved	Scale	Date
RK	AAB	JGS	1:1250 @ A3	30/09/2024

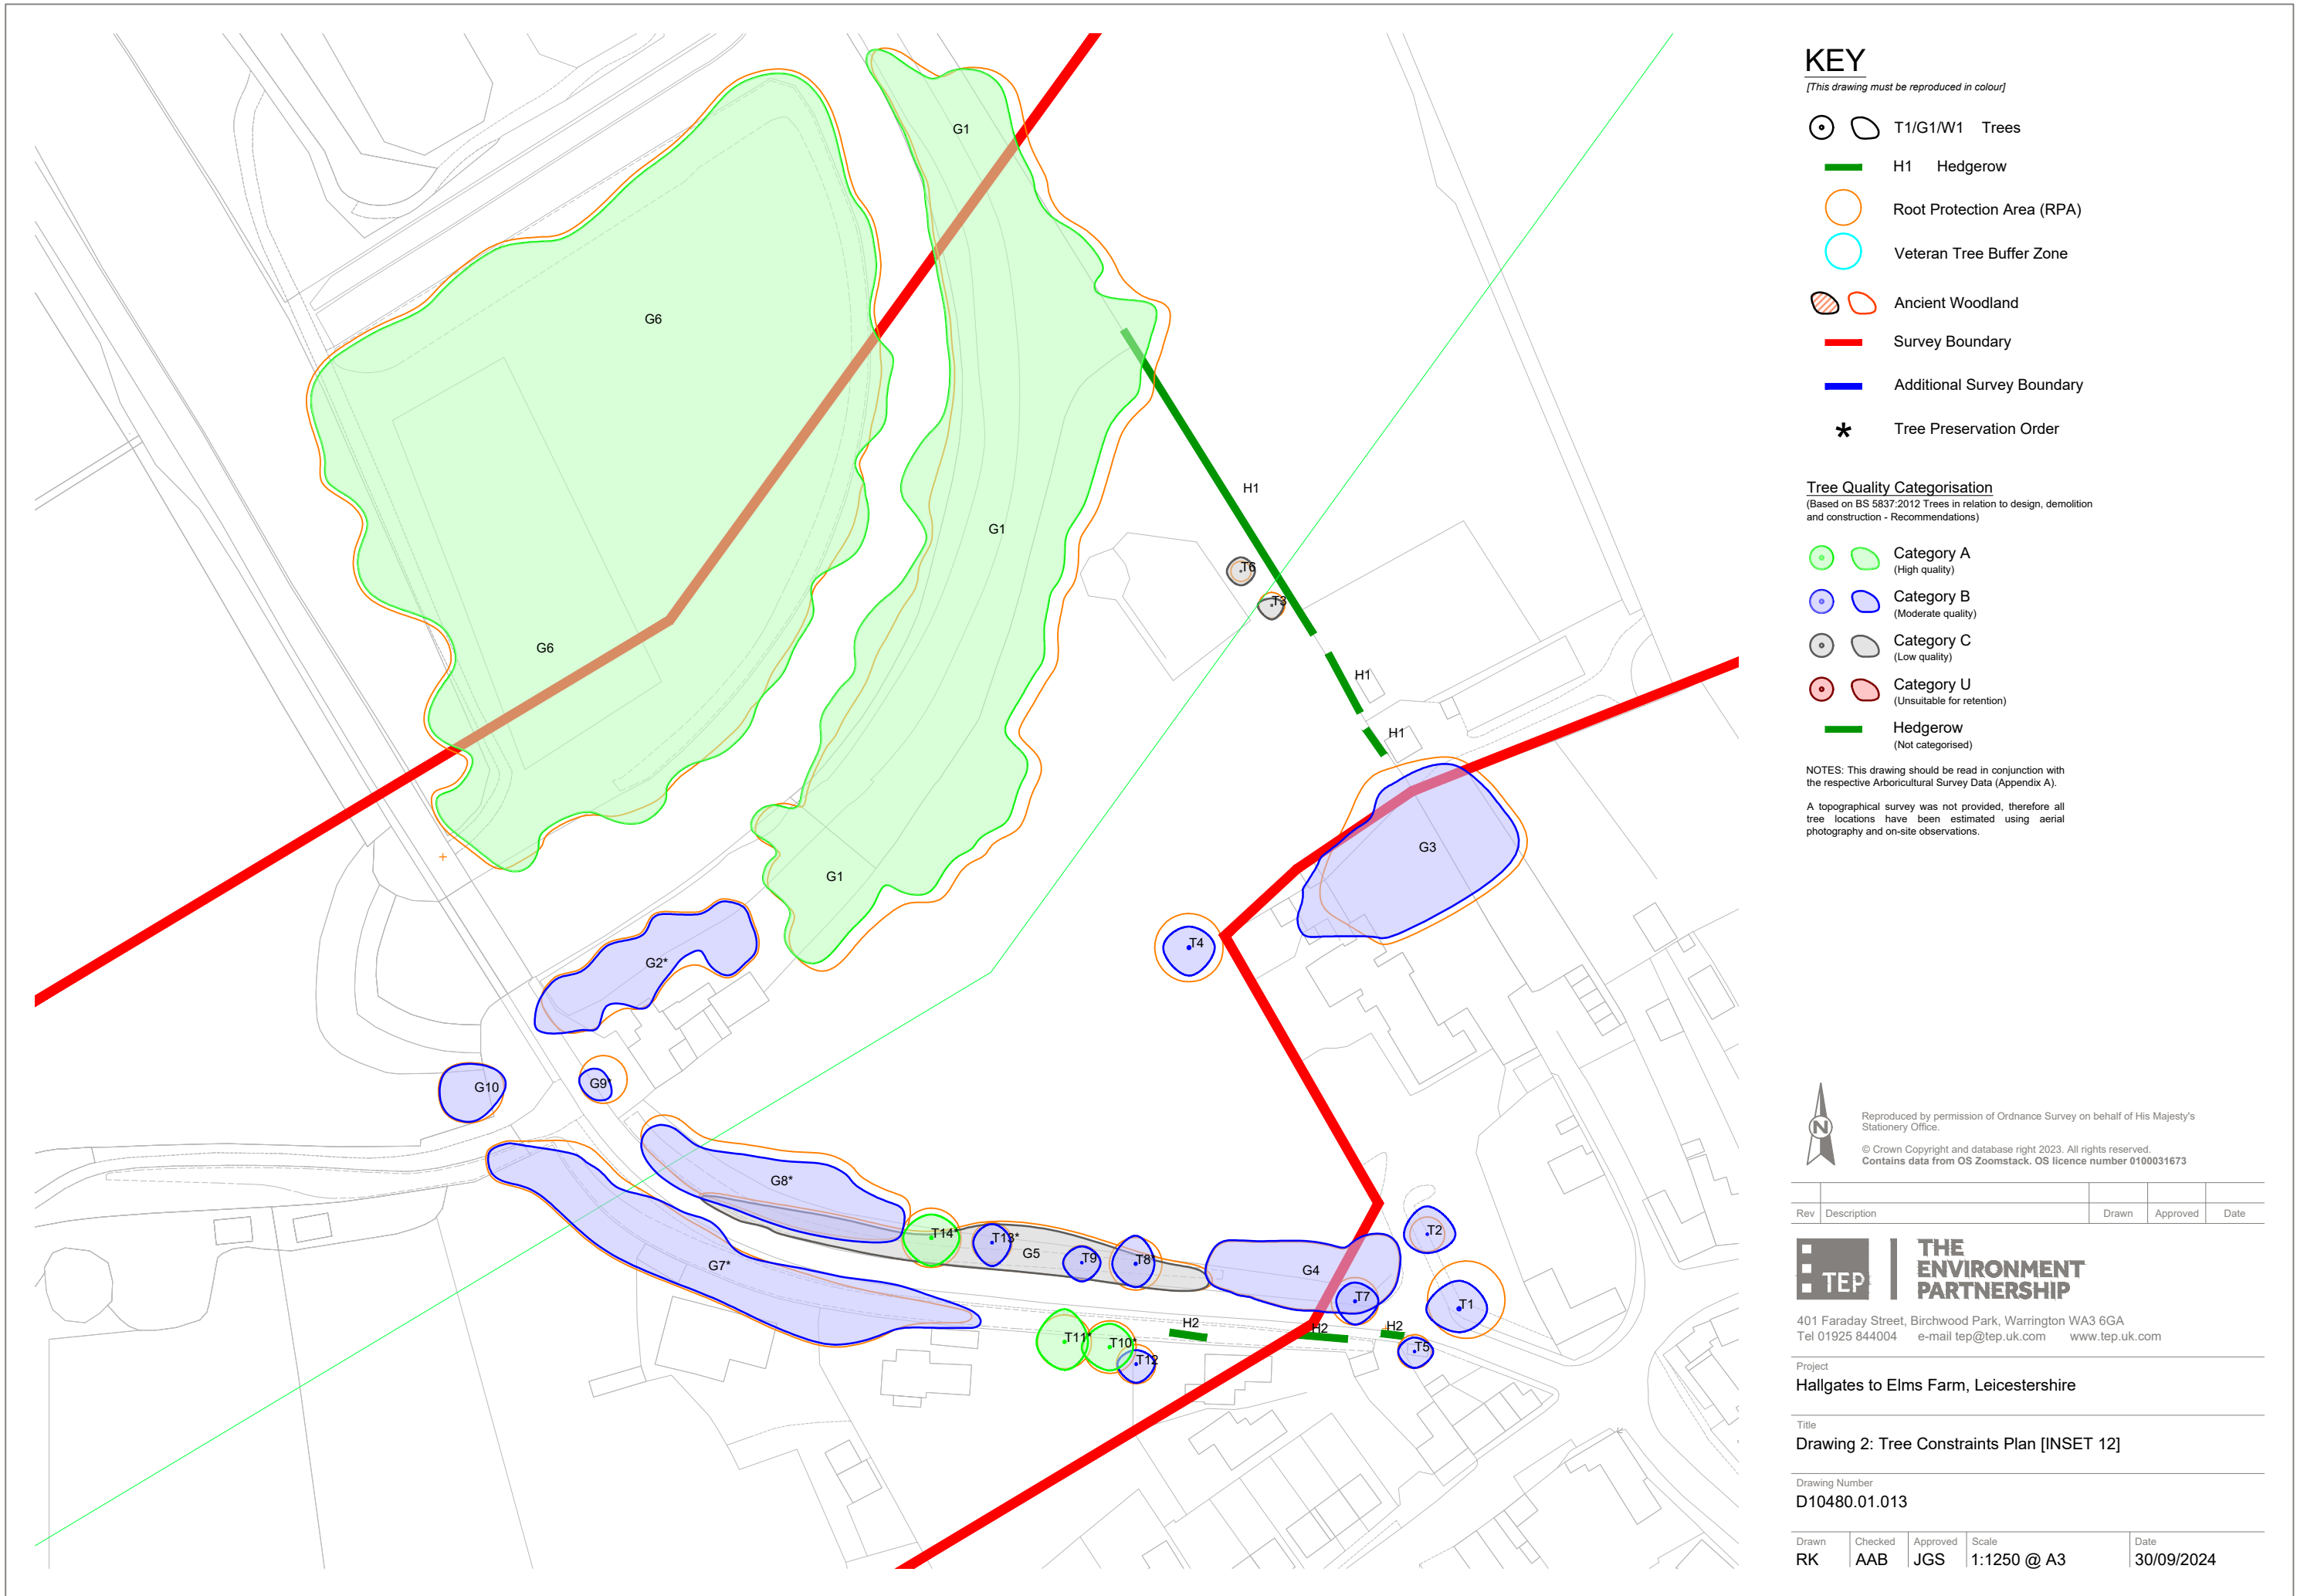

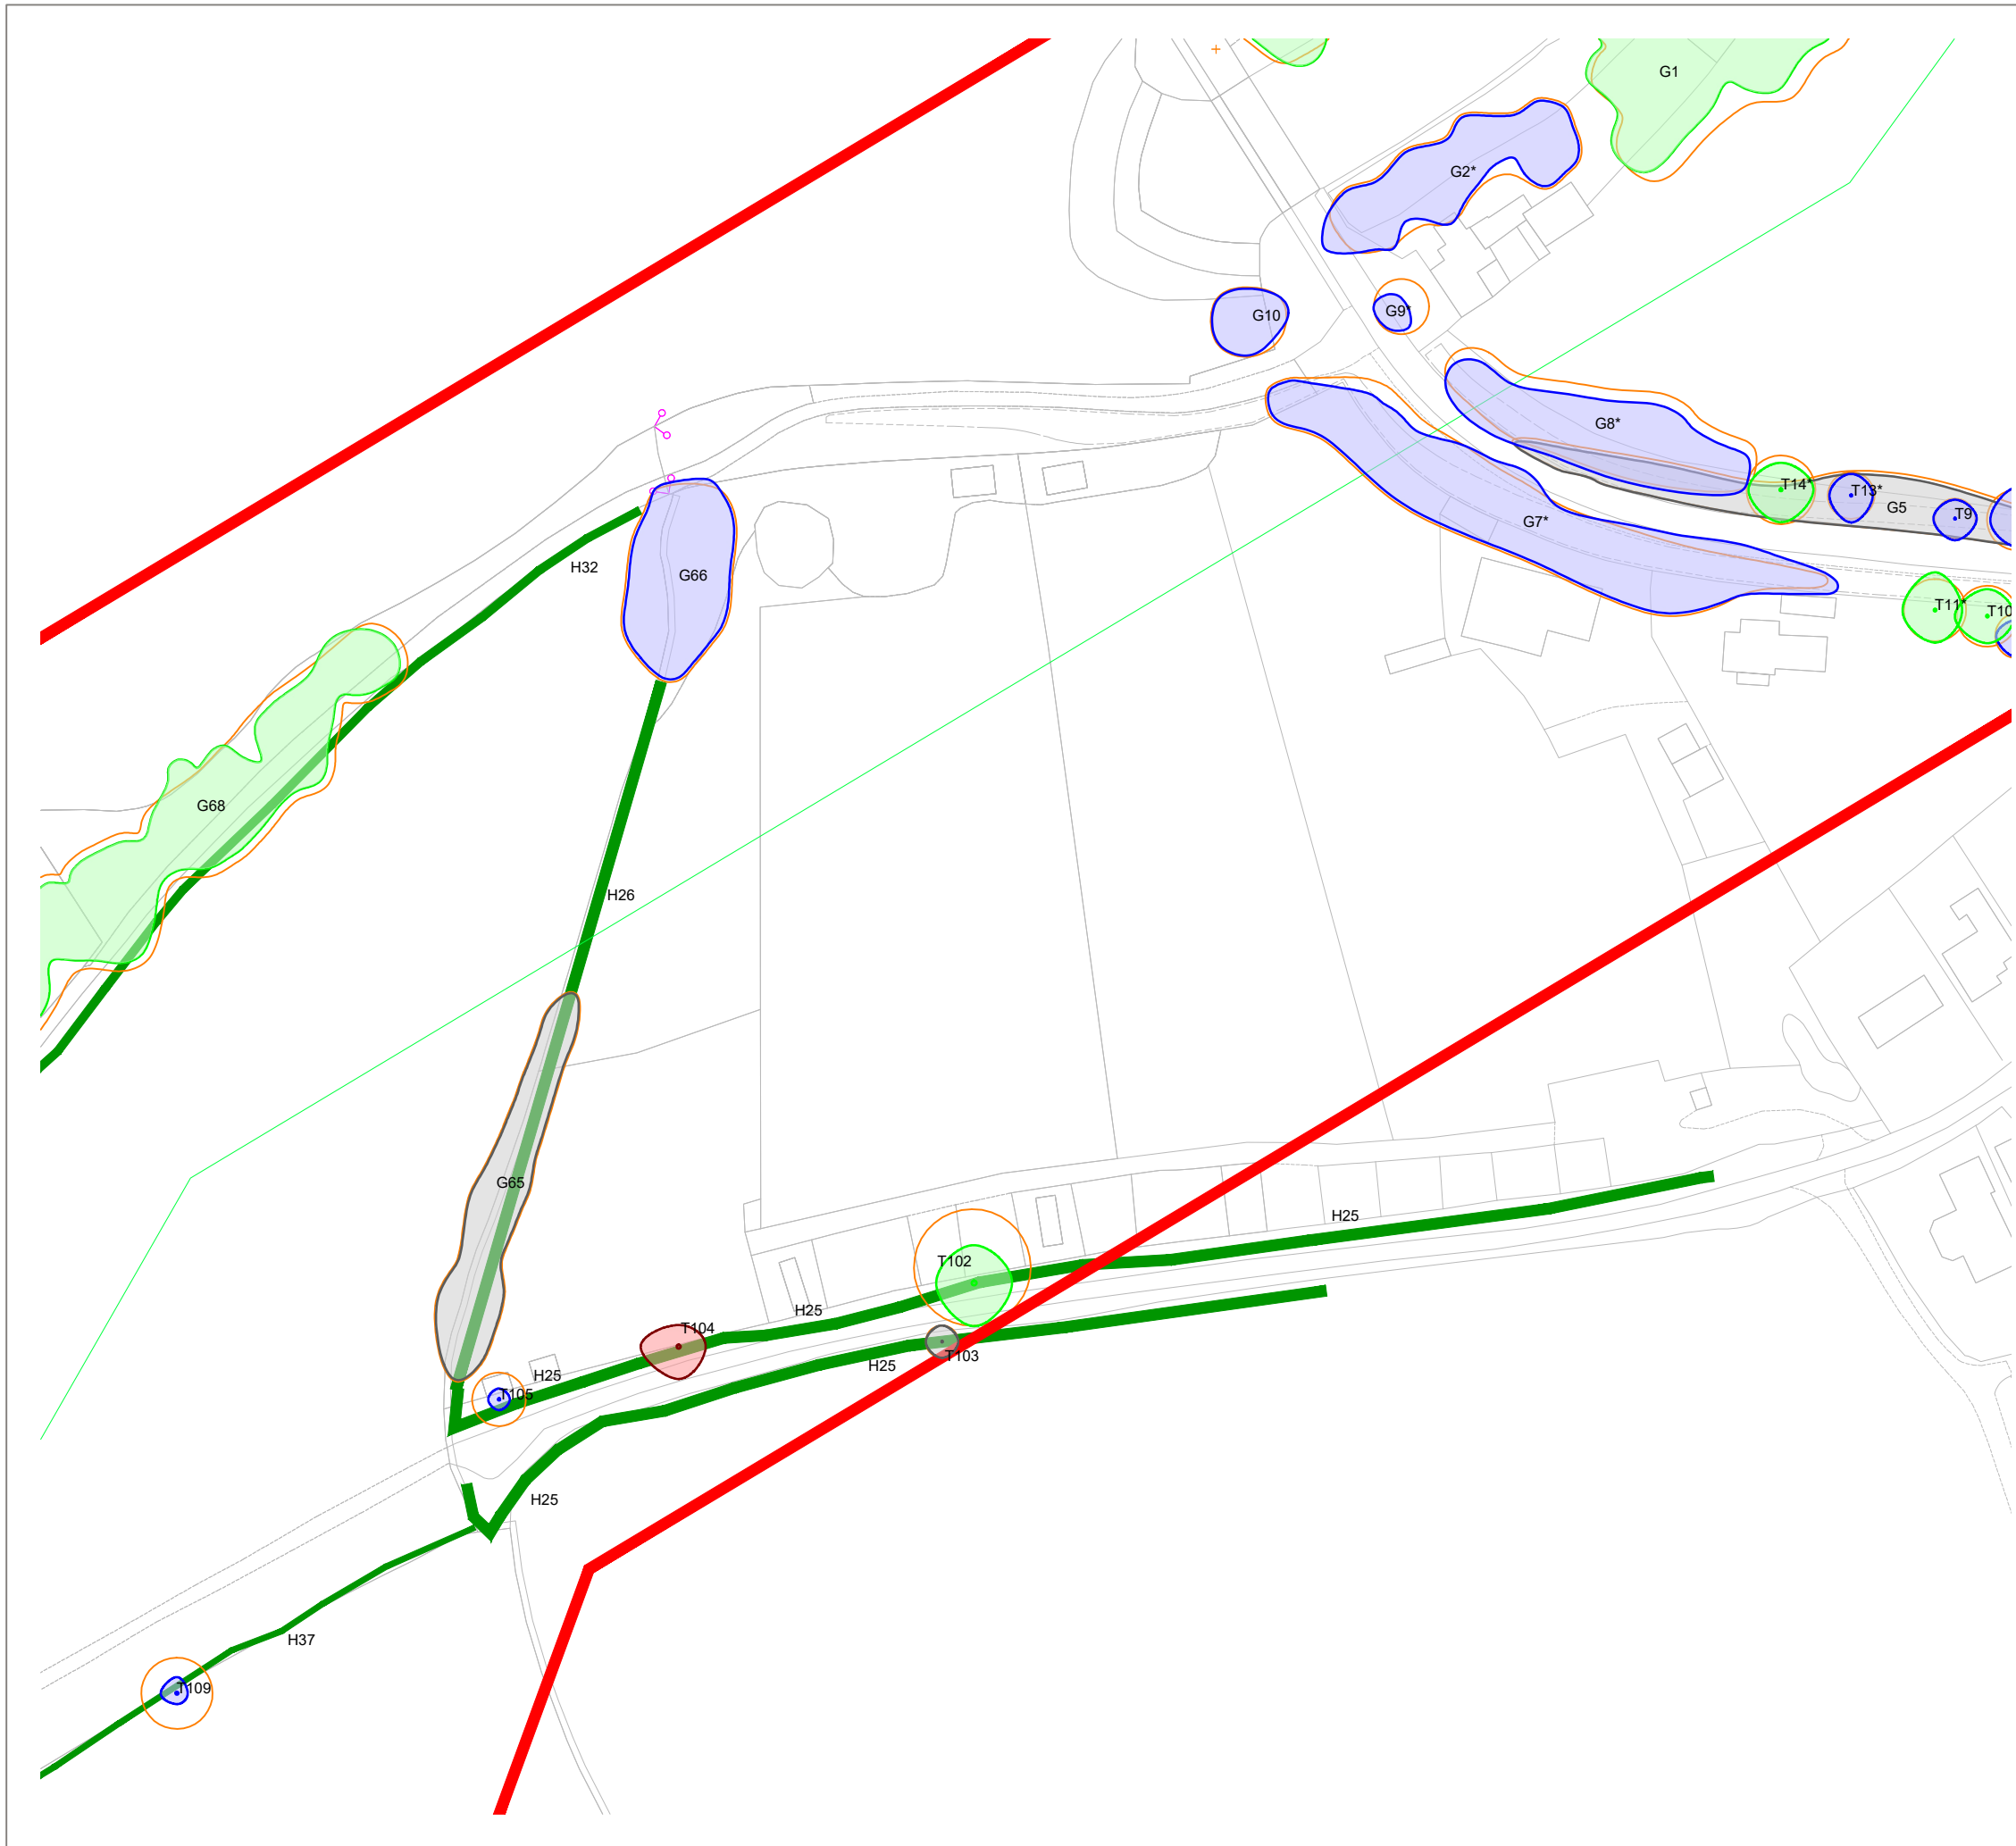

KEY

[This drawing must be reproduced in colour]

- T1/G1/W1 Trees
- H1 Hedgerow
- Root Protection Area (RPA)
- Veteran Tree Buffer Zone
- Ancient Woodland
- Survey Boundary
- Additional Survey Boundary
- Tree Preservation Order

Tree Quality Categorisation
(Based on BS 5837:2012 Trees in relation to design, demolition and construction - Recommendations)

- Category A (High quality)
- Category B (Moderate quality)
- Category C (Low quality)
- Category U (Unsuitable for retention)
- Hedgerow (Not categorised)

NOTES: This drawing should be read in conjunction with the respective Arboricultural Survey Data (Appendix A).

A topographical survey was not provided, therefore all tree locations have been estimated using aerial photography and on-site observations.



Reproduced by permission of Ordnance Survey on behalf of His Majesty's Stationery Office.

© Crown Copyright and database right 2023. All rights reserved.
Contains data from OS Zoomstack. OS licence number 0100031673

Rev	Description	Drawn	Approved	Date
-----	-------------	-------	----------	------




401 Faraday Street, Birchwood Park, Warrington WA3 6GA
Tel 01925 844004 e-mail tep@tep.uk.com www.tep.uk.com


Project
Hallgates to Elms Farm, Leicestershire

Title
Drawing 2: Tree Constraints Plan [INSET 13]

Drawing Number
D10480.01.015

Drawn	Checked	Approved	Scale	Date
RK	AAB	JGS	1:1250 @ A3	30/09/2024

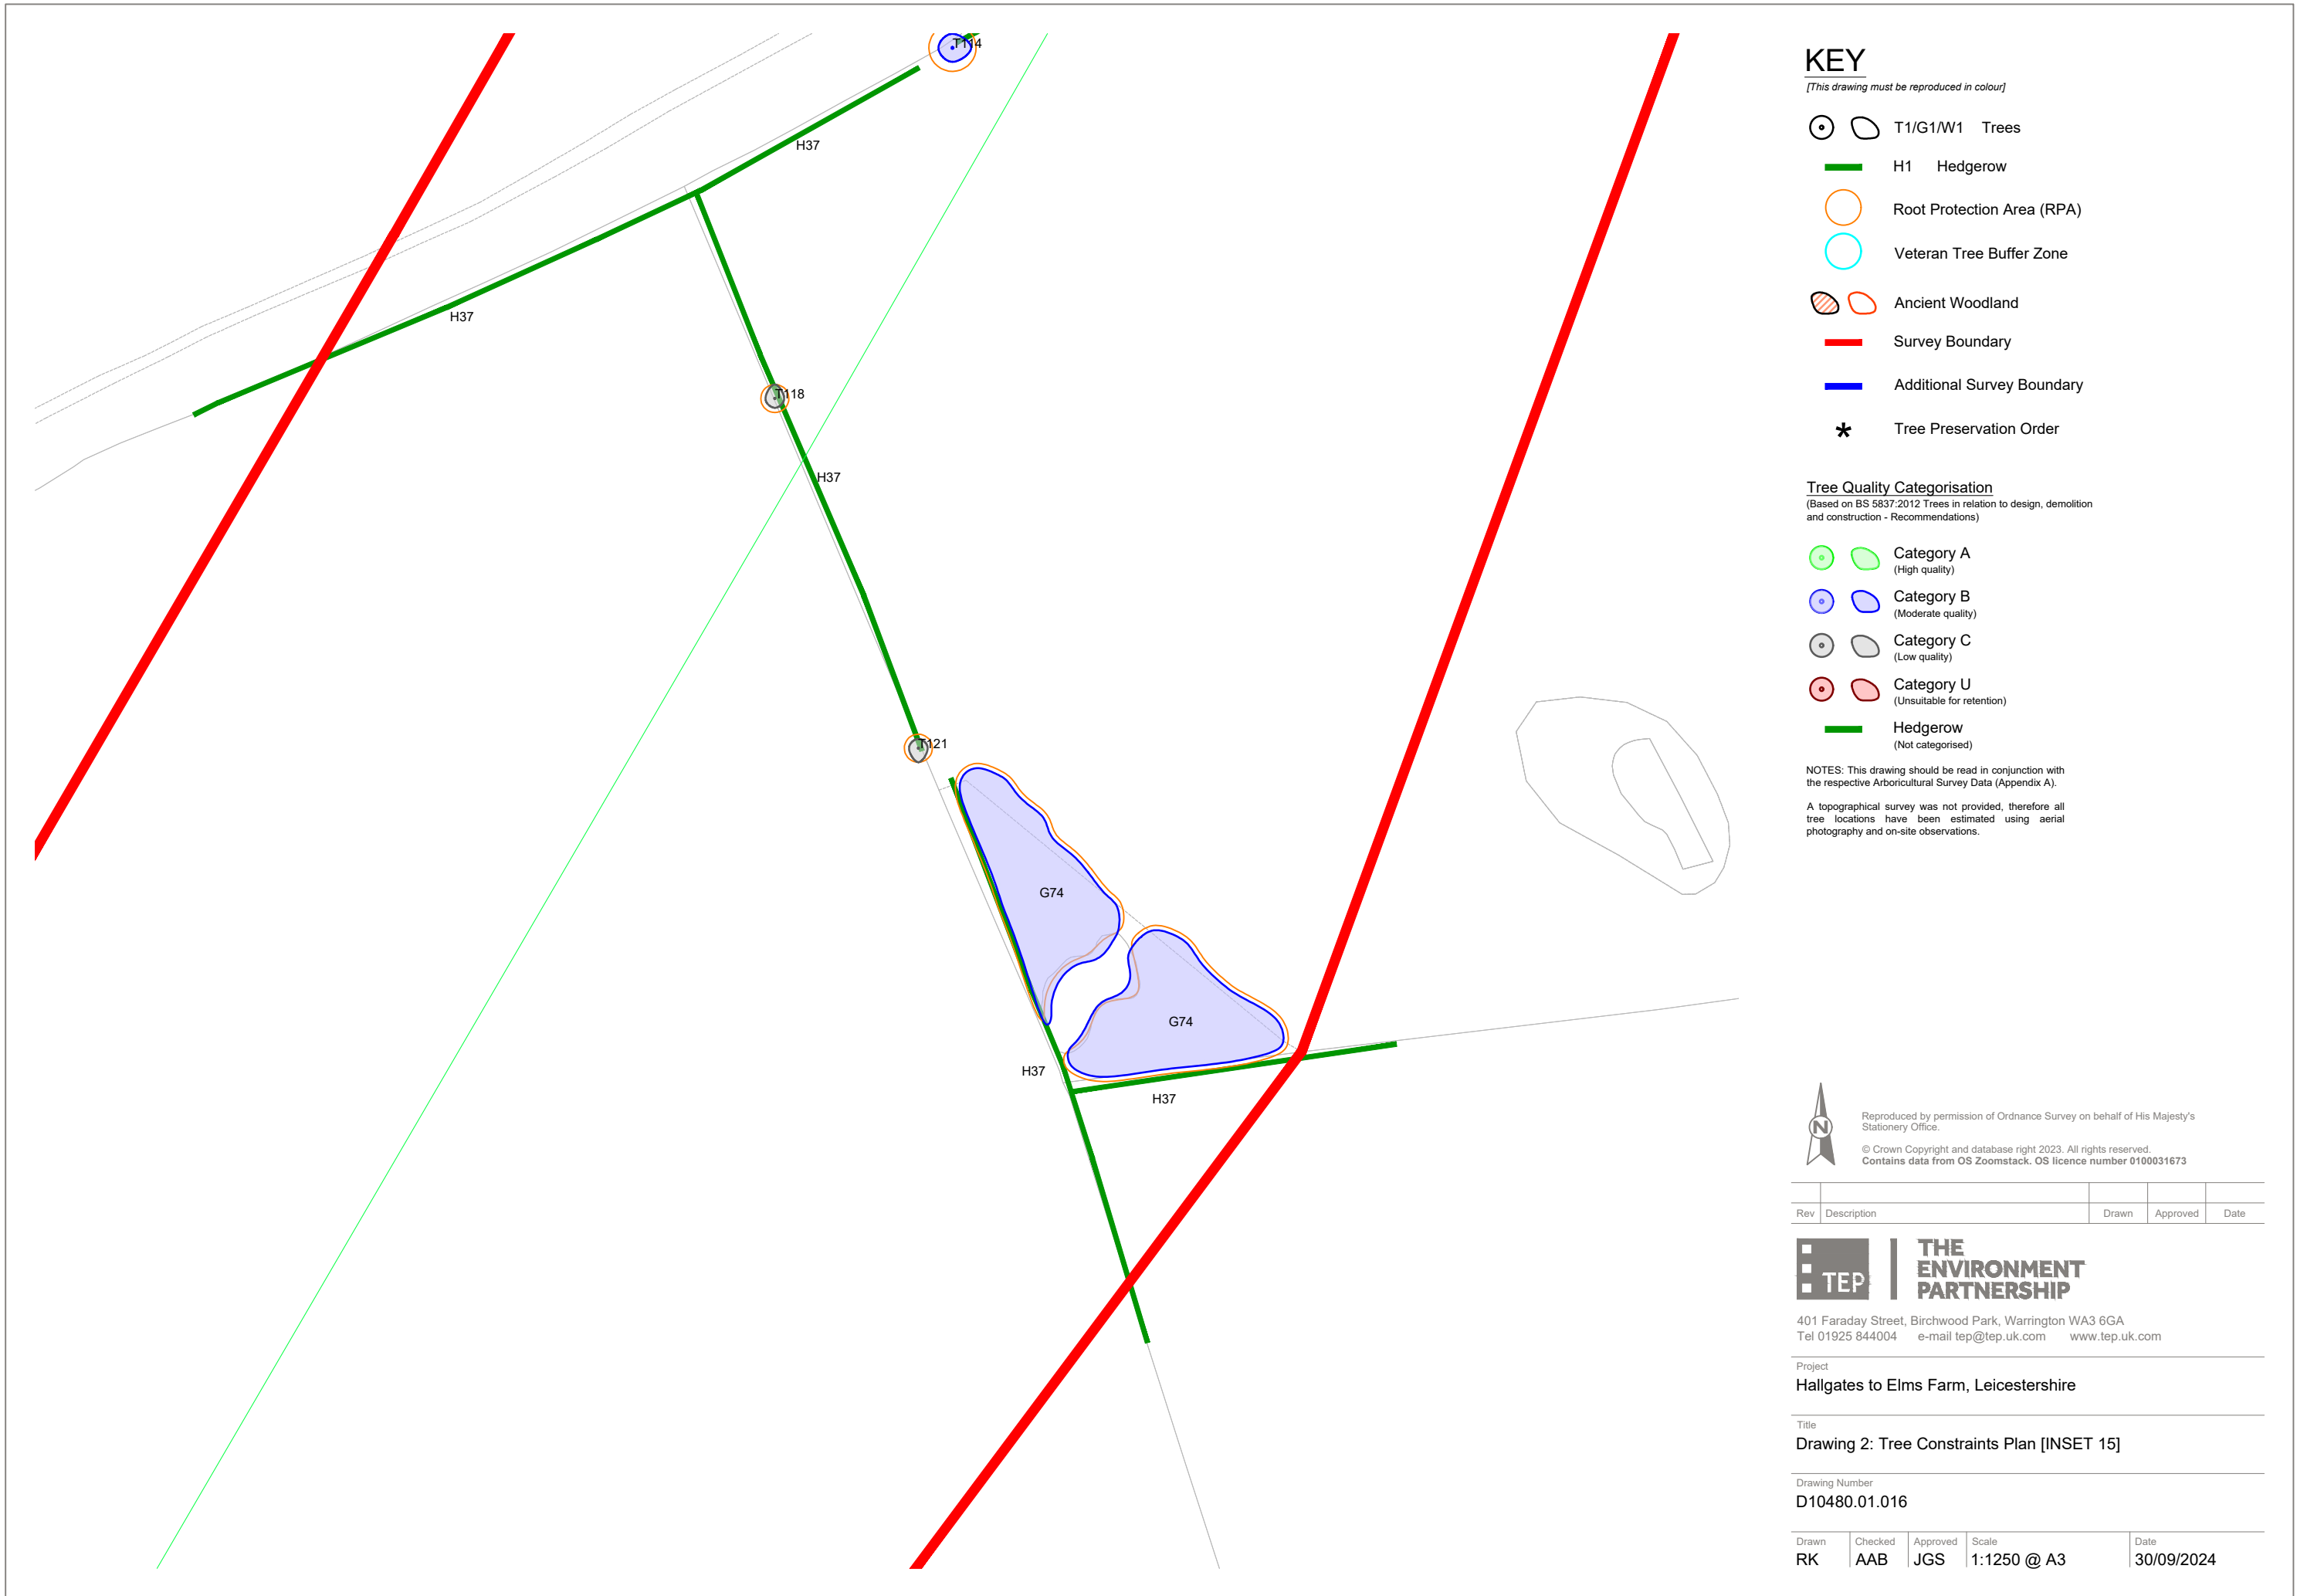

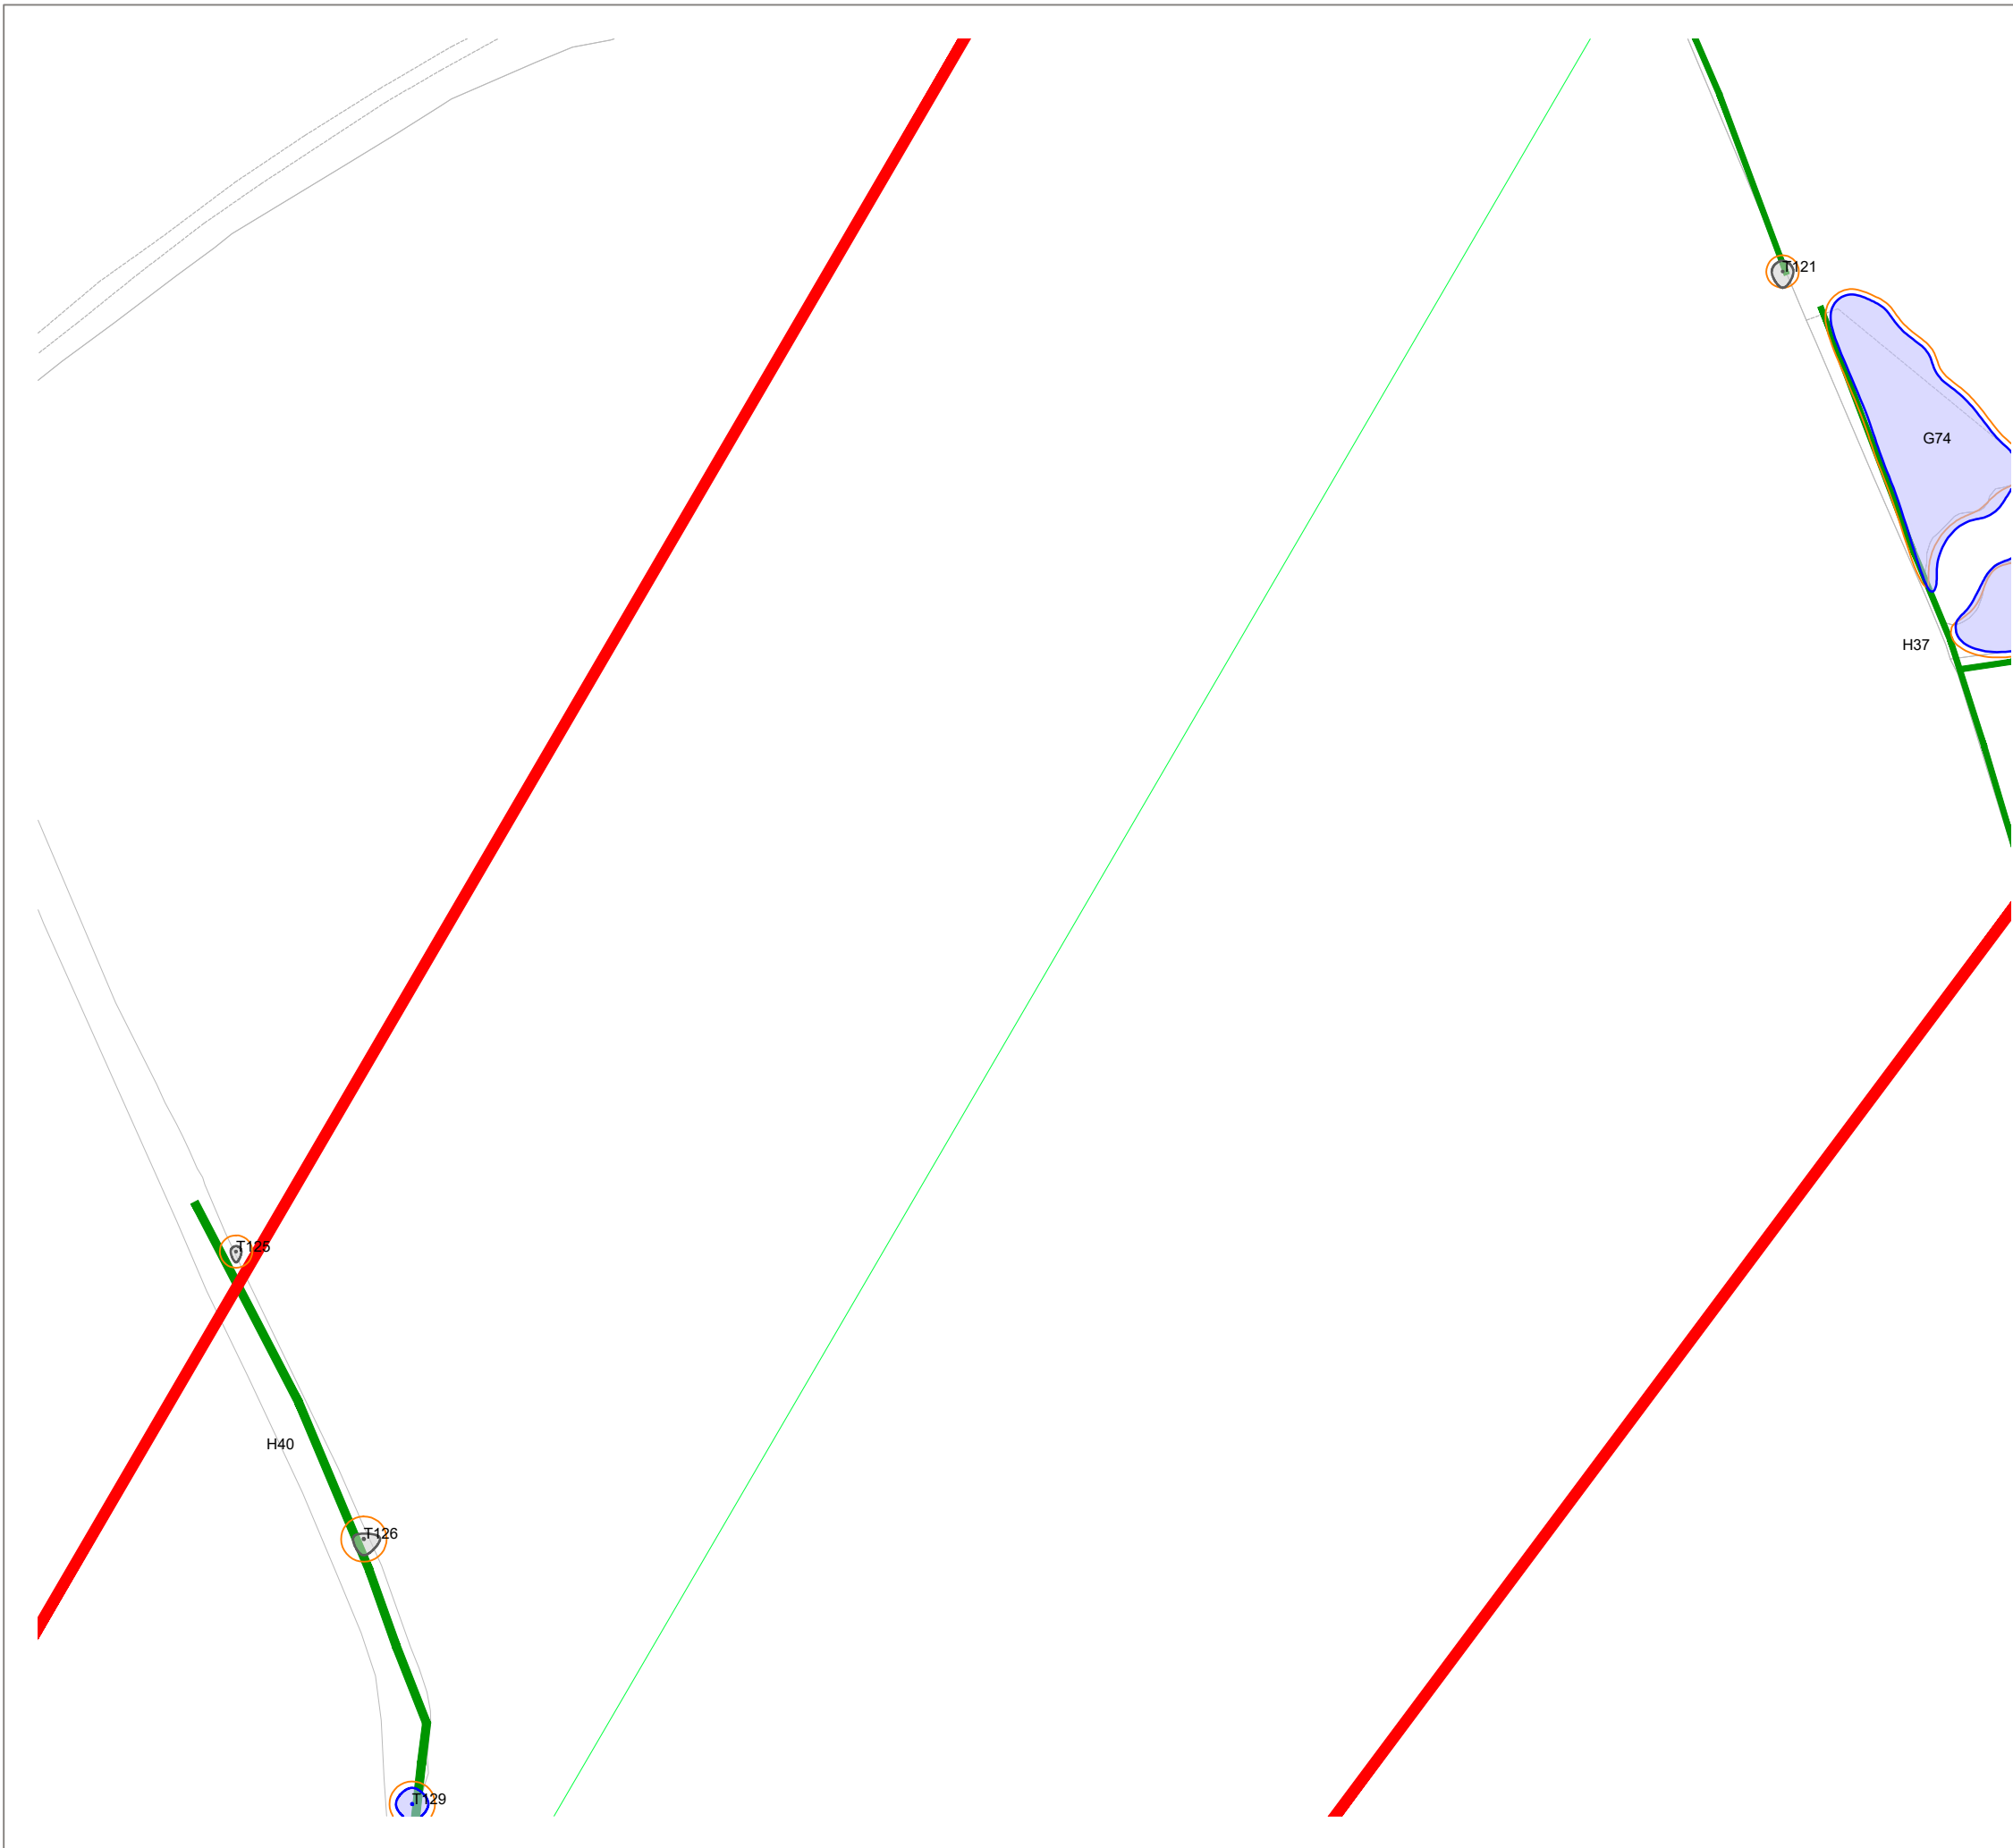

KEY

[This drawing must be reproduced in colour]

- T1/G1/W1 Trees
- H1 Hedgerow
- Root Protection Area (RPA)
- Veteran Tree Buffer Zone
- Ancient Woodland
- Survey Boundary
- Additional Survey Boundary
- Tree Preservation Order

Tree Quality Categorisation

(Based on BS 5837:2012 Trees in relation to design, demolition and construction - Recommendations)

- Category A (High quality)
- Category B (Moderate quality)
- Category C (Low quality)
- Category U (Unsuitable for retention)
- Hedgerow (Not categorised)

NOTES: This drawing should be read in conjunction with the respective Arboricultural Survey Data (Appendix A).

A topographical survey was not provided, therefore all tree locations have been estimated using aerial photography and on-site observations.



Reproduced by permission of Ordnance Survey on behalf of His Majesty's Stationery Office.

© Crown Copyright and database right 2023. All rights reserved.
Contains data from OS Zoomstack. OS licence number 0100031673

Rev	Description	Drawn	Approved	Date
-----	-------------	-------	----------	------




401 Faraday Street, Birchwood Park, Warrington WA3 6GA
Tel 01925 844004 e-mail tep@tep.uk.com www.tep.uk.com

Project
Hallgates to Elms Farm, Leicestershire

Title
Drawing 2: Tree Constraints Plan [INSET 16]

Drawing Number
D10480.01.017

Drawn	Checked	Approved	Scale	Date
RK	AAB	JGS	1:1250 @ A3	30/09/2024

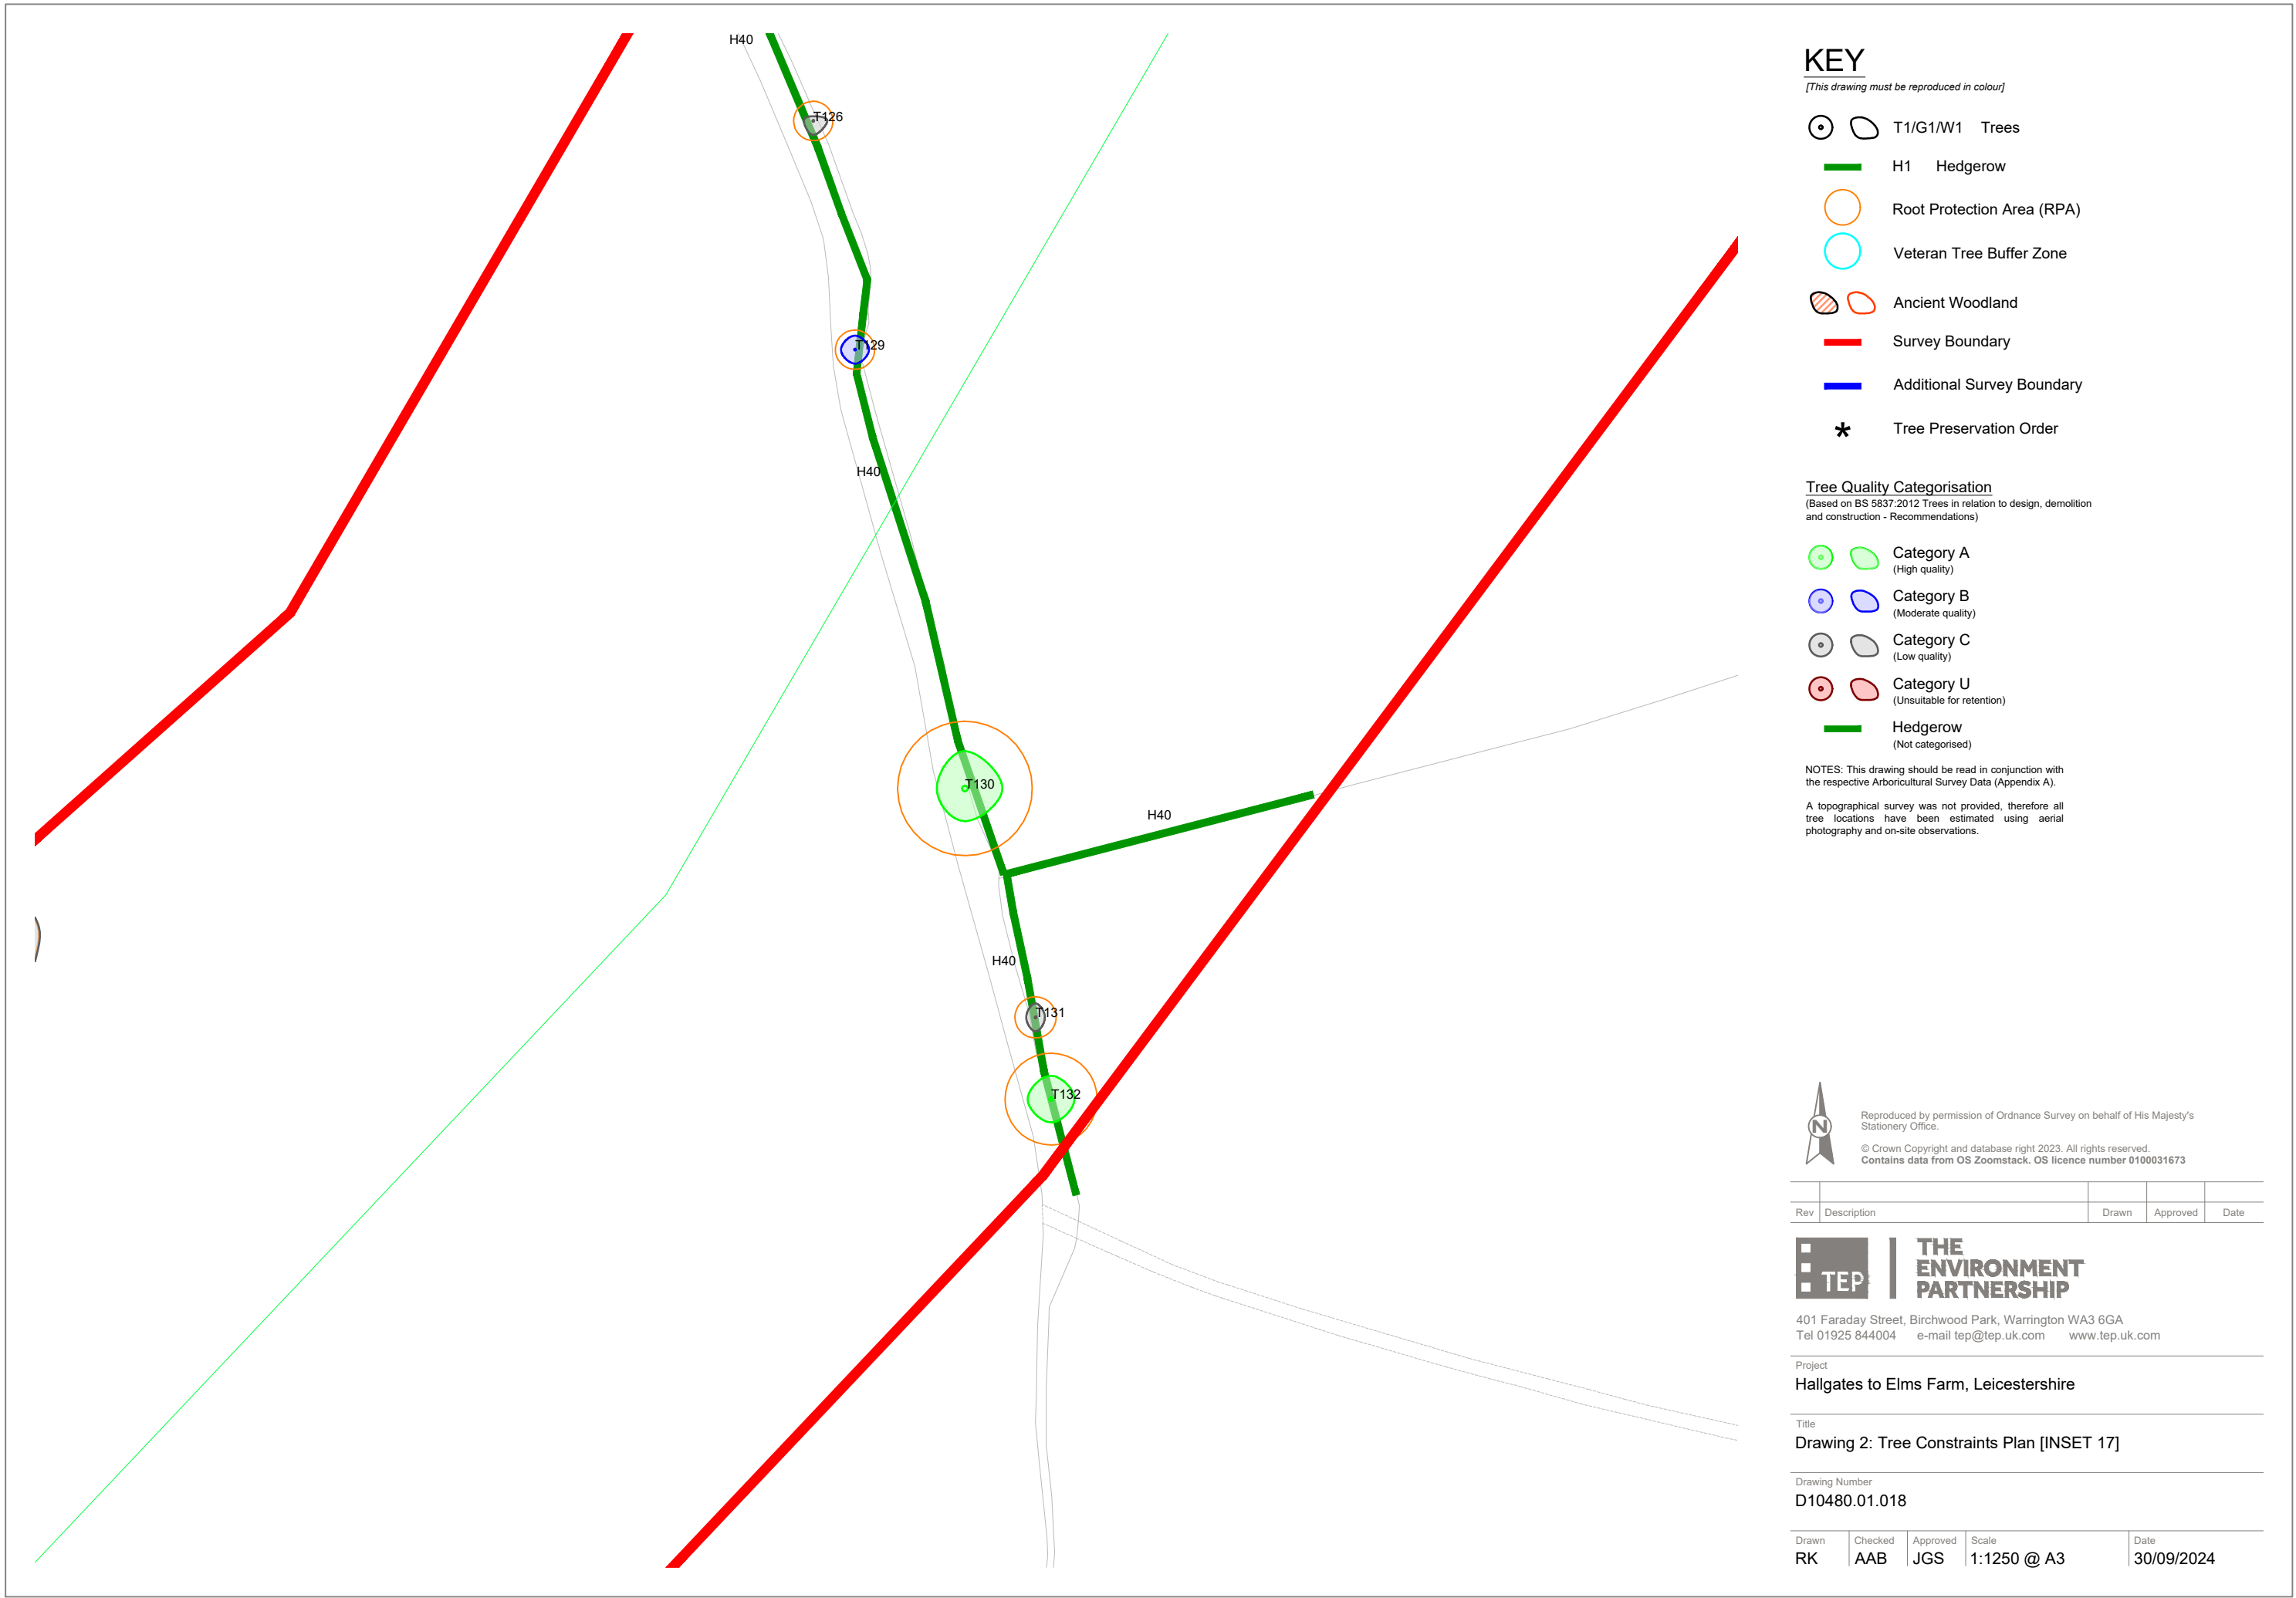

KEY

[This drawing must be reproduced in colour]

- T1/G1/W1 Trees
- H1 Hedgerow
- Root Protection Area (RPA)
- Veteran Tree Buffer Zone
- Ancient Woodland
- Survey Boundary
- Additional Survey Boundary
- Tree Preservation Order

Tree Quality Categorisation

(Based on BS 5837:2012 Trees in relation to design, demolition and construction - Recommendations)

- Category A (High quality)
- Category B (Moderate quality)
- Category C (Low quality)
- Category U (Unsuitable for retention)
- Hedgerow (Not categorised)

NOTES: This drawing should be read in conjunction with the respective Arboricultural Survey Data (Appendix A).

A topographical survey was not provided, therefore all tree locations have been estimated using aerial photography and on-site observations.



Reproduced by permission of Ordnance Survey on behalf of His Majesty's Stationery Office.

© Crown Copyright and database right 2023. All rights reserved.
Contains data from OS Zoomstack. OS licence number 0100031673

Rev	Description	Drawn	Approved	Date
-----	-------------	-------	----------	------




401 Faraday Street, Birchwood Park, Warrington WA3 6GA
Tel 01925 844004 e-mail tep@tep.uk.com www.tep.uk.com

Project
Hallgates to Elms Farm, Leicestershire

Title
Drawing 2: Tree Constraints Plan [INSET 17]

Drawing Number
D10480.01.018

Drawn	Checked	Approved	Scale	Date
RK	AAB	JGS	1:1250 @ A3	30/09/2024

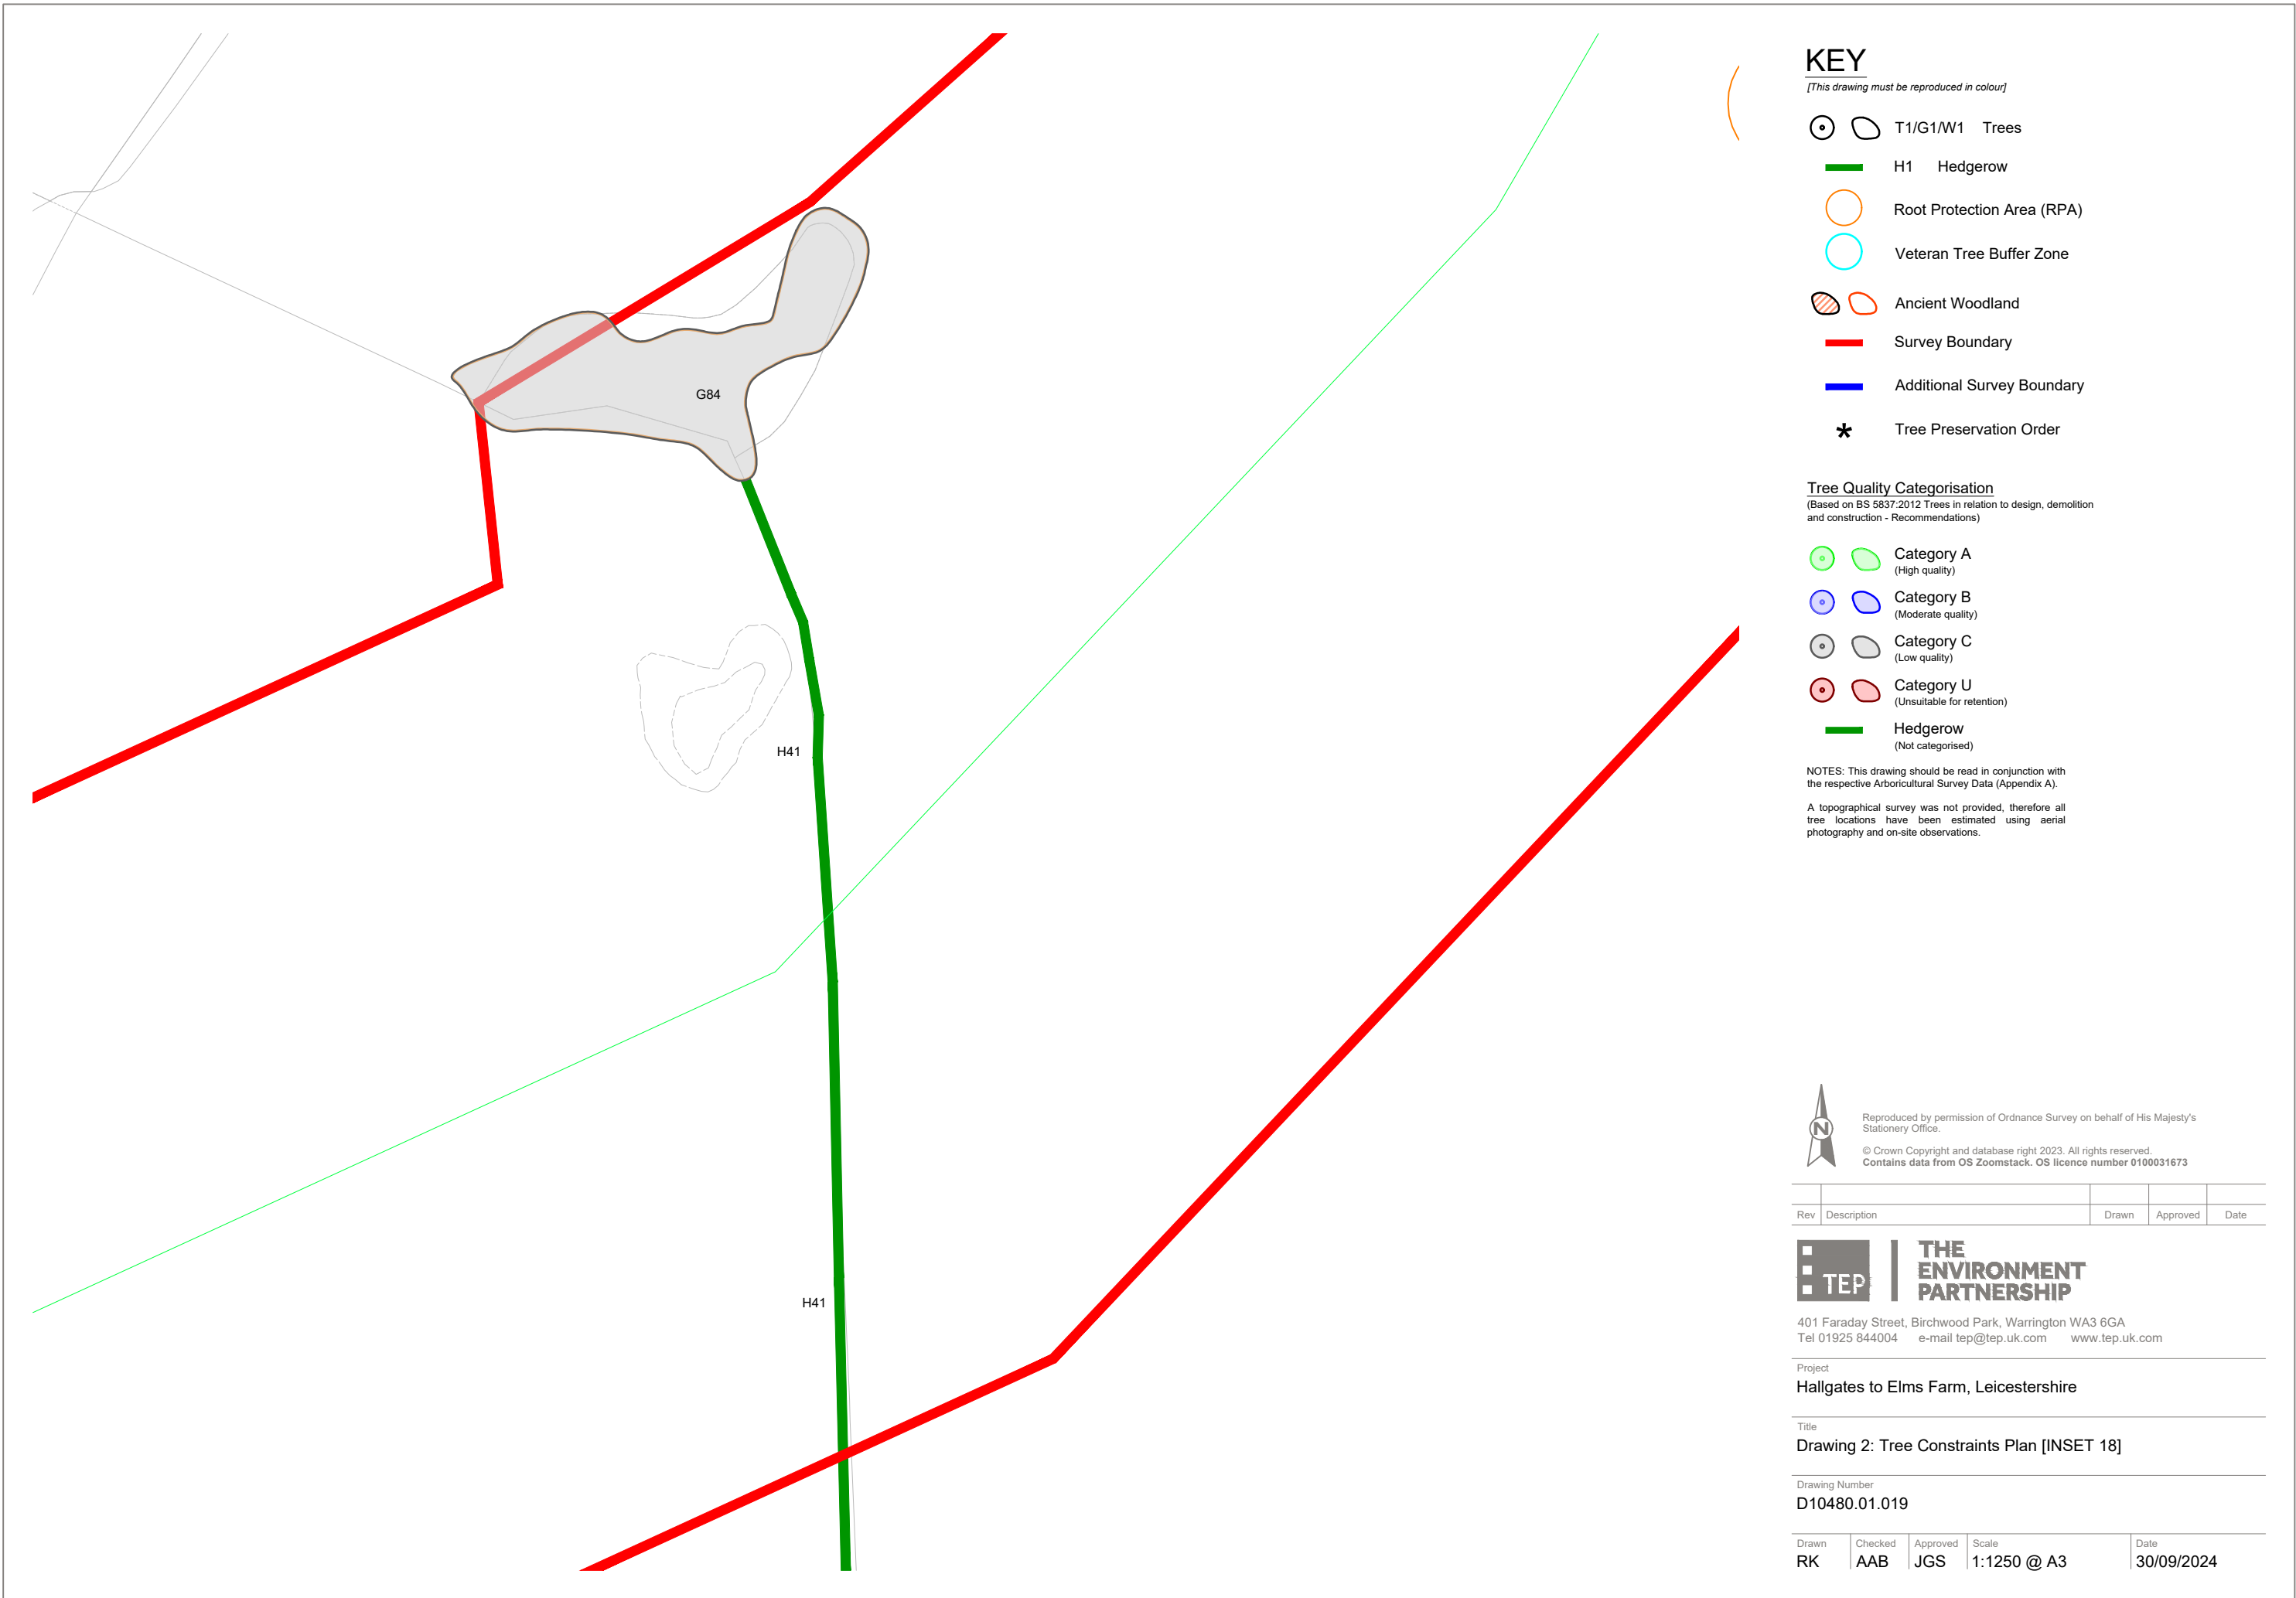

KEY

[This drawing must be reproduced in colour]

- T1/G1/W1 Trees
- H1 Hedgerow
- Root Protection Area (RPA)
- Veteran Tree Buffer Zone
- Ancient Woodland
- Survey Boundary
- Additional Survey Boundary
- Tree Preservation Order

Tree Quality Categorisation

(Based on BS 5837:2012 Trees in relation to design, demolition and construction - Recommendations)

- Category A (High quality)
- Category B (Moderate quality)
- Category C (Low quality)
- Category U (Unsuitable for retention)
- Hedgerow (Not categorised)

NOTES: This drawing should be read in conjunction with the respective Arboricultural Survey Data (Appendix A).

A topographical survey was not provided, therefore all tree locations have been estimated using aerial photography and on-site observations.



Reproduced by permission of Ordnance Survey on behalf of His Majesty's Stationery Office.

© Crown Copyright and database right 2023. All rights reserved.
Contains data from OS Zoomstack. OS licence number 0100031673

Rev	Description	Drawn	Approved	Date
-----	-------------	-------	----------	------




401 Faraday Street, Birchwood Park, Warrington WA3 6GA
Tel 01925 844004 e-mail tep@tep.uk.com www.tep.uk.com

Project
Hallgates to Elms Farm, Leicestershire

Title
Drawing 2: Tree Constraints Plan [INSET 18]

Drawing Number
D10480.01.019

Drawn	Checked	Approved	Scale	Date
RK	AAB	JGS	1:1250 @ A3	30/09/2024

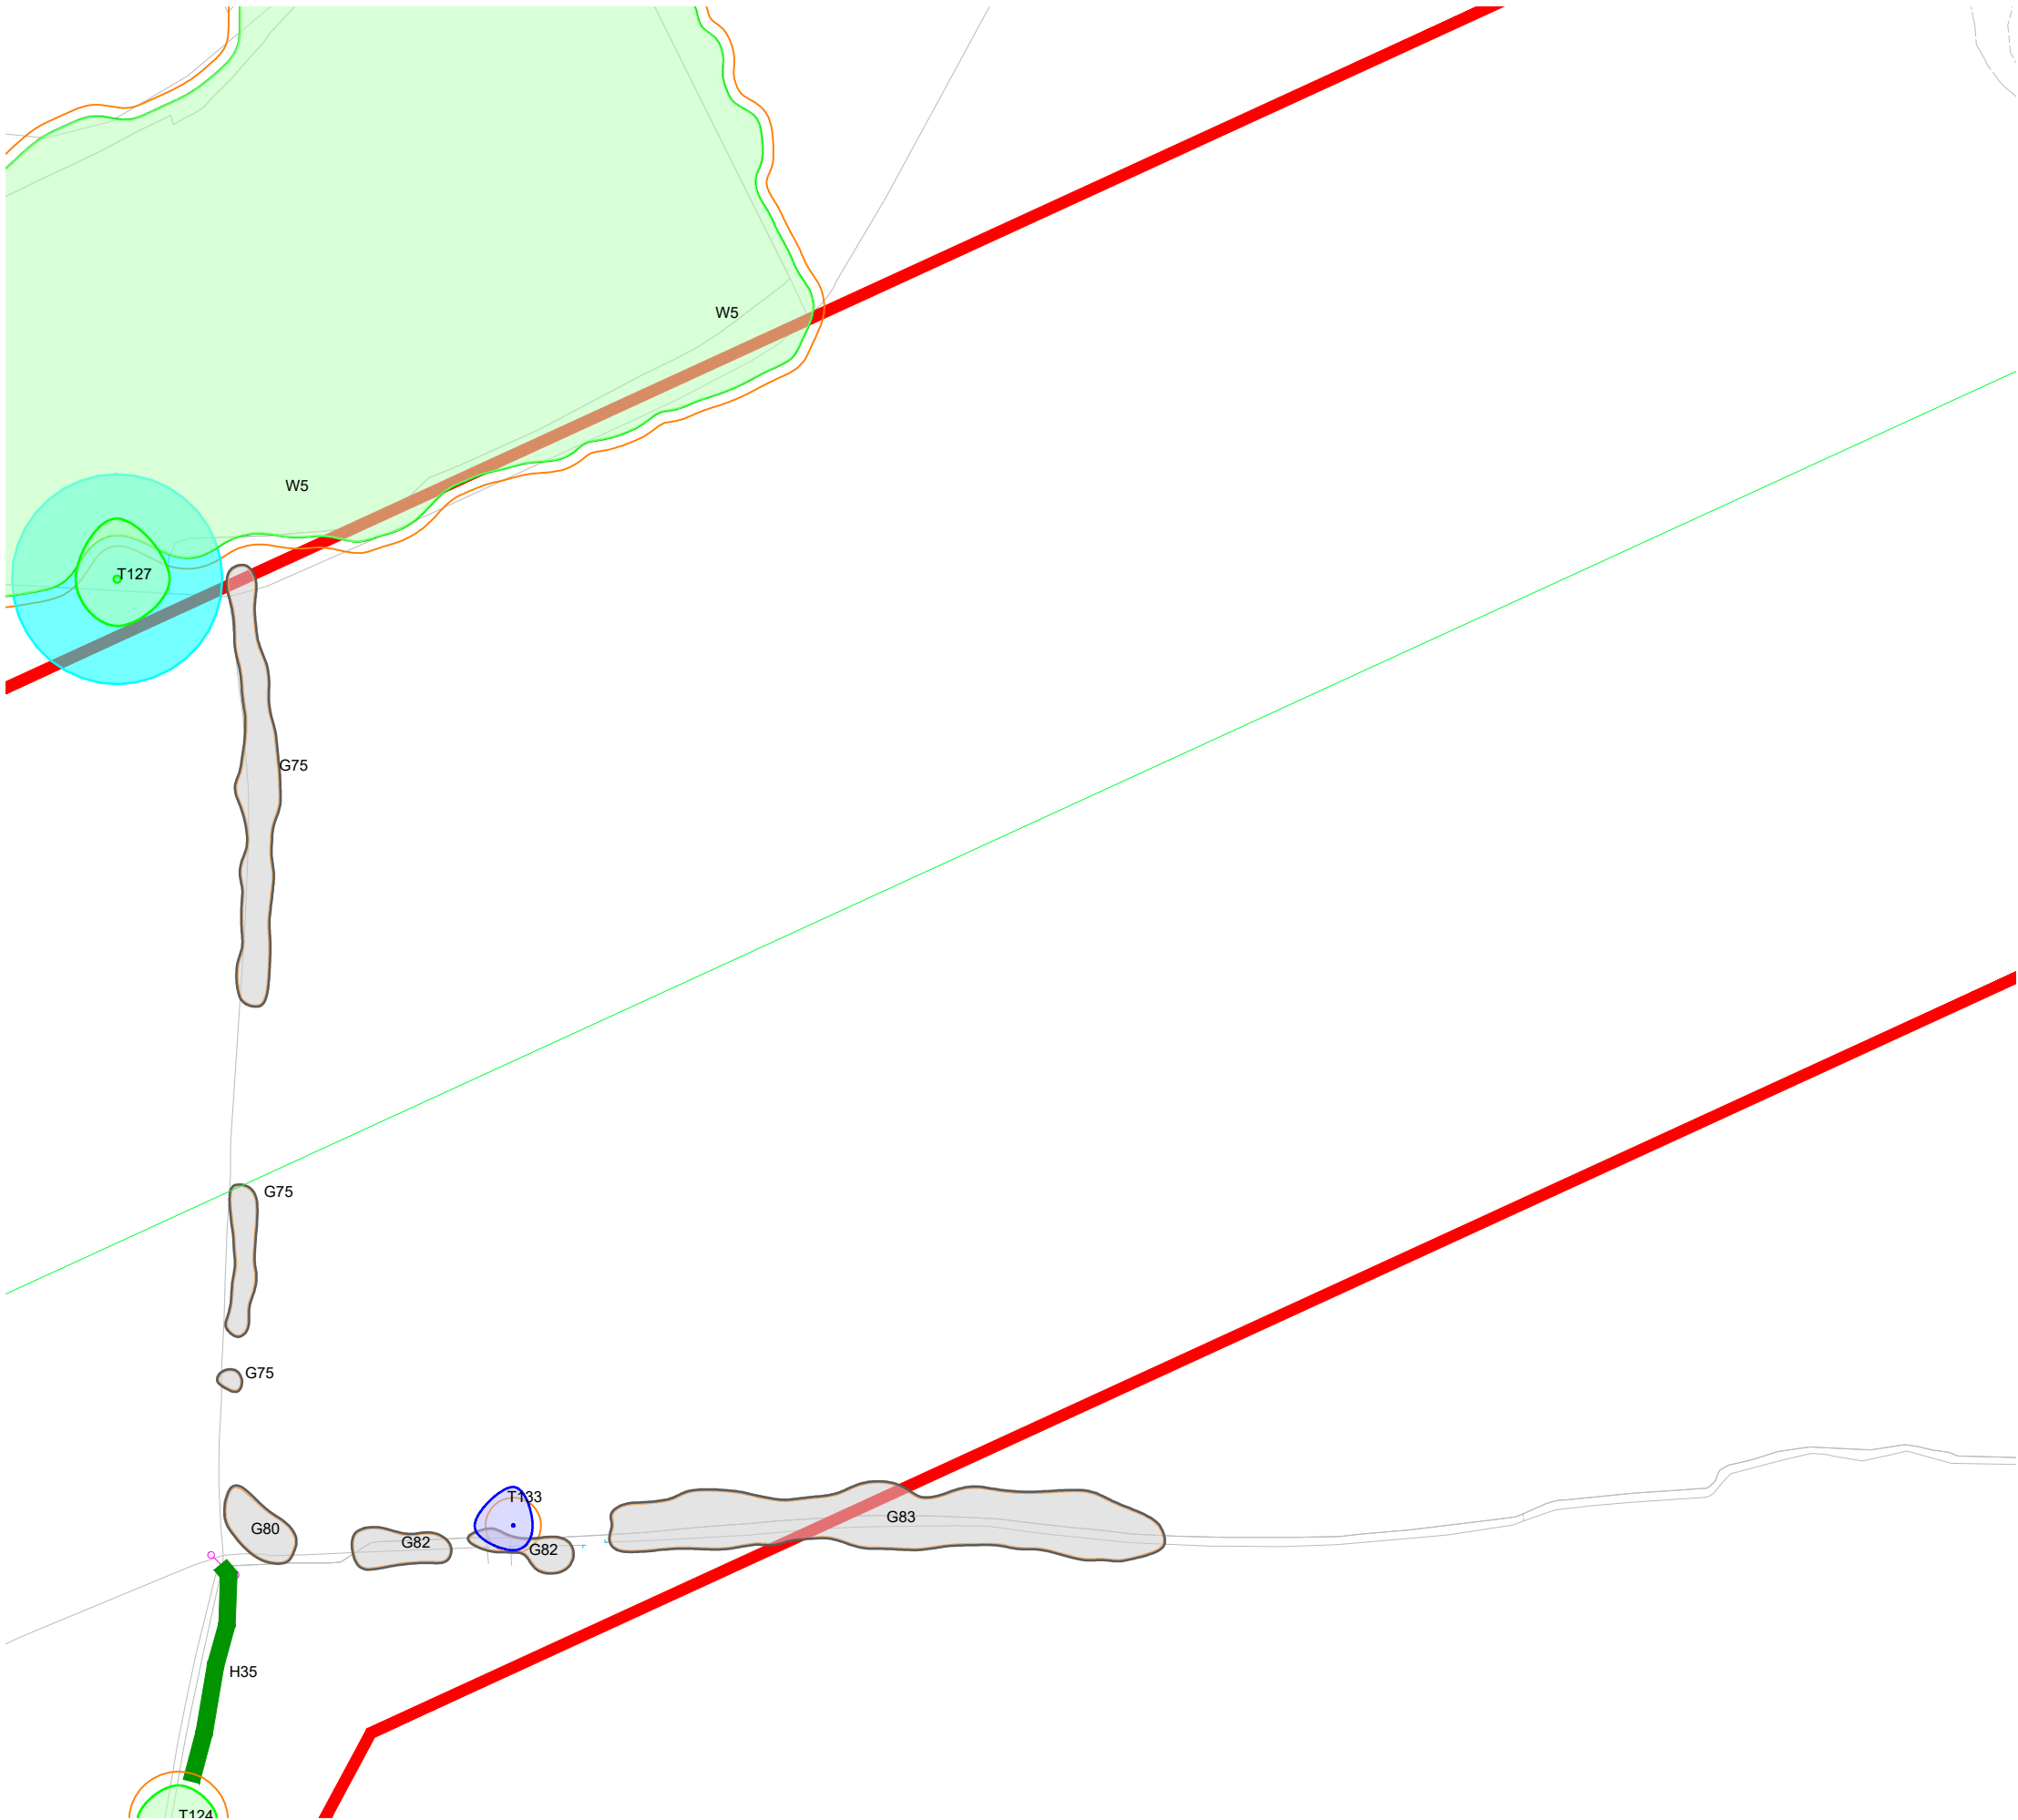

KEY

[This drawing must be reproduced in colour]

- T1/G1/W1 Trees
- H1 Hedgerow
- Root Protection Area (RPA)
- Veteran Tree Buffer Zone
- Ancient Woodland
- Survey Boundary
- Additional Survey Boundary
- Tree Preservation Order

Tree Quality Categorisation

(Based on BS 5837:2012 Trees in relation to design, demolition and construction - Recommendations)

- Category A (High quality)
- Category B (Moderate quality)
- Category C (Low quality)
- Category U (Unsuitable for retention)
- Hedgerow (Not categorised)

NOTES: This drawing should be read in conjunction with the respective Arboricultural Survey Data (Appendix A).

A topographical survey was not provided, therefore all tree locations have been estimated using aerial photography and on-site observations.



Reproduced by permission of Ordnance Survey on behalf of His Majesty's Stationery Office.

© Crown Copyright and database right 2023. All rights reserved.
Contains data from OS Zoomstack. OS licence number 0100031673

Rev	Description	Drawn	Approved	Date
-----	-------------	-------	----------	------



THE ENVIRONMENT PARTNERSHIP

401 Faraday Street, Birchwood Park, Warrington WA3 6GA
Tel 01925 844004 e-mail tep@tep.uk.com www.tep.uk.com

Project
Hallgates to Elms Farm, Leicestershire

Title
Drawing 2: Tree Constraints Plan [INSET 19]

Drawing Number
D10480.01.020

Drawn	Checked	Approved	Scale	Date
RK	AAB	JGS	1:1250 @ A3	30/09/2024



KEY

[This drawing must be reproduced in colour]

-  T1/G1/W1 Trees
-  H1 Hedgerow
-  Root Protection Area (RPA)
-  Veteran Tree Buffer Zone
-  Ancient Woodland
-  Survey Boundary
-  Additional Survey Boundary
-  Tree Preservation Order

Tree Quality Categorisation

(Based on BS 5837:2012 Trees in relation to design, demolition and construction - Recommendations)

-  Category A (High quality)
-  Category B (Moderate quality)
-  Category C (Low quality)
-  Category U (Unsuitable for retention)
-  Hedgerow (Not categorised)

NOTES: This drawing should be read in conjunction with the respective Arboricultural Survey Data (Appendix A).

A topographical survey was not provided, therefore all tree locations have been estimated using aerial photography and on-site observations.



Reproduced by permission of Ordnance Survey on behalf of His Majesty's Stationery Office.

© Crown Copyright and database right 2023. All rights reserved.
Contains data from OS Zoomstack. OS licence number 0100031673

Rev	Description	Drawn	Approved	Date
-----	-------------	-------	----------	------




401 Faraday Street, Birchwood Park, Warrington WA3 6GA
Tel 01925 844004 e-mail tep@tep.uk.com www.tep.uk.com

Project
Hallgates to Elms Farm, Leicestershire

Title
Drawing 2: Tree Constraints Plan [INSET 20]

Drawing Number
D10480.01.021

Drawn	Checked	Approved	Scale	Date
RK	AAB	JGS	1:1250 @ A3	30/09/2024

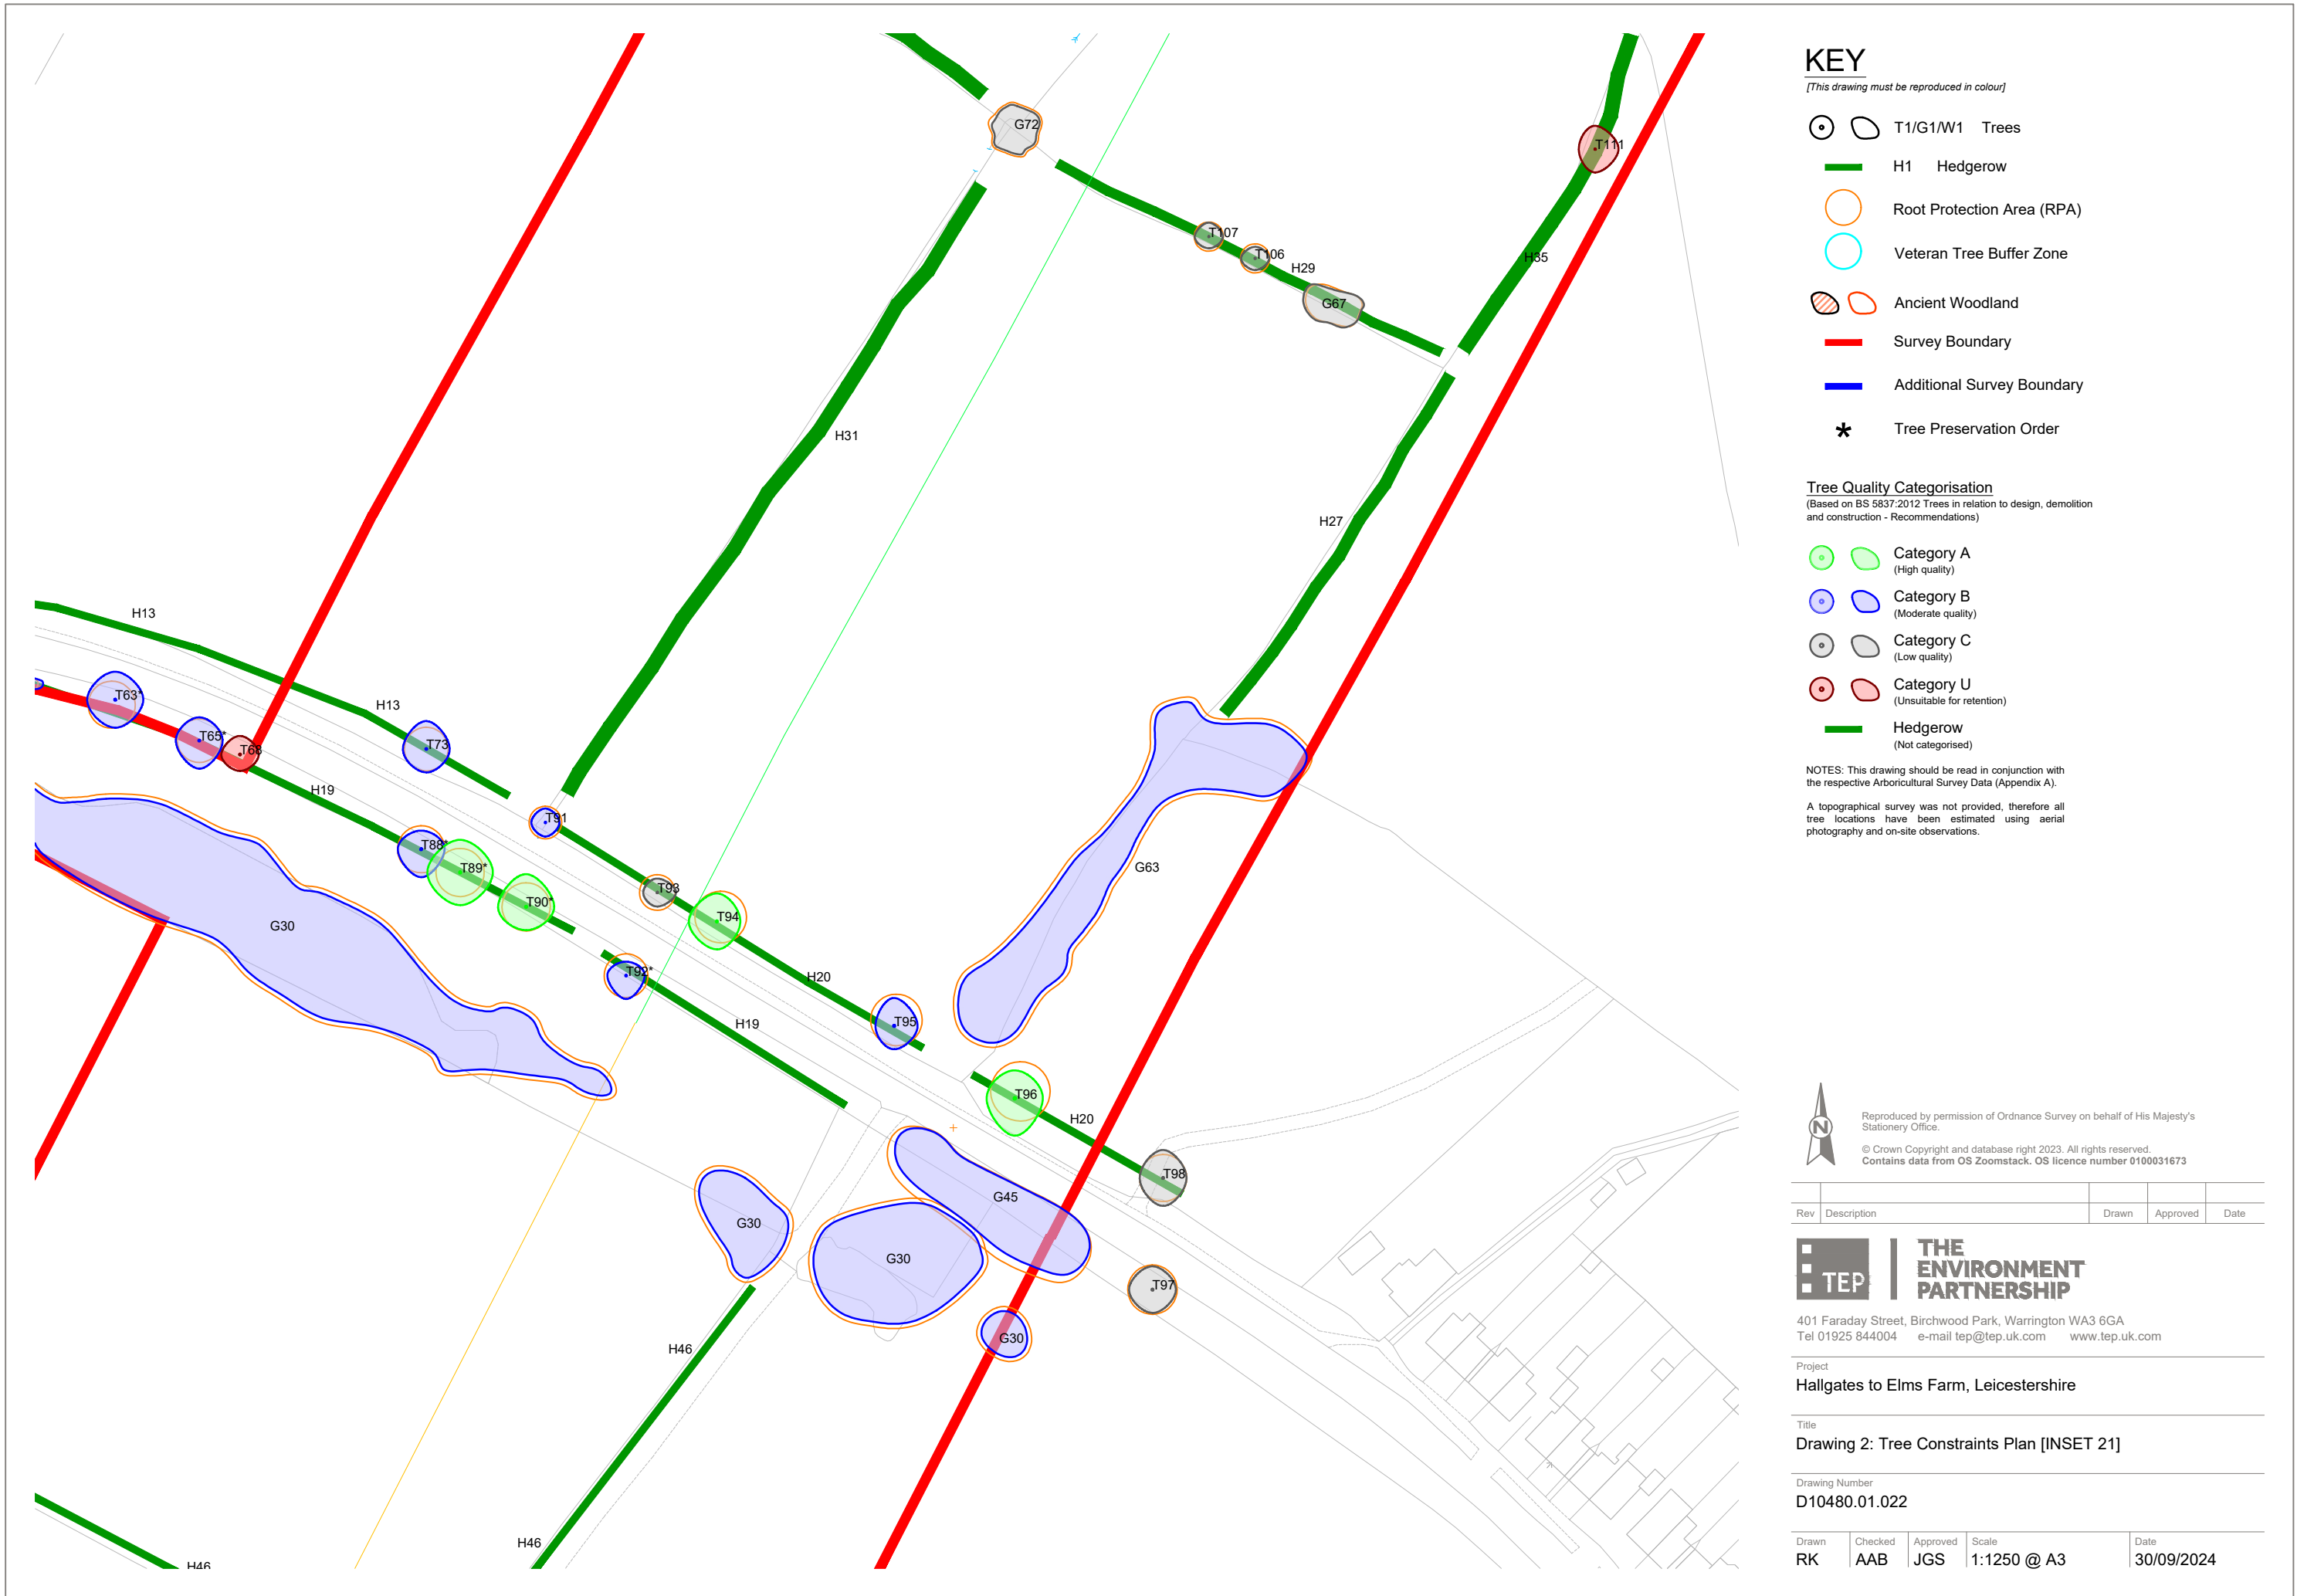

KEY

[This drawing must be reproduced in colour]

- T1/G1/W1 Trees
- H1 Hedgerow
- Root Protection Area (RPA)
- Veteran Tree Buffer Zone
- Ancient Woodland
- Survey Boundary
- Additional Survey Boundary
- Tree Preservation Order

Tree Quality Categorisation

(Based on BS 5837:2012 Trees in relation to design, demolition and construction - Recommendations)

- Category A (High quality)
- Category B (Moderate quality)
- Category C (Low quality)
- Category U (Unsuitable for retention)
- Hedgerow (Not categorised)

NOTES: This drawing should be read in conjunction with the respective Arboricultural Survey Data (Appendix A).

A topographical survey was not provided, therefore all tree locations have been estimated using aerial photography and on-site observations.



Reproduced by permission of Ordnance Survey on behalf of His Majesty's Stationery Office.

© Crown Copyright and database right 2023. All rights reserved. Contains data from OS Zoomstack. OS licence number 0100031673

Rev	Description	Drawn	Approved	Date
-----	-------------	-------	----------	------



THE ENVIRONMENT PARTNERSHIP


401 Faraday Street, Birchwood Park, Warrington WA3 6GA
Tel 01925 844004 e-mail tep@tep.uk.com www.tep.uk.com

Project
Hallgates to Elms Farm, Leicestershire

Title
Drawing 2: Tree Constraints Plan [INSET 21]

Drawing Number
D10480.01.022

Drawn	Checked	Approved	Scale	Date
RK	AAB	JGS	1:1250 @ A3	30/09/2024

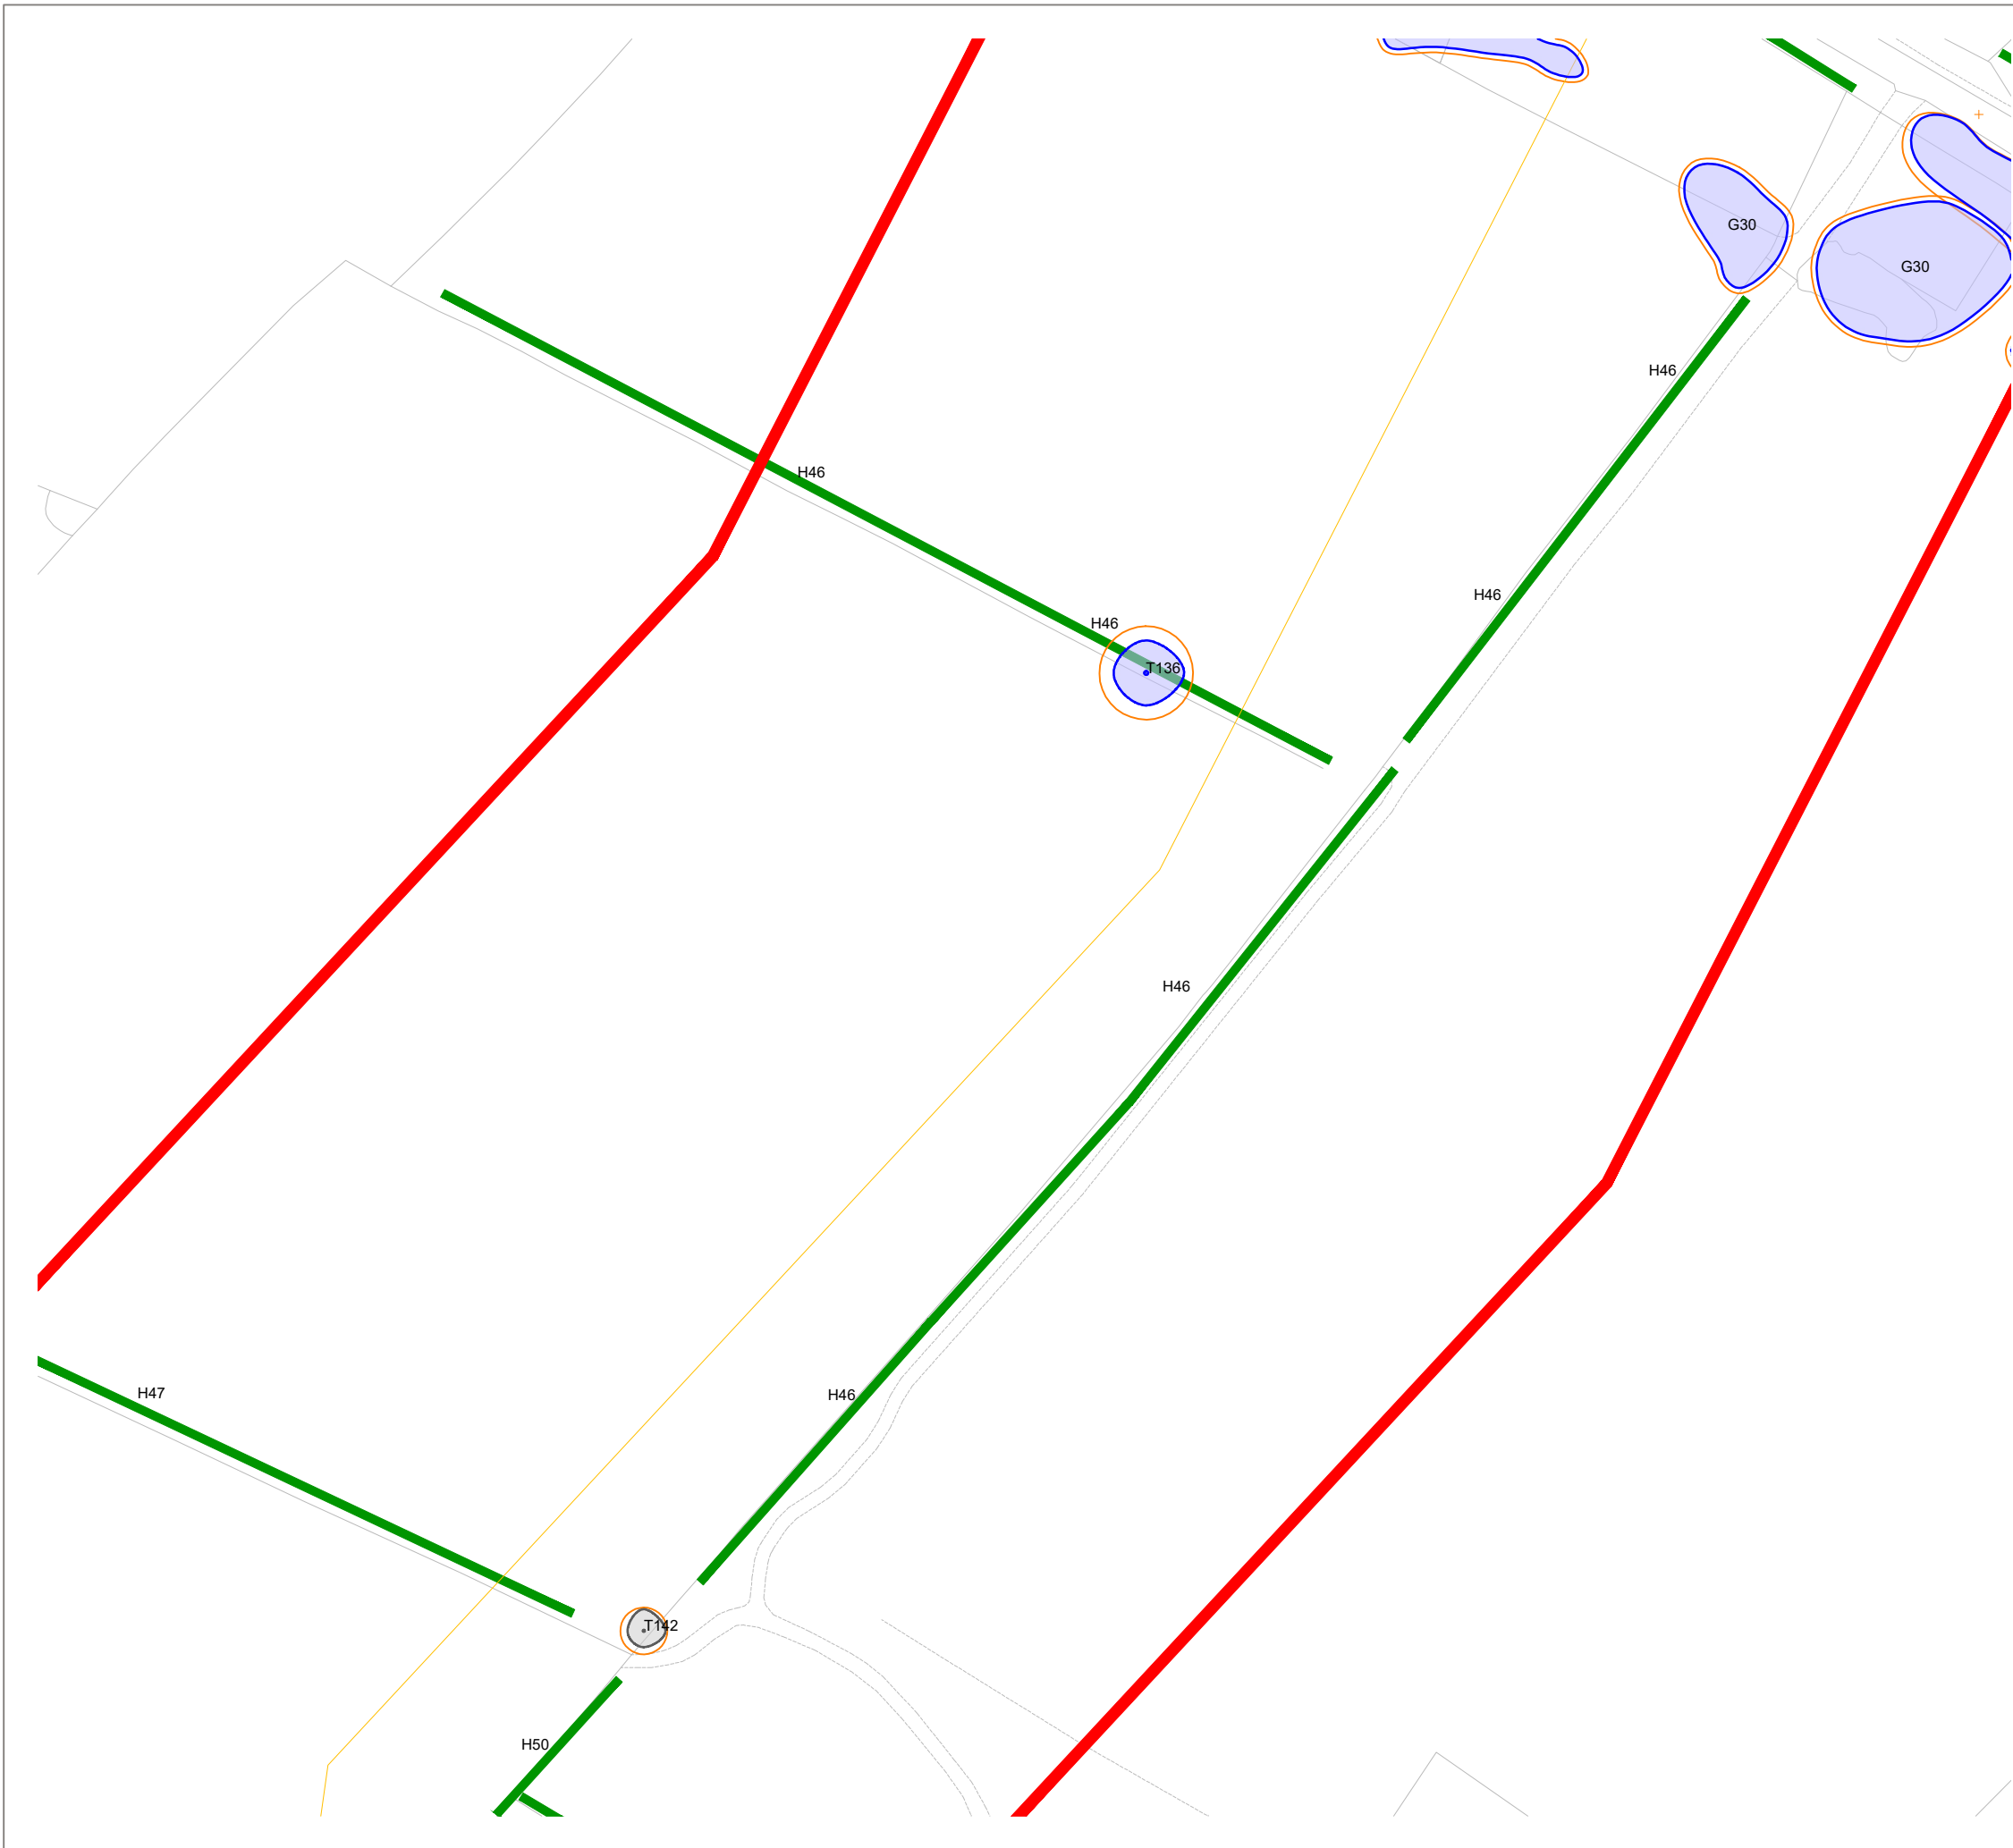

KEY

[This drawing must be reproduced in colour]

- T1/G1/W1 Trees
- H1 Hedgerow
- Root Protection Area (RPA)
- Veteran Tree Buffer Zone
- Ancient Woodland
- Survey Boundary
- Additional Survey Boundary
- Tree Preservation Order

Tree Quality Categorisation
(Based on BS 5837:2012 Trees in relation to design, demolition and construction - Recommendations)

- Category A (High quality)
- Category B (Moderate quality)
- Category C (Low quality)
- Category U (Unsuitable for retention)
- Hedgerow (Not categorised)

NOTES: This drawing should be read in conjunction with the respective Arboricultural Survey Data (Appendix A).
A topographical survey was not provided, therefore all tree locations have been estimated using aerial photography and on-site observations.



Reproduced by permission of Ordnance Survey on behalf of His Majesty's Stationery Office.
© Crown Copyright and database right 2023. All rights reserved.
Contains data from OS Zoomstack. OS licence number 0100031673

Rev	Description	Drawn	Approved	Date
-----	-------------	-------	----------	------




THE ENVIRONMENT PARTNERSHIP
401 Faraday Street, Birchwood Park, Warrington WA3 6GA
Tel 01925 844004 e-mail tep@tep.uk.com www.tep.uk.com


Project
Hallgates to Elms Farm, Leicestershire

Title
Drawing 2: Tree Constraints Plan [INSET 22]

Drawing Number
D10480.01.023

Drawn	Checked	Approved	Scale	Date
RK	AAB	JGS	1:1250 @ A3	30/09/2024

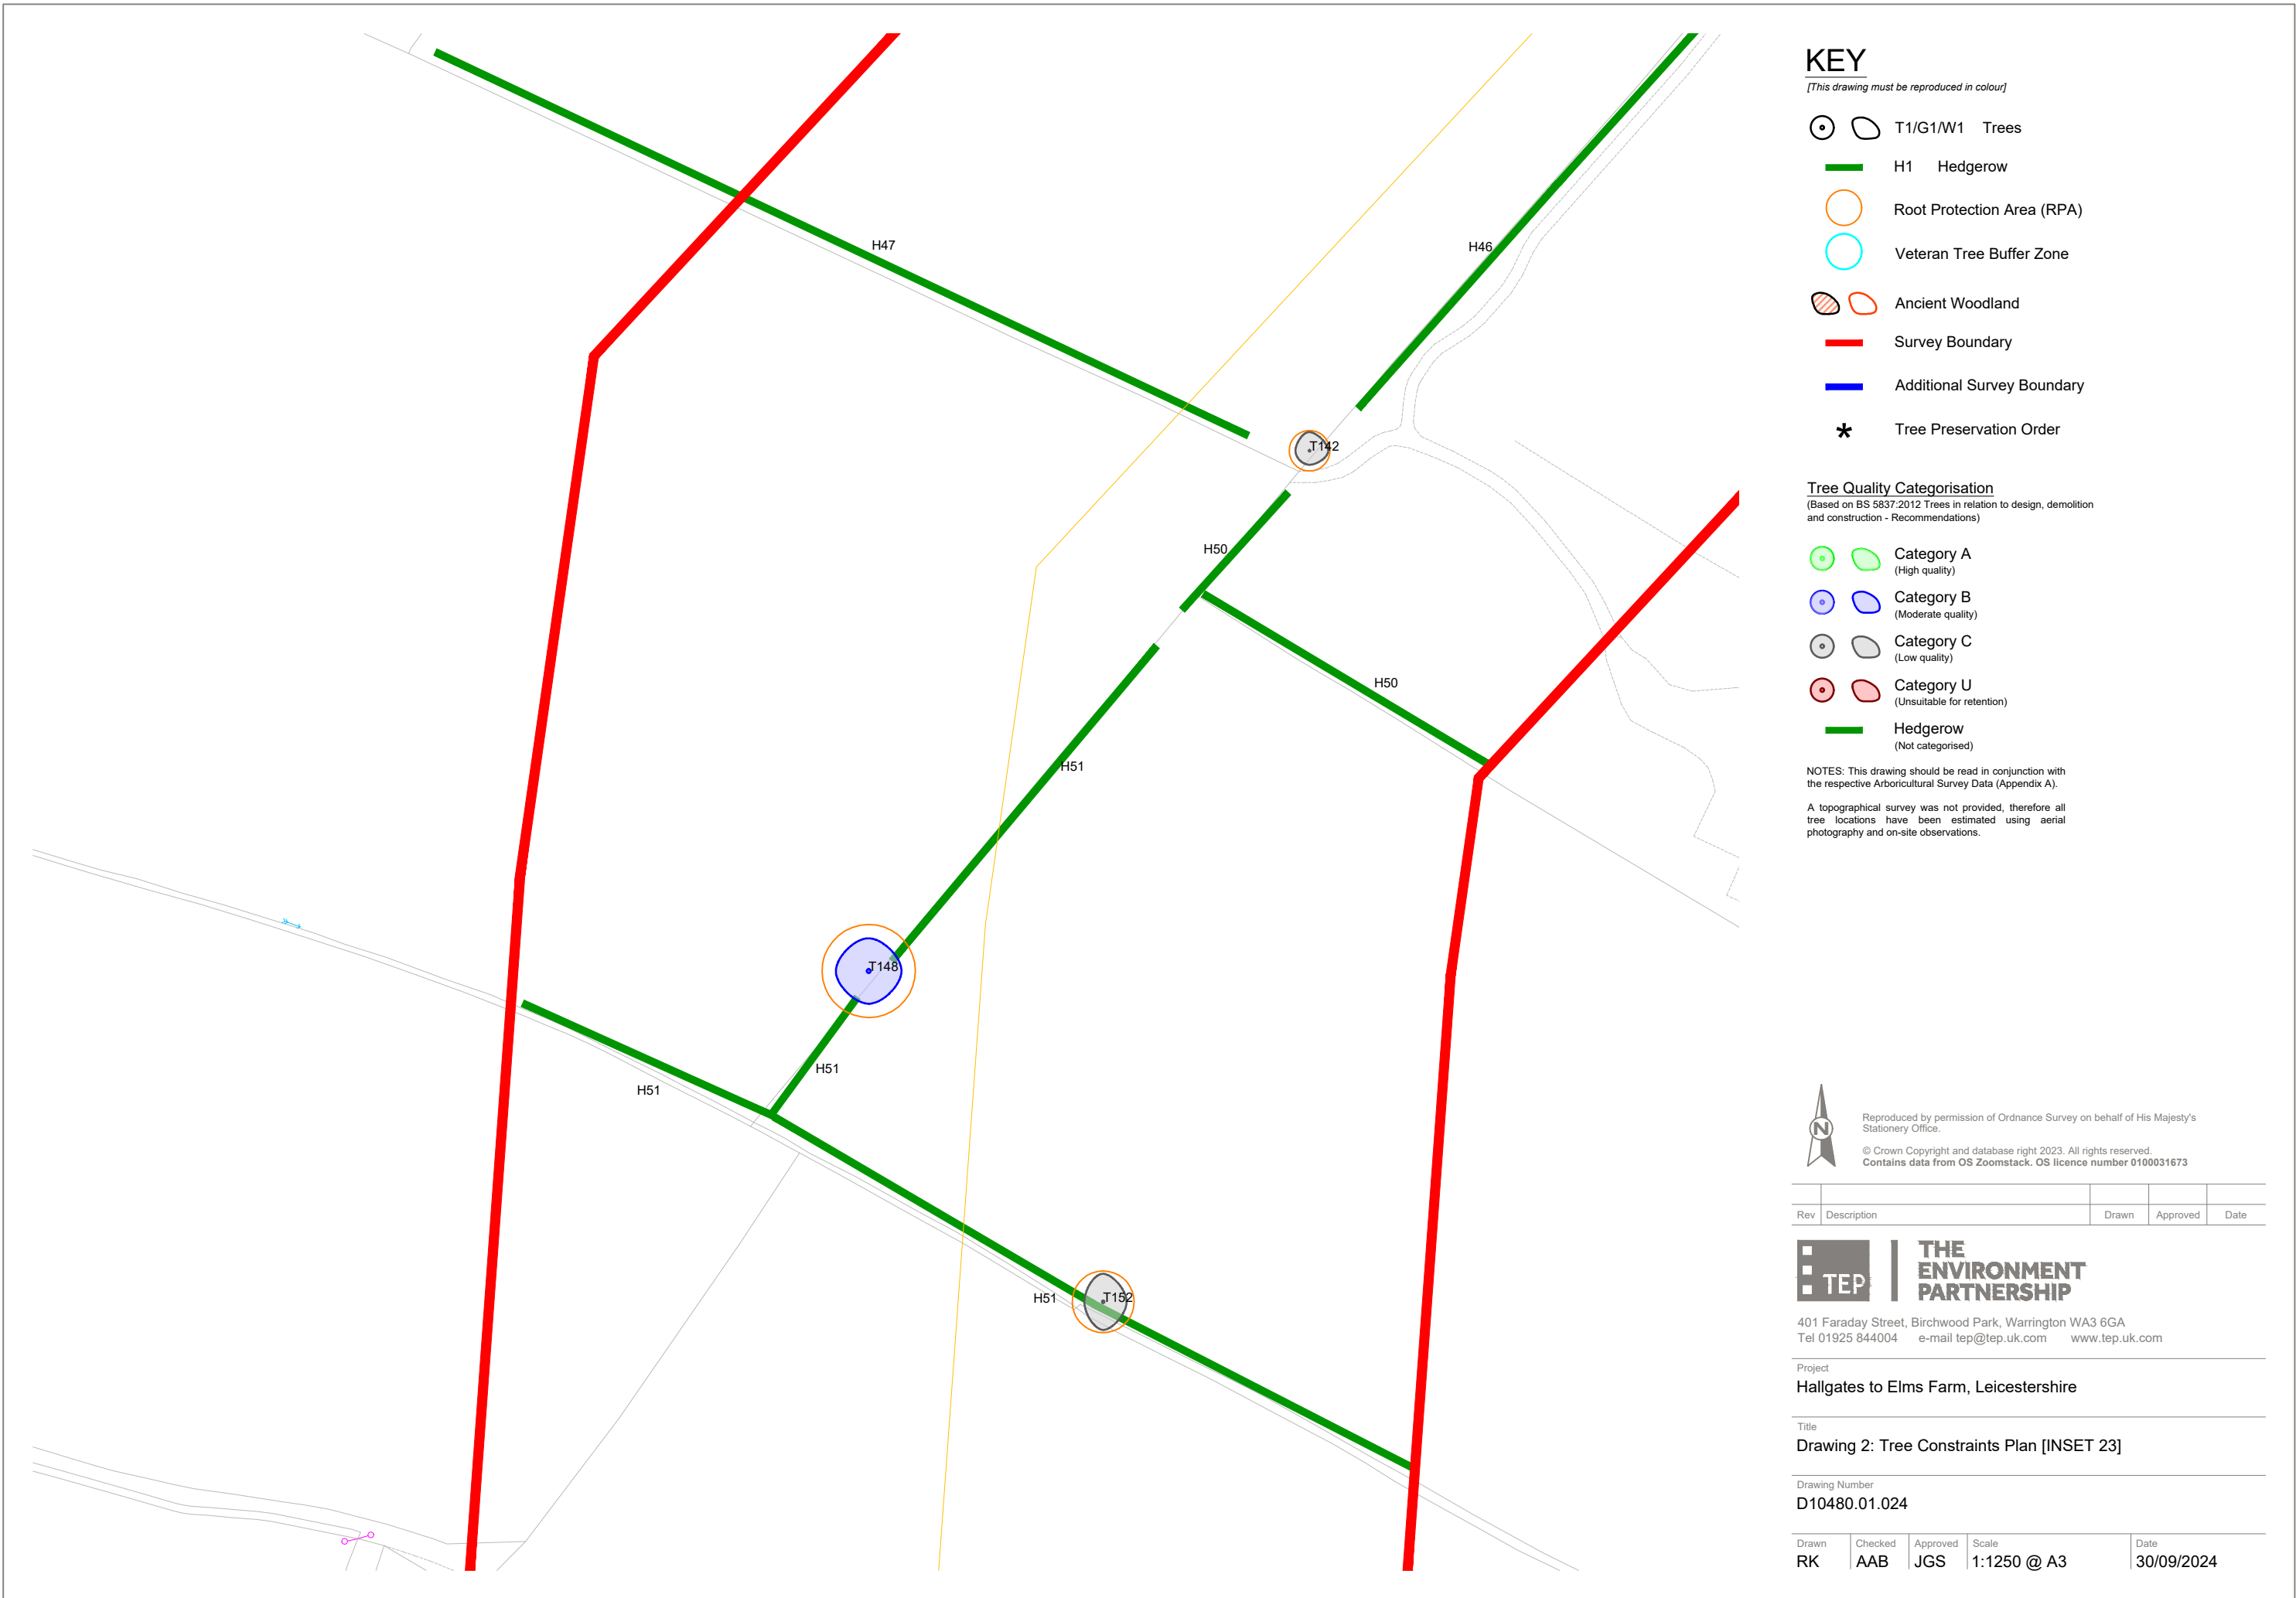

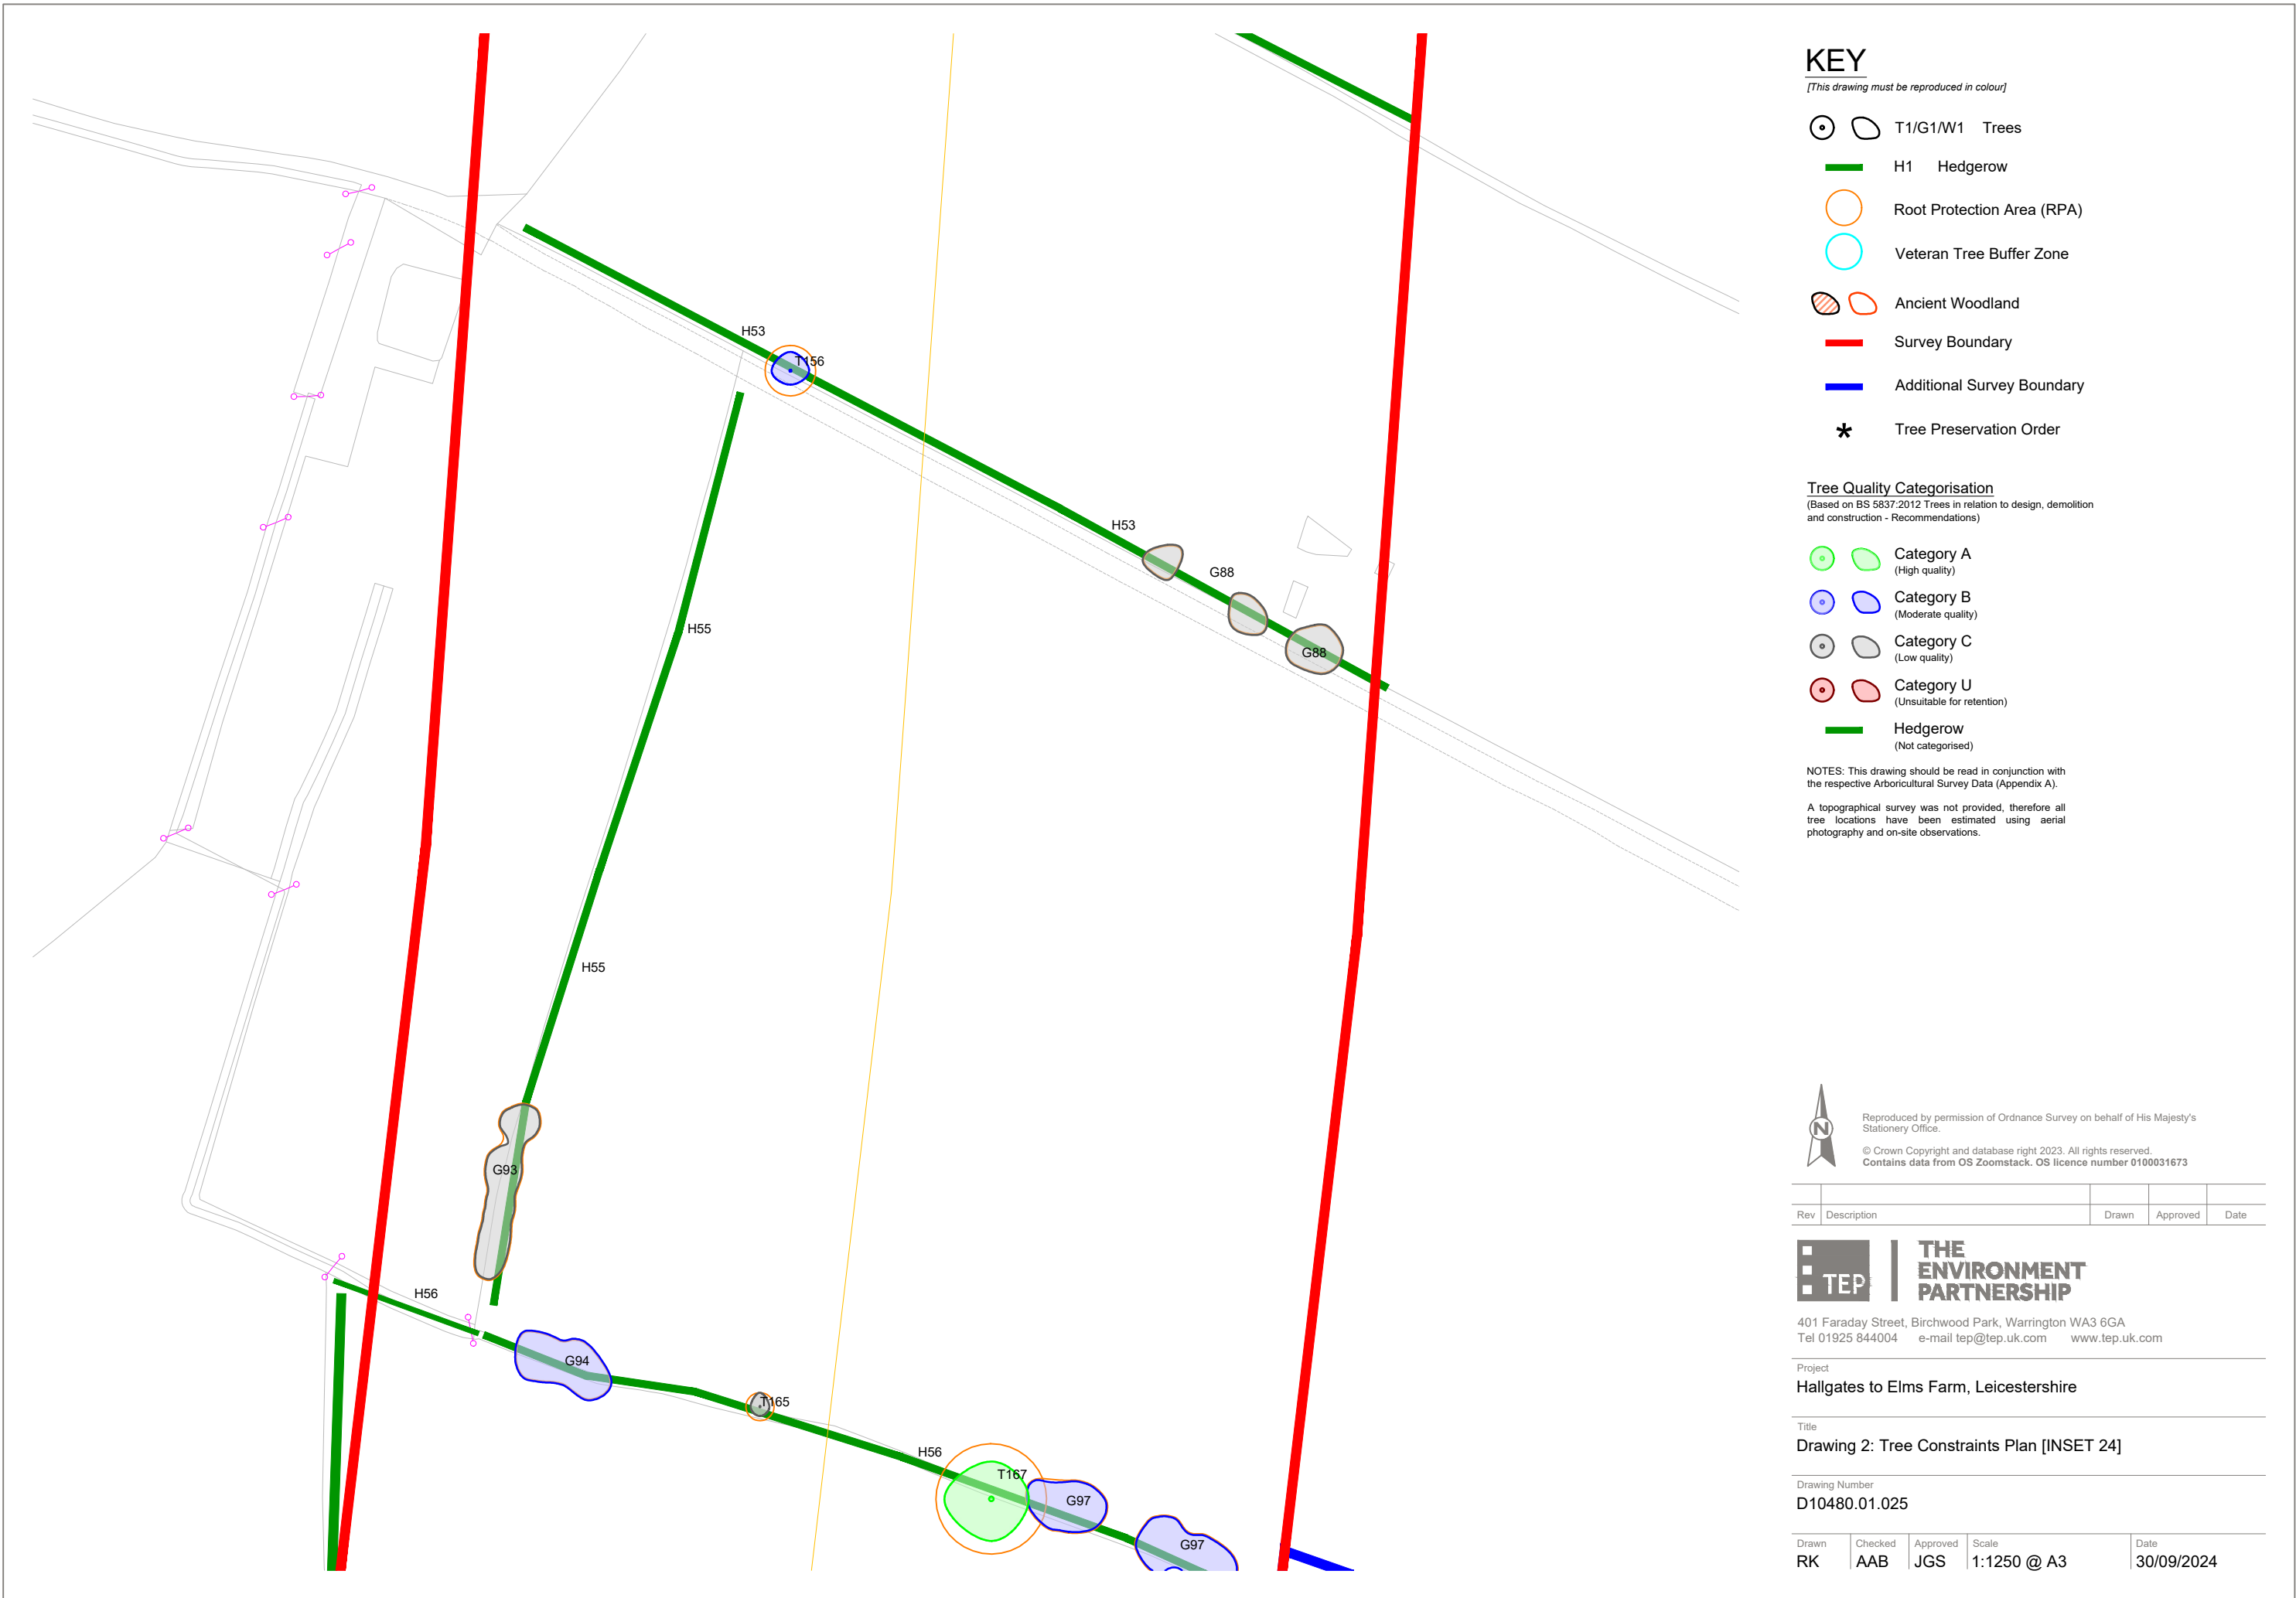

KEY

[This drawing must be reproduced in colour]

- T1/G1/W1 Trees
- H1 Hedgerow
- Root Protection Area (RPA)
- Veteran Tree Buffer Zone
- Ancient Woodland
- Survey Boundary
- Additional Survey Boundary
- Tree Preservation Order

Tree Quality Categorisation

(Based on BS 5837:2012 Trees in relation to design, demolition and construction - Recommendations)

- Category A (High quality)
- Category B (Moderate quality)
- Category C (Low quality)
- Category U (Unsuitable for retention)
- Hedgerow (Not categorised)

NOTES: This drawing should be read in conjunction with the respective Arboricultural Survey Data (Appendix A).

A topographical survey was not provided, therefore all tree locations have been estimated using aerial photography and on-site observations.



Reproduced by permission of Ordnance Survey on behalf of His Majesty's Stationery Office.

© Crown Copyright and database right 2023. All rights reserved.
Contains data from OS Zoomstack. OS licence number 0100031673

Rev	Description	Drawn	Approved	Date
-----	-------------	-------	----------	------




401 Faraday Street, Birchwood Park, Warrington WA3 6GA
Tel 01925 844004 e-mail tep@tep.uk.com www.tep.uk.com


Project
Hallgates to Elms Farm, Leicestershire


Title
Drawing 2: Tree Constraints Plan [INSET 24]


Drawing Number
D10480.01.025

Drawn	Checked	Approved	Scale	Date
RK	AAB	JGS	1:1250 @ A3	30/09/2024

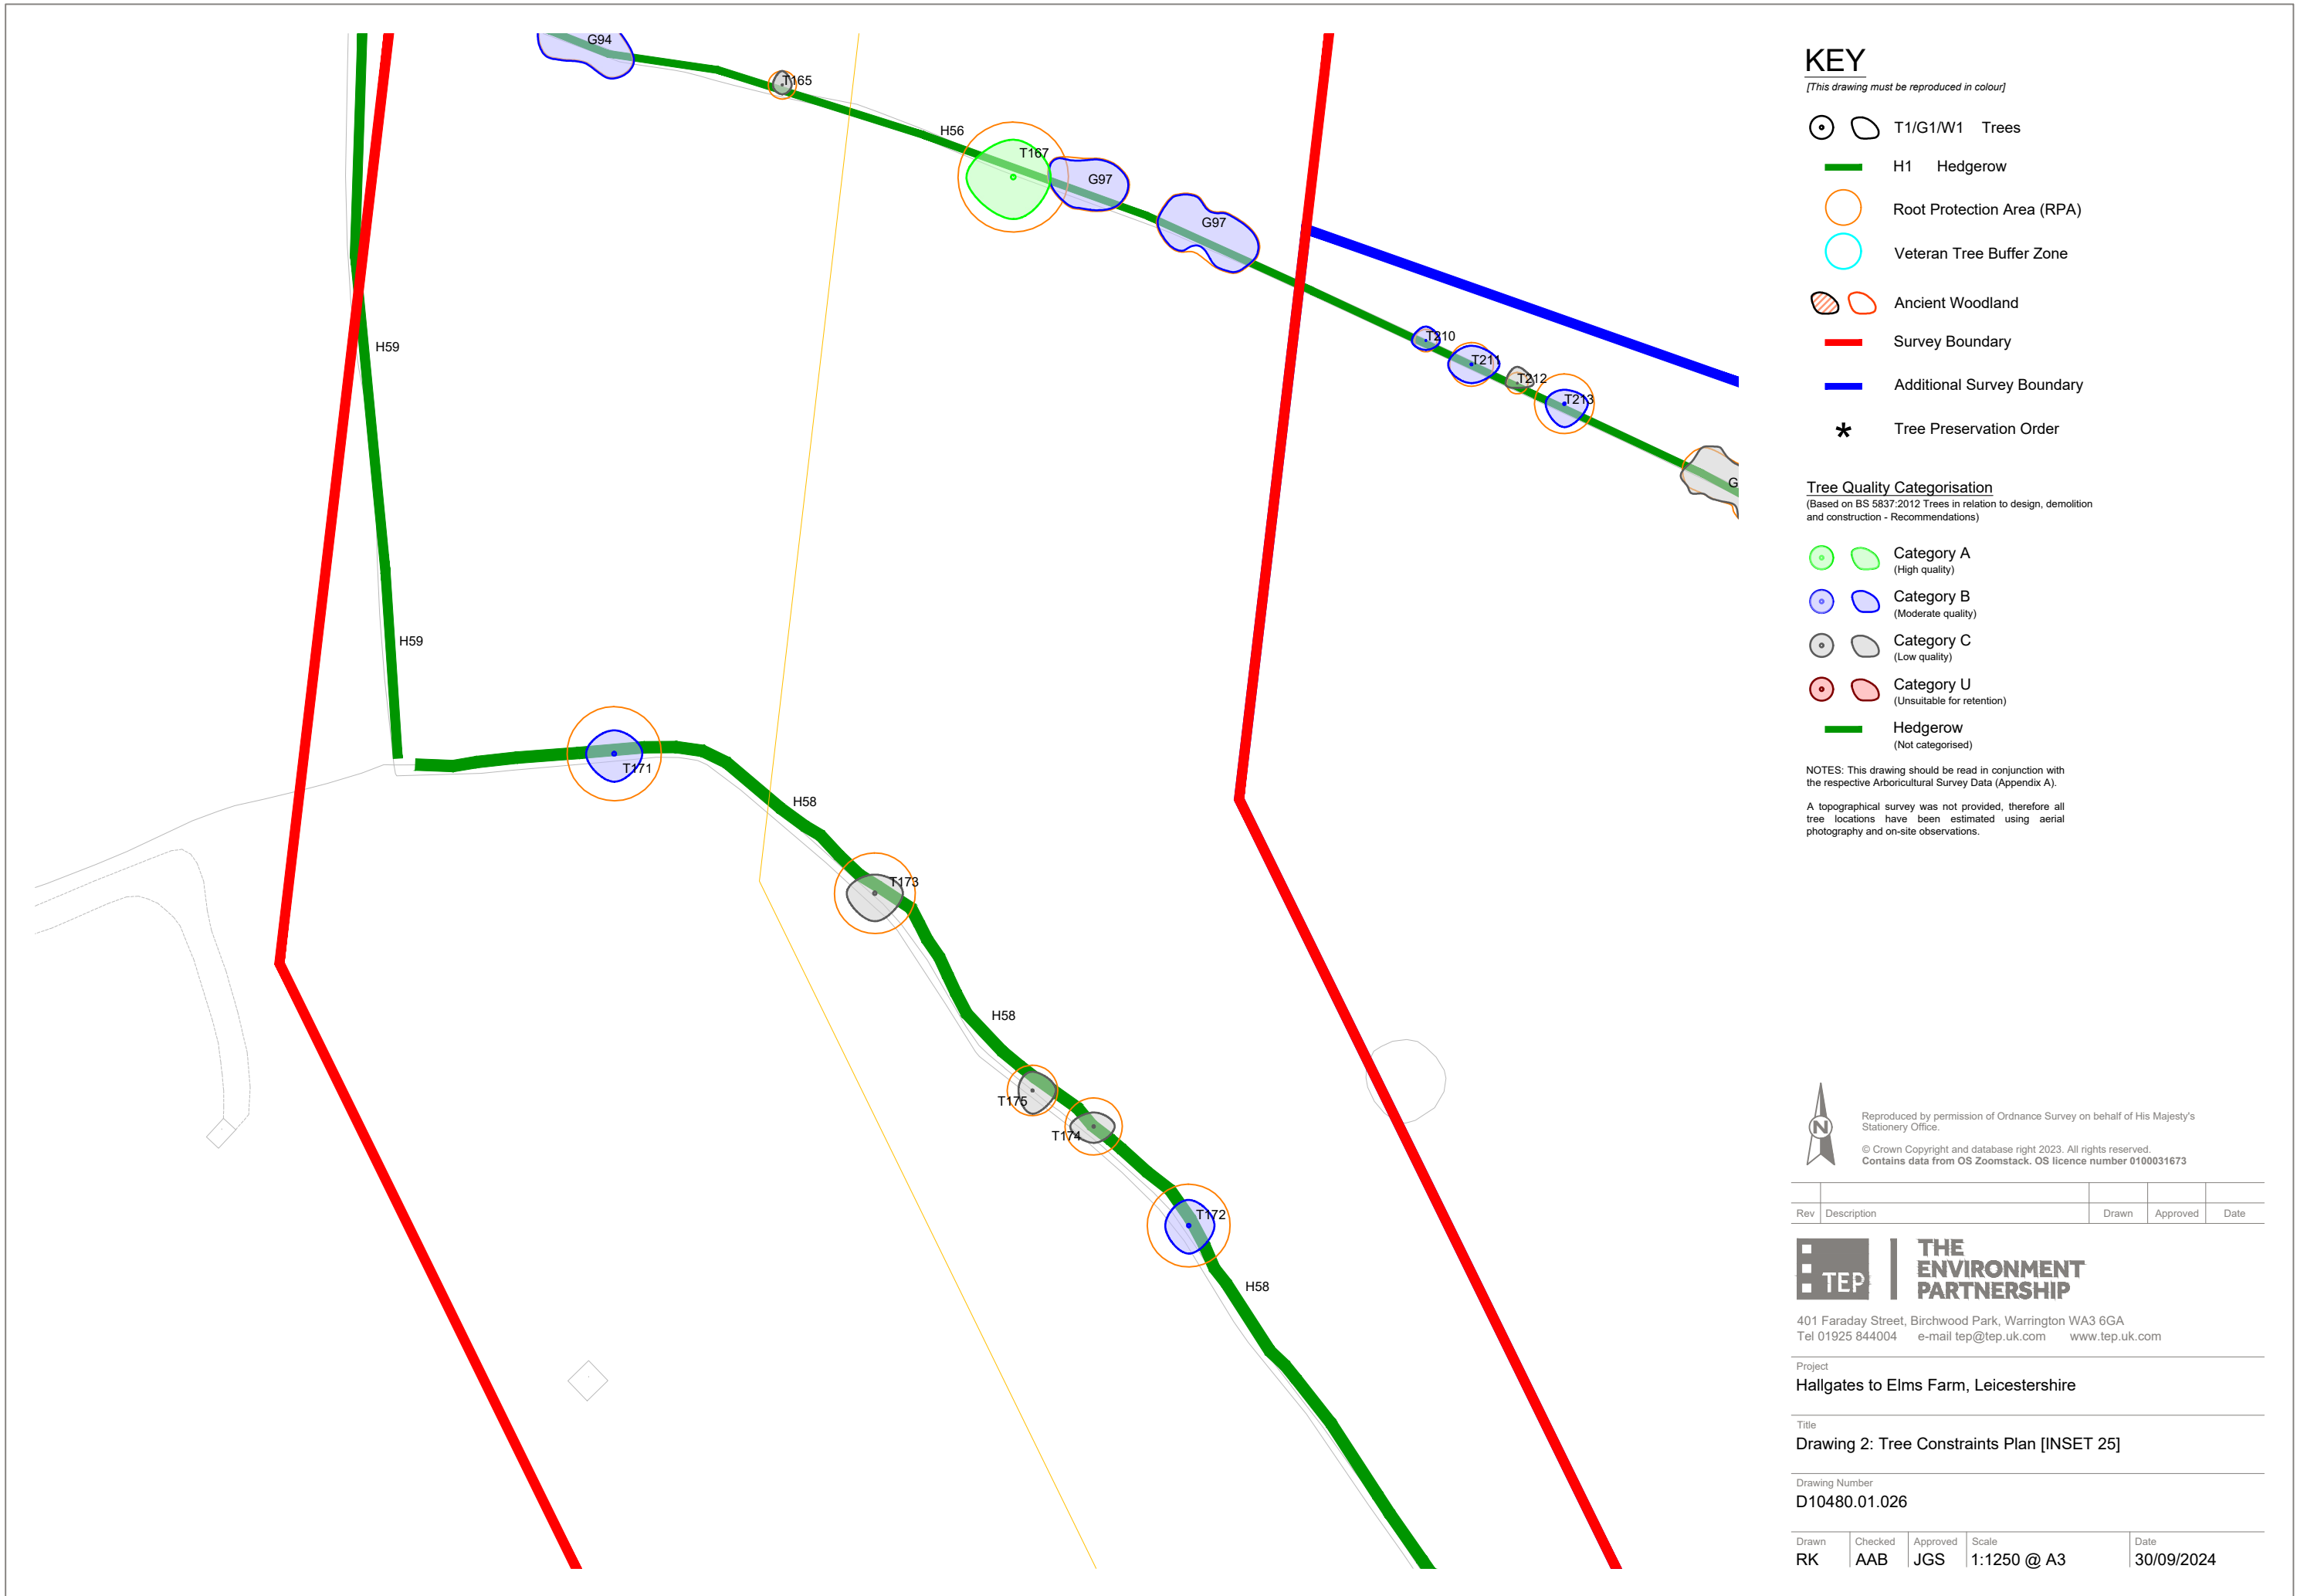

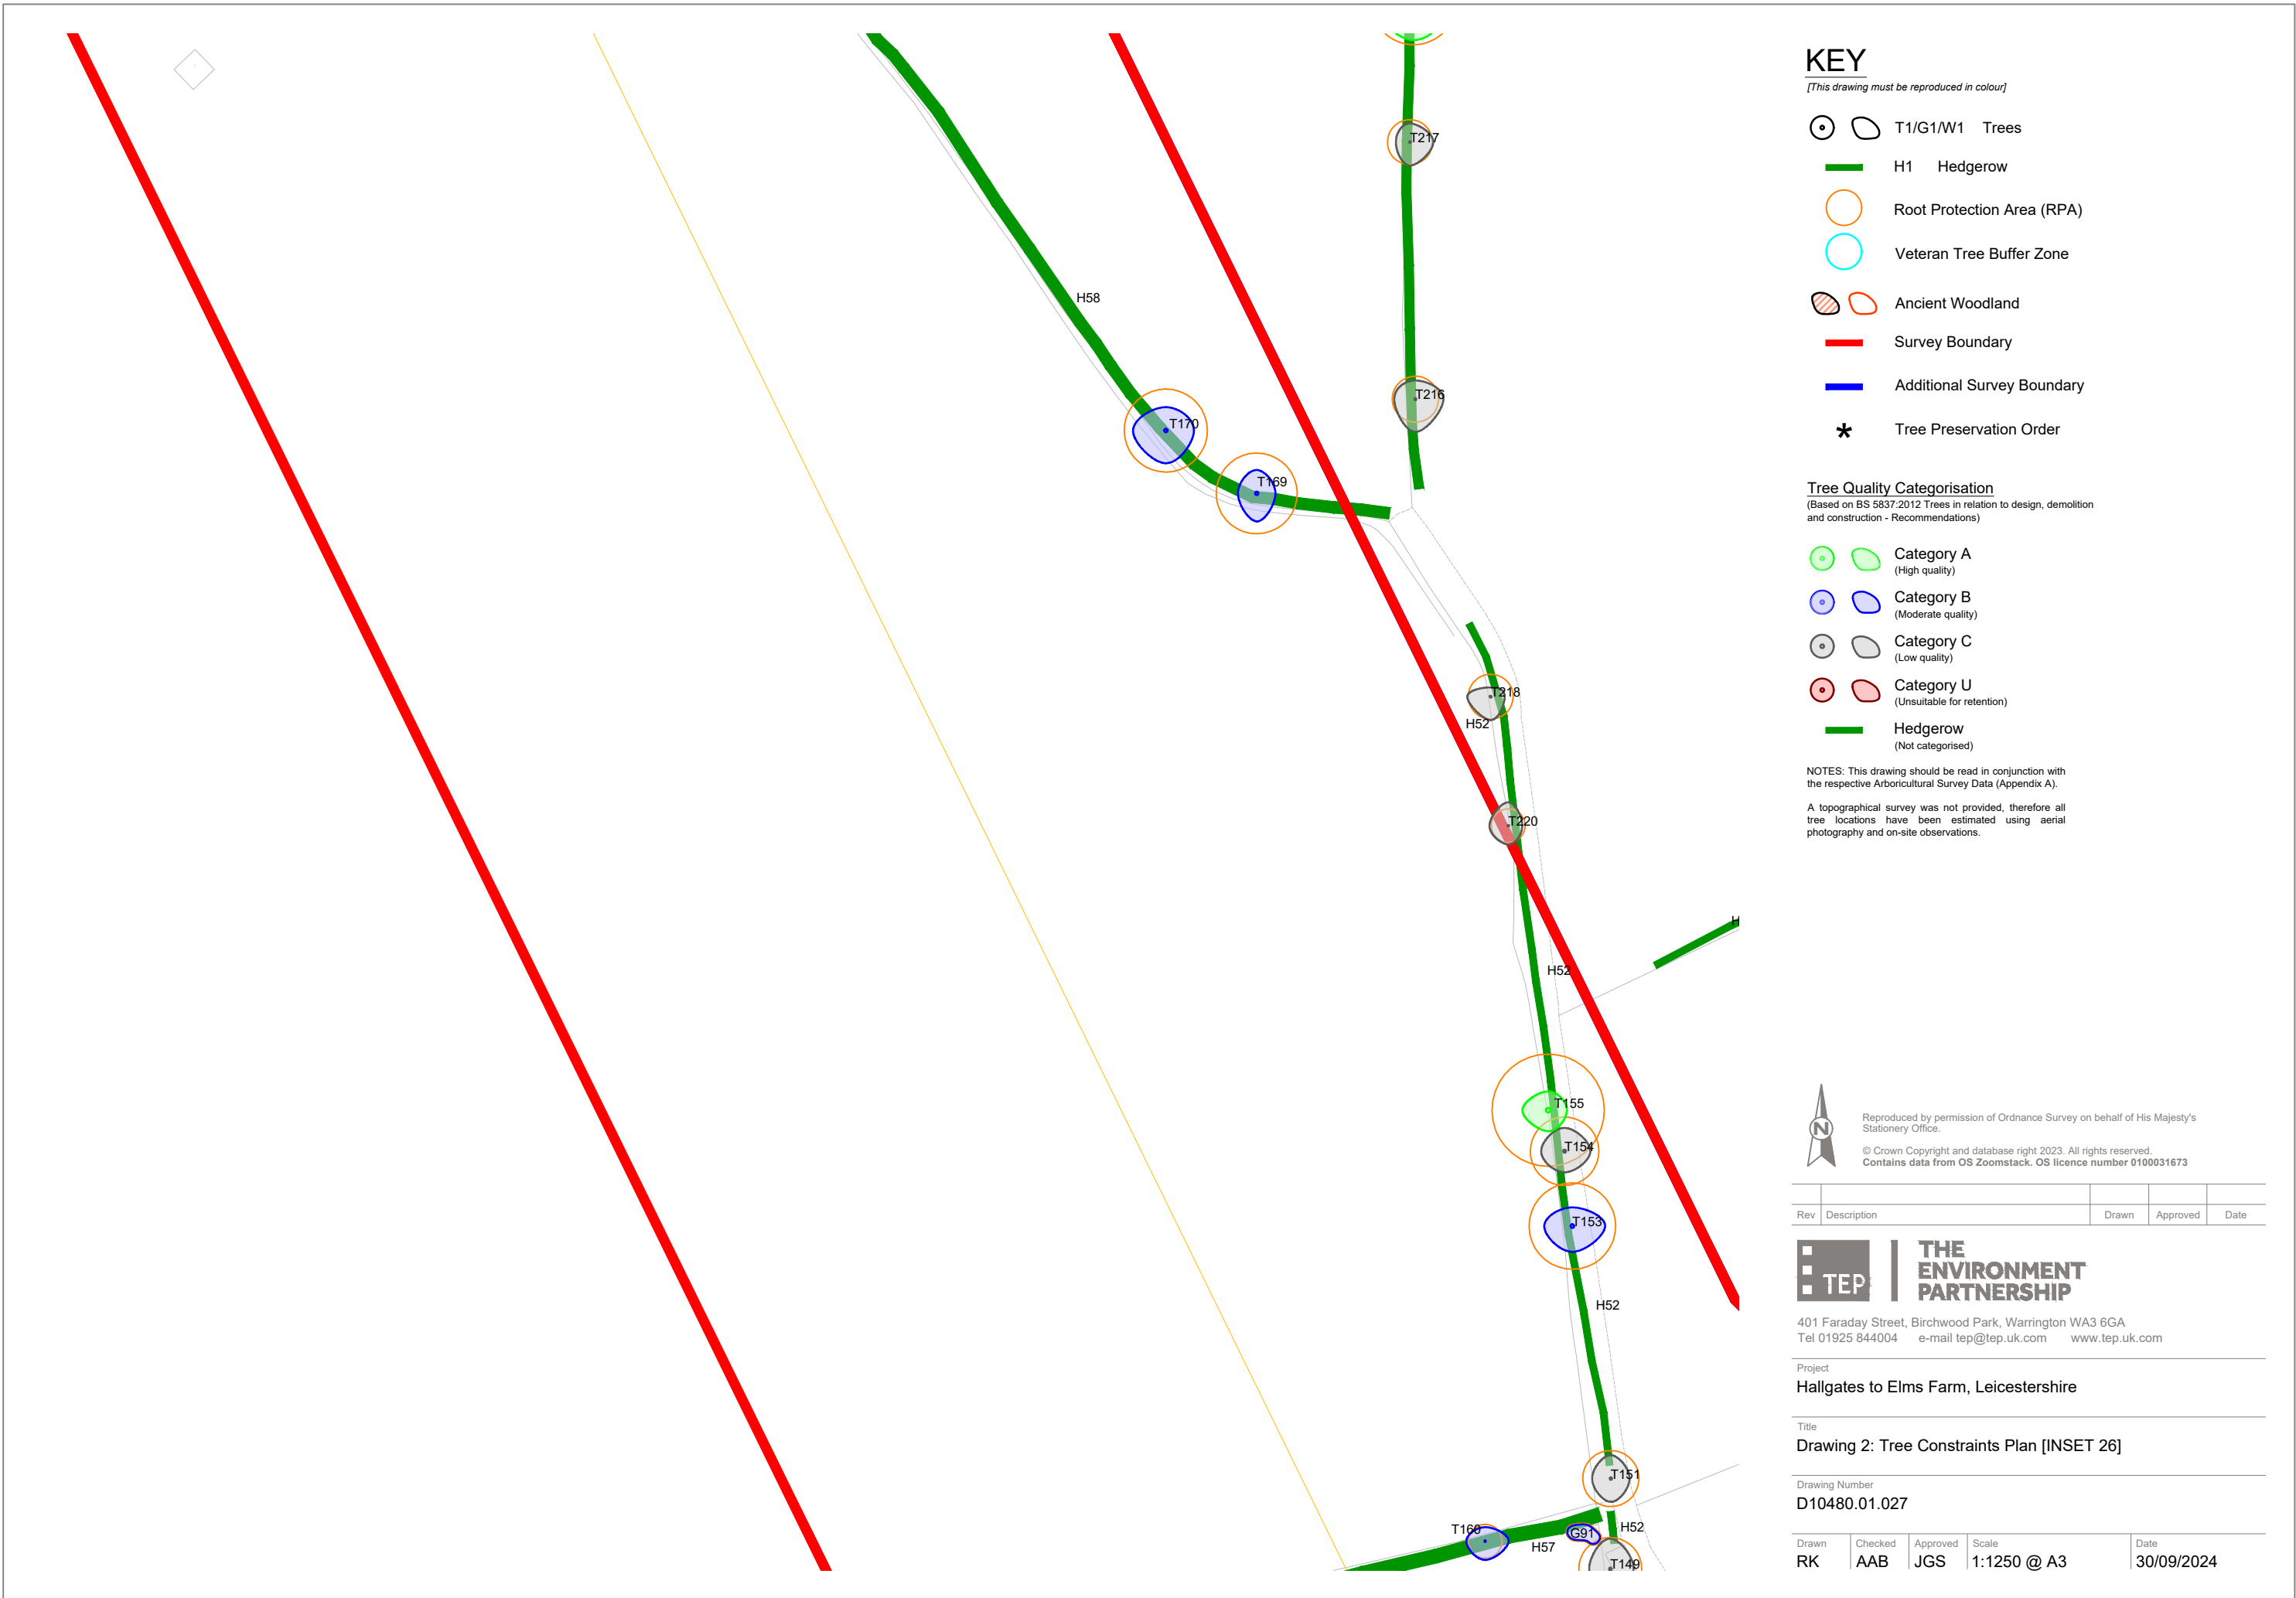

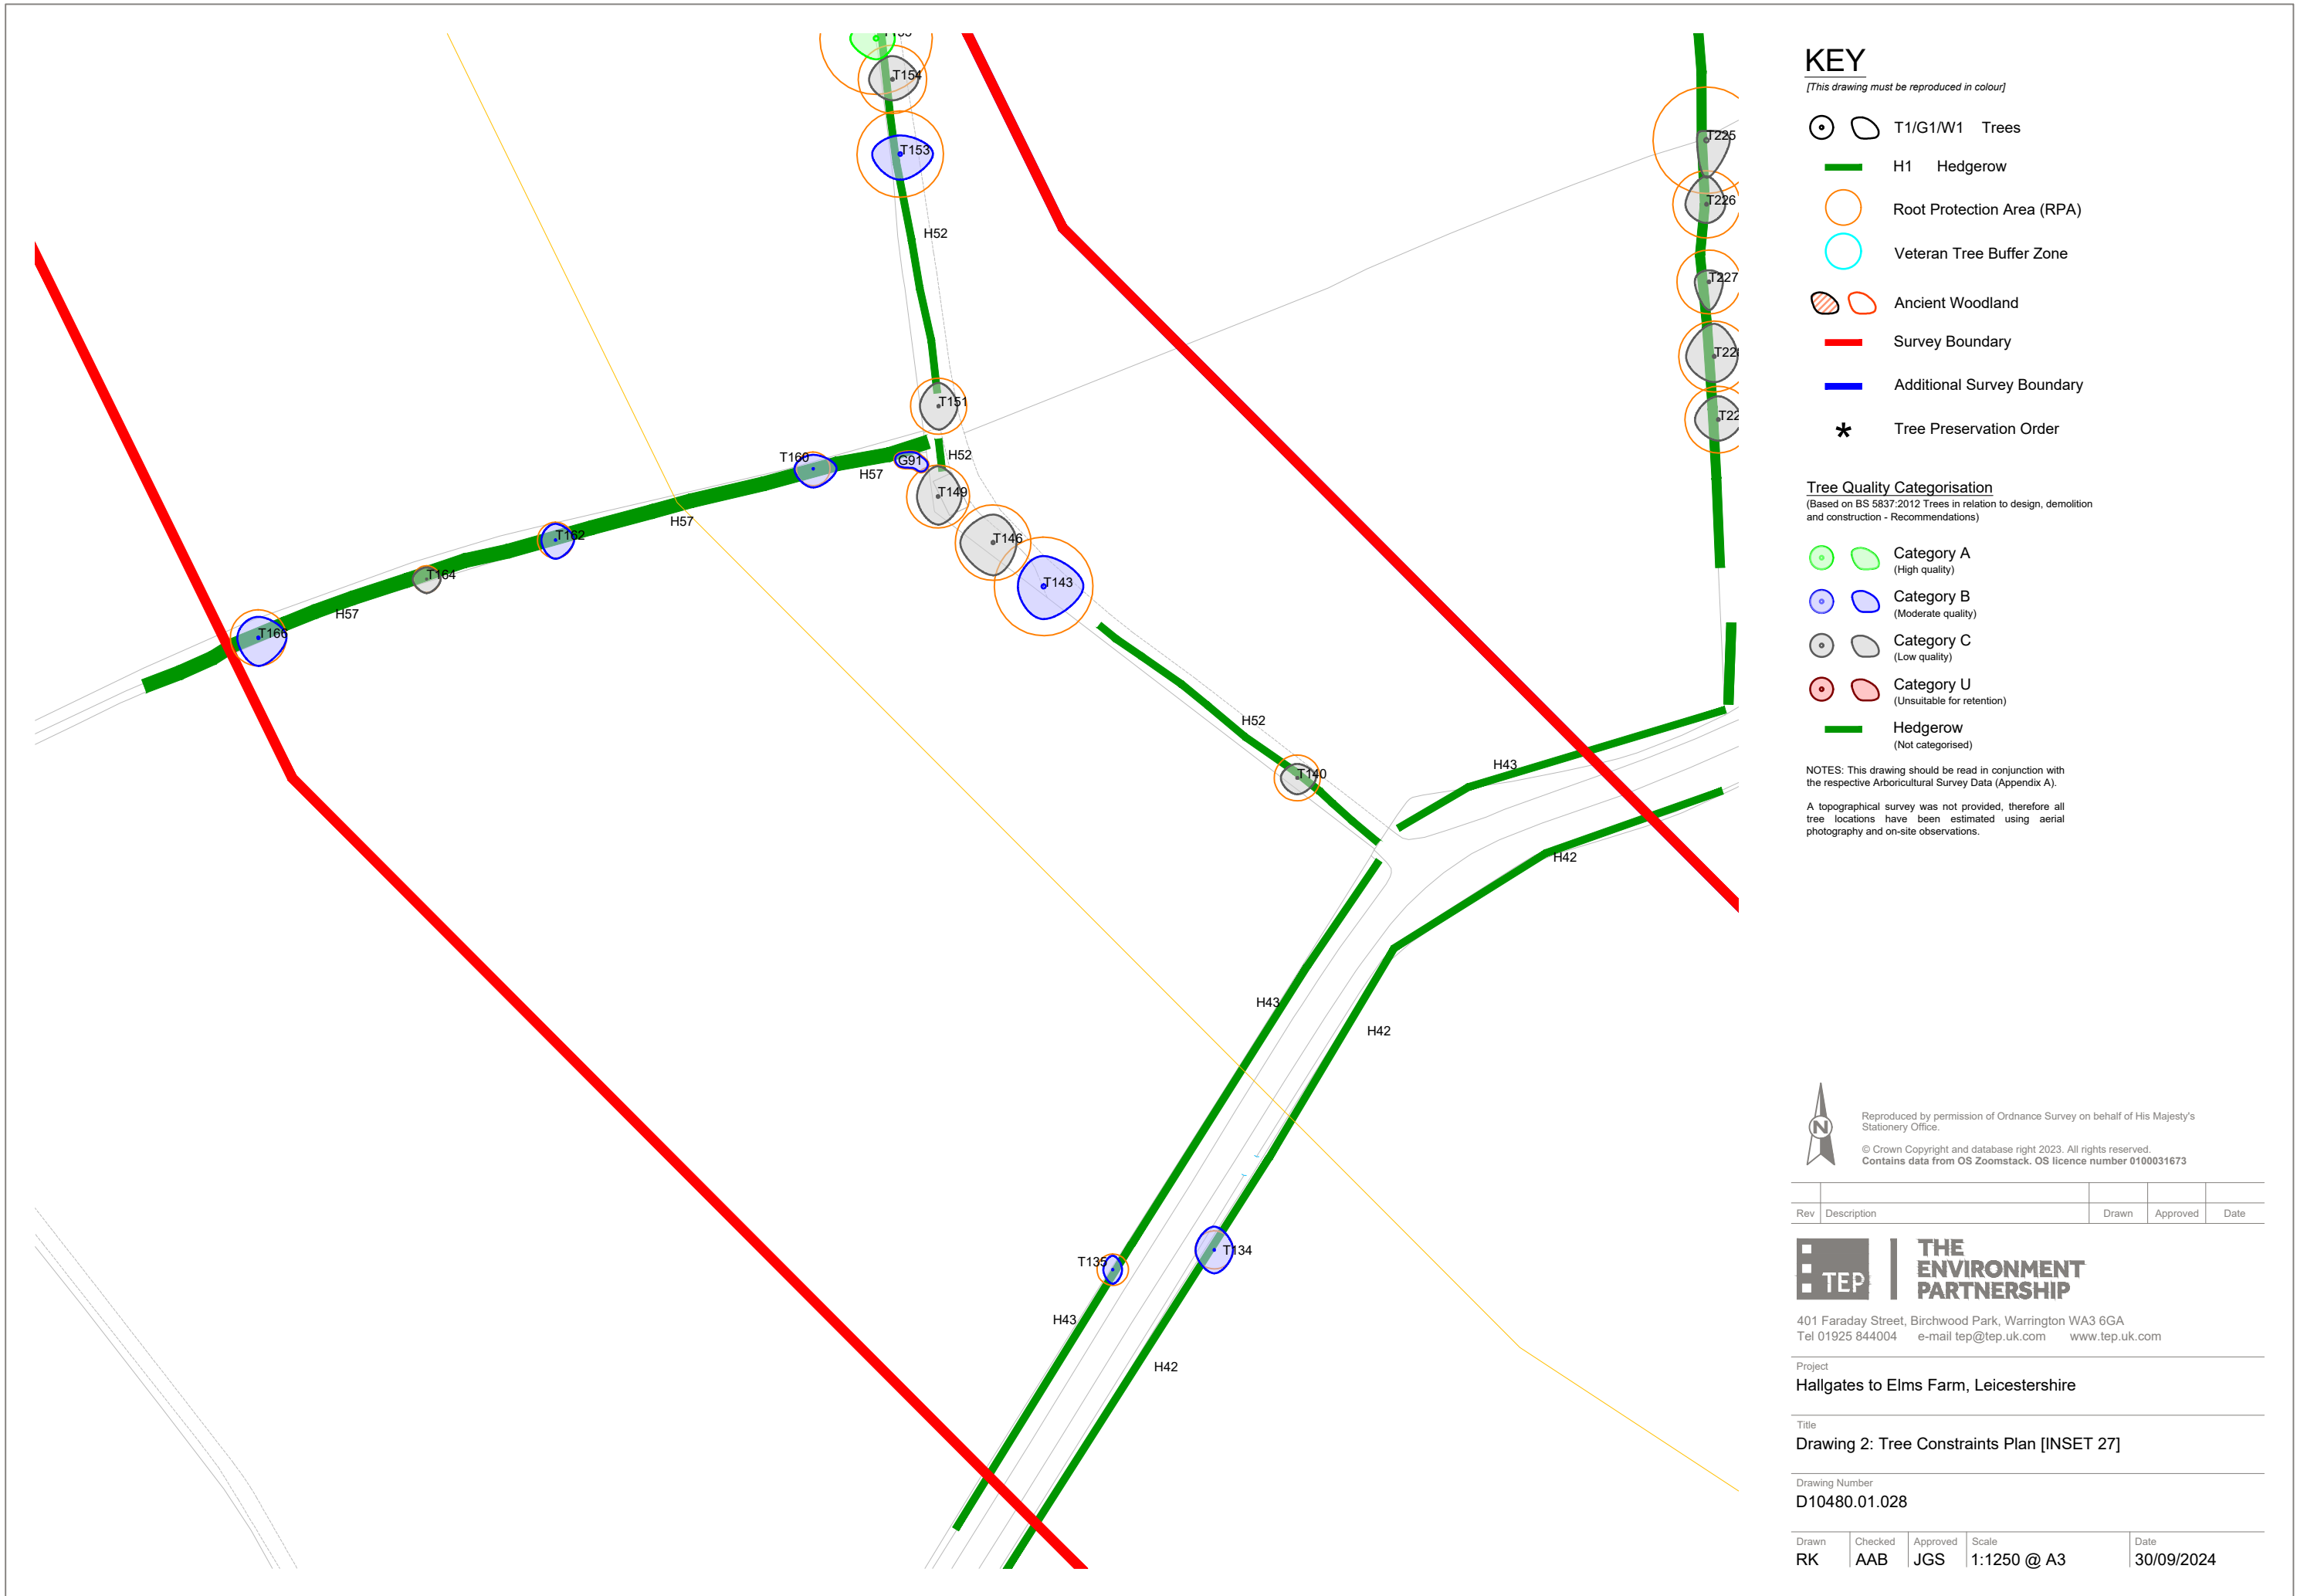

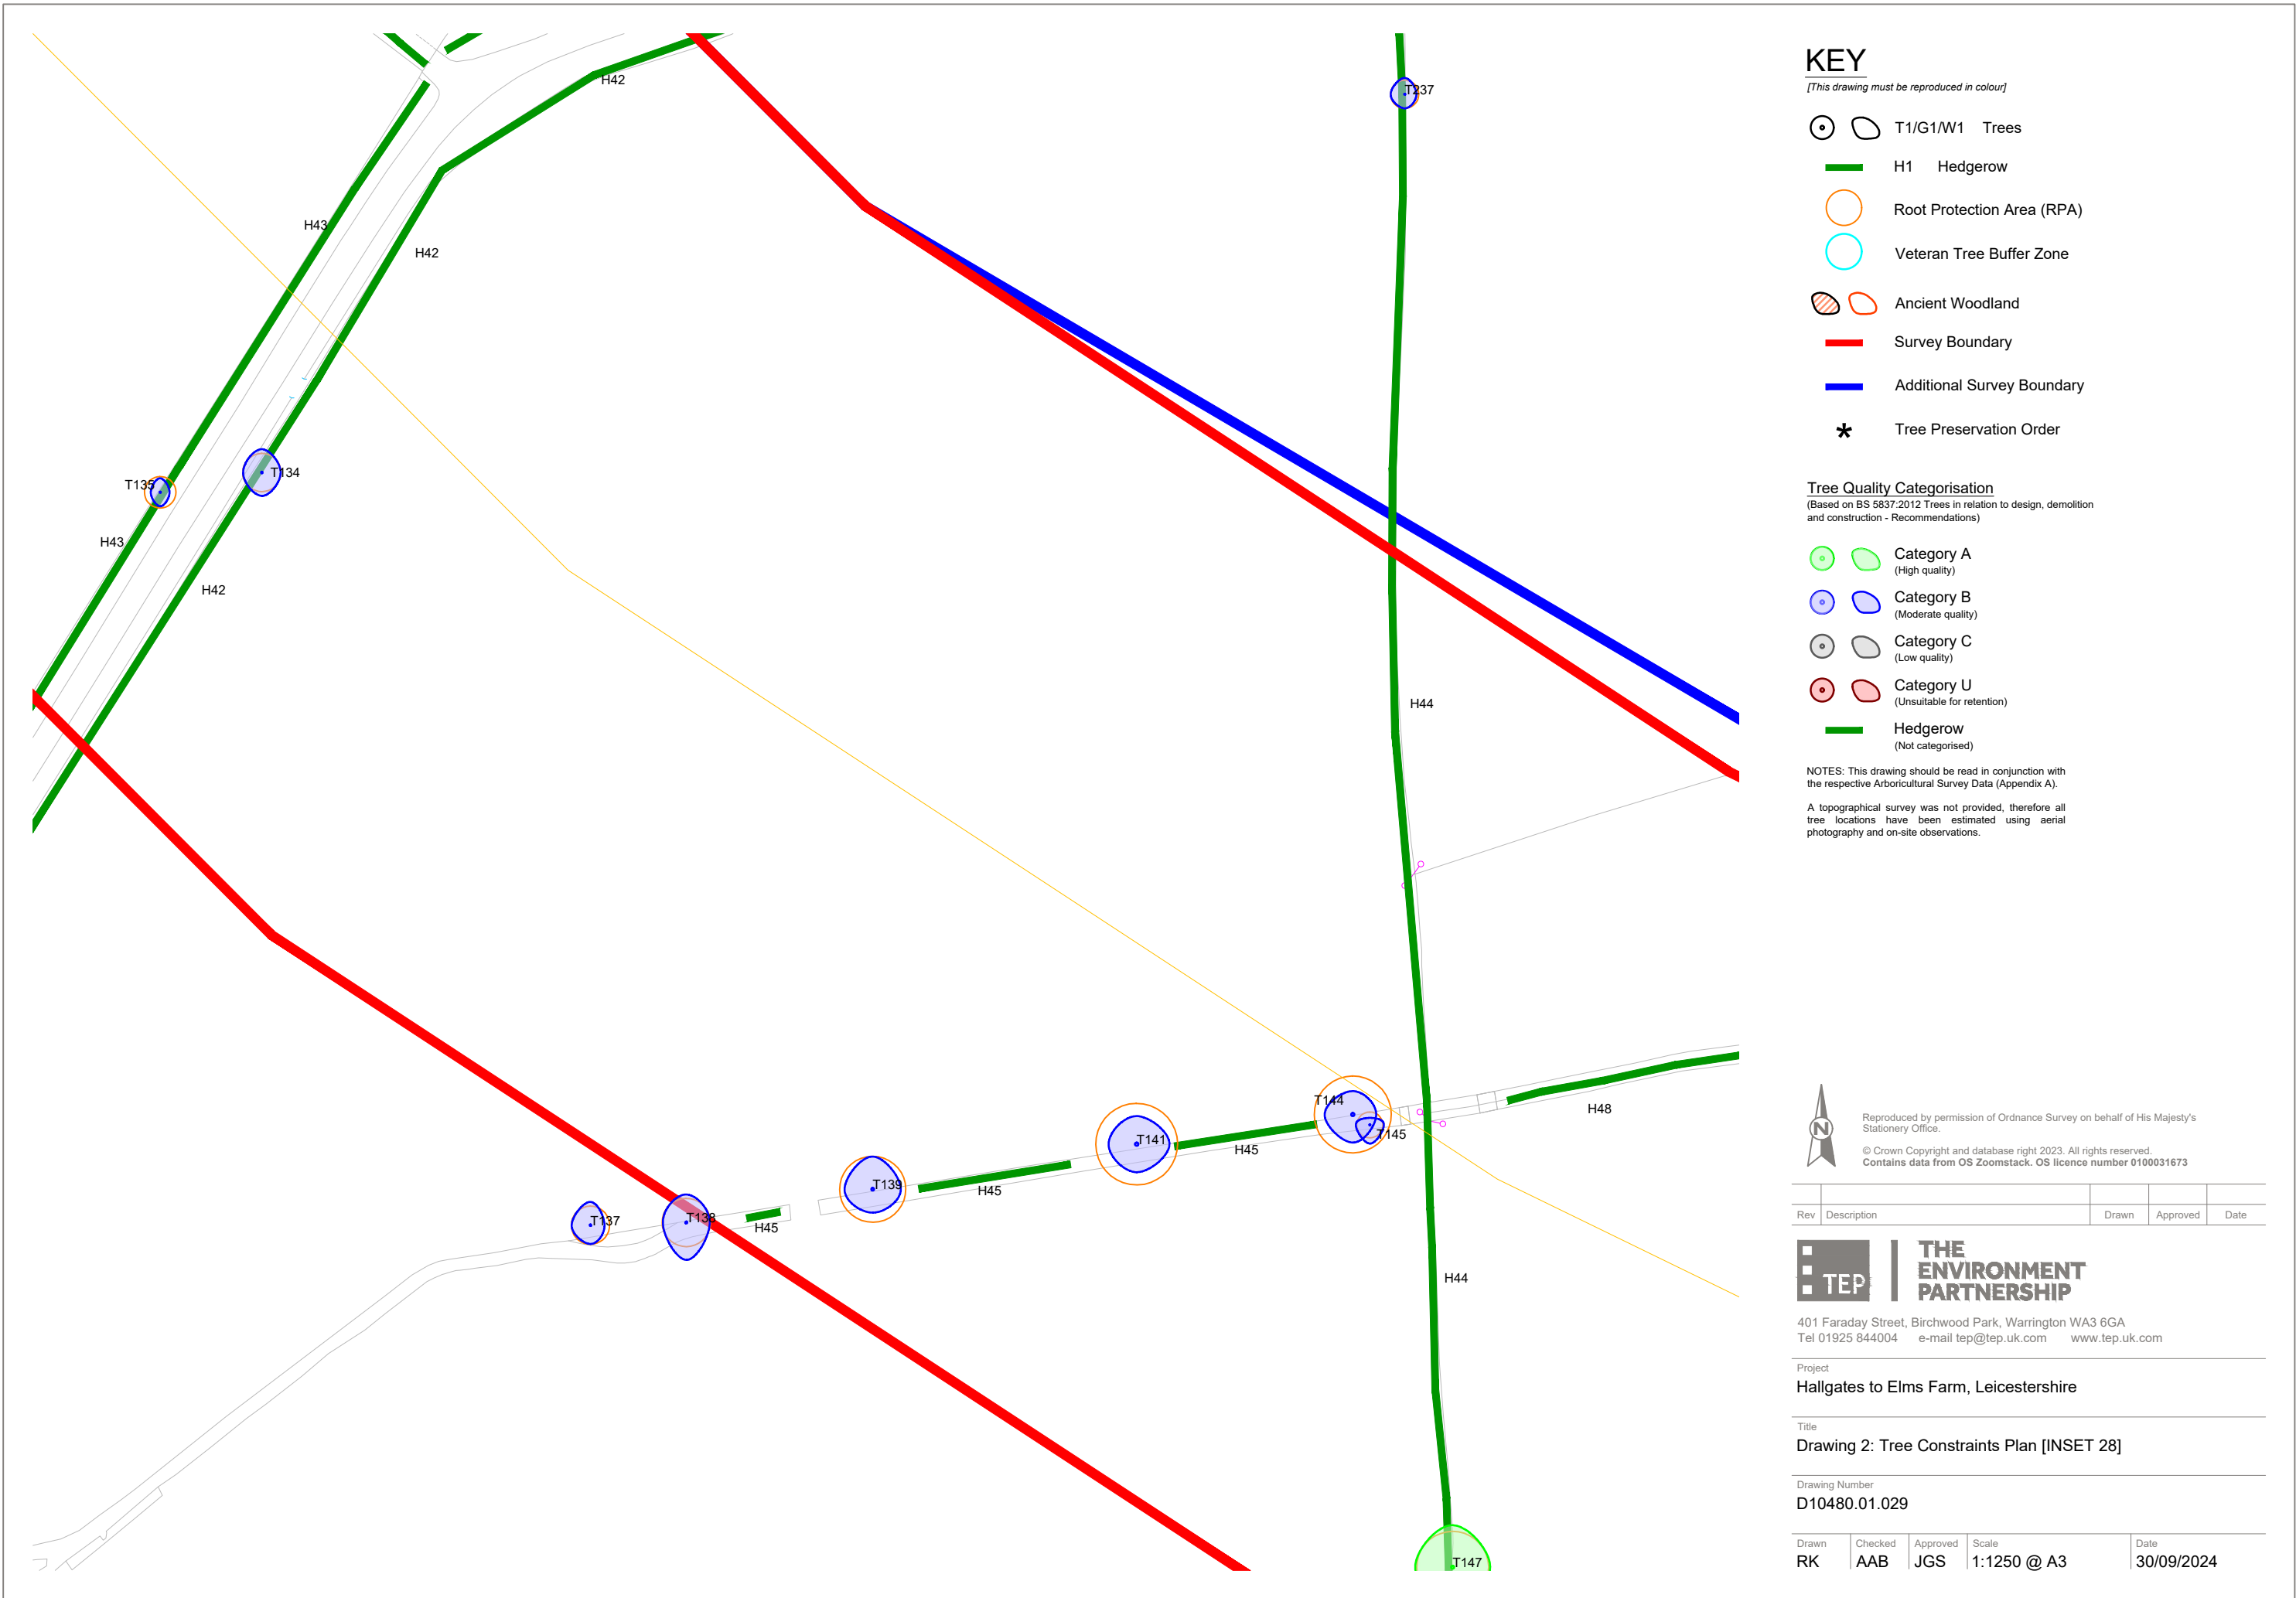

KEY

[This drawing must be reproduced in colour]

- T1/G1/W1 Trees
- H1 Hedgerow
- Root Protection Area (RPA)
- Veteran Tree Buffer Zone
- Ancient Woodland
- Survey Boundary
- Additional Survey Boundary
- Tree Preservation Order

Tree Quality Categorisation

(Based on BS 5837:2012 Trees in relation to design, demolition and construction - Recommendations)

- Category A (High quality)
- Category B (Moderate quality)
- Category C (Low quality)
- Category U (Unsuitable for retention)
- Hedgerow (Not categorised)

NOTES: This drawing should be read in conjunction with the respective Arboricultural Survey Data (Appendix A).

A topographical survey was not provided, therefore all tree locations have been estimated using aerial photography and on-site observations.



Reproduced by permission of Ordnance Survey on behalf of His Majesty's Stationery Office.

© Crown Copyright and database right 2023. All rights reserved. Contains data from OS Zoomstack. OS licence number 0100031673

Rev	Description	Drawn	Approved	Date
-----	-------------	-------	----------	------




401 Faraday Street, Birchwood Park, Warrington WA3 6GA
Tel 01925 844004 e-mail tep@tep.uk.com www.tep.uk.com

Project
Hallgates to Elms Farm, Leicestershire

Title
Drawing 2: Tree Constraints Plan [INSET 28]

Drawing Number
D10480.01.029

Drawn	Checked	Approved	Scale	Date
RK	AAB	JGS	1:1250 @ A3	30/09/2024

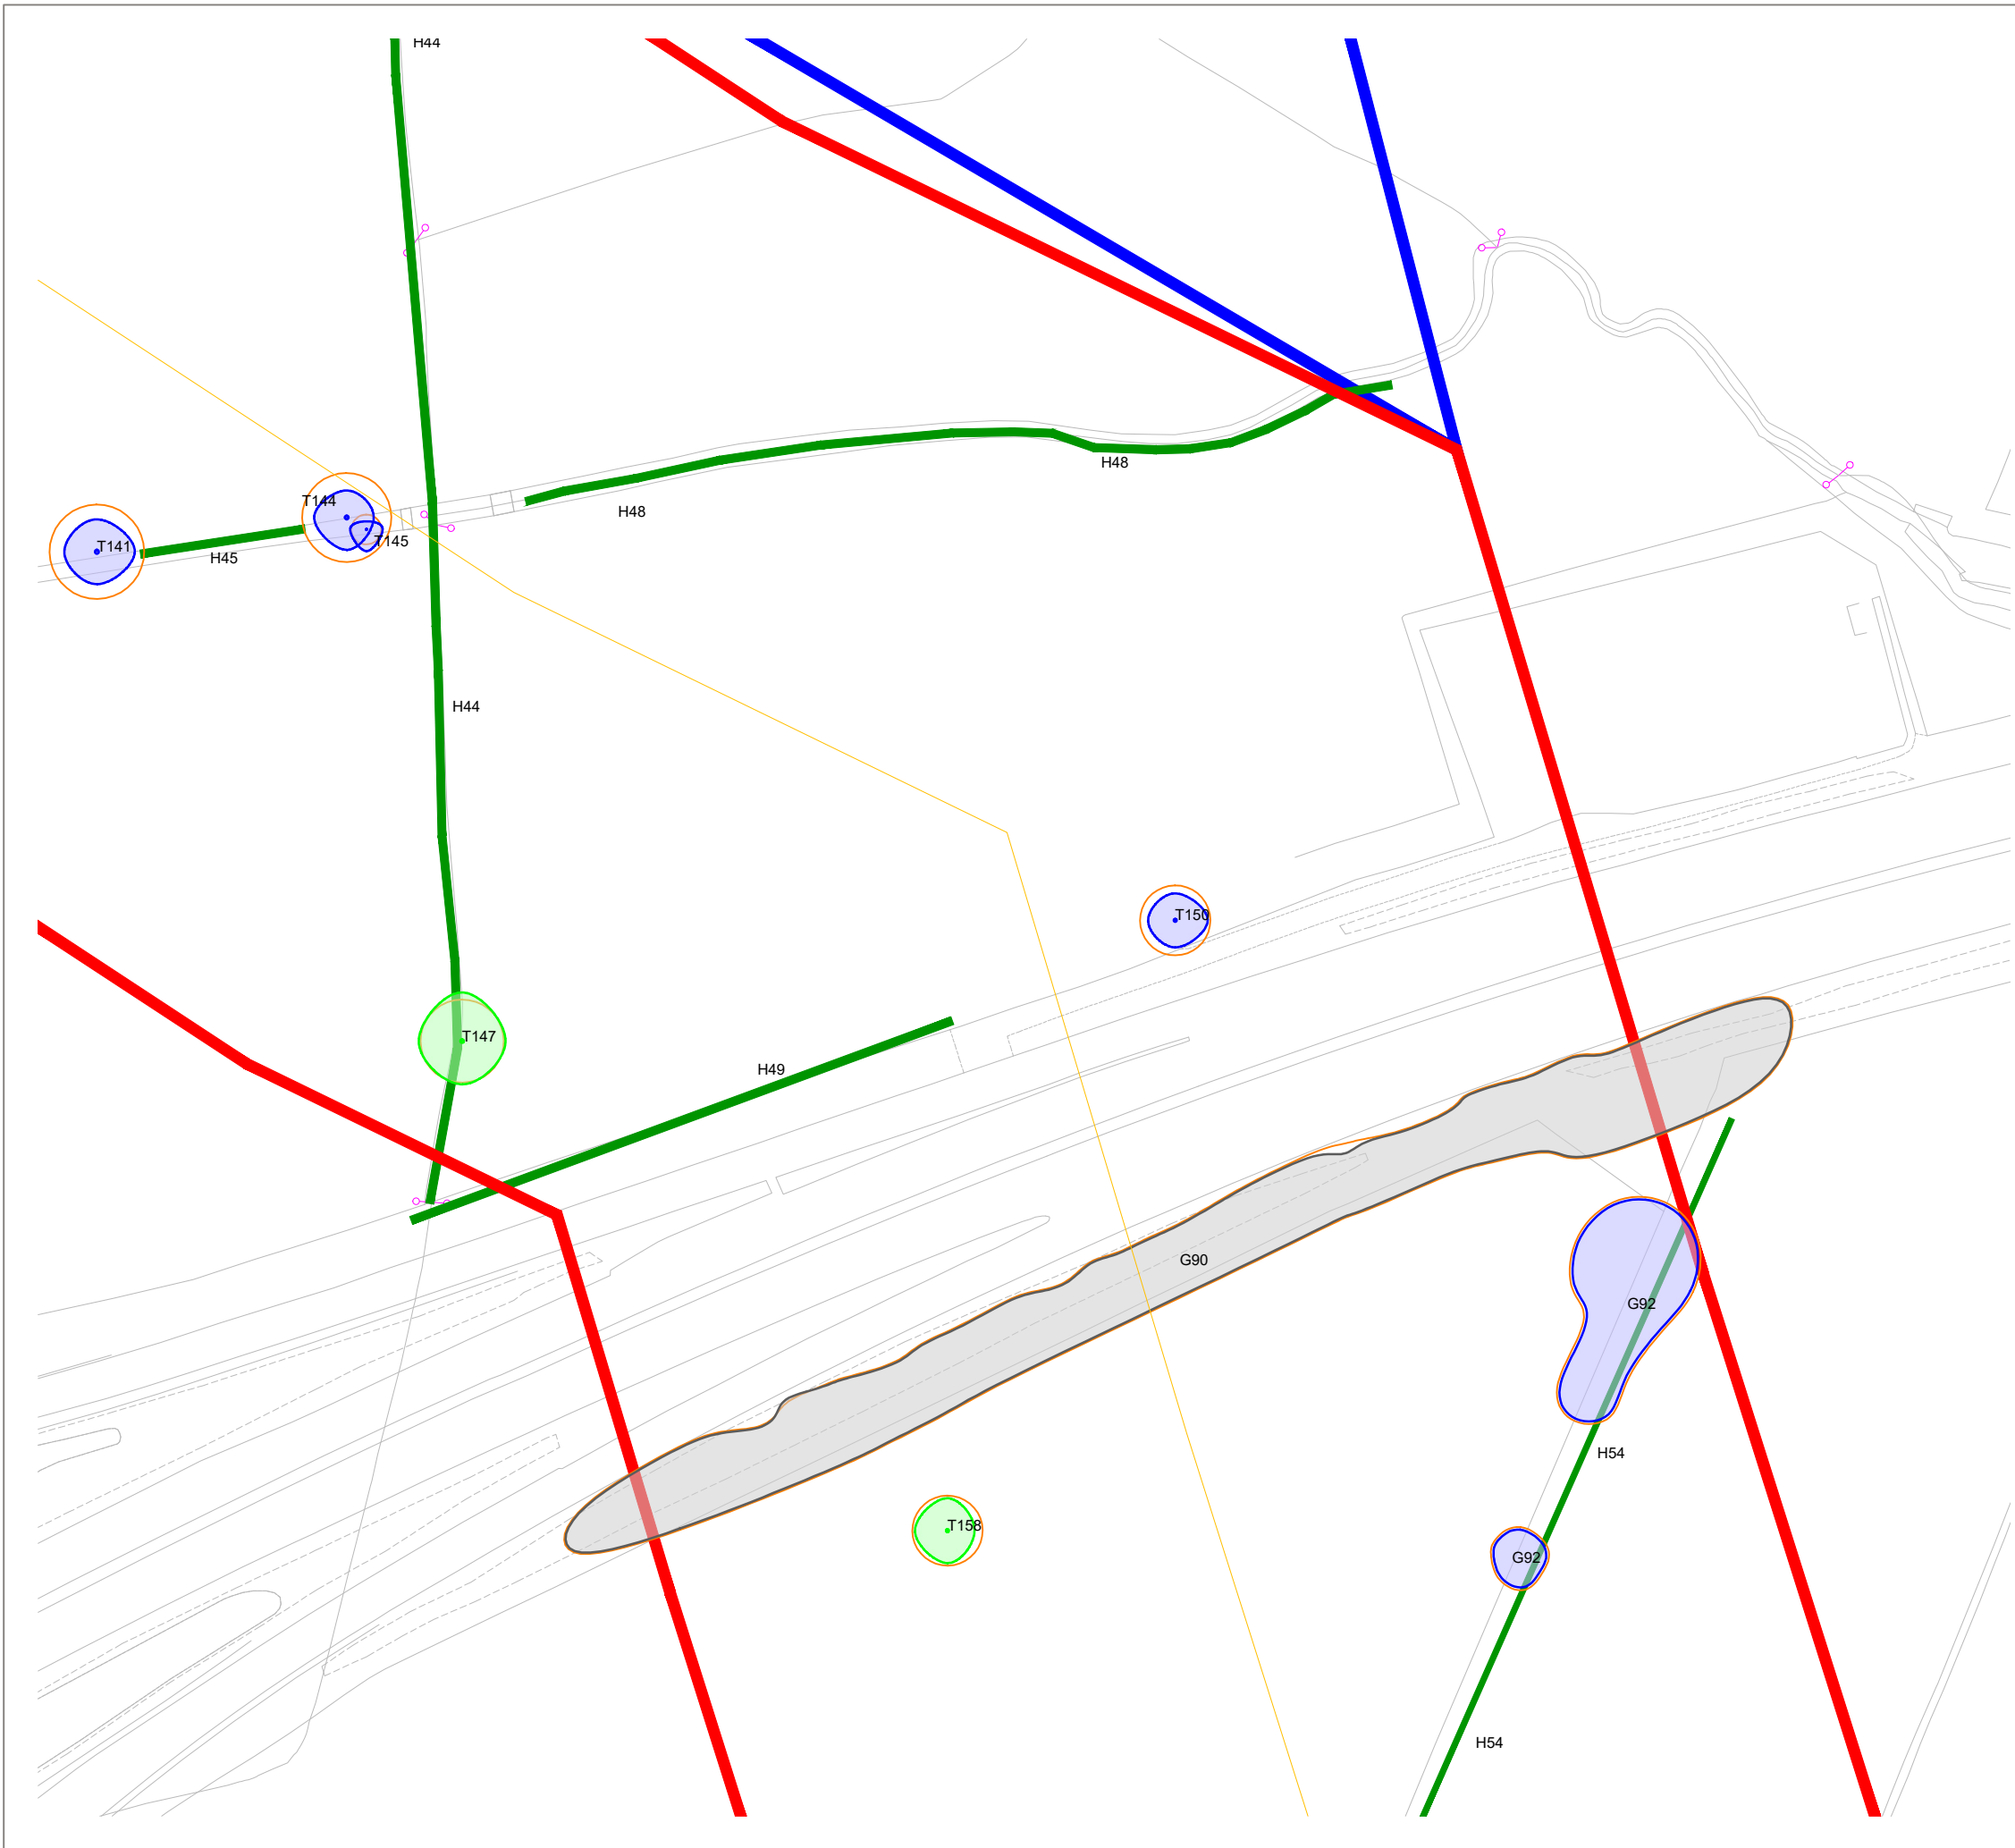

KEY

[This drawing must be reproduced in colour]

- T1/G1/W1 Trees
- H1 Hedgerow
- Root Protection Area (RPA)
- Veteran Tree Buffer Zone
- Ancient Woodland
- Survey Boundary
- Additional Survey Boundary
- Tree Preservation Order

Tree Quality Categorisation

(Based on BS 5837:2012 Trees in relation to design, demolition and construction - Recommendations)

- Category A (High quality)
- Category B (Moderate quality)
- Category C (Low quality)
- Category U (Unsuitable for retention)
- Hedgerow (Not categorised)

NOTES: This drawing should be read in conjunction with the respective Arboricultural Survey Data (Appendix A).

A topographical survey was not provided, therefore all tree locations have been estimated using aerial photography and on-site observations.



Reproduced by permission of Ordnance Survey on behalf of His Majesty's Stationery Office.

© Crown Copyright and database right 2023. All rights reserved. Contains data from OS Zoomstack. OS licence number 0100031673

Rev	Description	Drawn	Approved	Date
-----	-------------	-------	----------	------



THE ENVIRONMENT PARTNERSHIP


401 Faraday Street, Birchwood Park, Warrington WA3 6GA
Tel 01925 844004 e-mail tep@tep.uk.com www.tep.uk.com

Project
Hallgates to Elms Farm, Leicestershire

Title
Drawing 2: Tree Constraints Plan [INSET 29]

Drawing Number
D10480.01.030

Drawn	Checked	Approved	Scale	Date
RK	AAB	JGS	1:1250 @ A3	30/09/2024

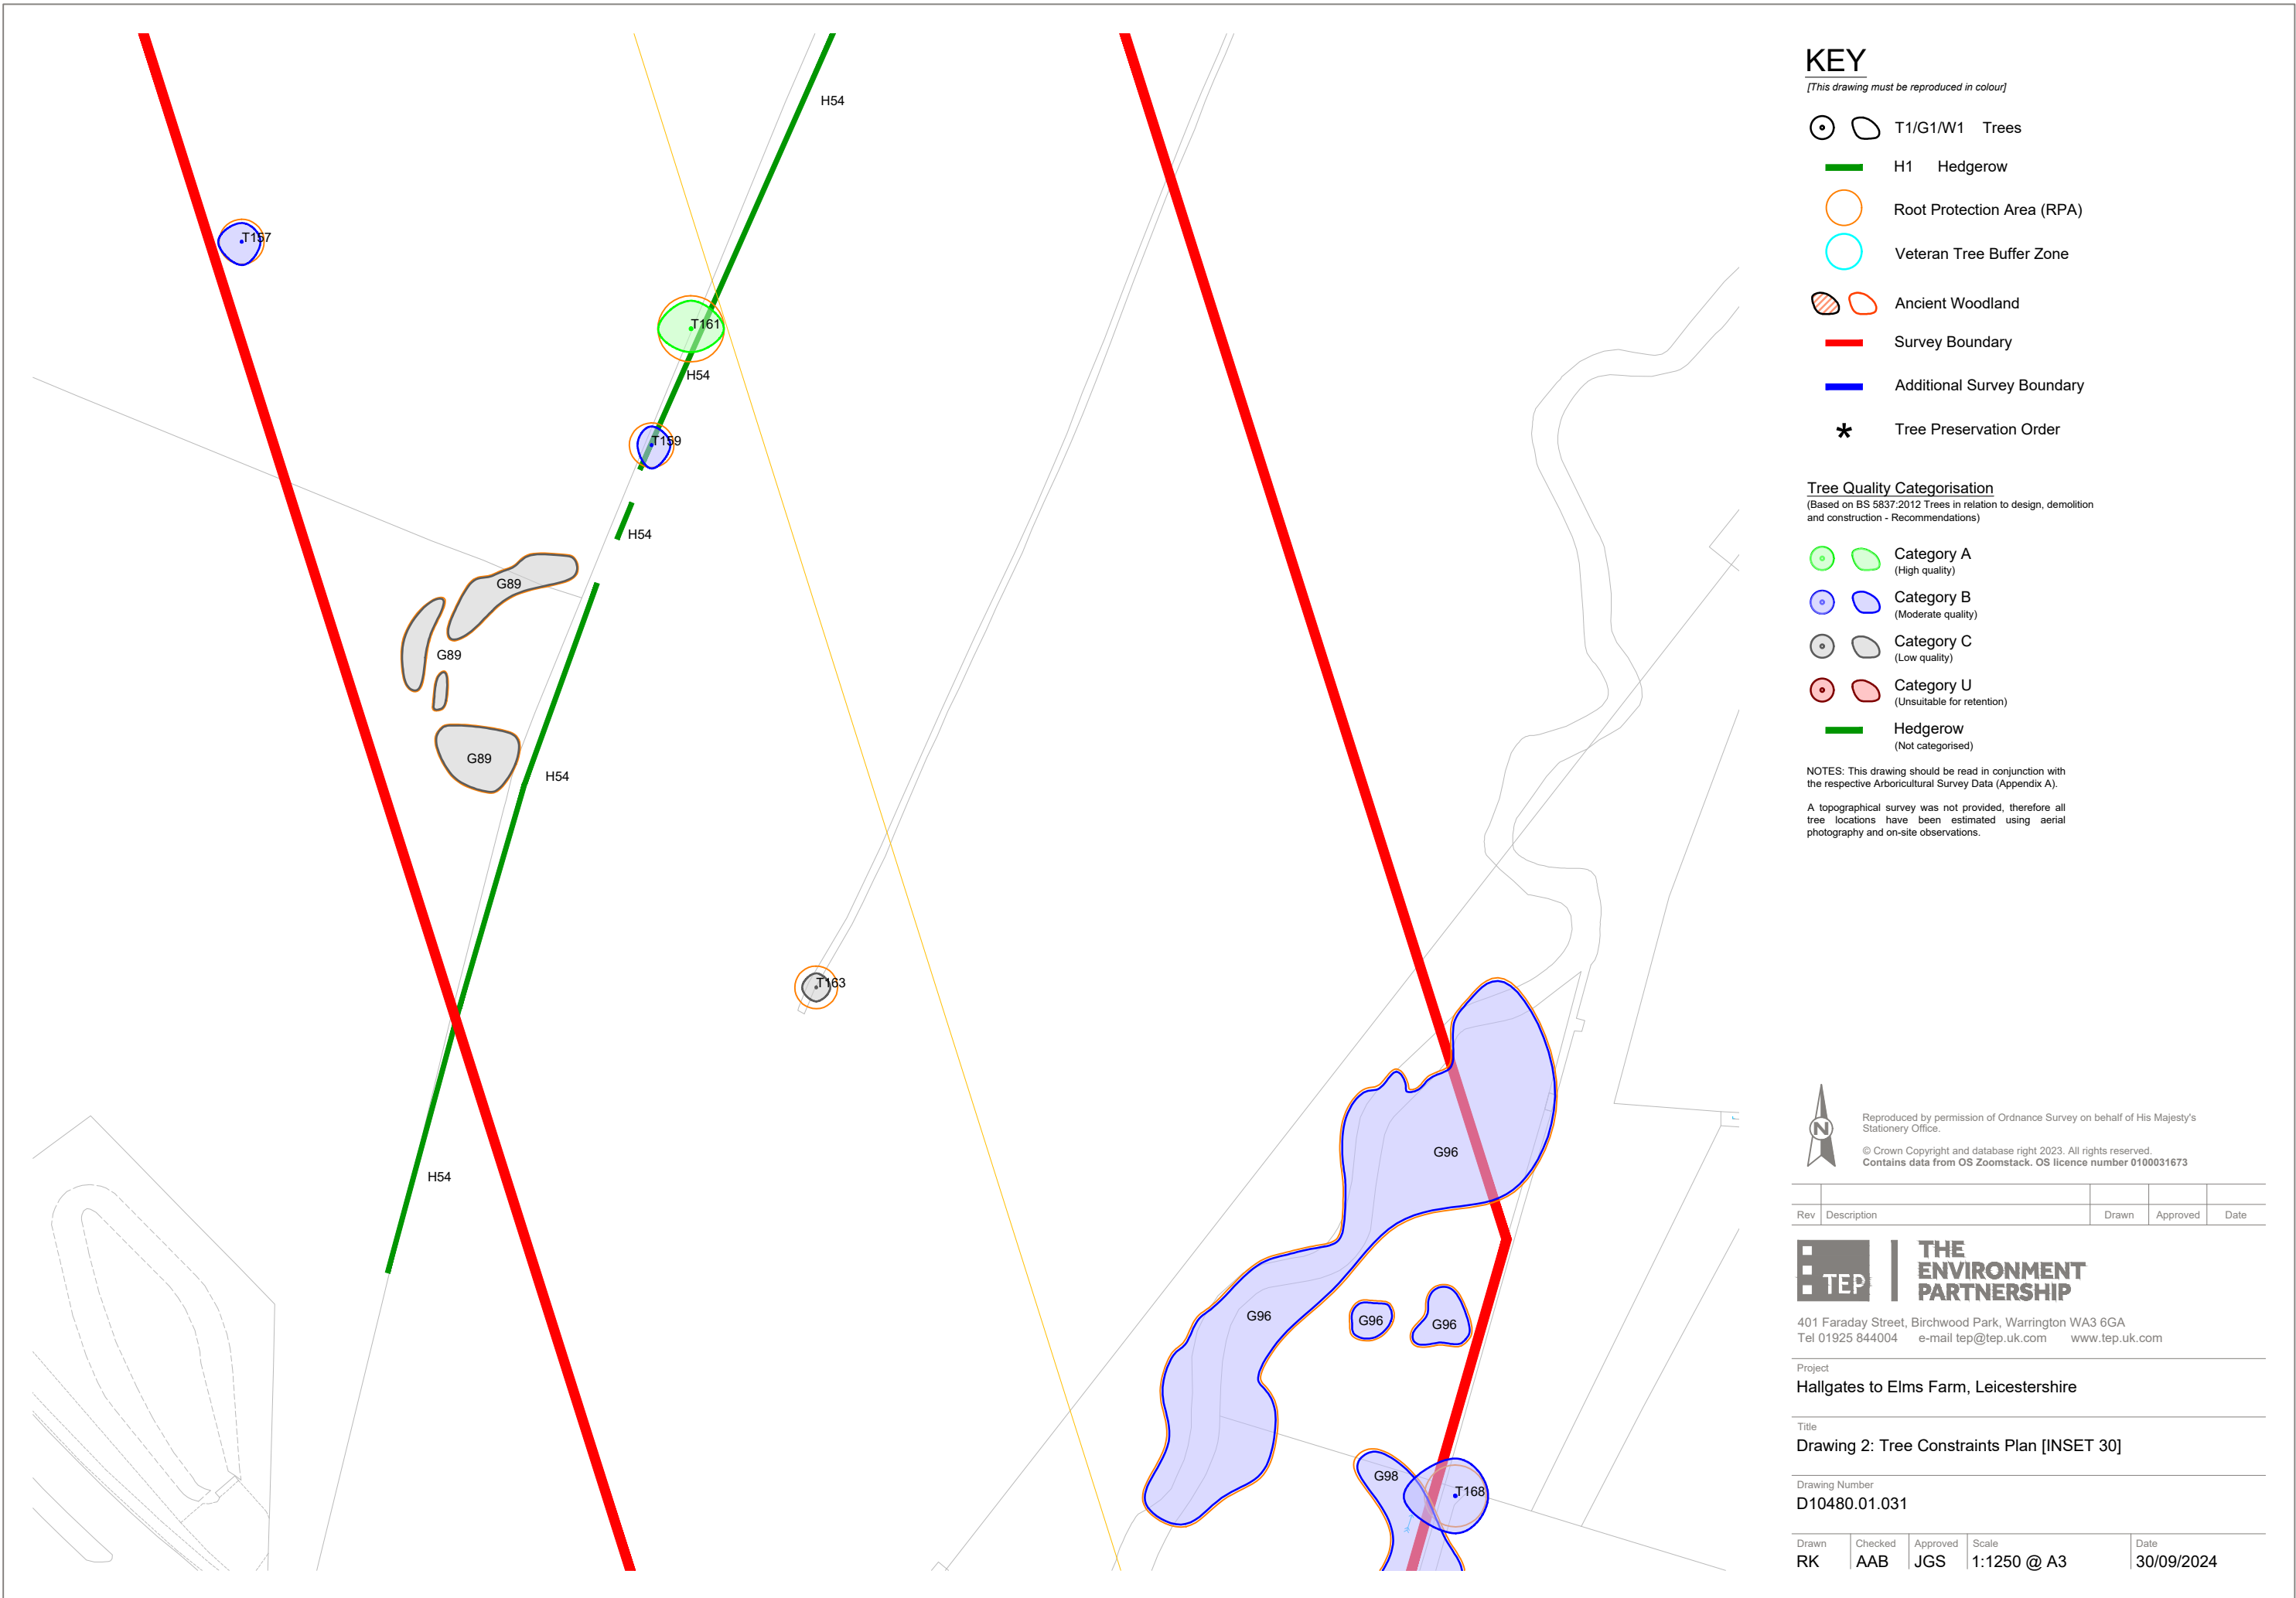

KEY

[This drawing must be reproduced in colour]

- T1/G1/W1 Trees
- H1 Hedgerow
- Root Protection Area (RPA)
- Veteran Tree Buffer Zone
- Ancient Woodland
- Survey Boundary
- Additional Survey Boundary
- Tree Preservation Order

Tree Quality Categorisation
(Based on BS 5837:2012 Trees in relation to design, demolition and construction - Recommendations)

- Category A (High quality)
- Category B (Moderate quality)
- Category C (Low quality)
- Category U (Unsuitable for retention)
- Hedgerow (Not categorised)

NOTES: This drawing should be read in conjunction with the respective Arboricultural Survey Data (Appendix A).
A topographical survey was not provided, therefore all tree locations have been estimated using aerial photography and on-site observations.

Reproduced by permission of Ordnance Survey on behalf of His Majesty's Stationery Office.
© Crown Copyright and database right 2023. All rights reserved.
Contains data from OS Zoomstack. OS licence number 0100031673

Rev	Description	Drawn	Approved	Date
-----	-------------	-------	----------	------




THE ENVIRONMENT PARTNERSHIP
401 Faraday Street, Birchwood Park, Warrington WA3 6GA
Tel 01925 844004 e-mail tep@tep.uk.com www.tep.uk.com

Project
Hallgates to Elms Farm, Leicestershire

Title
Drawing 2: Tree Constraints Plan [INSET 30]

Drawing Number
D10480.01.031

Drawn	Checked	Approved	Scale	Date
RK	AAB	JGS	1:1250 @ A3	30/09/2024

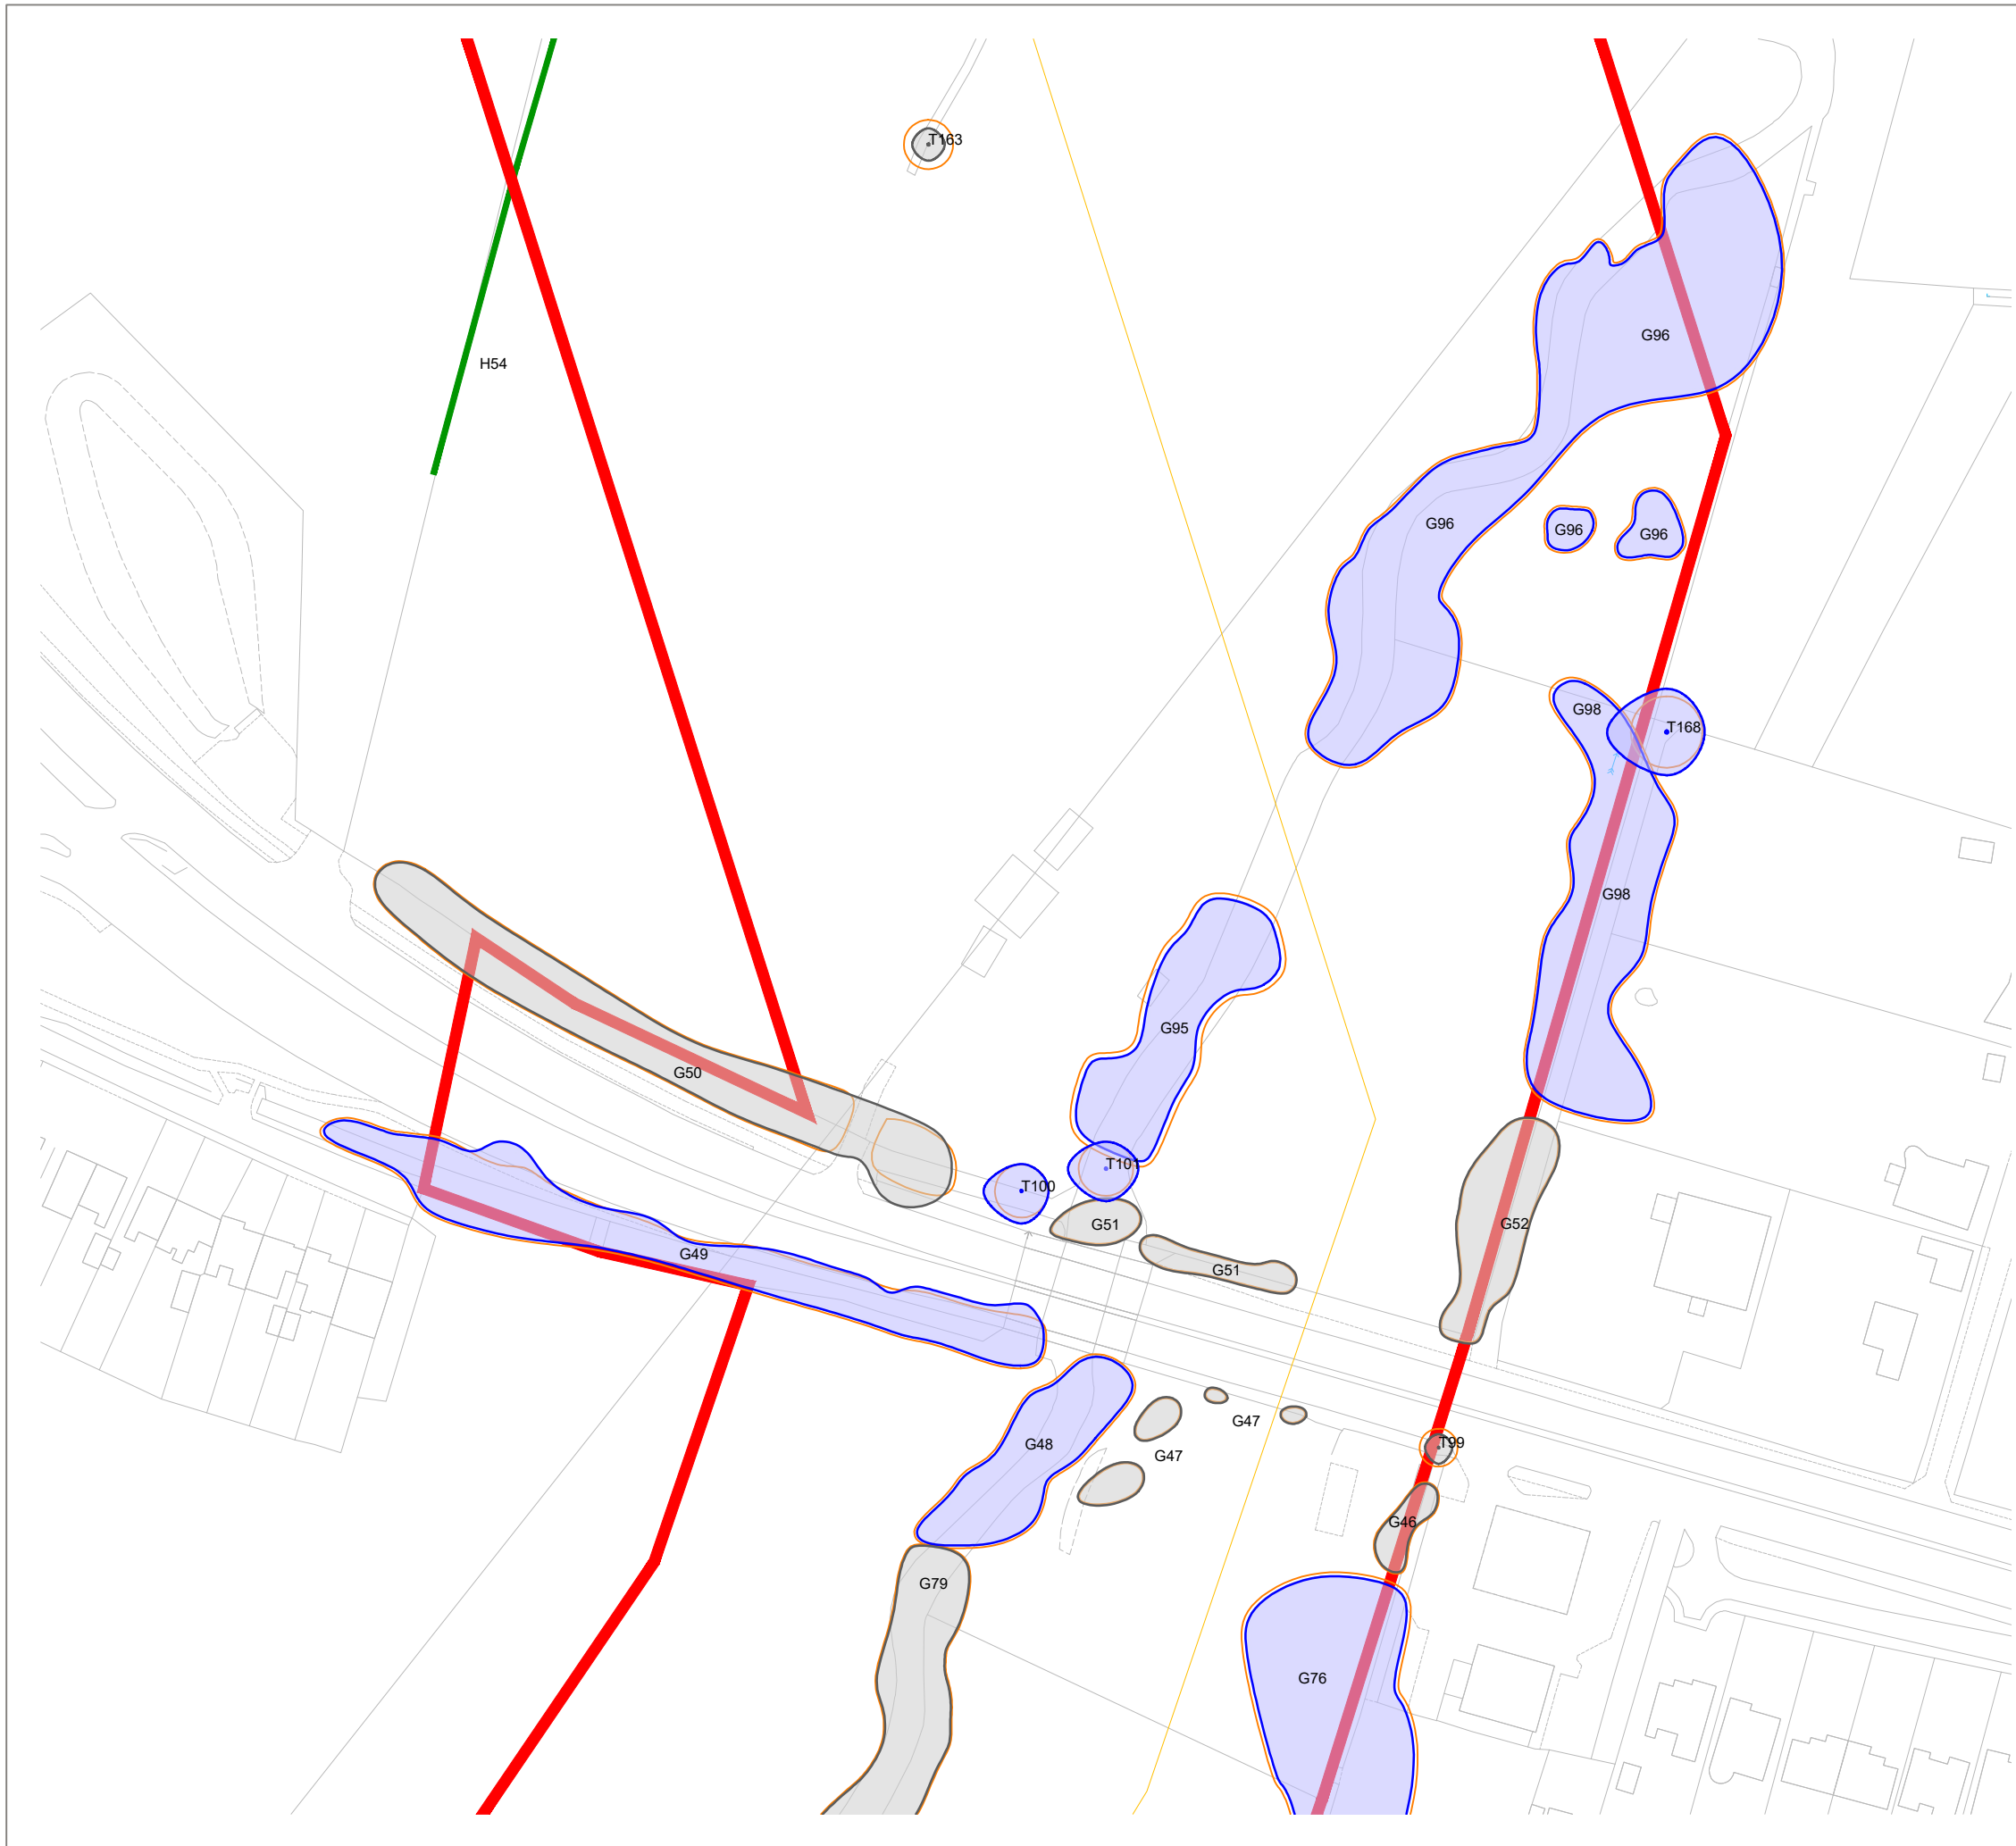

KEY

[This drawing must be reproduced in colour]

- T1/G1/W1 Trees
- H1 Hedgerow
- Root Protection Area (RPA)
- Veteran Tree Buffer Zone
- Ancient Woodland
- Survey Boundary
- Additional Survey Boundary
- Tree Preservation Order

Tree Quality Categorisation

(Based on BS 5837:2012 Trees in relation to design, demolition and construction - Recommendations)

- Category A (High quality)
- Category B (Moderate quality)
- Category C (Low quality)
- Category U (Unsuitable for retention)
- Hedgerow (Not categorised)

NOTES: This drawing should be read in conjunction with the respective Arboricultural Survey Data (Appendix A).

A topographical survey was not provided, therefore all tree locations have been estimated using aerial photography and on-site observations.



Reproduced by permission of Ordnance Survey on behalf of His Majesty's Stationary Office.

© Crown Copyright and database right 2023. All rights reserved.
Contains data from OS Zoomstack. OS licence number 0100031673

Rev	Description	Drawn	Approved	Date
-----	-------------	-------	----------	------



THE ENVIRONMENT PARTNERSHIP


401 Faraday Street, Birchwood Park, Warrington WA3 6GA
Tel 01925 844004 e-mail tep@tep.uk.com www.tep.uk.com

Project
Hallgates to Elms Farm, Leicestershire

Title
Drawing 2: Tree Constraints Plan [INSET 31]

Drawing Number
D10480.01.032

Drawn	Checked	Approved	Scale	Date
RK	AAB	JGS	1:1250 @ A3	30/09/2024

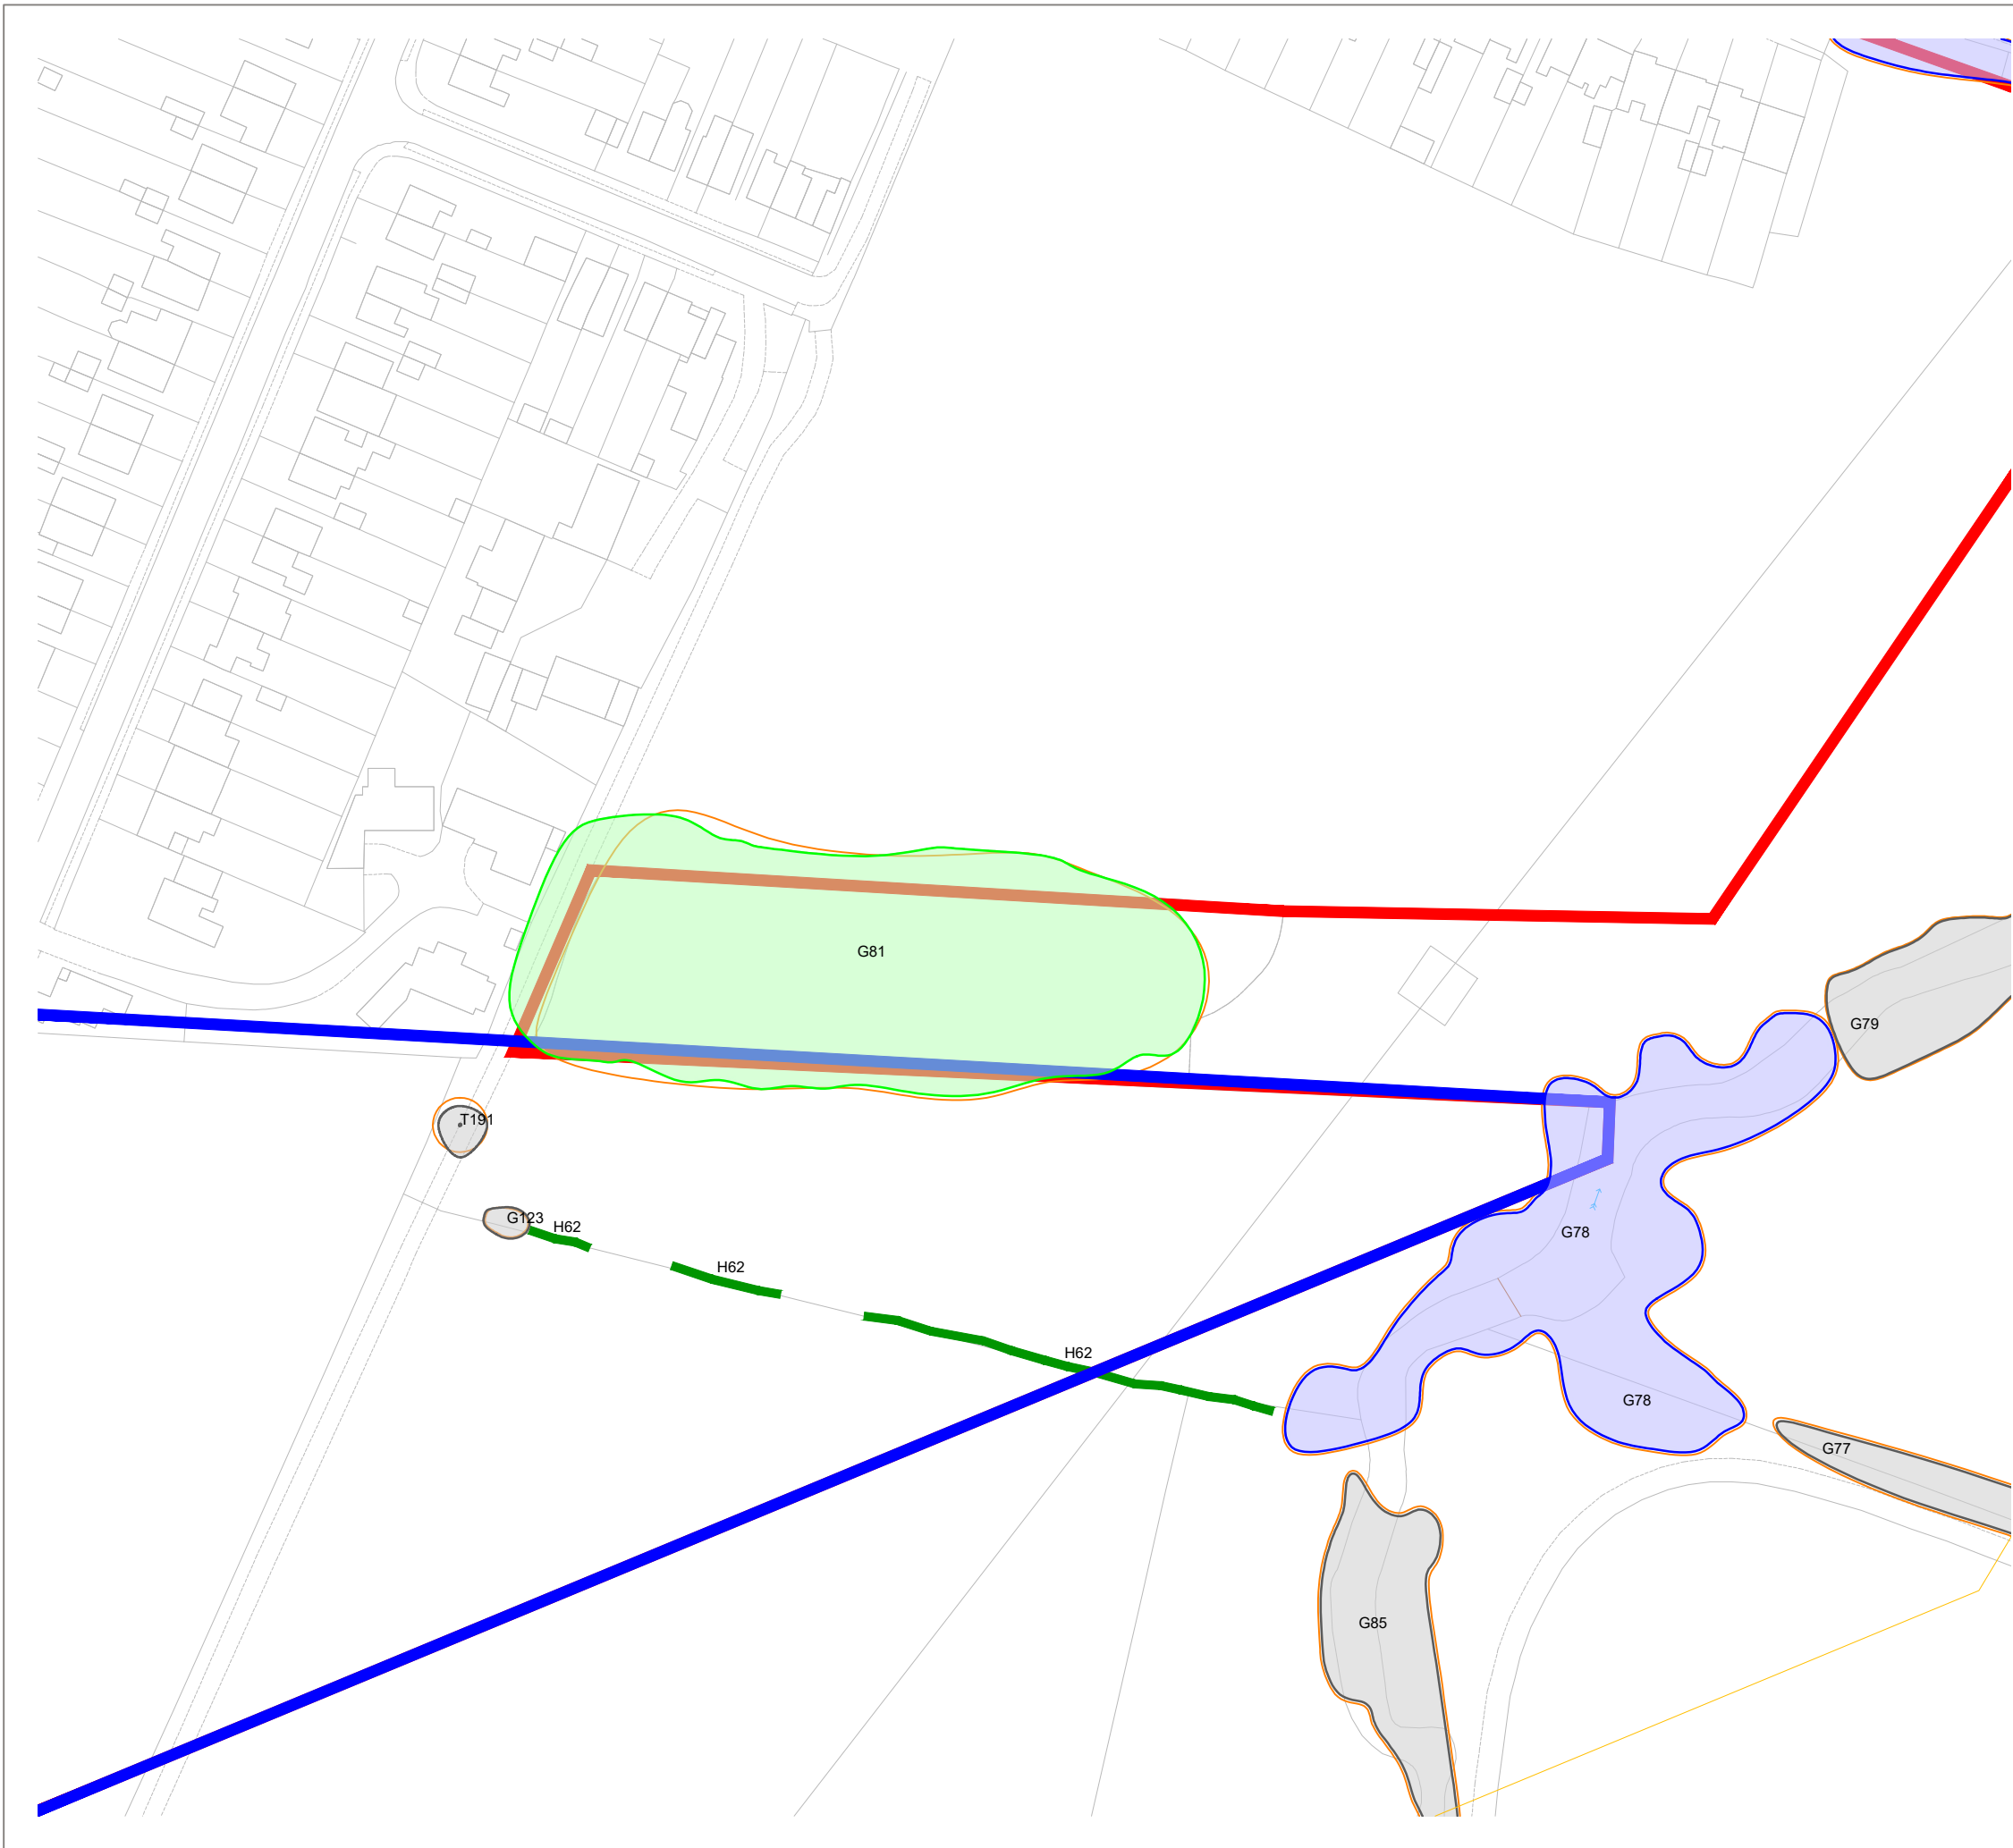

KEY

[This drawing must be reproduced in colour]

- T1/G1/W1 Trees
- H1 Hedgerow
- Root Protection Area (RPA)
- Veteran Tree Buffer Zone
- Ancient Woodland
- Survey Boundary
- Additional Survey Boundary
- Tree Preservation Order

Tree Quality Categorisation

(Based on BS 5837:2012 Trees in relation to design, demolition and construction - Recommendations)

- Category A (High quality)
- Category B (Moderate quality)
- Category C (Low quality)
- Category U (Unsuitable for retention)
- Hedgerow (Not categorised)

NOTES: This drawing should be read in conjunction with the respective Arboricultural Survey Data (Appendix A).

A topographical survey was not provided, therefore all tree locations have been estimated using aerial photography and on-site observations.



Reproduced by permission of Ordnance Survey on behalf of His Majesty's Stationery Office.

© Crown Copyright and database right 2023. All rights reserved.
Contains data from OS Zoomstack. OS licence number 0100031673

Rev	Description	Drawn	Approved	Date
-----	-------------	-------	----------	------




401 Faraday Street, Birchwood Park, Warrington WA3 6GA
Tel 01925 844004 e-mail tep@tep.uk.com www.tep.uk.com

Project
Hallgates to Elms Farm, Leicestershire

Title
Drawing 2: Tree Constraints Plan [INSET 32]

Drawing Number
D10480.01.033

Drawn	Checked	Approved	Scale	Date
RK	AAB	JGS	1:1250 @ A3	30/09/2024

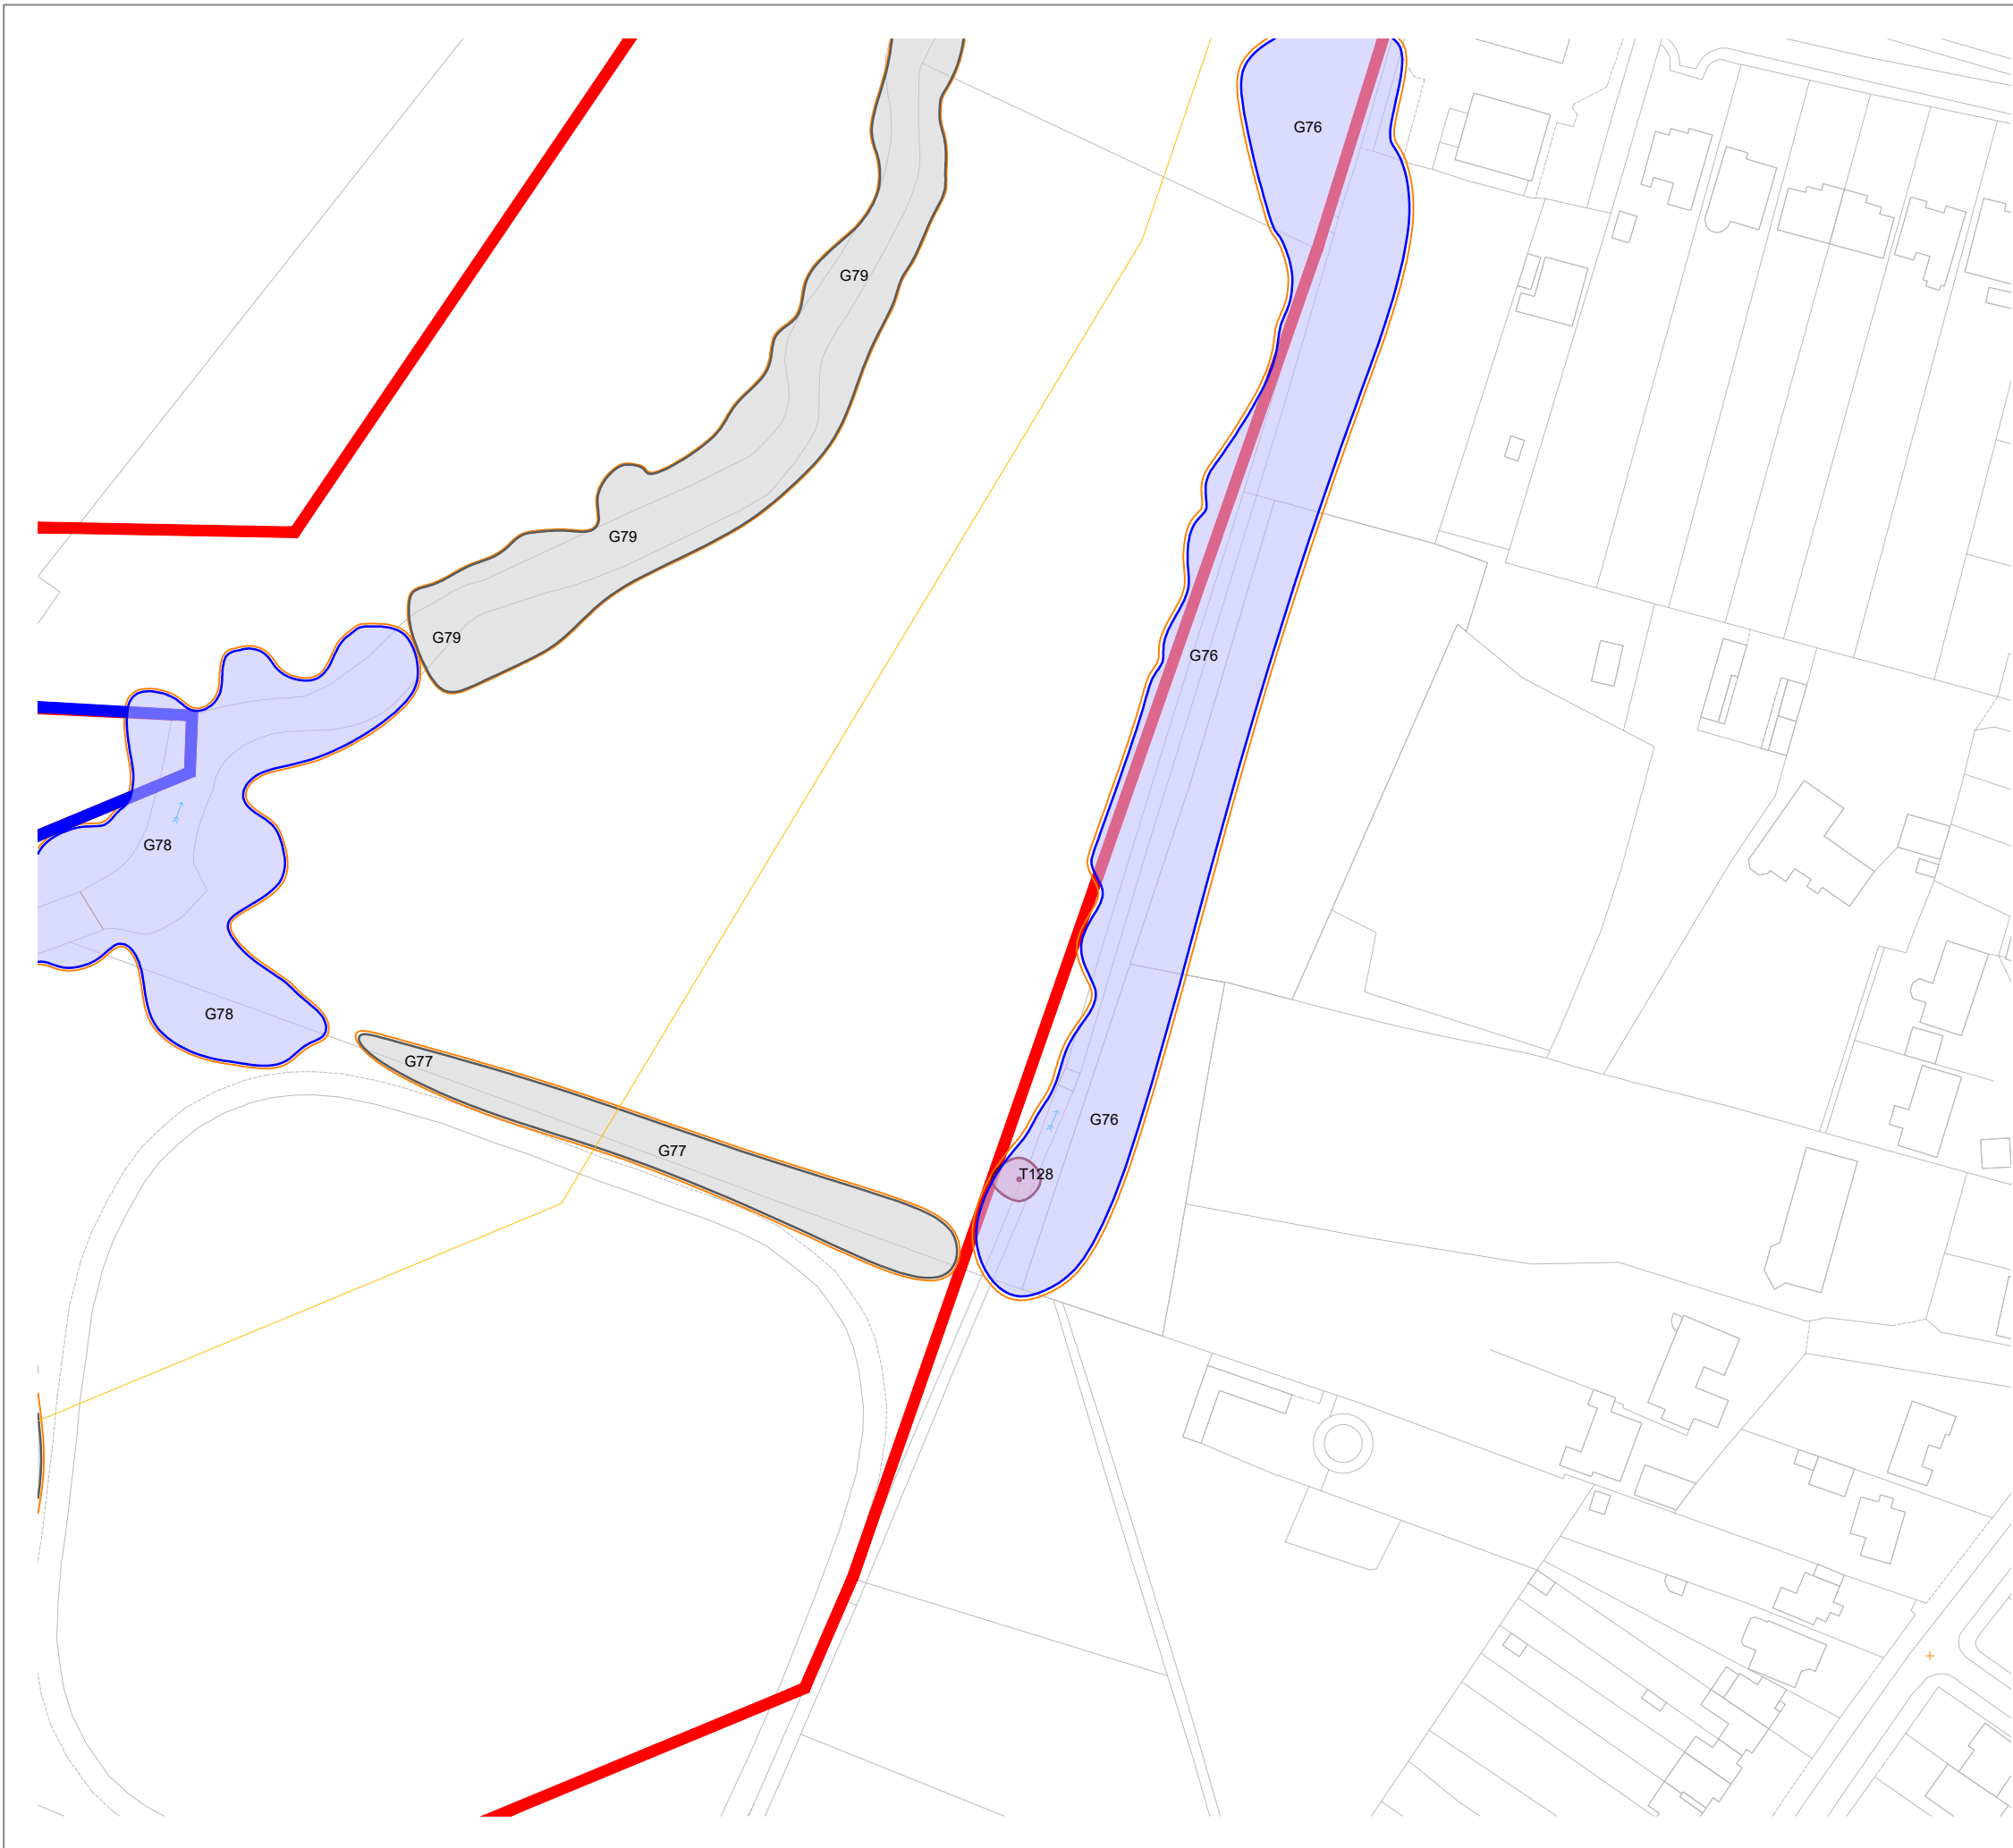

KEY

[This drawing must be reproduced in colour]

- T1/G1/W1 Trees
- H1 Hedgerow
- Root Protection Area (RPA)
- Veteran Tree Buffer Zone
- Ancient Woodland
- Survey Boundary
- Additional Survey Boundary
- Tree Preservation Order

Tree Quality Categorisation

(Based on BS 5837:2012 Trees in relation to design, demolition and construction - Recommendations)

- Category A (High quality)
- Category B (Moderate quality)
- Category C (Low quality)
- Category U (Unsuitable for retention)
- Hedgerow (Not categorised)

NOTES: This drawing should be read in conjunction with the respective Arboricultural Survey Data (Appendix A).

A topographical survey was not provided, therefore all tree locations have been estimated using aerial photography and on-site observations.



Reproduced by permission of Ordnance Survey on behalf of His Majesty's Stationery Office.

© Crown Copyright and database right 2023. All rights reserved.
Contains data from OS Zoomstack. OS licence number 0100031673

Rev	Description	Drawn	Approved	Date
-----	-------------	-------	----------	------



THE
ENVIRONMENT
PARTNERSHIP


401 Faraday Street, Birchwood Park, Warrington WA3 6GA
Tel 01925 844004 e-mail tep@tep.uk.com www.tep.uk.com

Project
Hallgates to Elms Farm, Leicestershire

Title
Drawing 2: Tree Constraints Plan [INSET 33]

Drawing Number
D10480.01.034

Drawn	Checked	Approved	Scale	Date
RK	AAB	JGS	1:1250 @ A3	30/09/2024

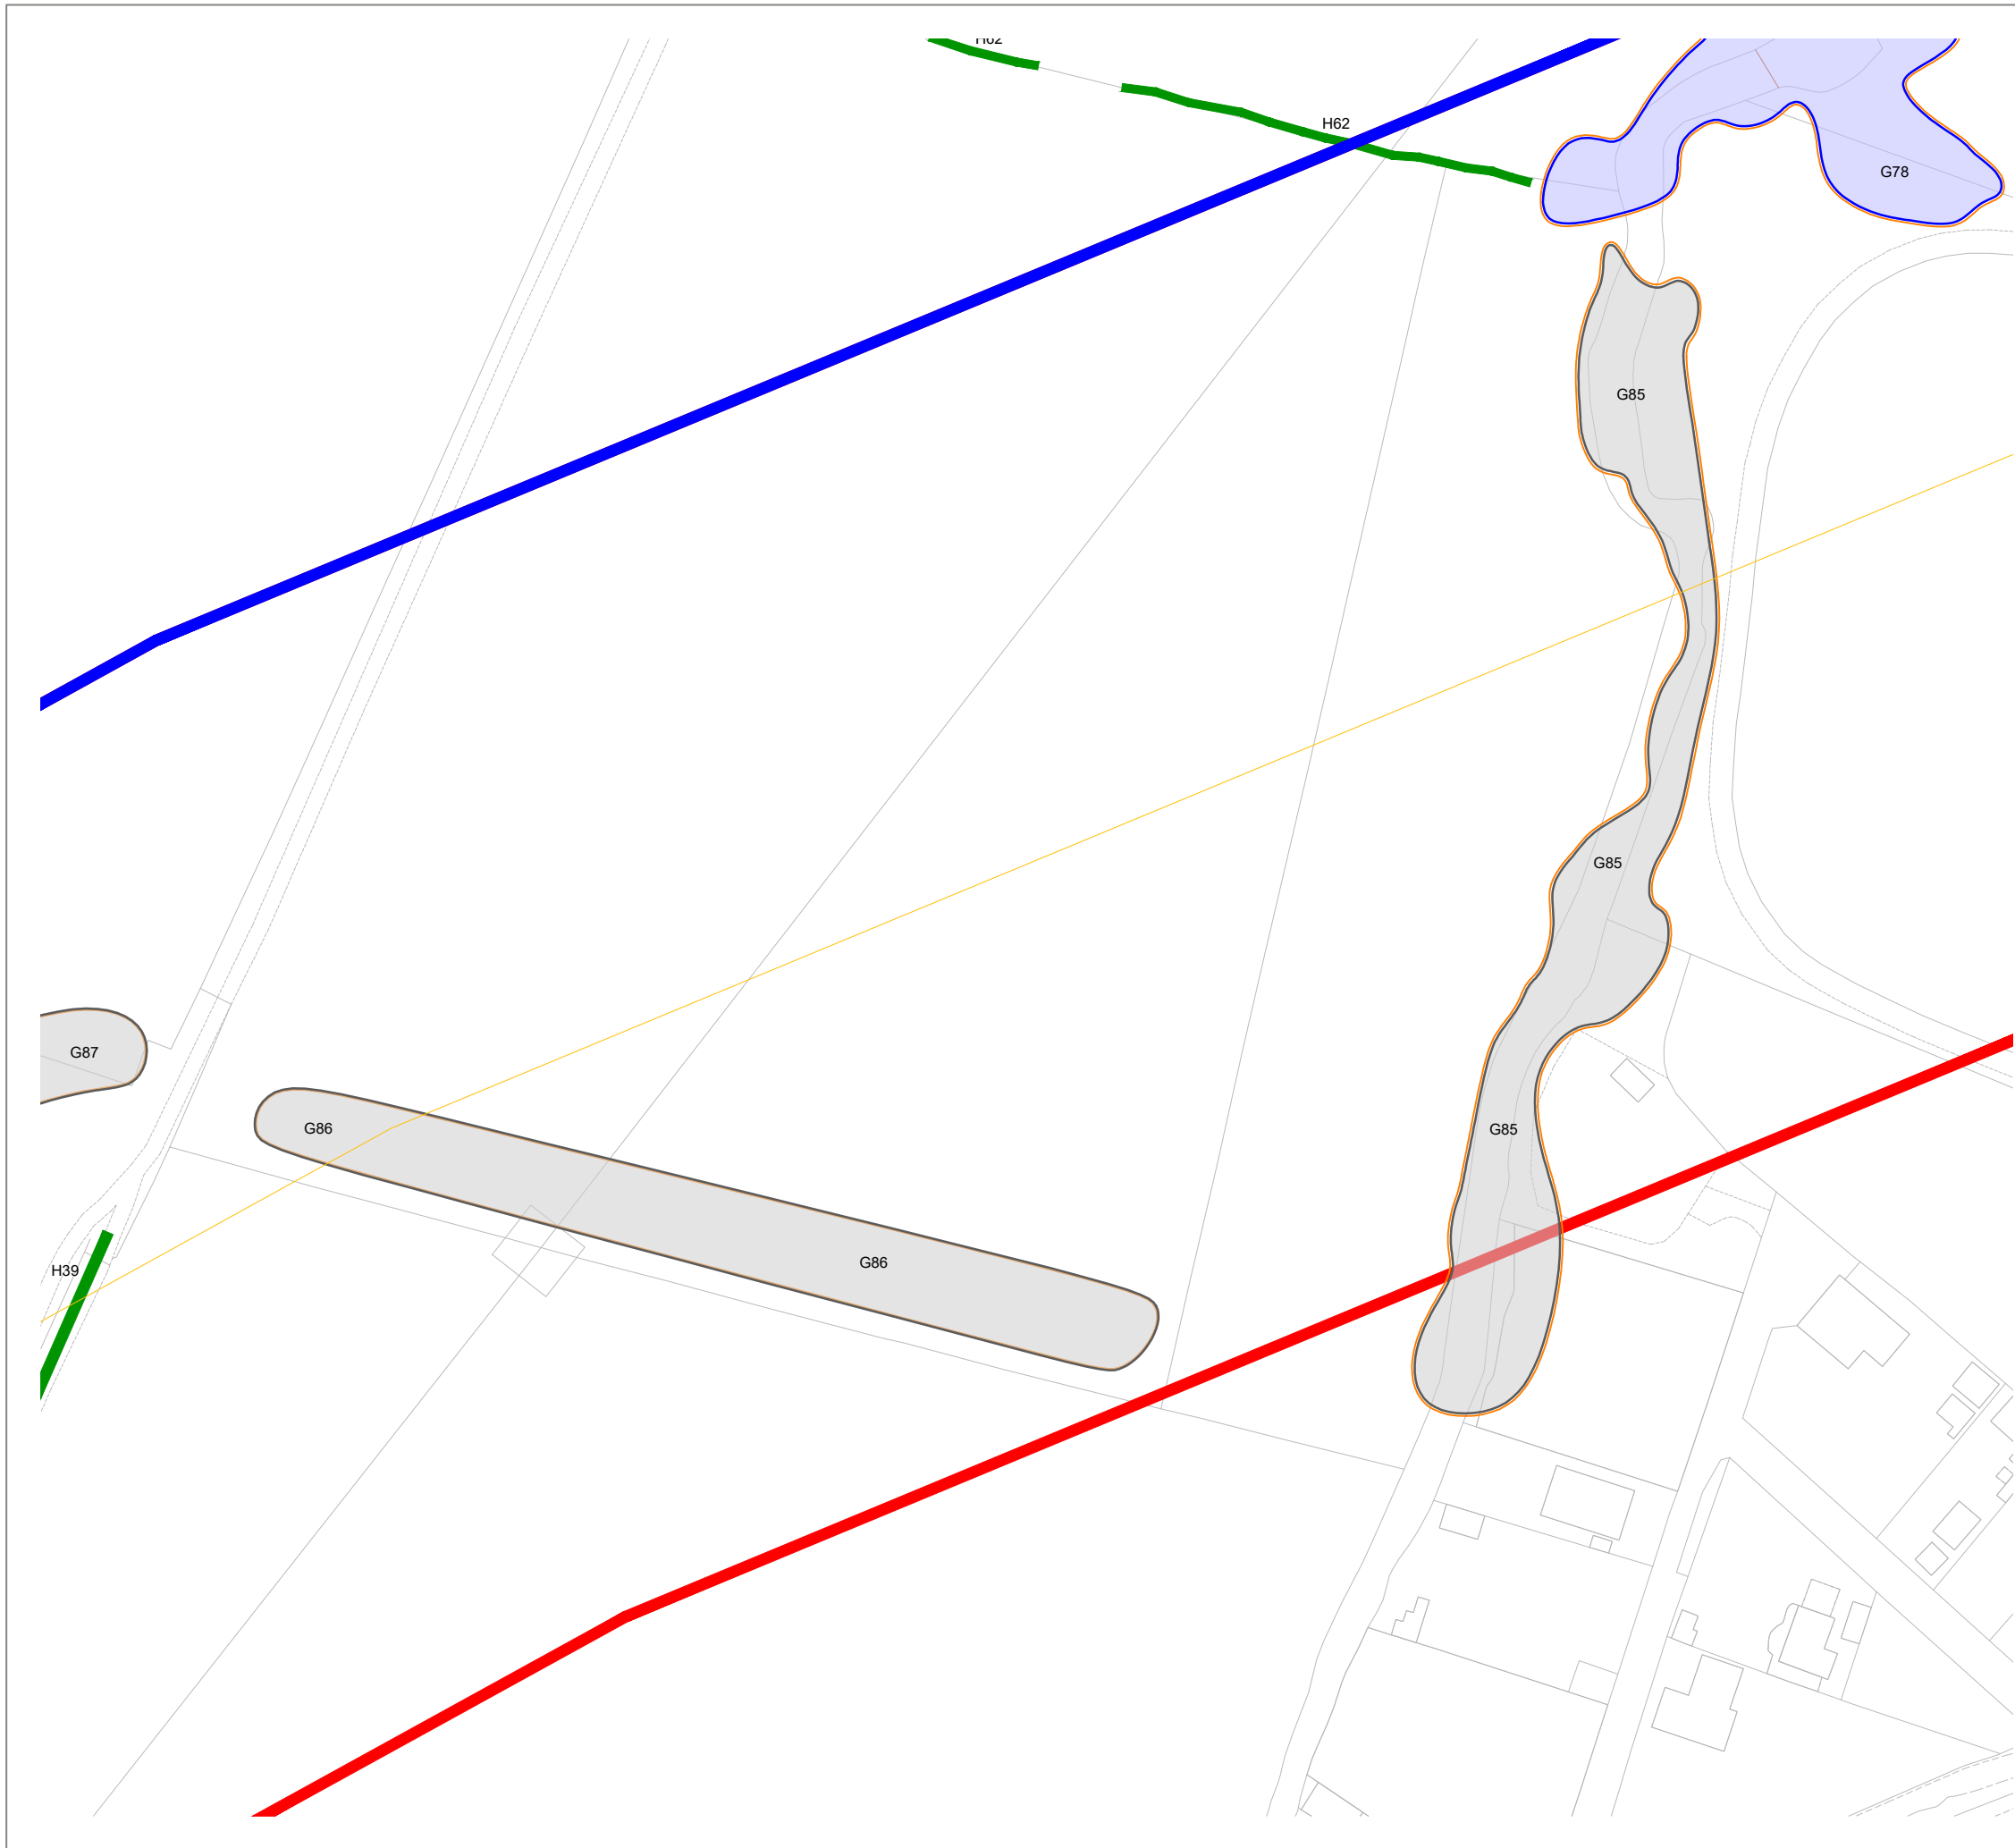

KEY

[This drawing must be reproduced in colour]

- T1/G1/W1 Trees
- H1 Hedgerow
- Root Protection Area (RPA)
- Veteran Tree Buffer Zone
- Ancient Woodland
- Survey Boundary
- Additional Survey Boundary
- Tree Preservation Order

Tree Quality Categorisation
(Based on BS 5837:2012 Trees in relation to design, demolition and construction - Recommendations)

- Category A (High quality)
- Category B (Moderate quality)
- Category C (Low quality)
- Category U (Unsuitable for retention)
- Hedgerow (Not categorised)

NOTES: This drawing should be read in conjunction with the respective Arboricultural Survey Data (Appendix A).
A topographical survey was not provided, therefore all tree locations have been estimated using aerial photography and on-site observations.



Reproduced by permission of Ordnance Survey on behalf of His Majesty's Stationery Office.
© Crown Copyright and database right 2023. All rights reserved.
Contains data from OS Zoomstack. OS licence number 0100031673

Rev	Description	Drawn	Approved	Date
-----	-------------	-------	----------	------



THE ENVIRONMENT PARTNERSHIP


401 Faraday Street, Birchwood Park, Warrington WA3 6GA
Tel 01925 844004 e-mail tep@tep.uk.com www.tep.uk.com

Project
Hallgates to Elms Farm, Leicestershire

Title
Drawing 2: Tree Constraints Plan [INSET 34]

Drawing Number
D10480.01.035

Drawn	Checked	Approved	Scale	Date
RK	AAB	JGS	1:1250 @ A3	30/09/2024

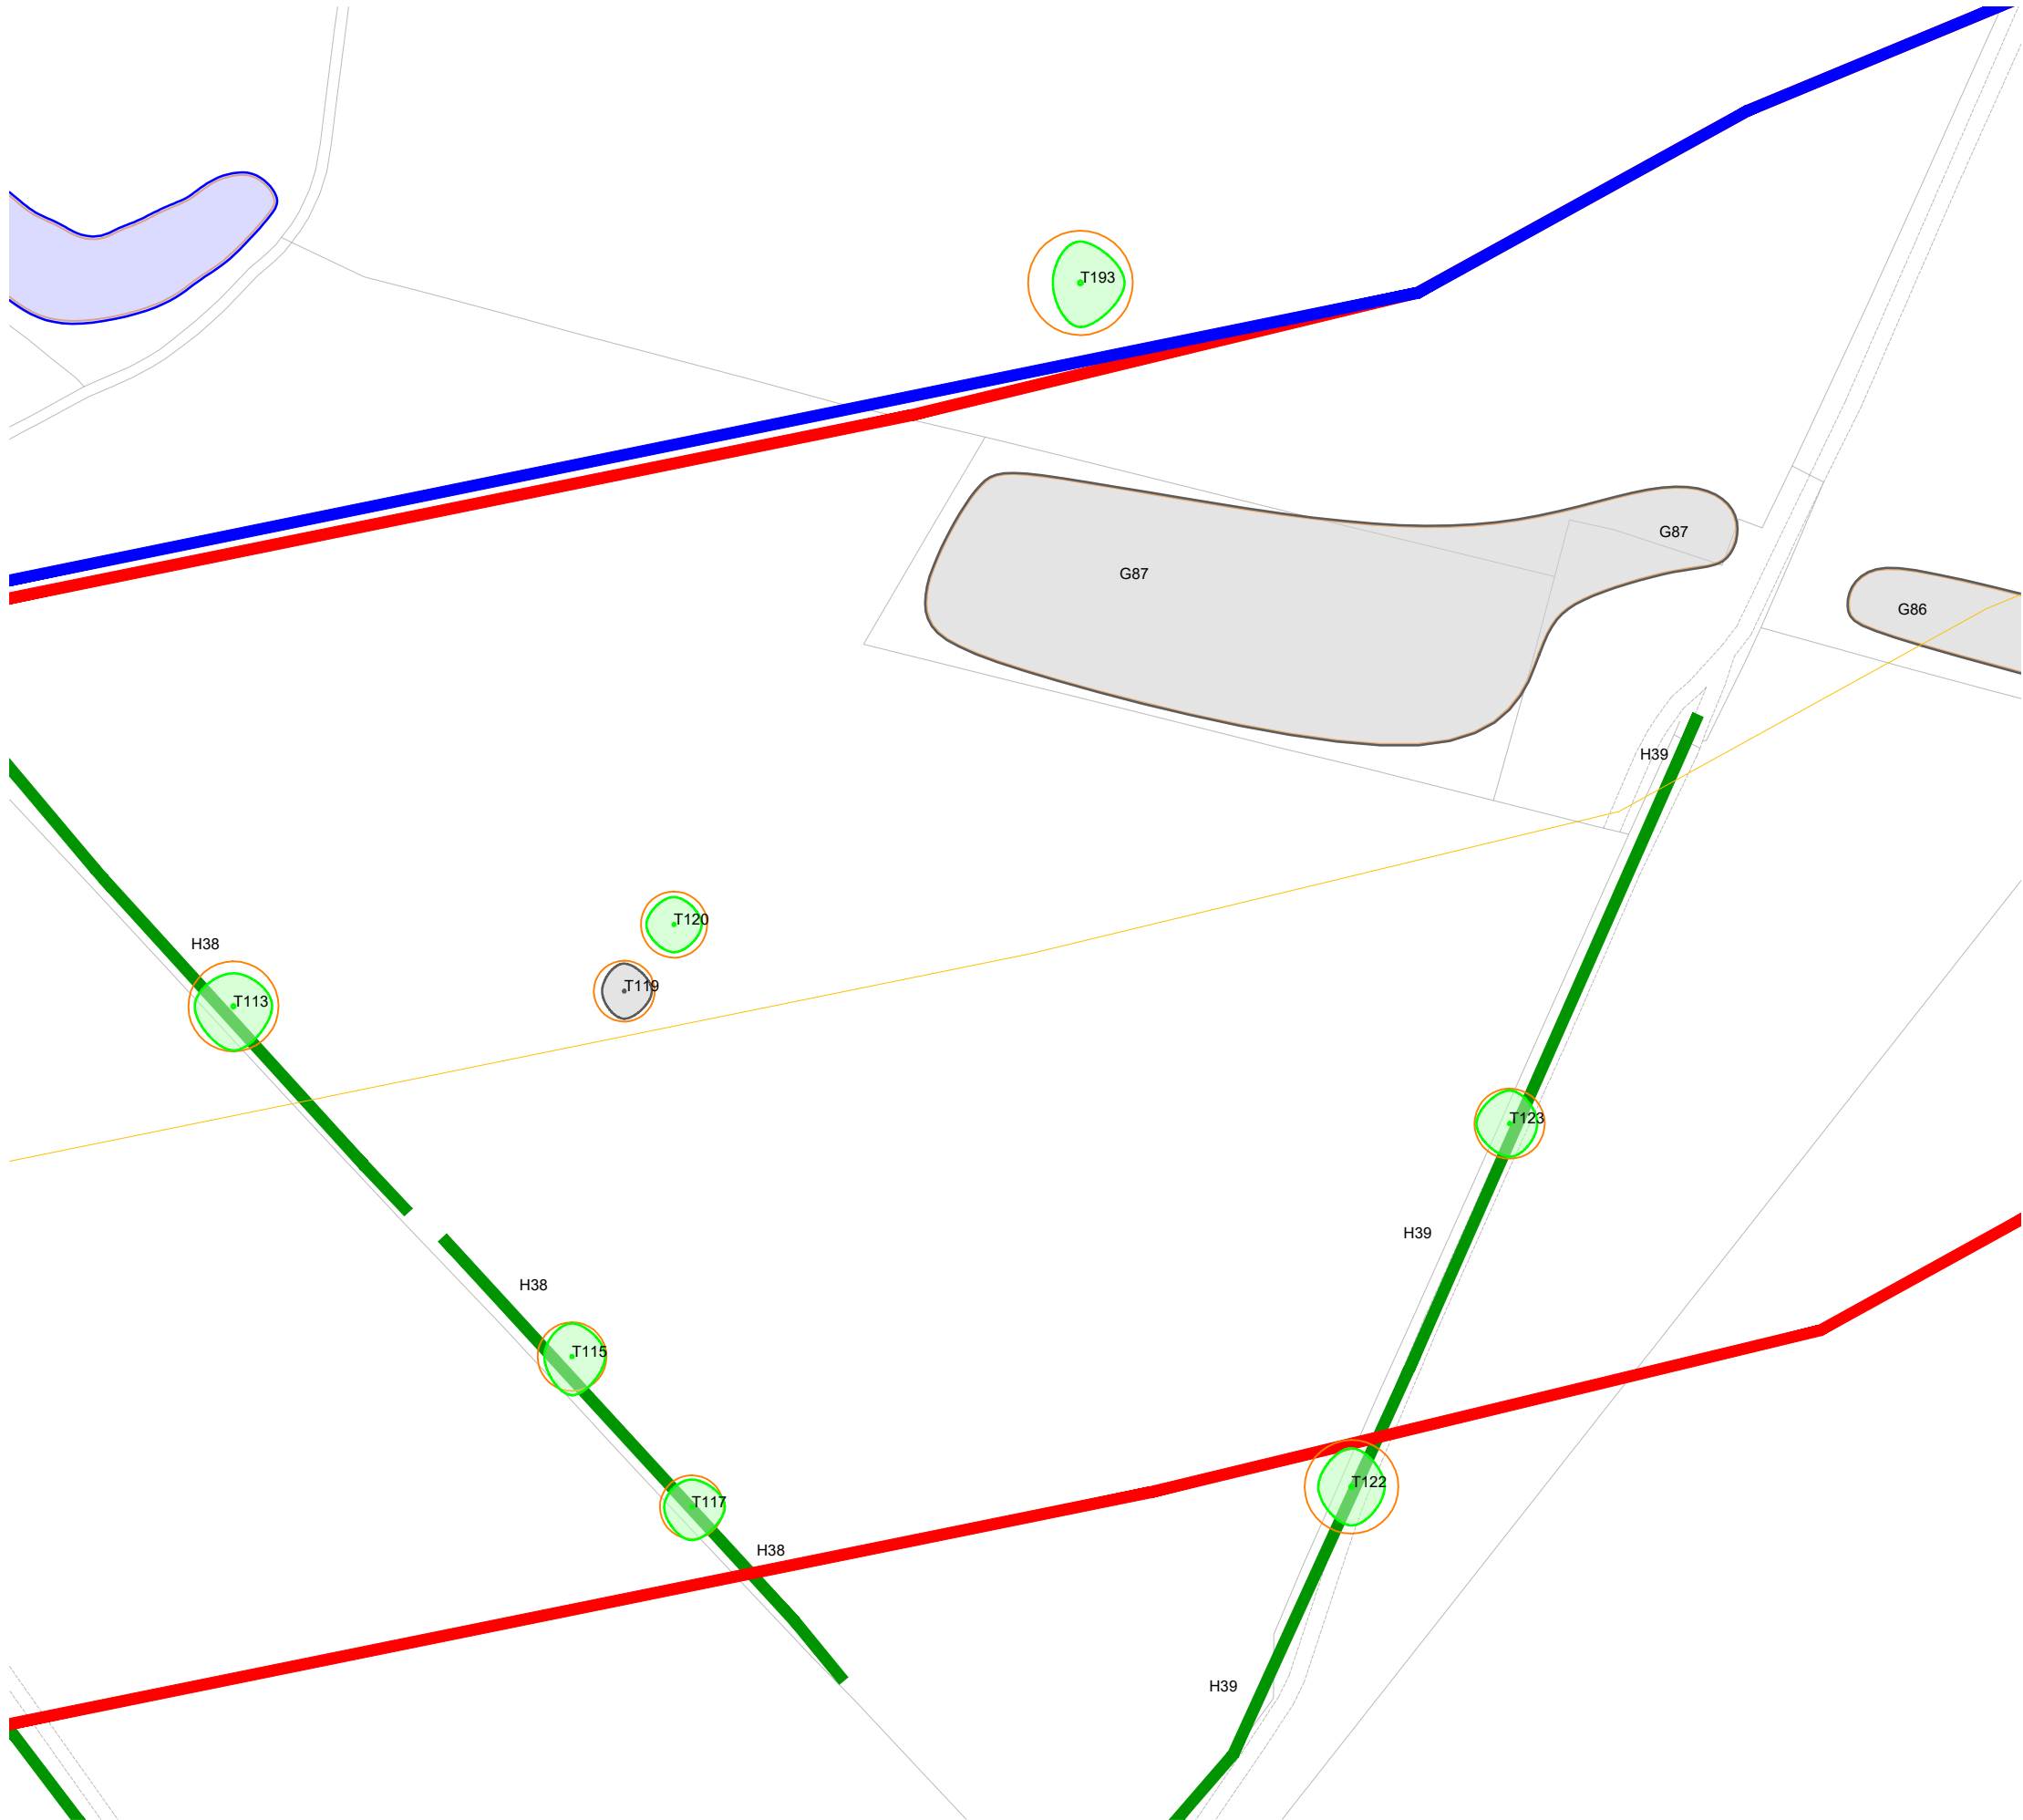

KEY

[This drawing must be reproduced in colour]

- T1/G1/W1 Trees
- H1 Hedgerow
- Root Protection Area (RPA)
- Veteran Tree Buffer Zone
- Ancient Woodland
- Survey Boundary
- Additional Survey Boundary
- Tree Preservation Order

Tree Quality Categorisation

(Based on BS 5837:2012 Trees in relation to design, demolition and construction - Recommendations)

- Category A (High quality)
- Category B (Moderate quality)
- Category C (Low quality)
- Category U (Unsuitable for retention)
- Hedgerow (Not categorised)

NOTES: This drawing should be read in conjunction with the respective Arboricultural Survey Data (Appendix A).

A topographical survey was not provided, therefore all tree locations have been estimated using aerial photography and on-site observations.



Reproduced by permission of Ordnance Survey on behalf of His Majesty's Stationery Office.

© Crown Copyright and database right 2023. All rights reserved. Contains data from OS Zoomstack. OS licence number 0100031673

Rev	Description	Drawn	Approved	Date
-----	-------------	-------	----------	------




401 Faraday Street, Birchwood Park, Warrington WA3 6GA
Tel 01925 844004 e-mail tep@tep.uk.com www.tep.uk.com

Project
Hallgates to Elms Farm, Leicestershire

Title
Drawing 2: Tree Constraints Plan [INSET 35]

Drawing Number
D10480.01.036

Drawn	Checked	Approved	Scale	Date
RK	AAB	JGS	1:1250 @ A3	30/09/2024

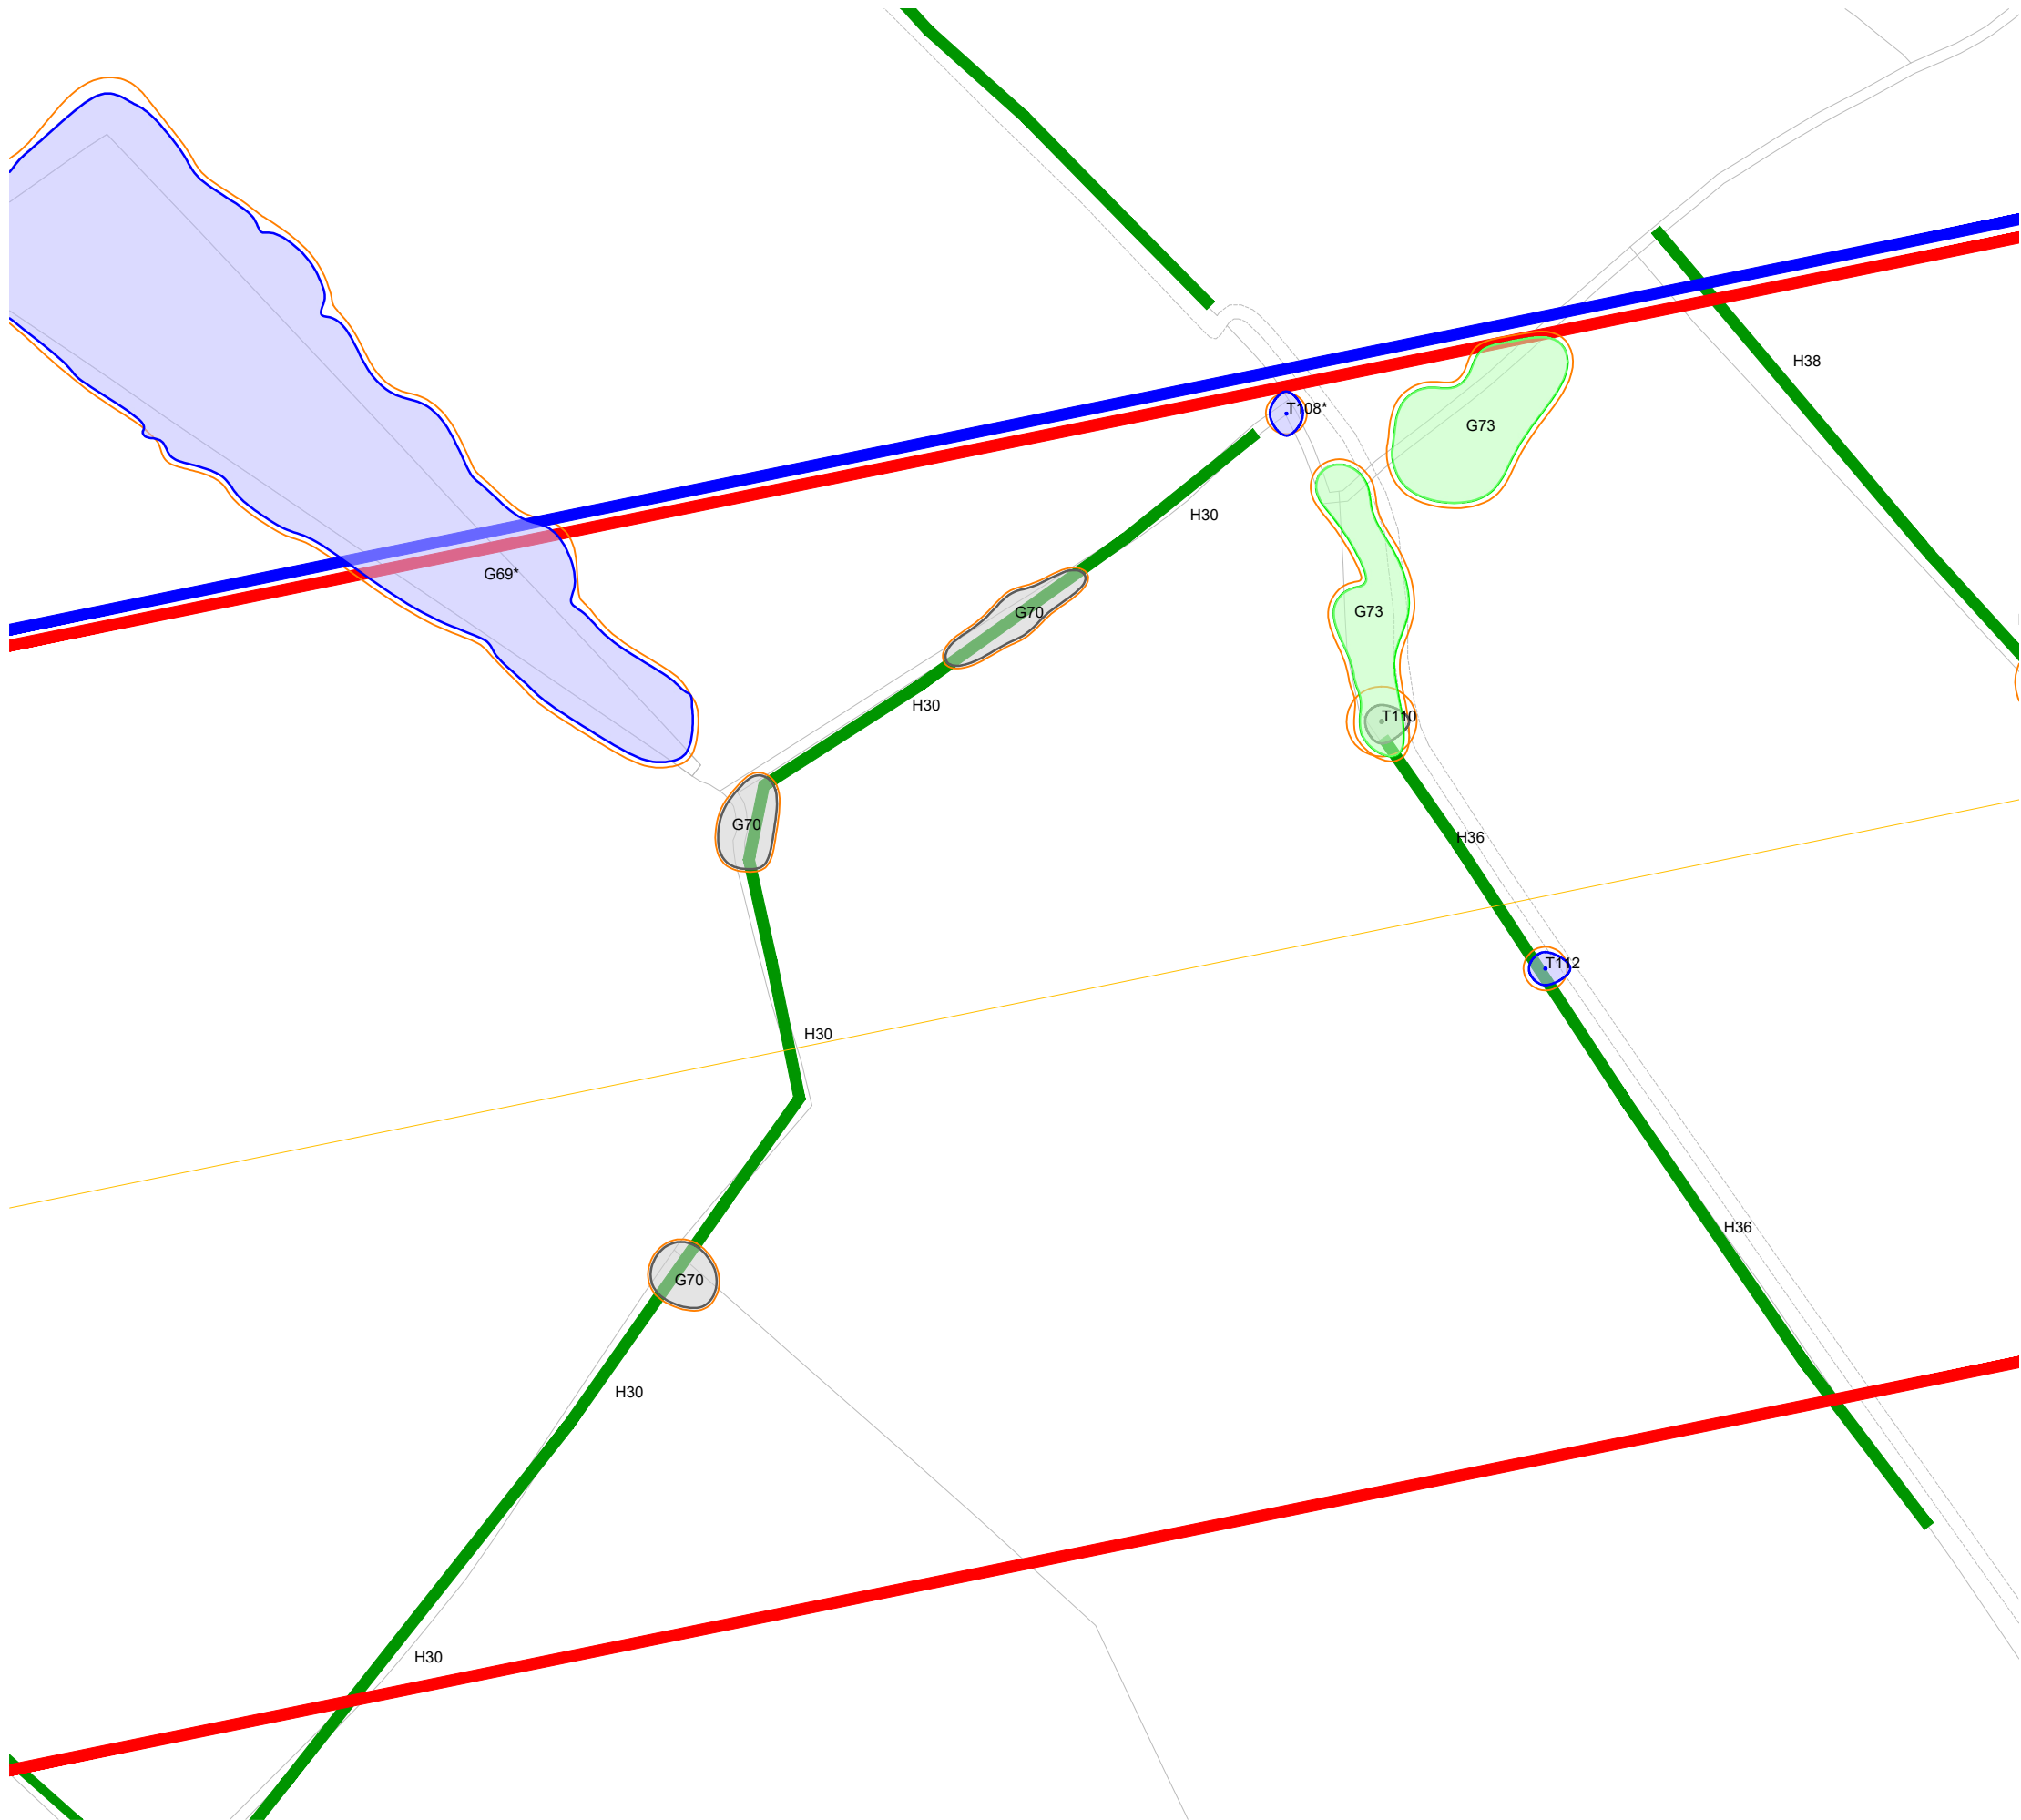

KEY

[This drawing must be reproduced in colour]

- T1/G1/W1 Trees
- H1 Hedgerow
- Root Protection Area (RPA)
- Veteran Tree Buffer Zone
- Ancient Woodland
- Survey Boundary
- Additional Survey Boundary
- Tree Preservation Order

Tree Quality Categorisation
(Based on BS 5837:2012 Trees in relation to design, demolition and construction - Recommendations)

- Category A (High quality)
- Category B (Moderate quality)
- Category C (Low quality)
- Category U (Unsuitable for retention)
- Hedgerow (Not categorised)

NOTES: This drawing should be read in conjunction with the respective Arboricultural Survey Data (Appendix A).

A topographical survey was not provided, therefore all tree locations have been estimated using aerial photography and on-site observations.



Reproduced by permission of Ordnance Survey on behalf of His Majesty's Stationery Office.

© Crown Copyright and database right 2023. All rights reserved.
Contains data from OS Zoomstack. OS licence number 0100031673

Rev	Description	Drawn	Approved	Date
-----	-------------	-------	----------	------




401 Faraday Street, Birchwood Park, Warrington WA3 6GA
Tel 01925 844004 e-mail tep@tep.uk.com www.tep.uk.com

Project
Hallgates to Elms Farm, Leicestershire

Title
Drawing 2: Tree Constraints Plan [INSET 36]

Drawing Number
D10480.01.037

Drawn	Checked	Approved	Scale	Date
RK	AAB	JGS	1:1250 @ A3	30/09/2024

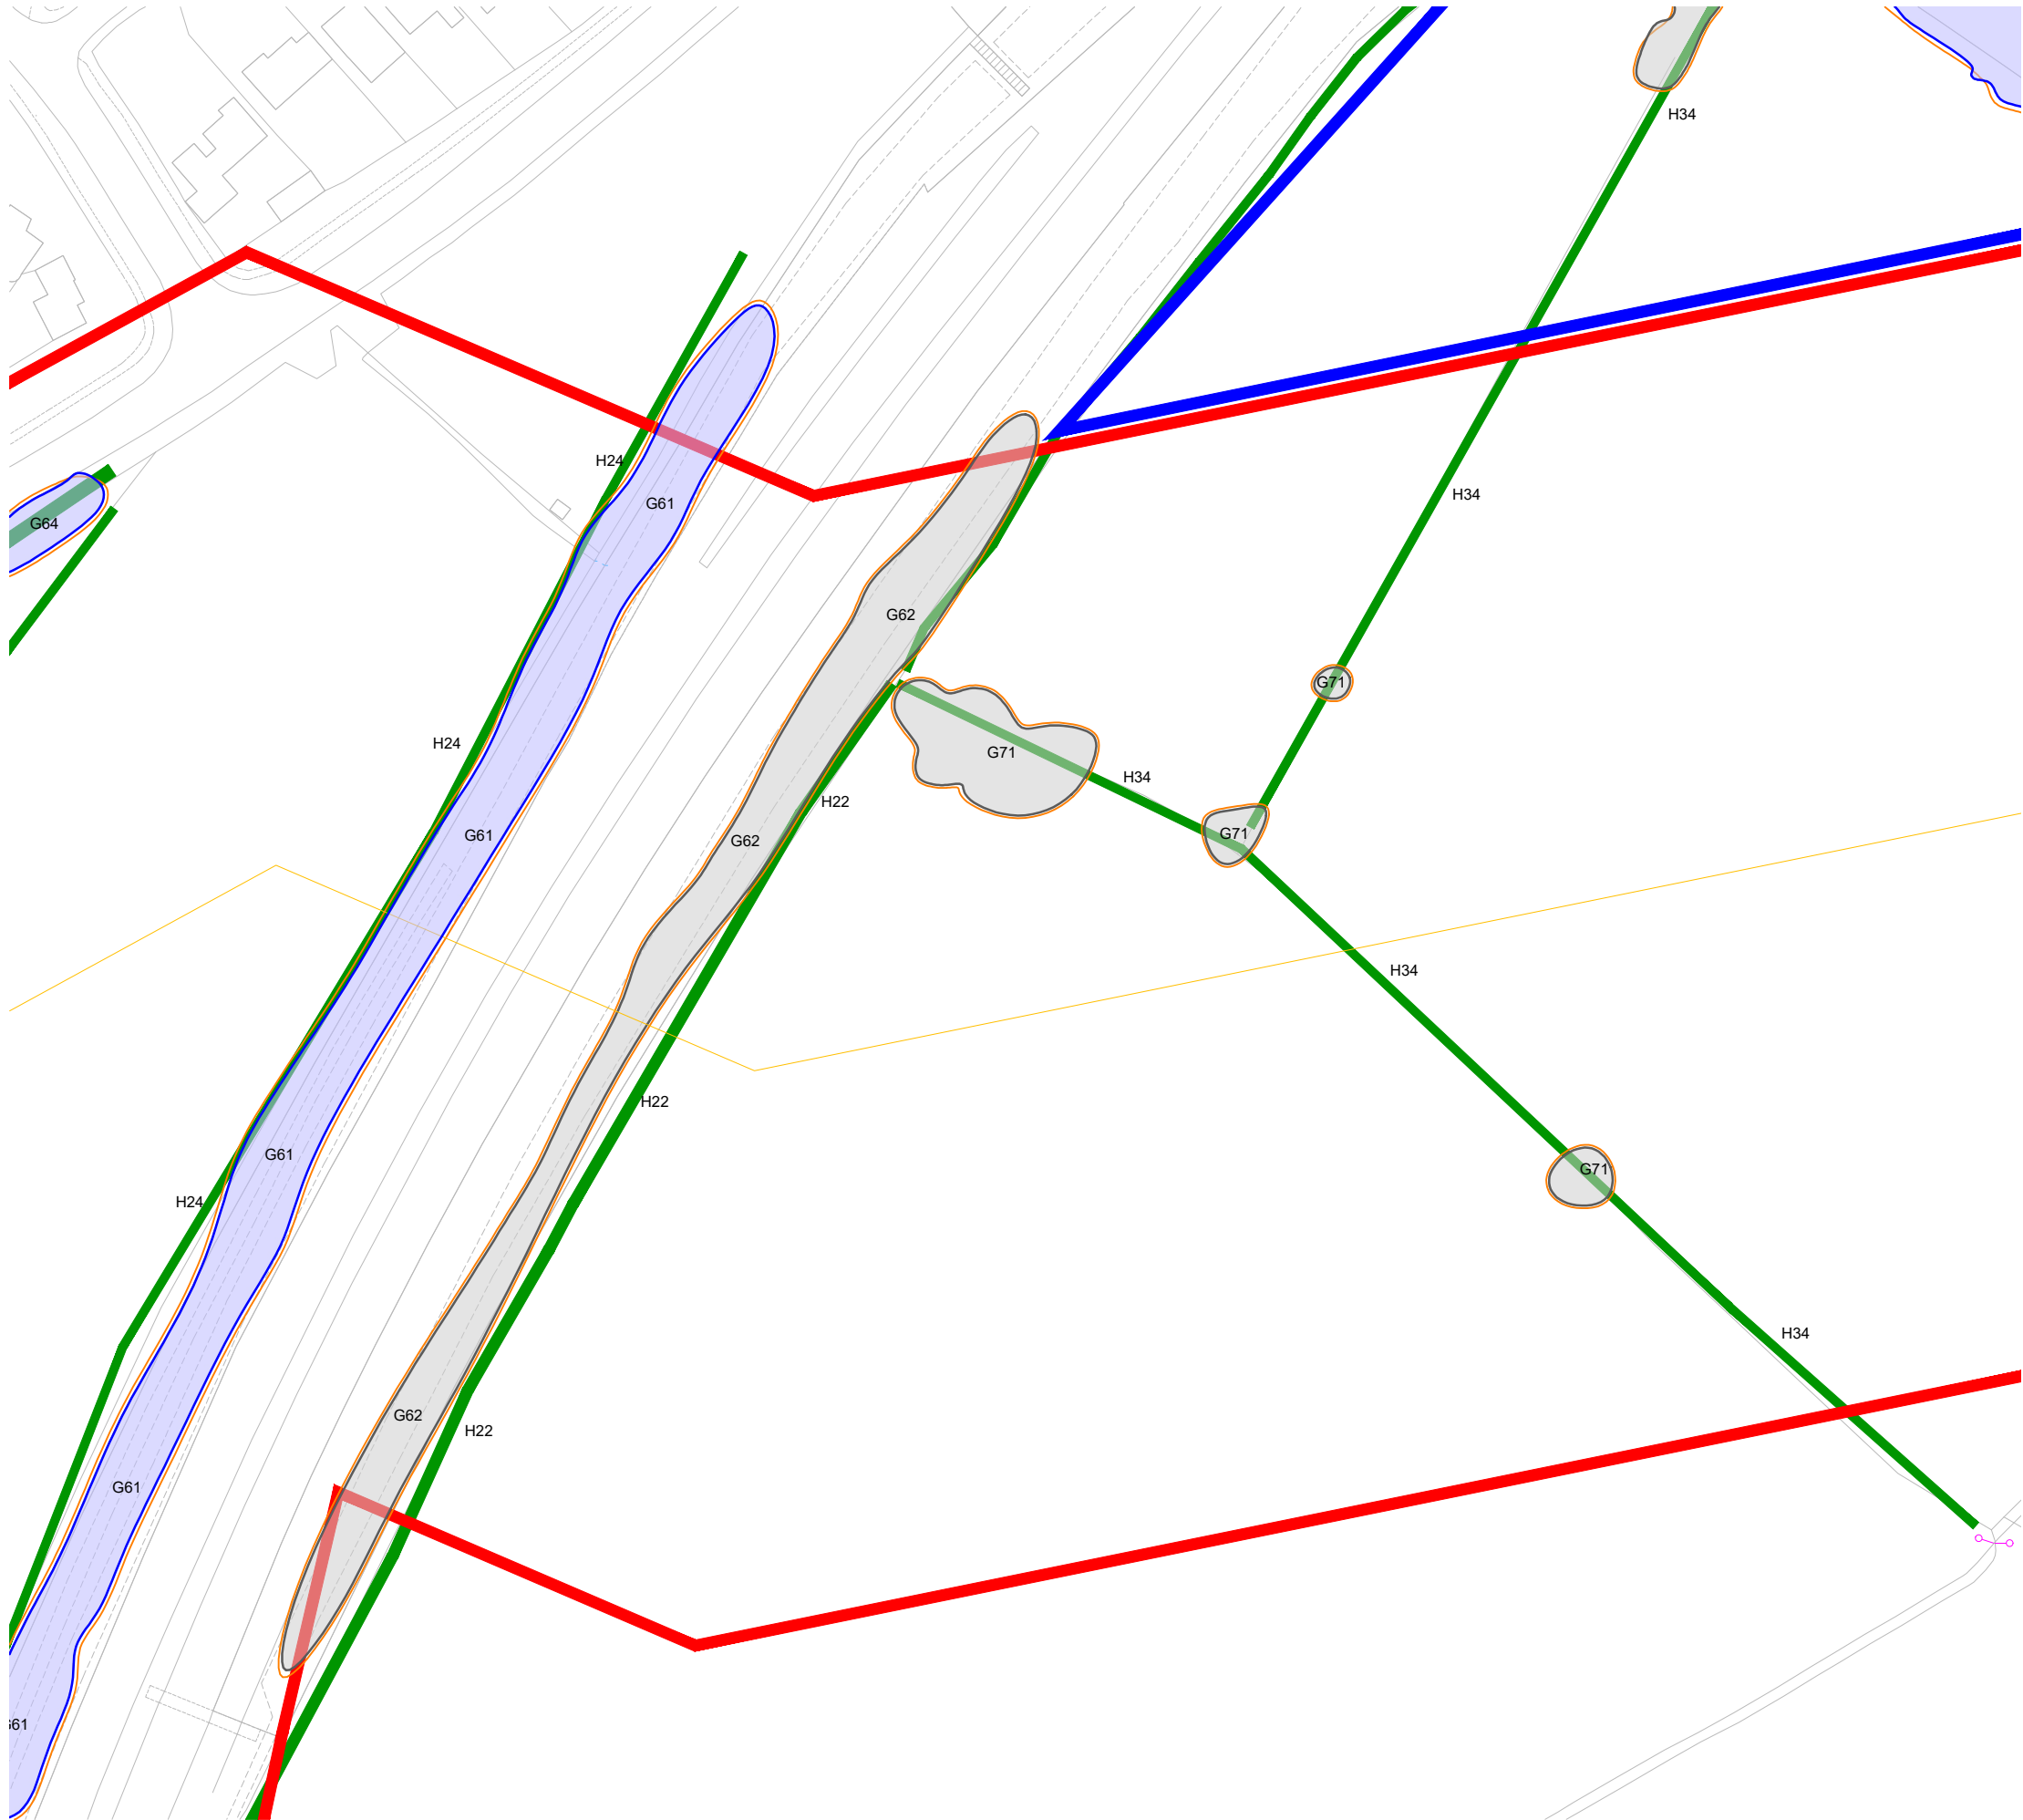

KEY

[This drawing must be reproduced in colour]

- T1/G1/W1 Trees
- H1 Hedgerow
- Root Protection Area (RPA)
- Veteran Tree Buffer Zone
- Ancient Woodland
- Survey Boundary
- Additional Survey Boundary
- Tree Preservation Order

Tree Quality Categorisation

(Based on BS 5837:2012 Trees in relation to design, demolition and construction - Recommendations)

- Category A (High quality)
- Category B (Moderate quality)
- Category C (Low quality)
- Category U (Unsuitable for retention)
- Hedgerow (Not categorised)

NOTES: This drawing should be read in conjunction with the respective Arboricultural Survey Data (Appendix A).

A topographical survey was not provided, therefore all tree locations have been estimated using aerial photography and on-site observations.



Reproduced by permission of Ordnance Survey on behalf of His Majesty's Stationery Office.

© Crown Copyright and database right 2023. All rights reserved.
Contains data from OS Zoomstack. OS licence number 0100031673



THE ENVIRONMENT PARTNERSHIP


401 Faraday Street, Birchwood Park, Warrington WA3 6GA
Tel 01925 844004 e-mail tep@tep.uk.com www.tep.uk.com


Project
Hallgates to Elms Farm, Leicestershire

Title
Drawing 2: Tree Constraints Plan [INSET 37]

Drawing Number
D10480.01.038

Drawn RK	Checked AAB	Approved JGS	Scale 1:1250 @ A3	Date 30/09/2024
-------------	----------------	-----------------	----------------------	--------------------

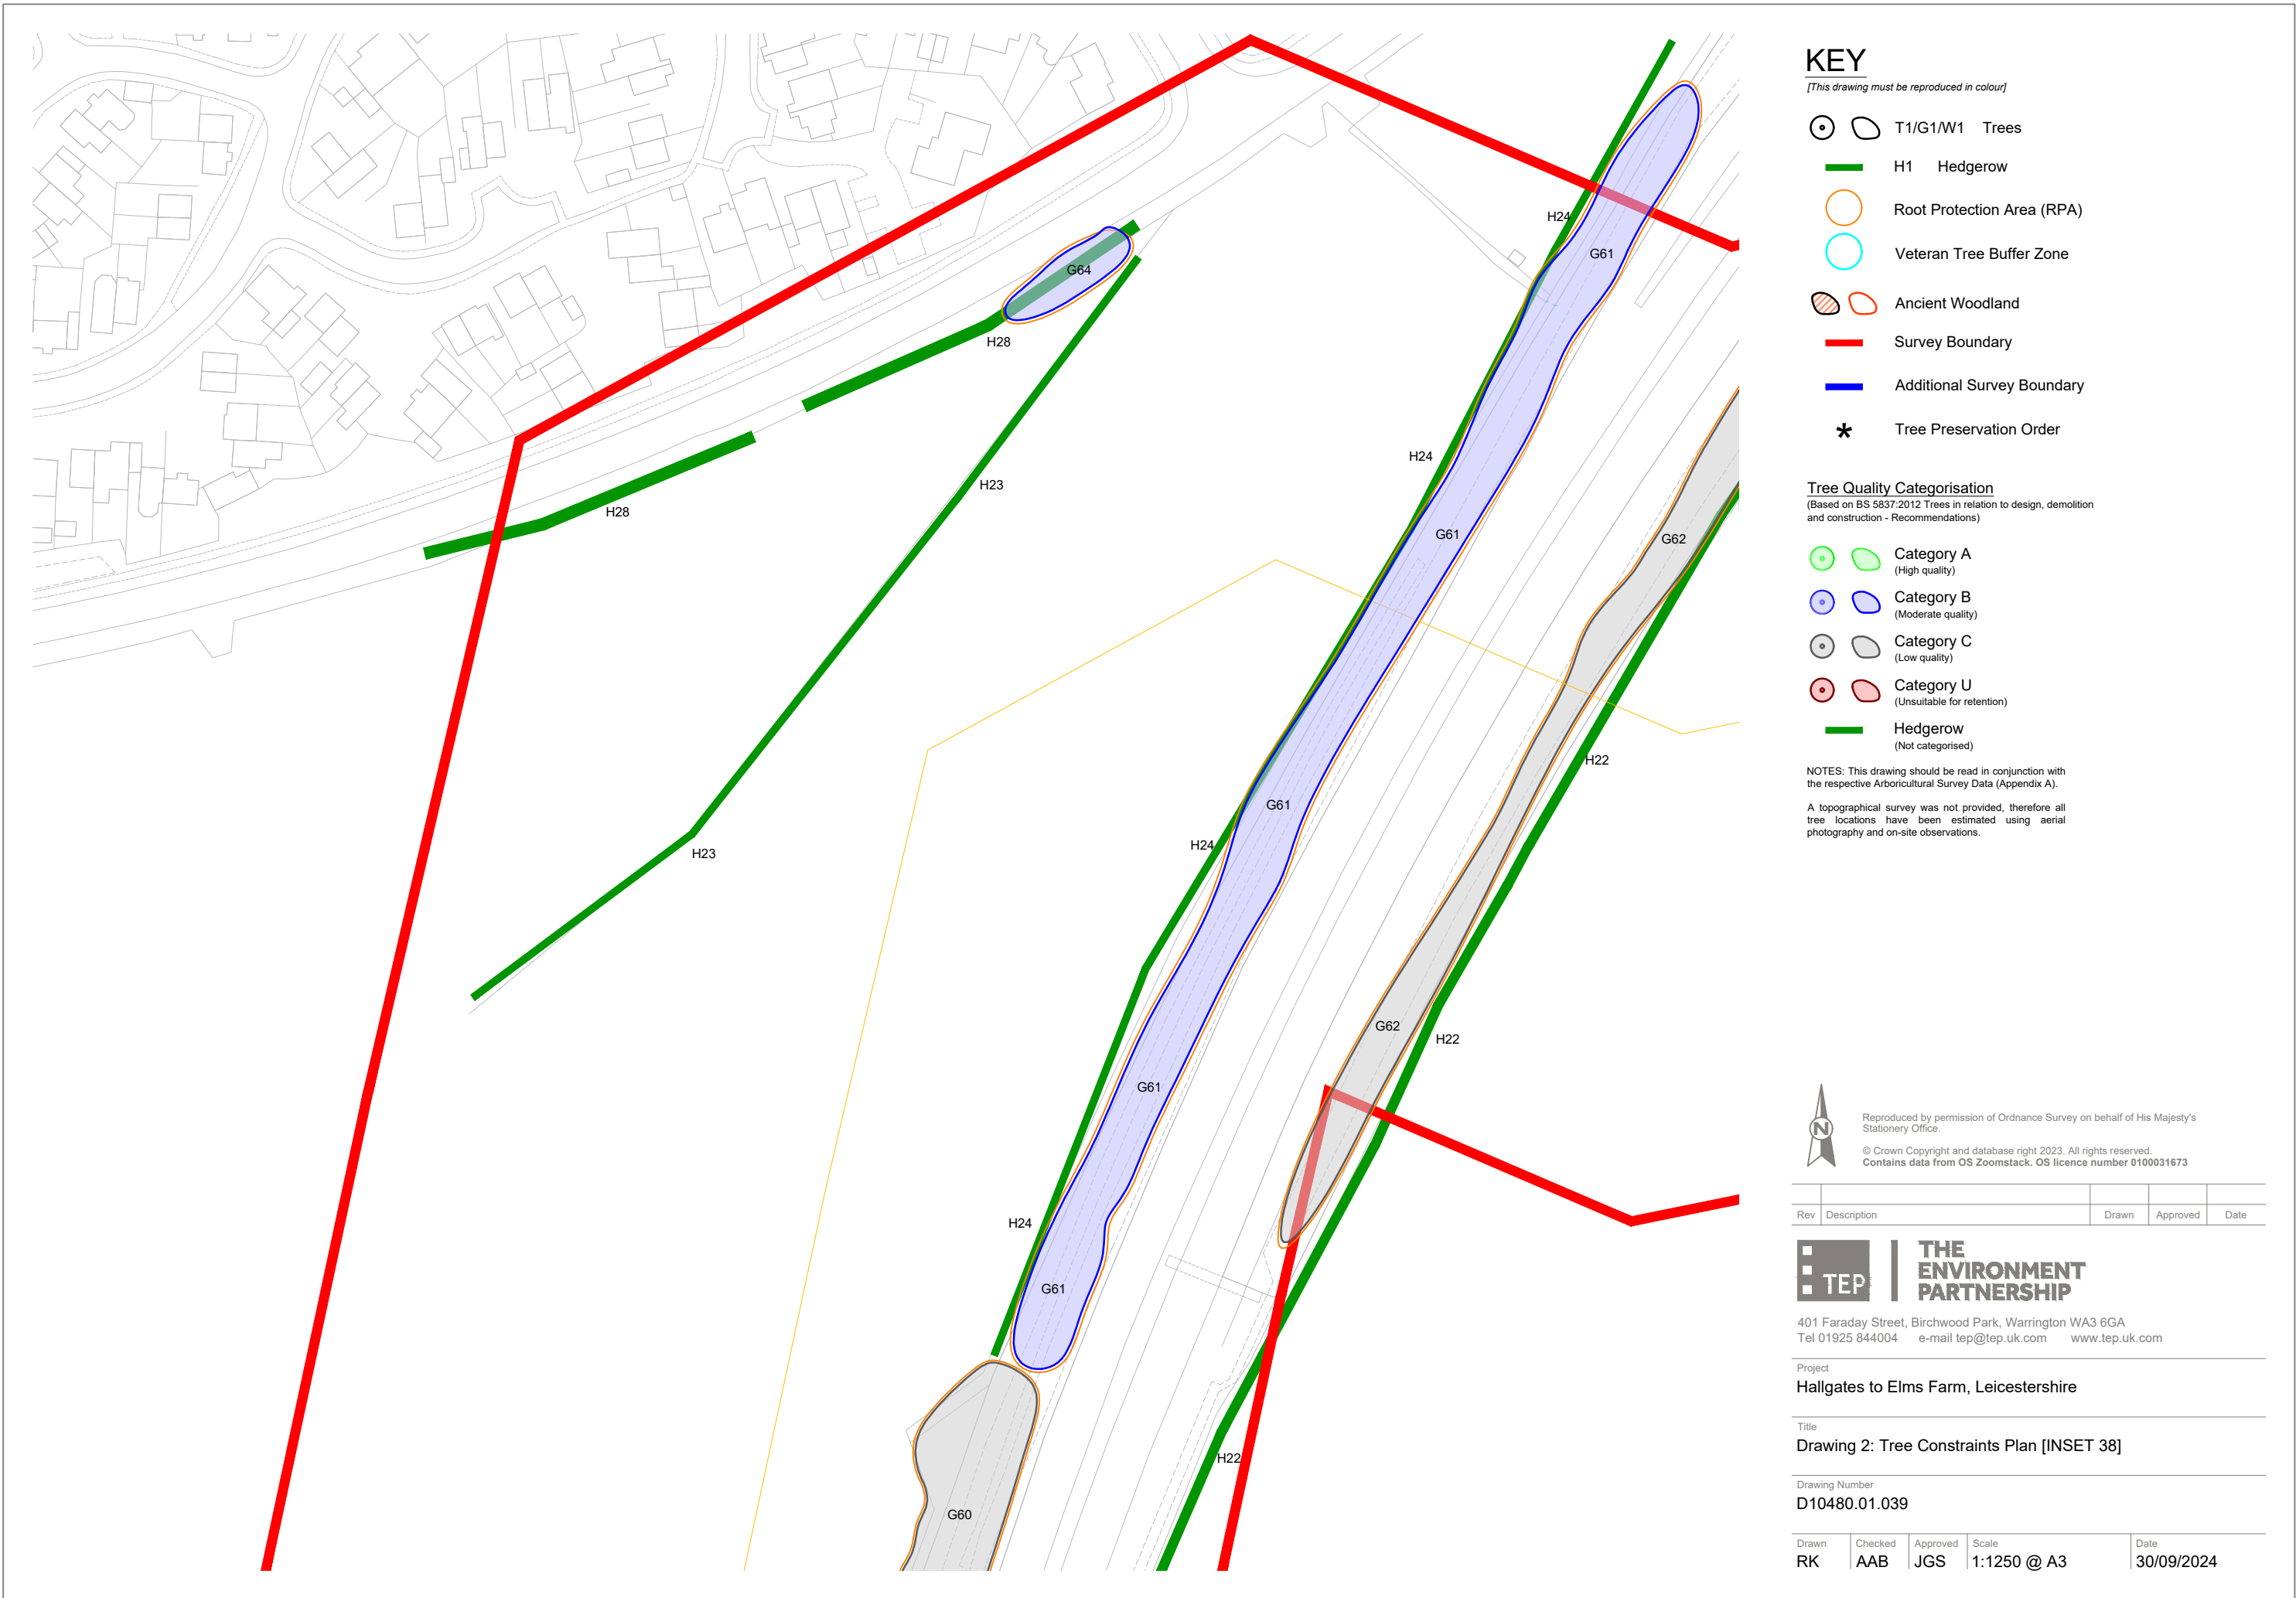

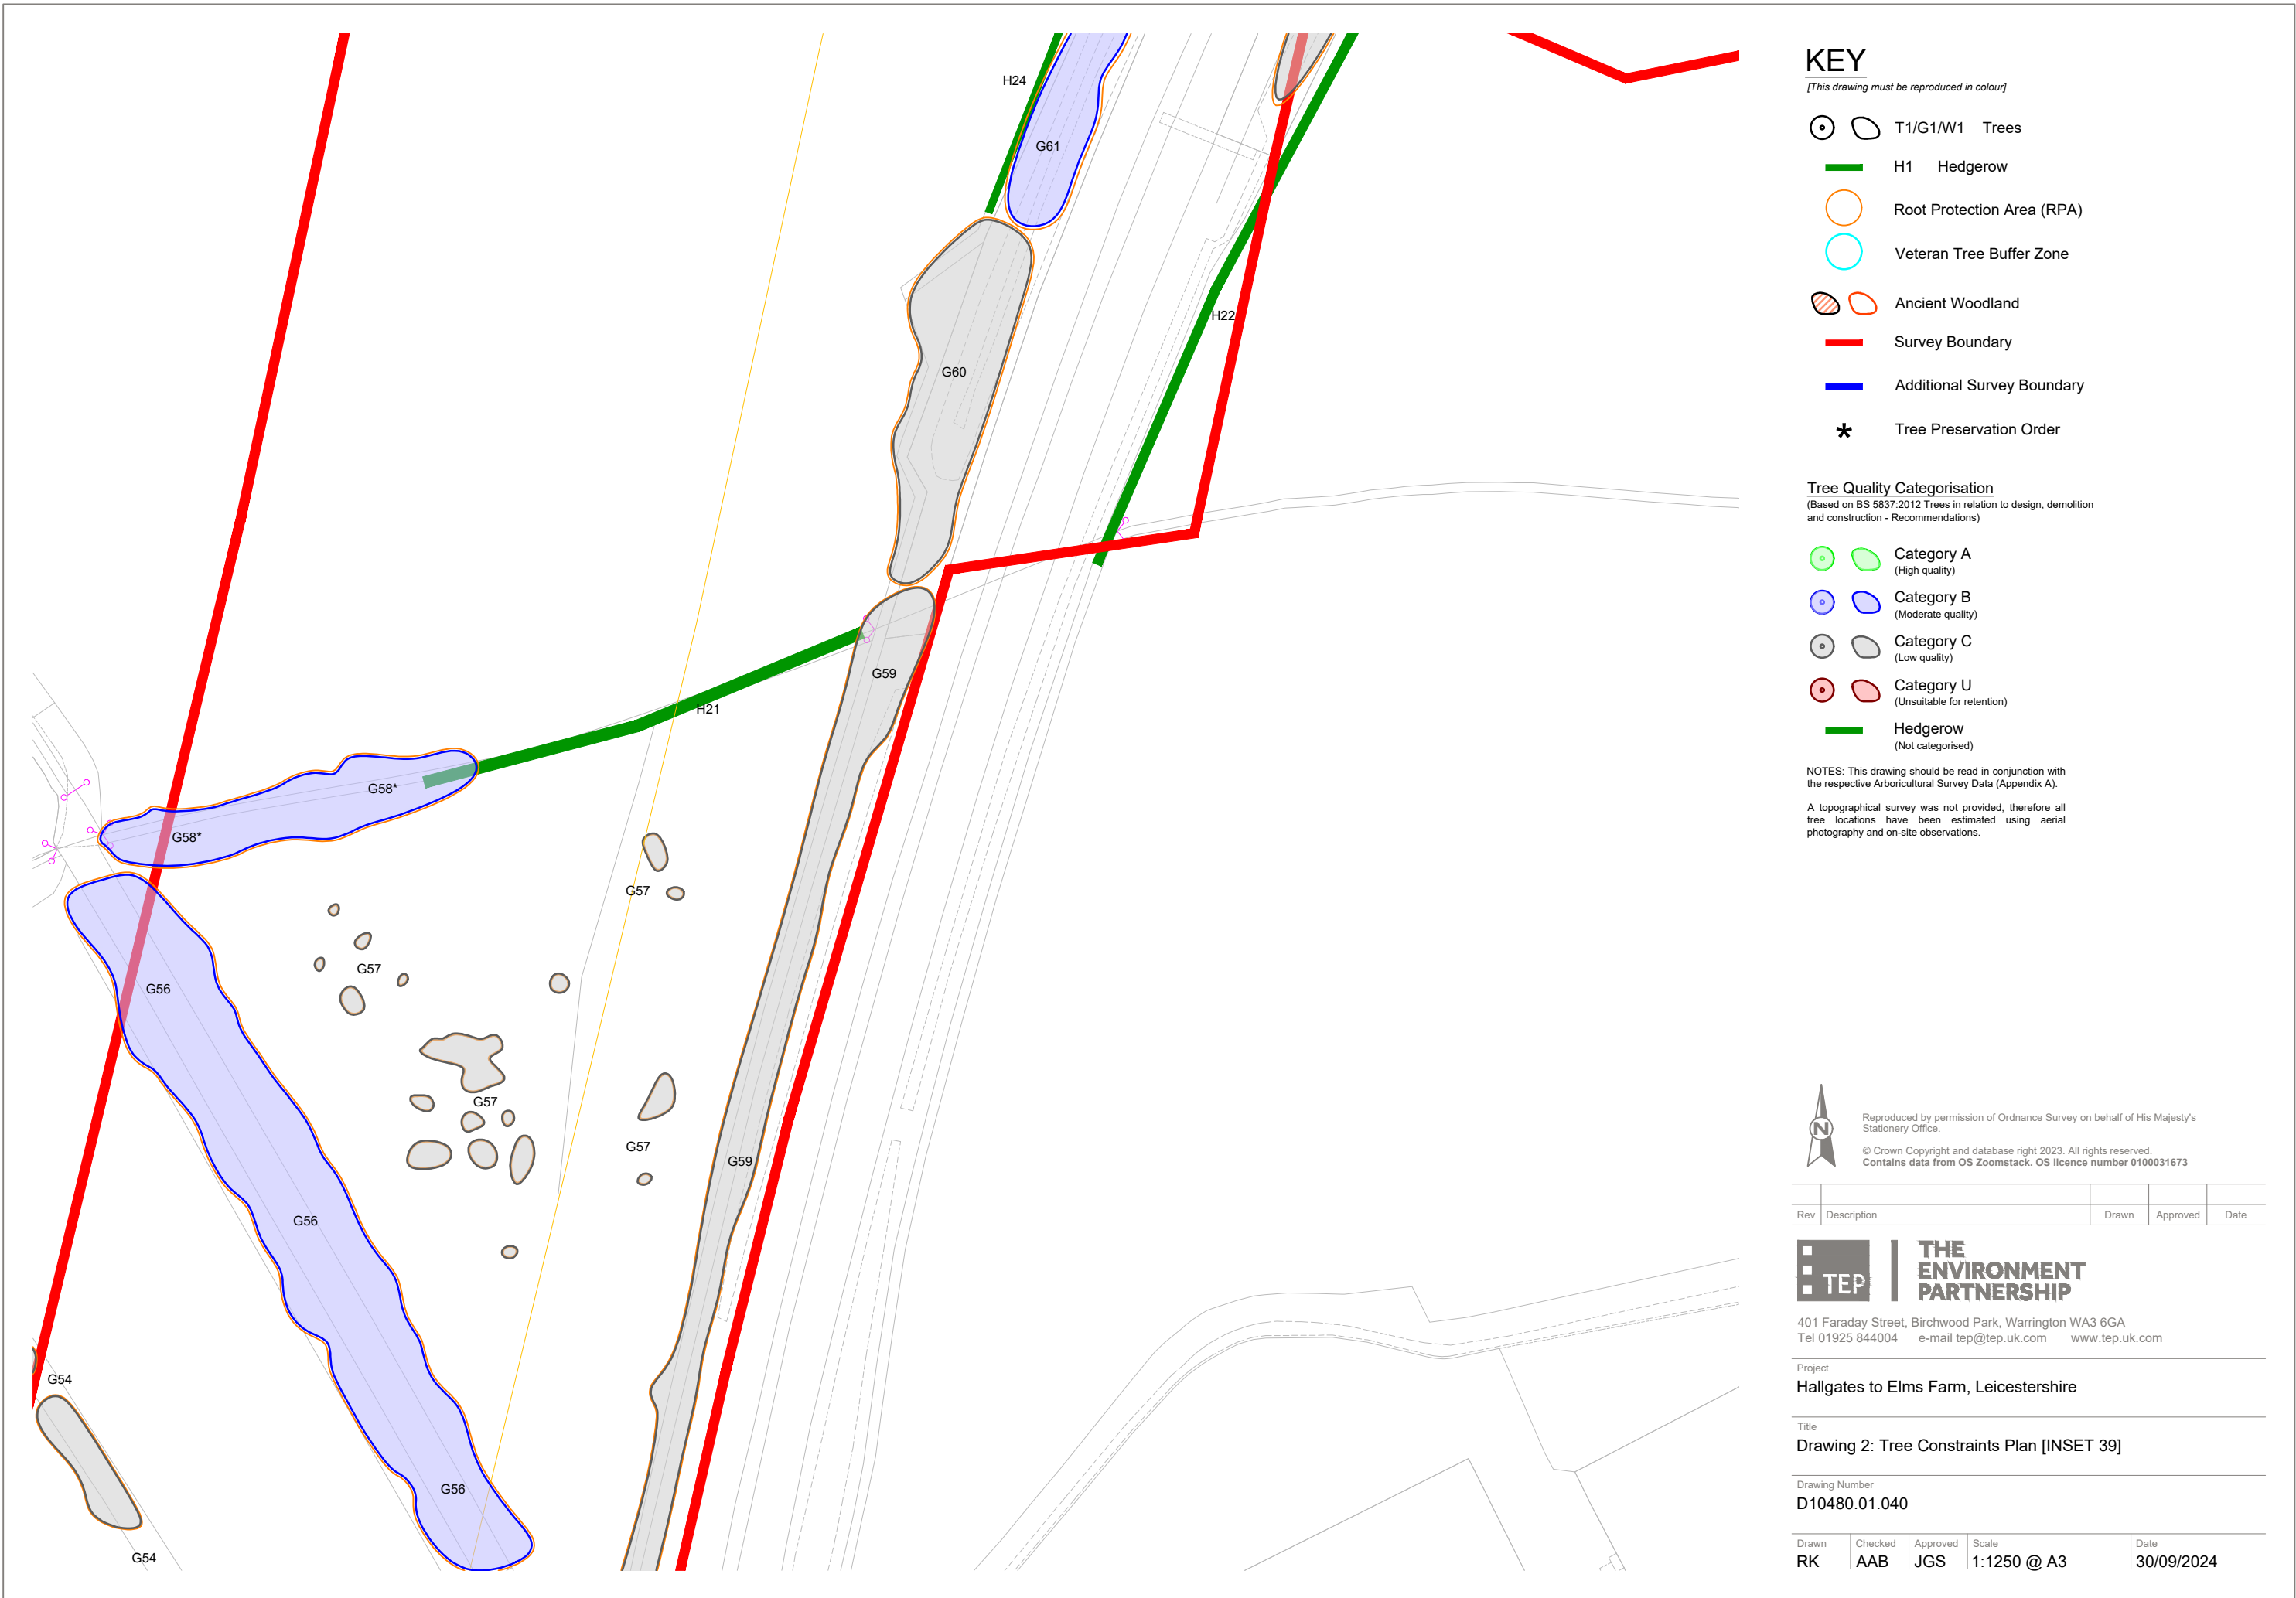

KEY

[This drawing must be reproduced in colour]

- T1/G1/W1 Trees
- H1 Hedgerow
- Root Protection Area (RPA)
- Veteran Tree Buffer Zone
- Ancient Woodland
- Survey Boundary
- Additional Survey Boundary
- Tree Preservation Order

Tree Quality Categorisation

(Based on BS 5837:2012 Trees in relation to design, demolition and construction - Recommendations)

- Category A (High quality)
- Category B (Moderate quality)
- Category C (Low quality)
- Category U (Unsuitable for retention)
- Hedgerow (Not categorised)

NOTES: This drawing should be read in conjunction with the respective Arboricultural Survey Data (Appendix A).

A topographical survey was not provided, therefore all tree locations have been estimated using aerial photography and on-site observations.



Reproduced by permission of Ordnance Survey on behalf of His Majesty's Stationery Office.

© Crown Copyright and database right 2023. All rights reserved.
Contains data from OS Zoomstack. OS licence number 0100031673

Rev	Description	Drawn	Approved	Date
-----	-------------	-------	----------	------




401 Faraday Street, Birchwood Park, Warrington WA3 6GA
Tel 01925 844004 e-mail tep@tep.uk.com www.tep.uk.com

Project
Hallgates to Elms Farm, Leicestershire

Title
Drawing 2: Tree Constraints Plan [INSET 39]

Drawing Number
D10480.01.040

Drawn	Checked	Approved	Scale	Date
RK	AAB	JGS	1:1250 @ A3	30/09/2024

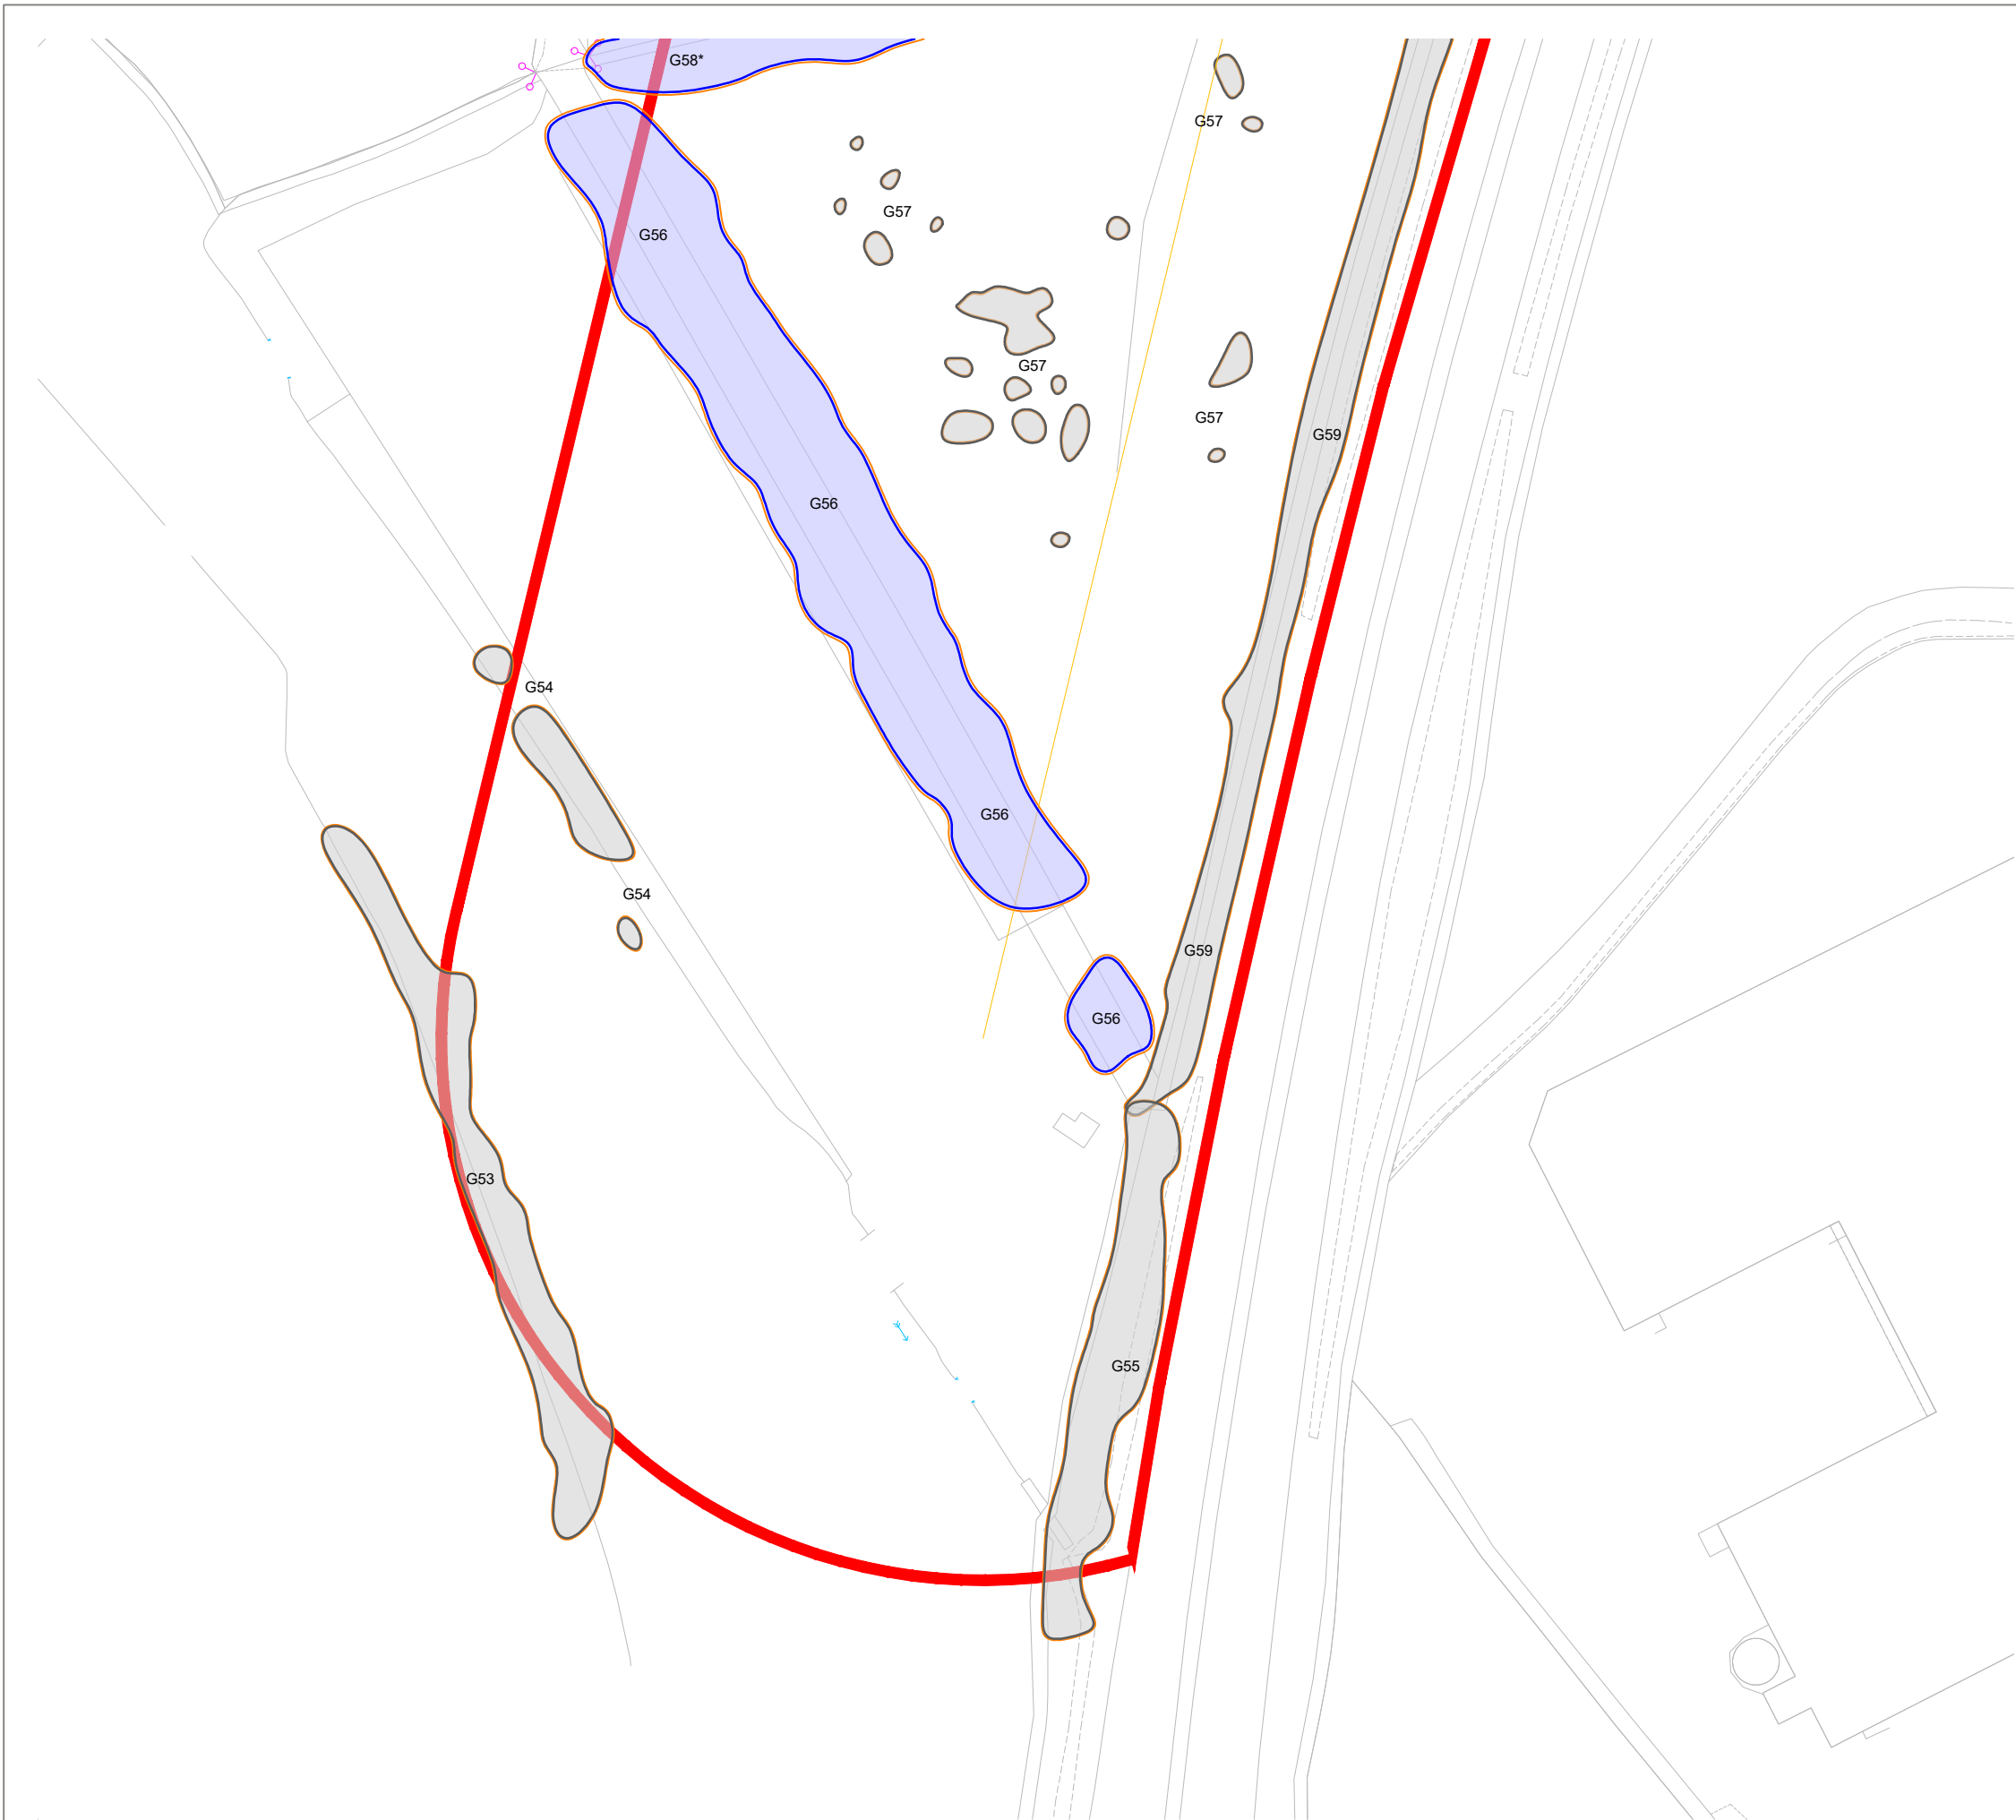

KEY

[This drawing must be reproduced in colour]

- T1/G1/W1 Trees
- H1 Hedgerow
- Root Protection Area (RPA)
- Veteran Tree Buffer Zone
- Ancient Woodland
- Survey Boundary
- Additional Survey Boundary
- Tree Preservation Order

Tree Quality Categorisation

(Based on BS 5837:2012 Trees in relation to design, demolition and construction - Recommendations)

- Category A (High quality)
- Category B (Moderate quality)
- Category C (Low quality)
- Category U (Unsuitable for retention)
- Hedgerow (Not categorised)

NOTES: This drawing should be read in conjunction with the respective Arboricultural Survey Data (Appendix A).

A topographical survey was not provided, therefore all tree locations have been estimated using aerial photography and on-site observations.



Reproduced by permission of Ordnance Survey on behalf of His Majesty's Stationery Office.

© Crown Copyright and database right 2023. All rights reserved.
Contains data from OS Zoomstack. OS licence number 0100031673

Rev	Description	Drawn	Approved	Date
-----	-------------	-------	----------	------



401 Faraday Street, Birchwood Park, Warrington WA3 6GA
Tel 01925 844004 e-mail tep@tep.uk.com www.tep.uk.com

Project
Hallgates to Elms Farm, Leicestershire

Title
Drawing 2: Tree Constraints Plan [INSET 40]

Drawing Number
D10480.01.041

Drawn	Checked	Approved	Scale	Date
RK	AAB	JGS	1:1250 @ A3	30/09/2024



Rev	Description	Drawn	Approved	Date



**THE
ENVIRONMENT
PARTNERSHIP**

401 Faraday Street, Birchwood Park, Warrington WA3 6GA
Tel 01925 844004 e-mail tep@tep.uk.com www.tep.uk.com


Project

Hallgates to Elms Farm, Leicestershire

Title
Drawing 2: Tree Constraints Plan [INSET 41]

Drawing Number
D10480.01.042

Drawn AAB	Checked HEE	Approved RMG	Scale 1:1250 @ A3	Date 07/08/2025
---------------------	-----------------------	------------------------	-----------------------------	---------------------------

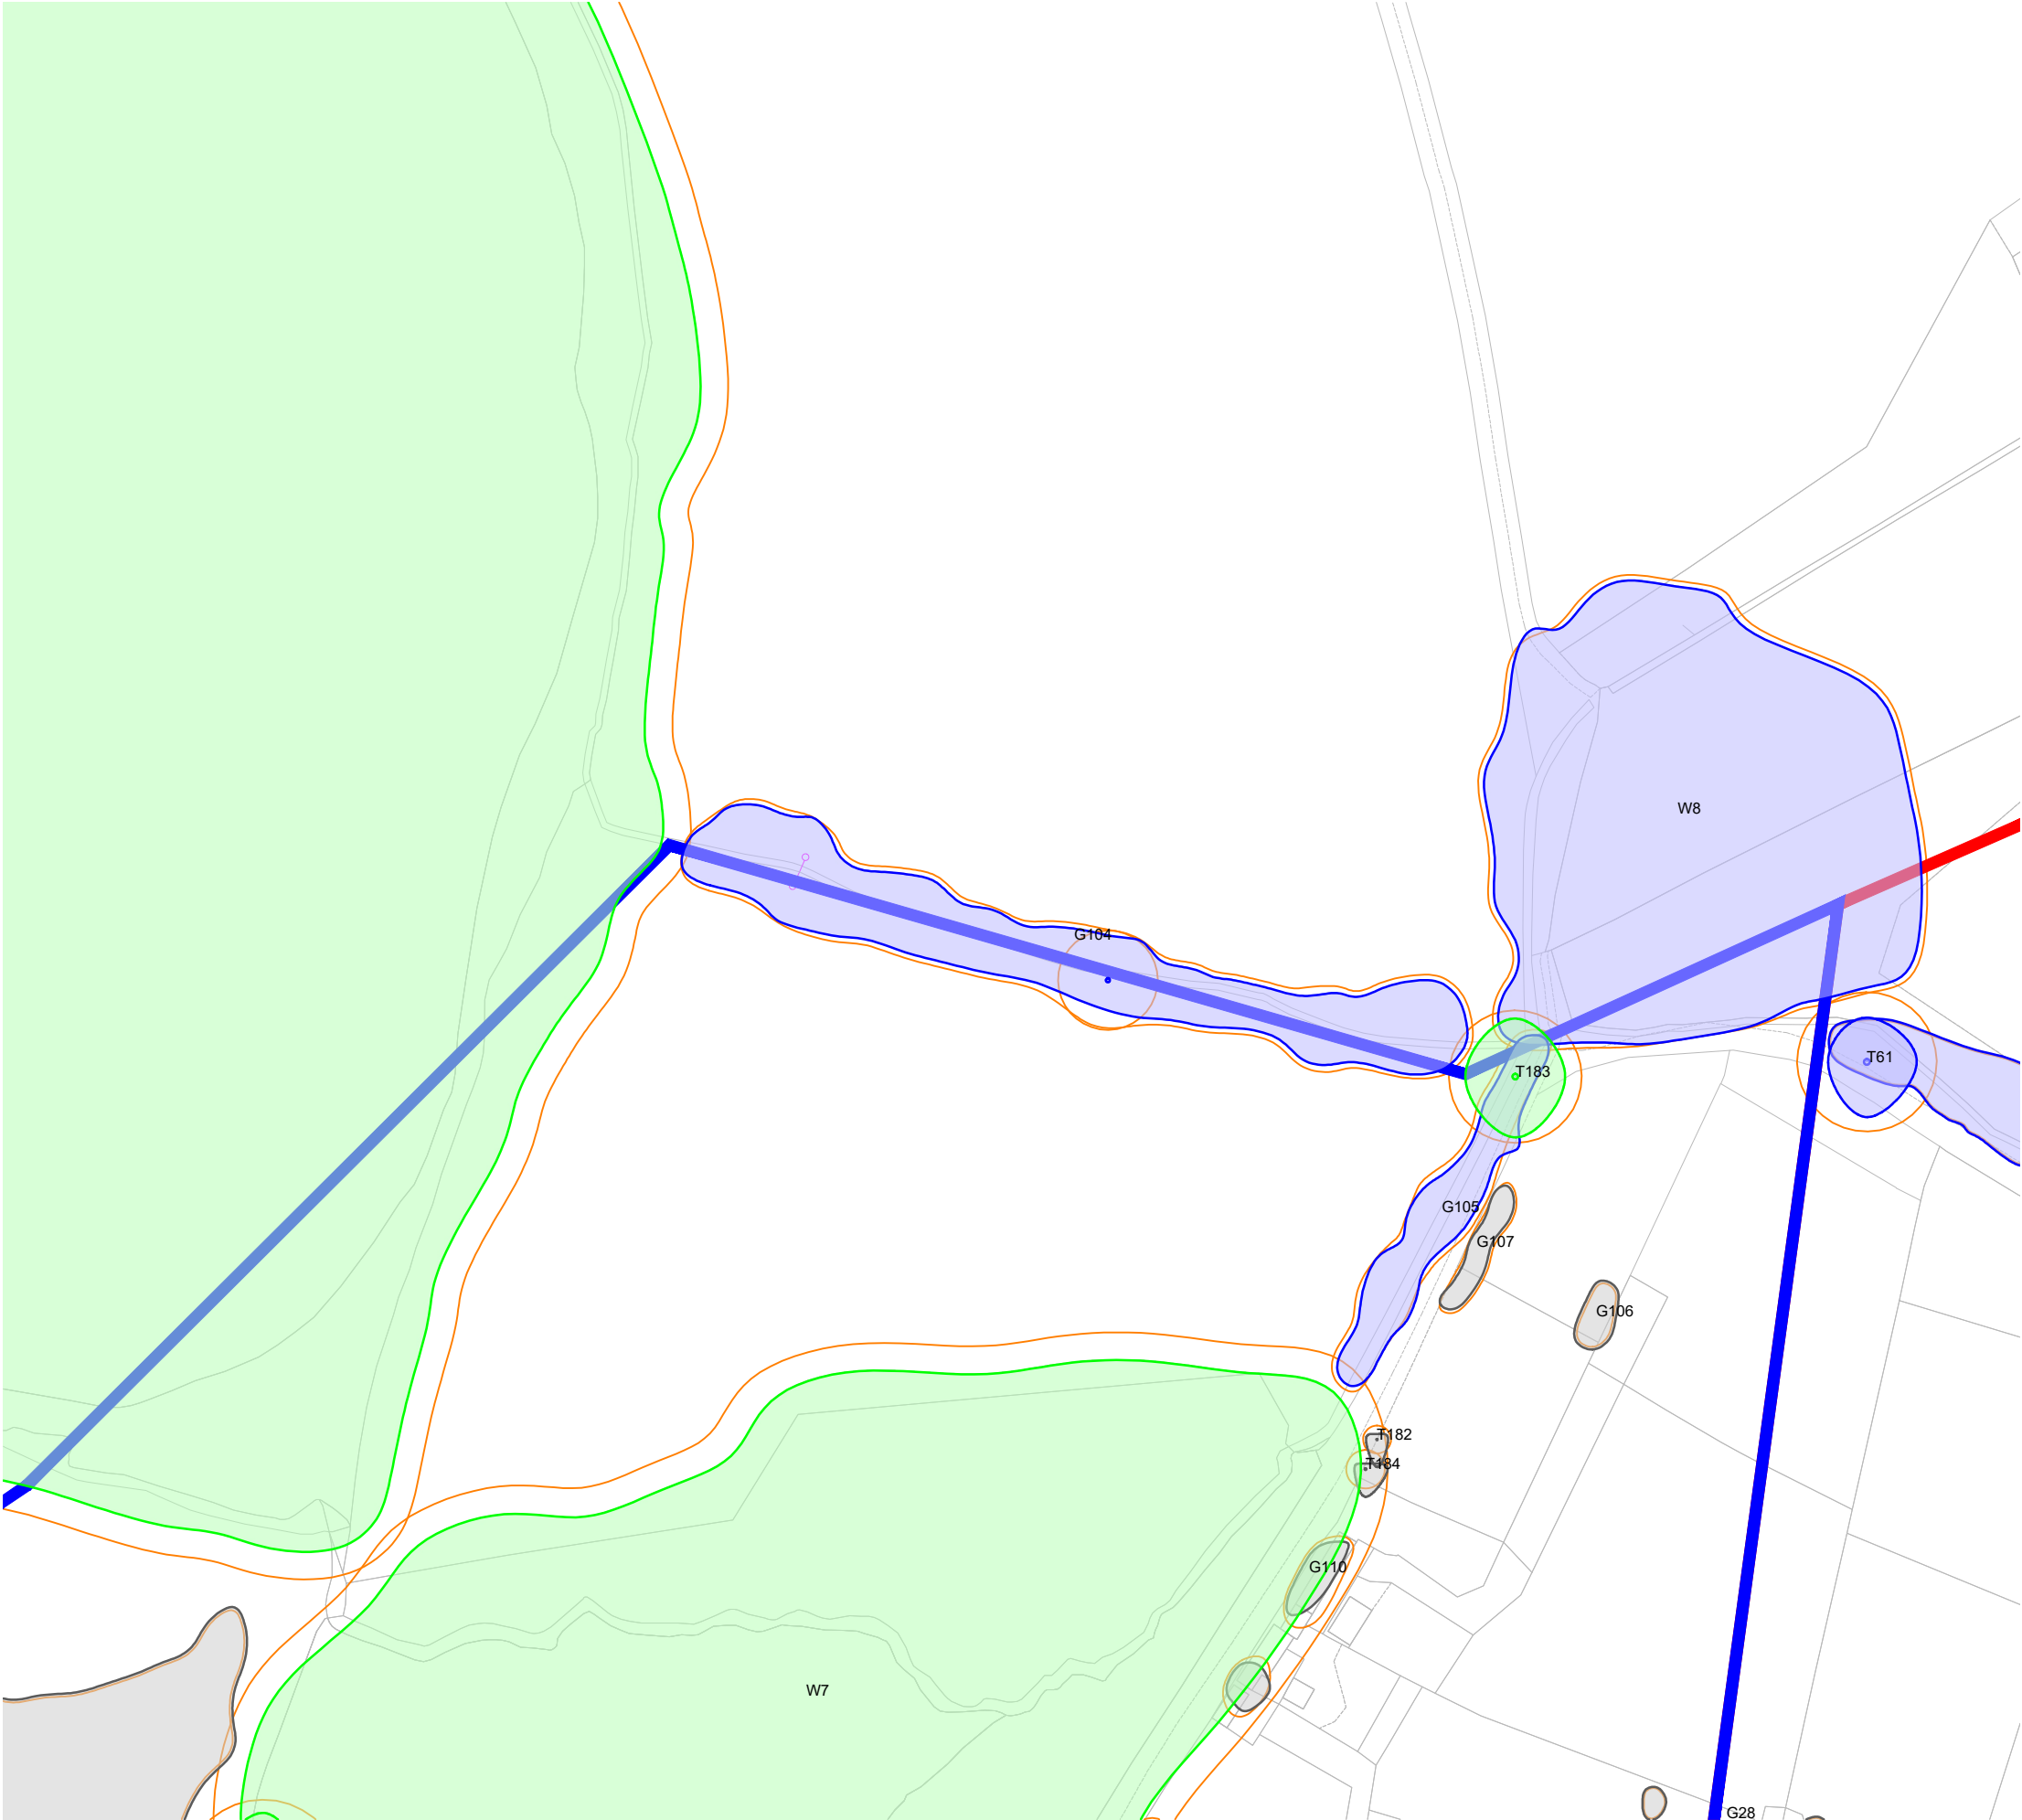

KEY

[This drawing must be reproduced in colour]

- T1/G1/W1 Trees
- H1 Hedgerow
- Root Protection Area (RPA)
- Veteran Tree Buffer Zone
- Ancient Woodland
- Survey Boundary
- Additional Survey Boundary
- Tree Preservation Order

Tree Quality Categorisation

(Based on BS 5837:2012 Trees in relation to design, demolition and construction - Recommendations)

- Category A (High quality)
- Category B (Moderate quality)
- Category C (Low quality)
- Category U (Unsuitable for retention)
- Hedgerow (Not categorised)

NOTES: This drawing should be read in conjunction with the respective Arboricultural Survey Data (Appendix A).

A topographical survey was not provided, therefore all tree locations have been estimated using aerial photography and on-site observations.



Reproduced by permission of Ordnance Survey on behalf of His Majesty's Stationary Office.

© Crown Copyright and database right 2023. All rights reserved.
Contains data from OS Zoomstack. OS licence number 0100031673

Rev	Description	Drawn	Approved	Date
-----	-------------	-------	----------	------




401 Faraday Street, Birchwood Park, Warrington WA3 6GA
Tel 01925 844004 e-mail tep@tep.uk.com www.tep.uk.com


Project
Hallgates to Elms Farm, Leicestershire

Title
Drawing 2: Tree Constraints Plan [INSET 42]

Drawing Number
D10480.01.043

Drawn	Checked	Approved	Scale	Date
AAB	HEE	RMG	1:1250 @ A3	07/08/2025

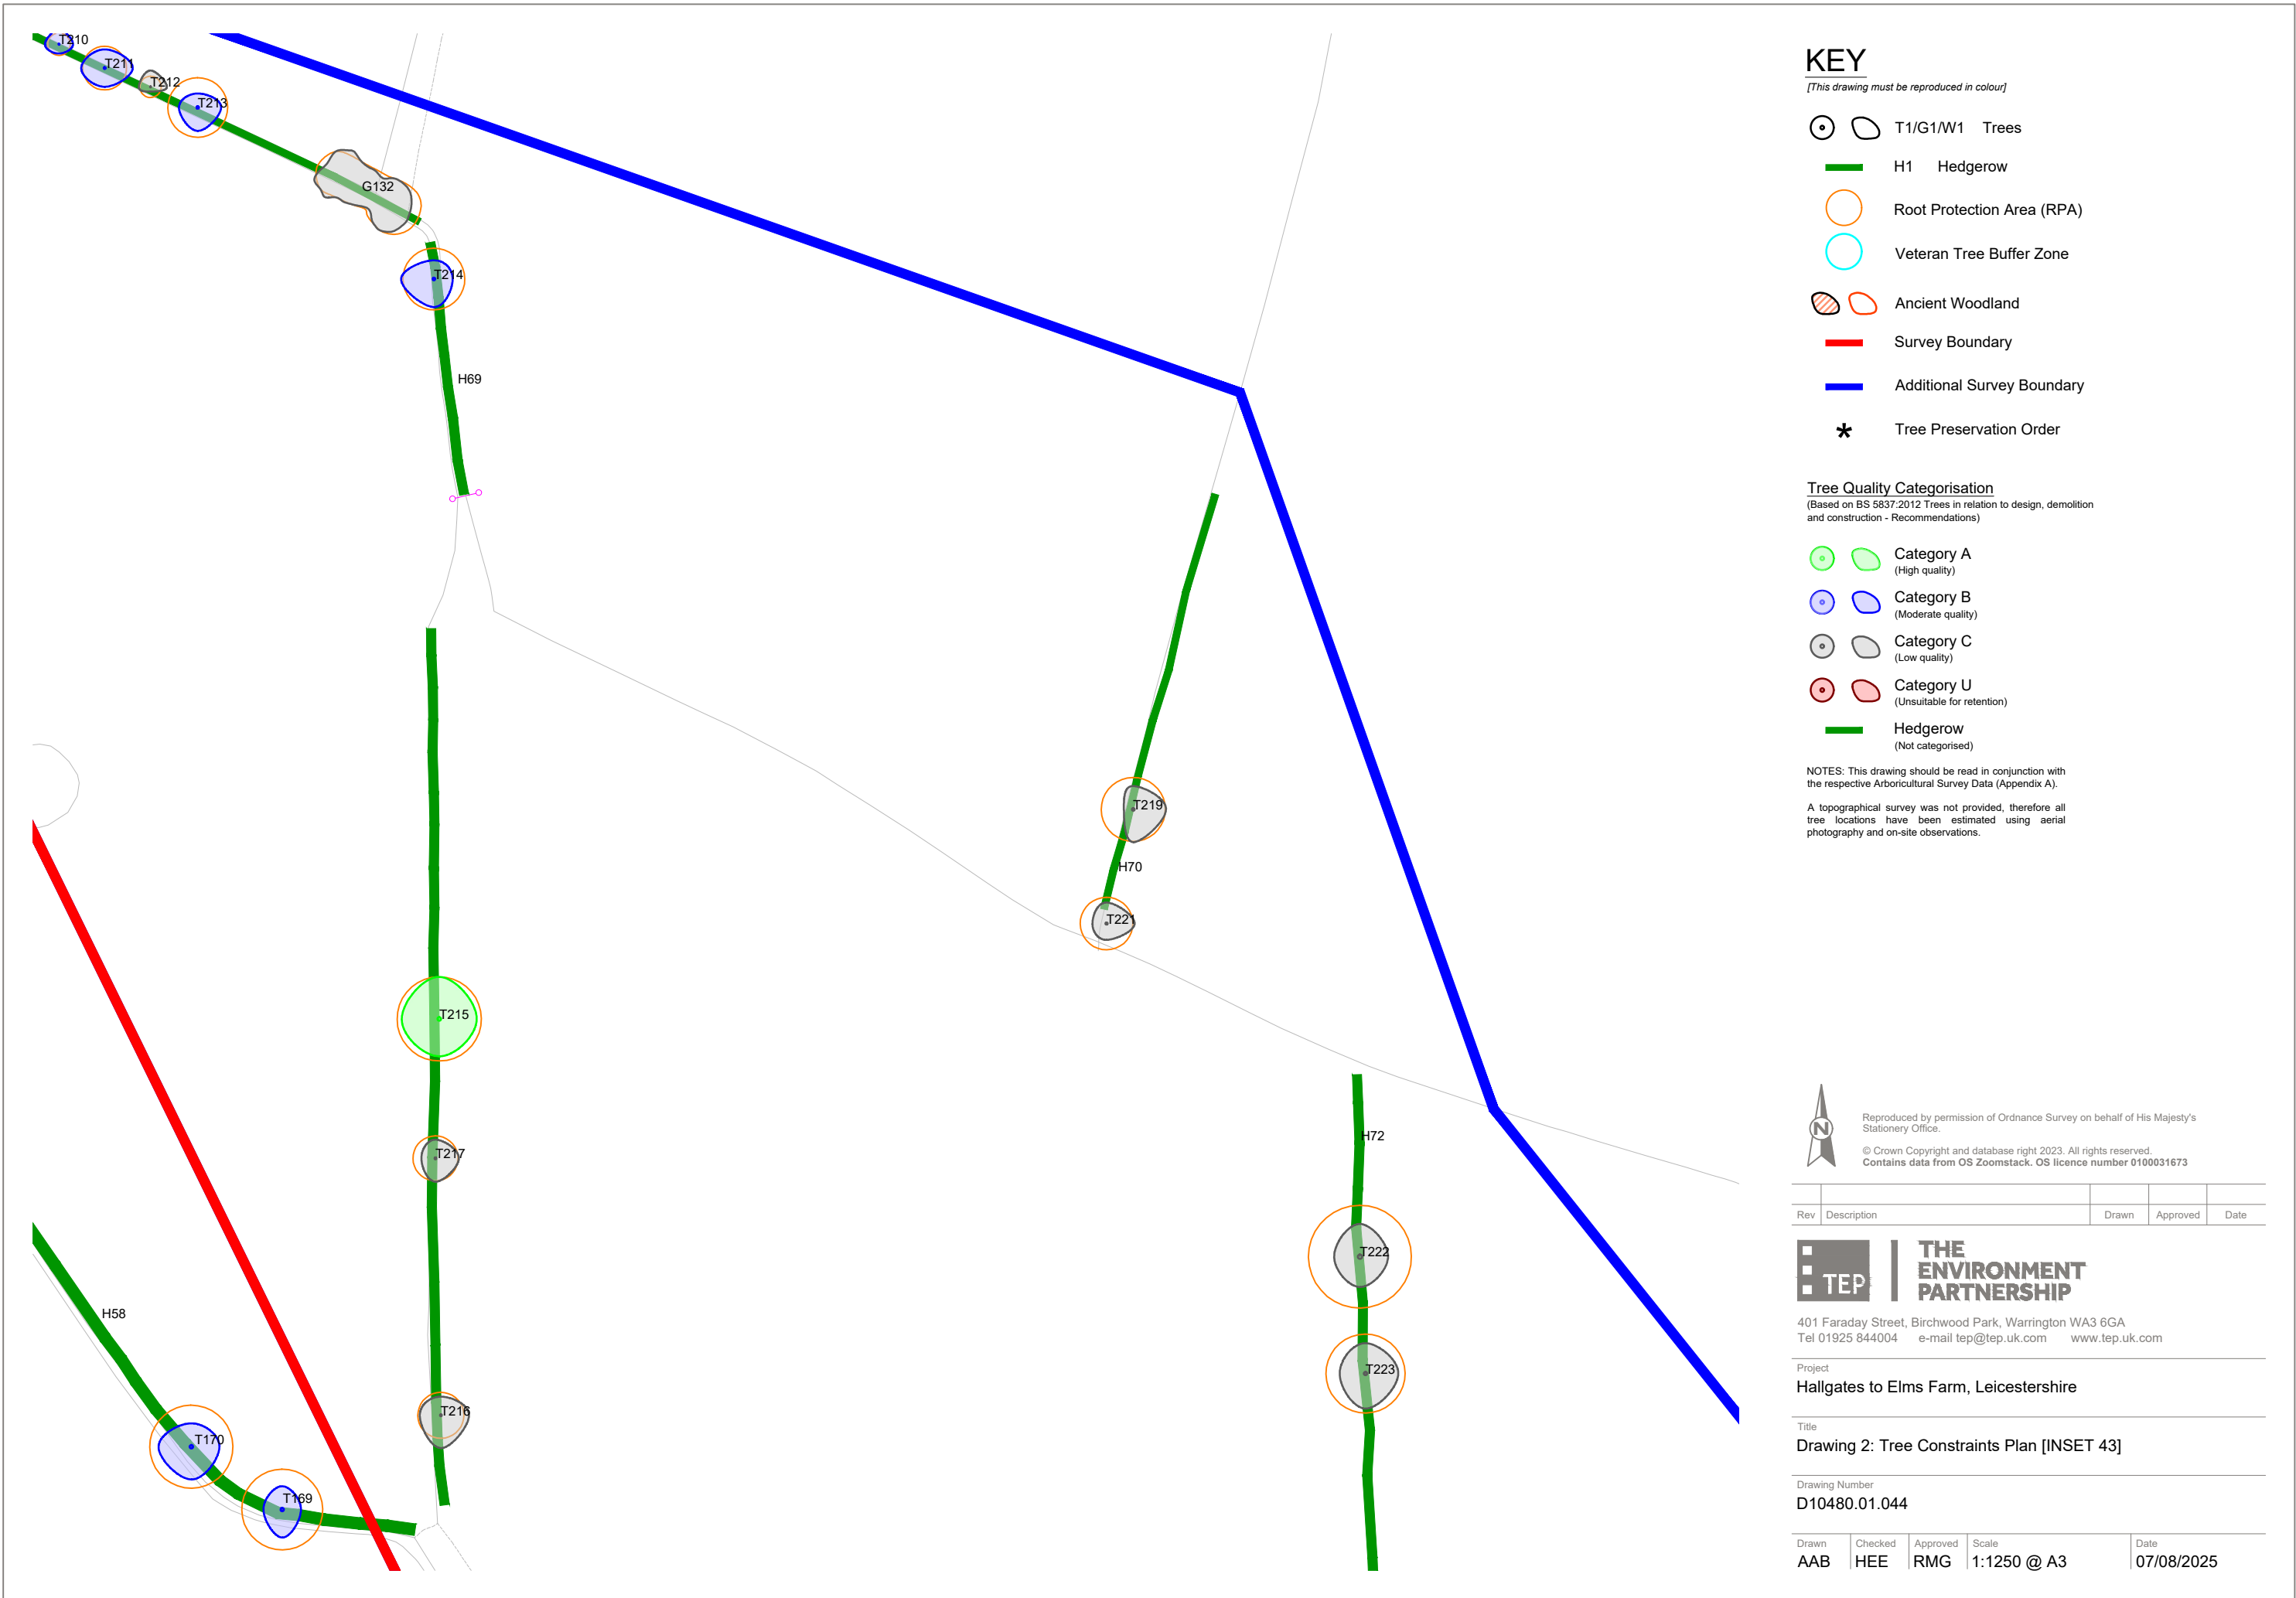

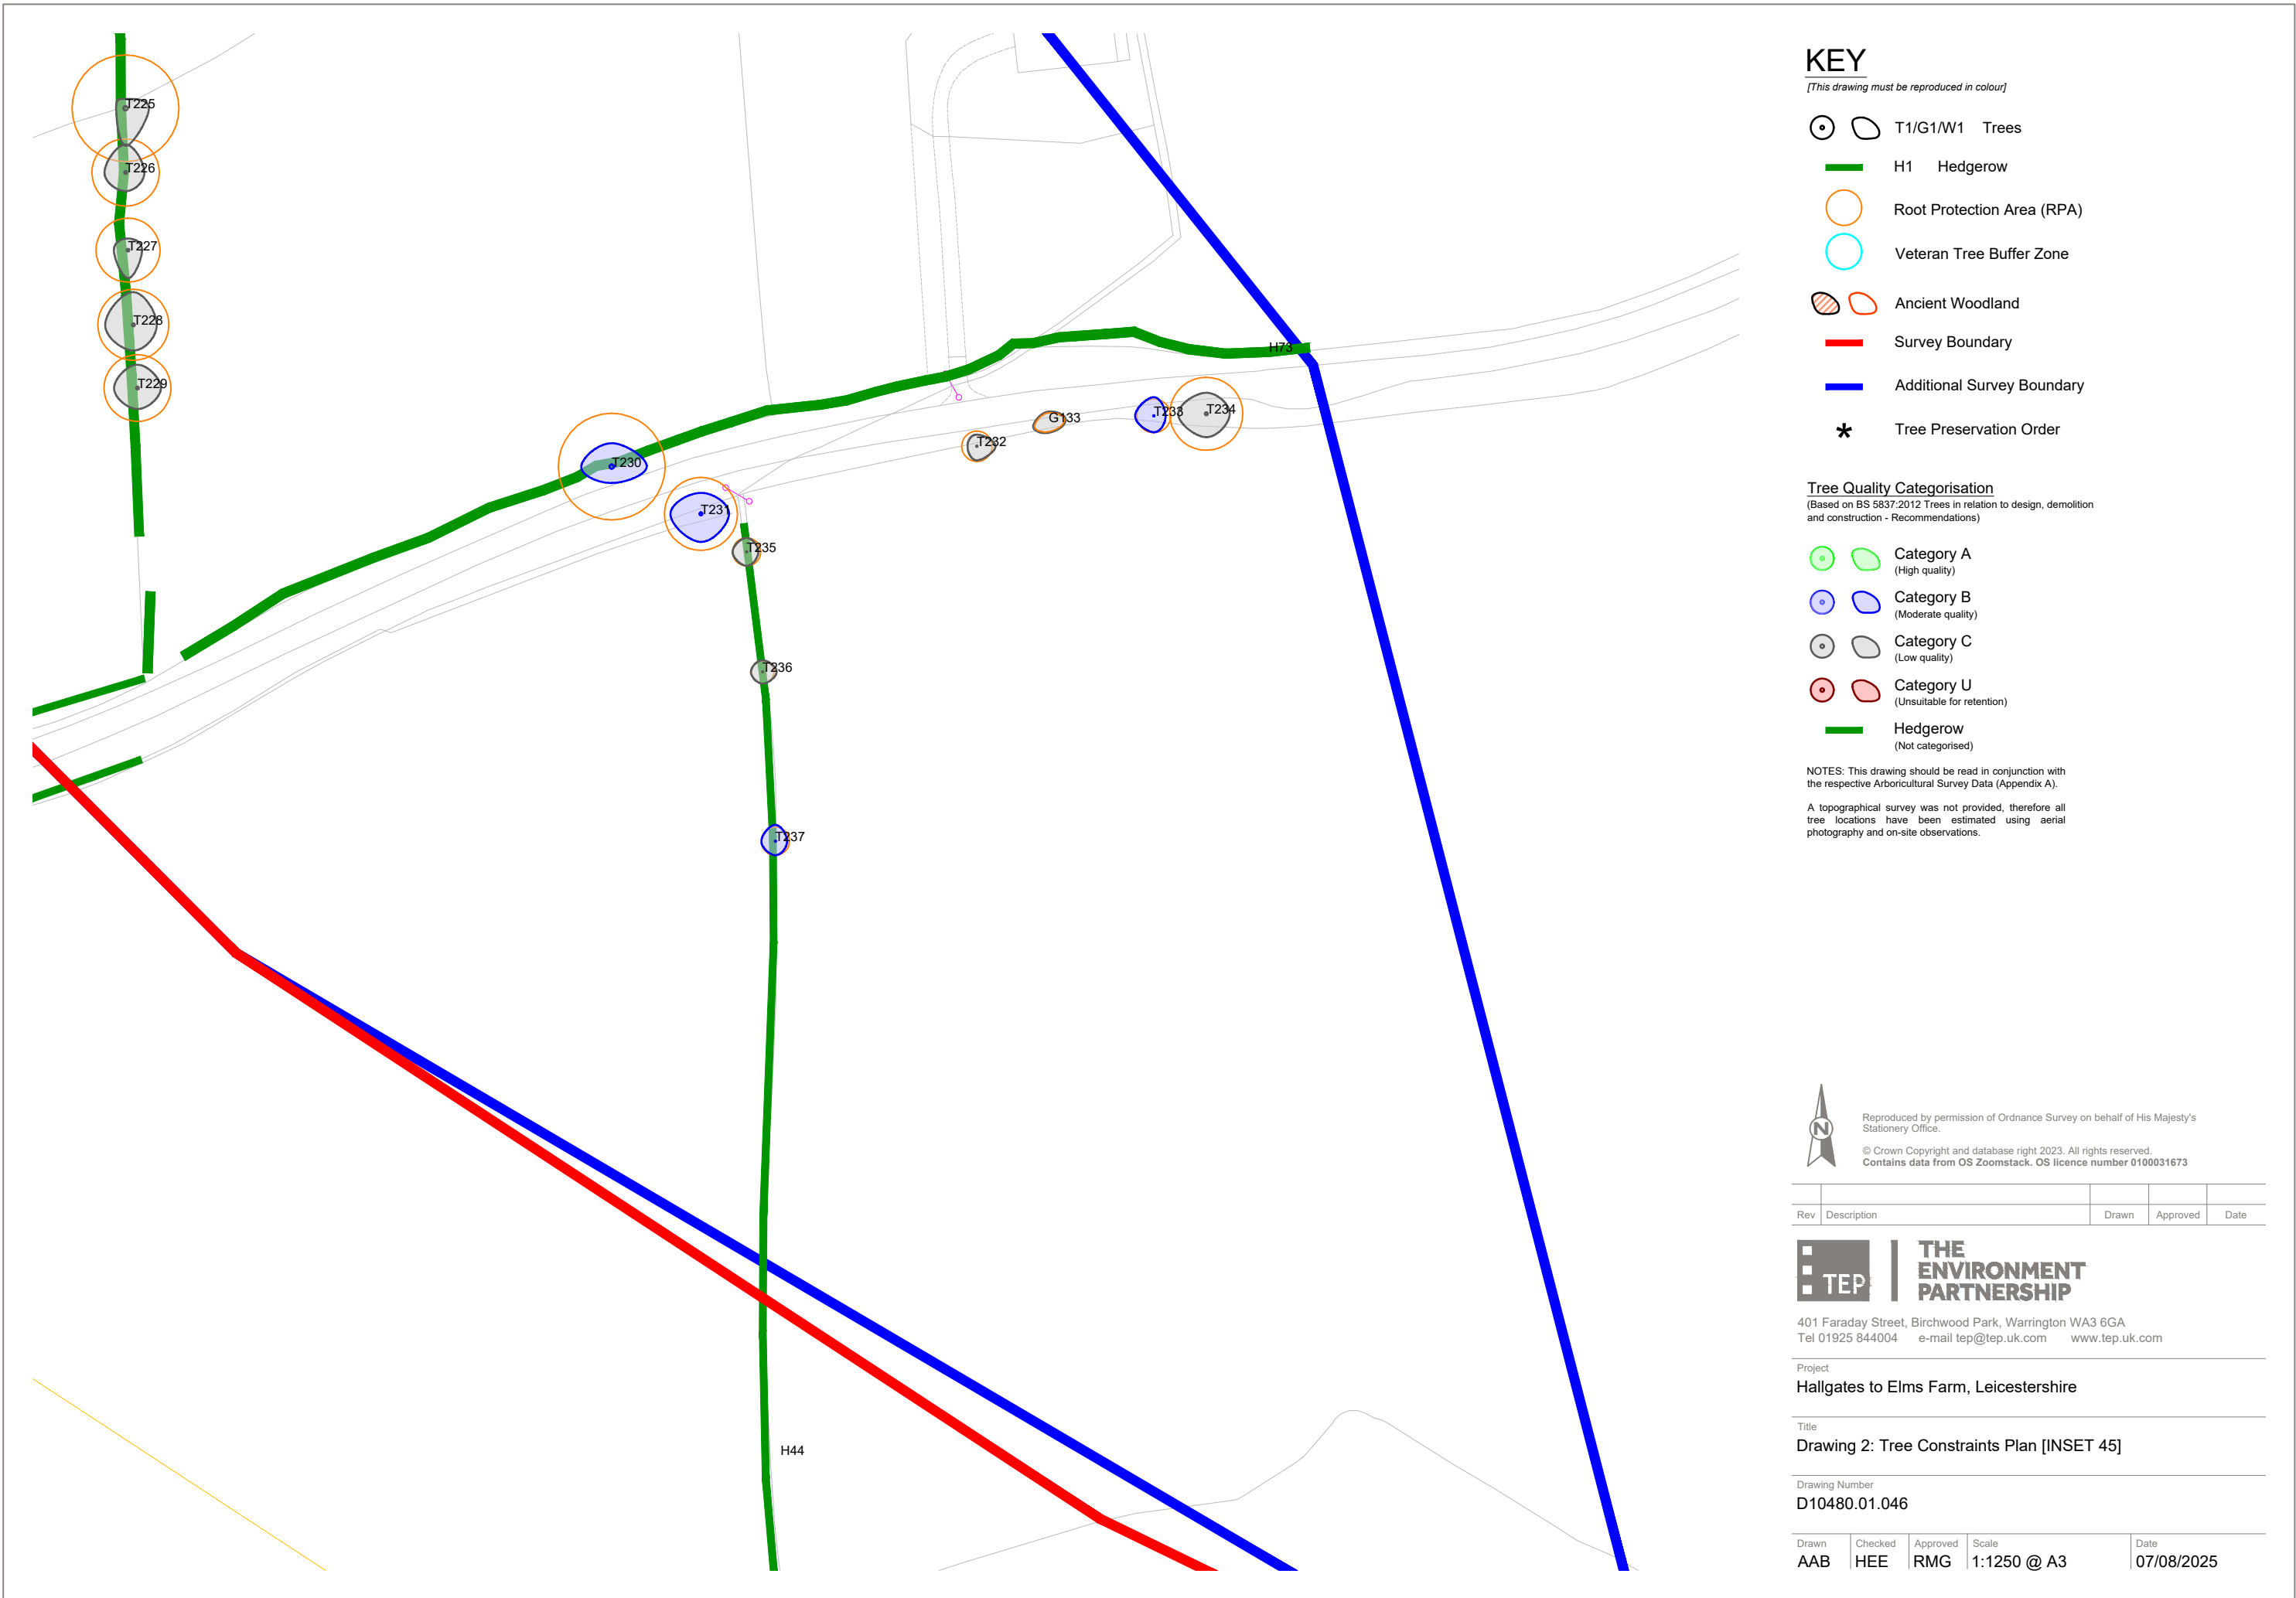

KEY

[This drawing must be reproduced in colour]

- T1/G1/W1 Trees
- H1 Hedgerow
- Root Protection Area (RPA)
- Veteran Tree Buffer Zone
- Ancient Woodland
- Survey Boundary
- Additional Survey Boundary
- Tree Preservation Order

Tree Quality Categorisation

(Based on BS 5837:2012 Trees in relation to design, demolition and construction - Recommendations)

- Category A (High quality)
- Category B (Moderate quality)
- Category C (Low quality)
- Category U (Unsuitable for retention)
- Hedgerow (Not categorised)

NOTES: This drawing should be read in conjunction with the respective Arboricultural Survey Data (Appendix A).

A topographical survey was not provided, therefore all tree locations have been estimated using aerial photography and on-site observations.



Reproduced by permission of Ordnance Survey on behalf of His Majesty's Stationery Office.

© Crown Copyright and database right 2023. All rights reserved.
Contains data from OS Zoomstack. OS licence number 0100031673

Rev	Description	Drawn	Approved	Date
-----	-------------	-------	----------	------



THE ENVIRONMENT PARTNERSHIP


401 Faraday Street, Birchwood Park, Warrington WA3 6GA
Tel 01925 844004 e-mail tep@tep.uk.com www.tep.uk.com

Project
Hallgates to Elms Farm, Leicestershire

Title
Drawing 2: Tree Constraints Plan [INSET 45]

Drawing Number
D10480.01.046

Drawn	Checked	Approved	Scale	Date
AAB	HEE	RMG	1:1250 @ A3	07/08/2025

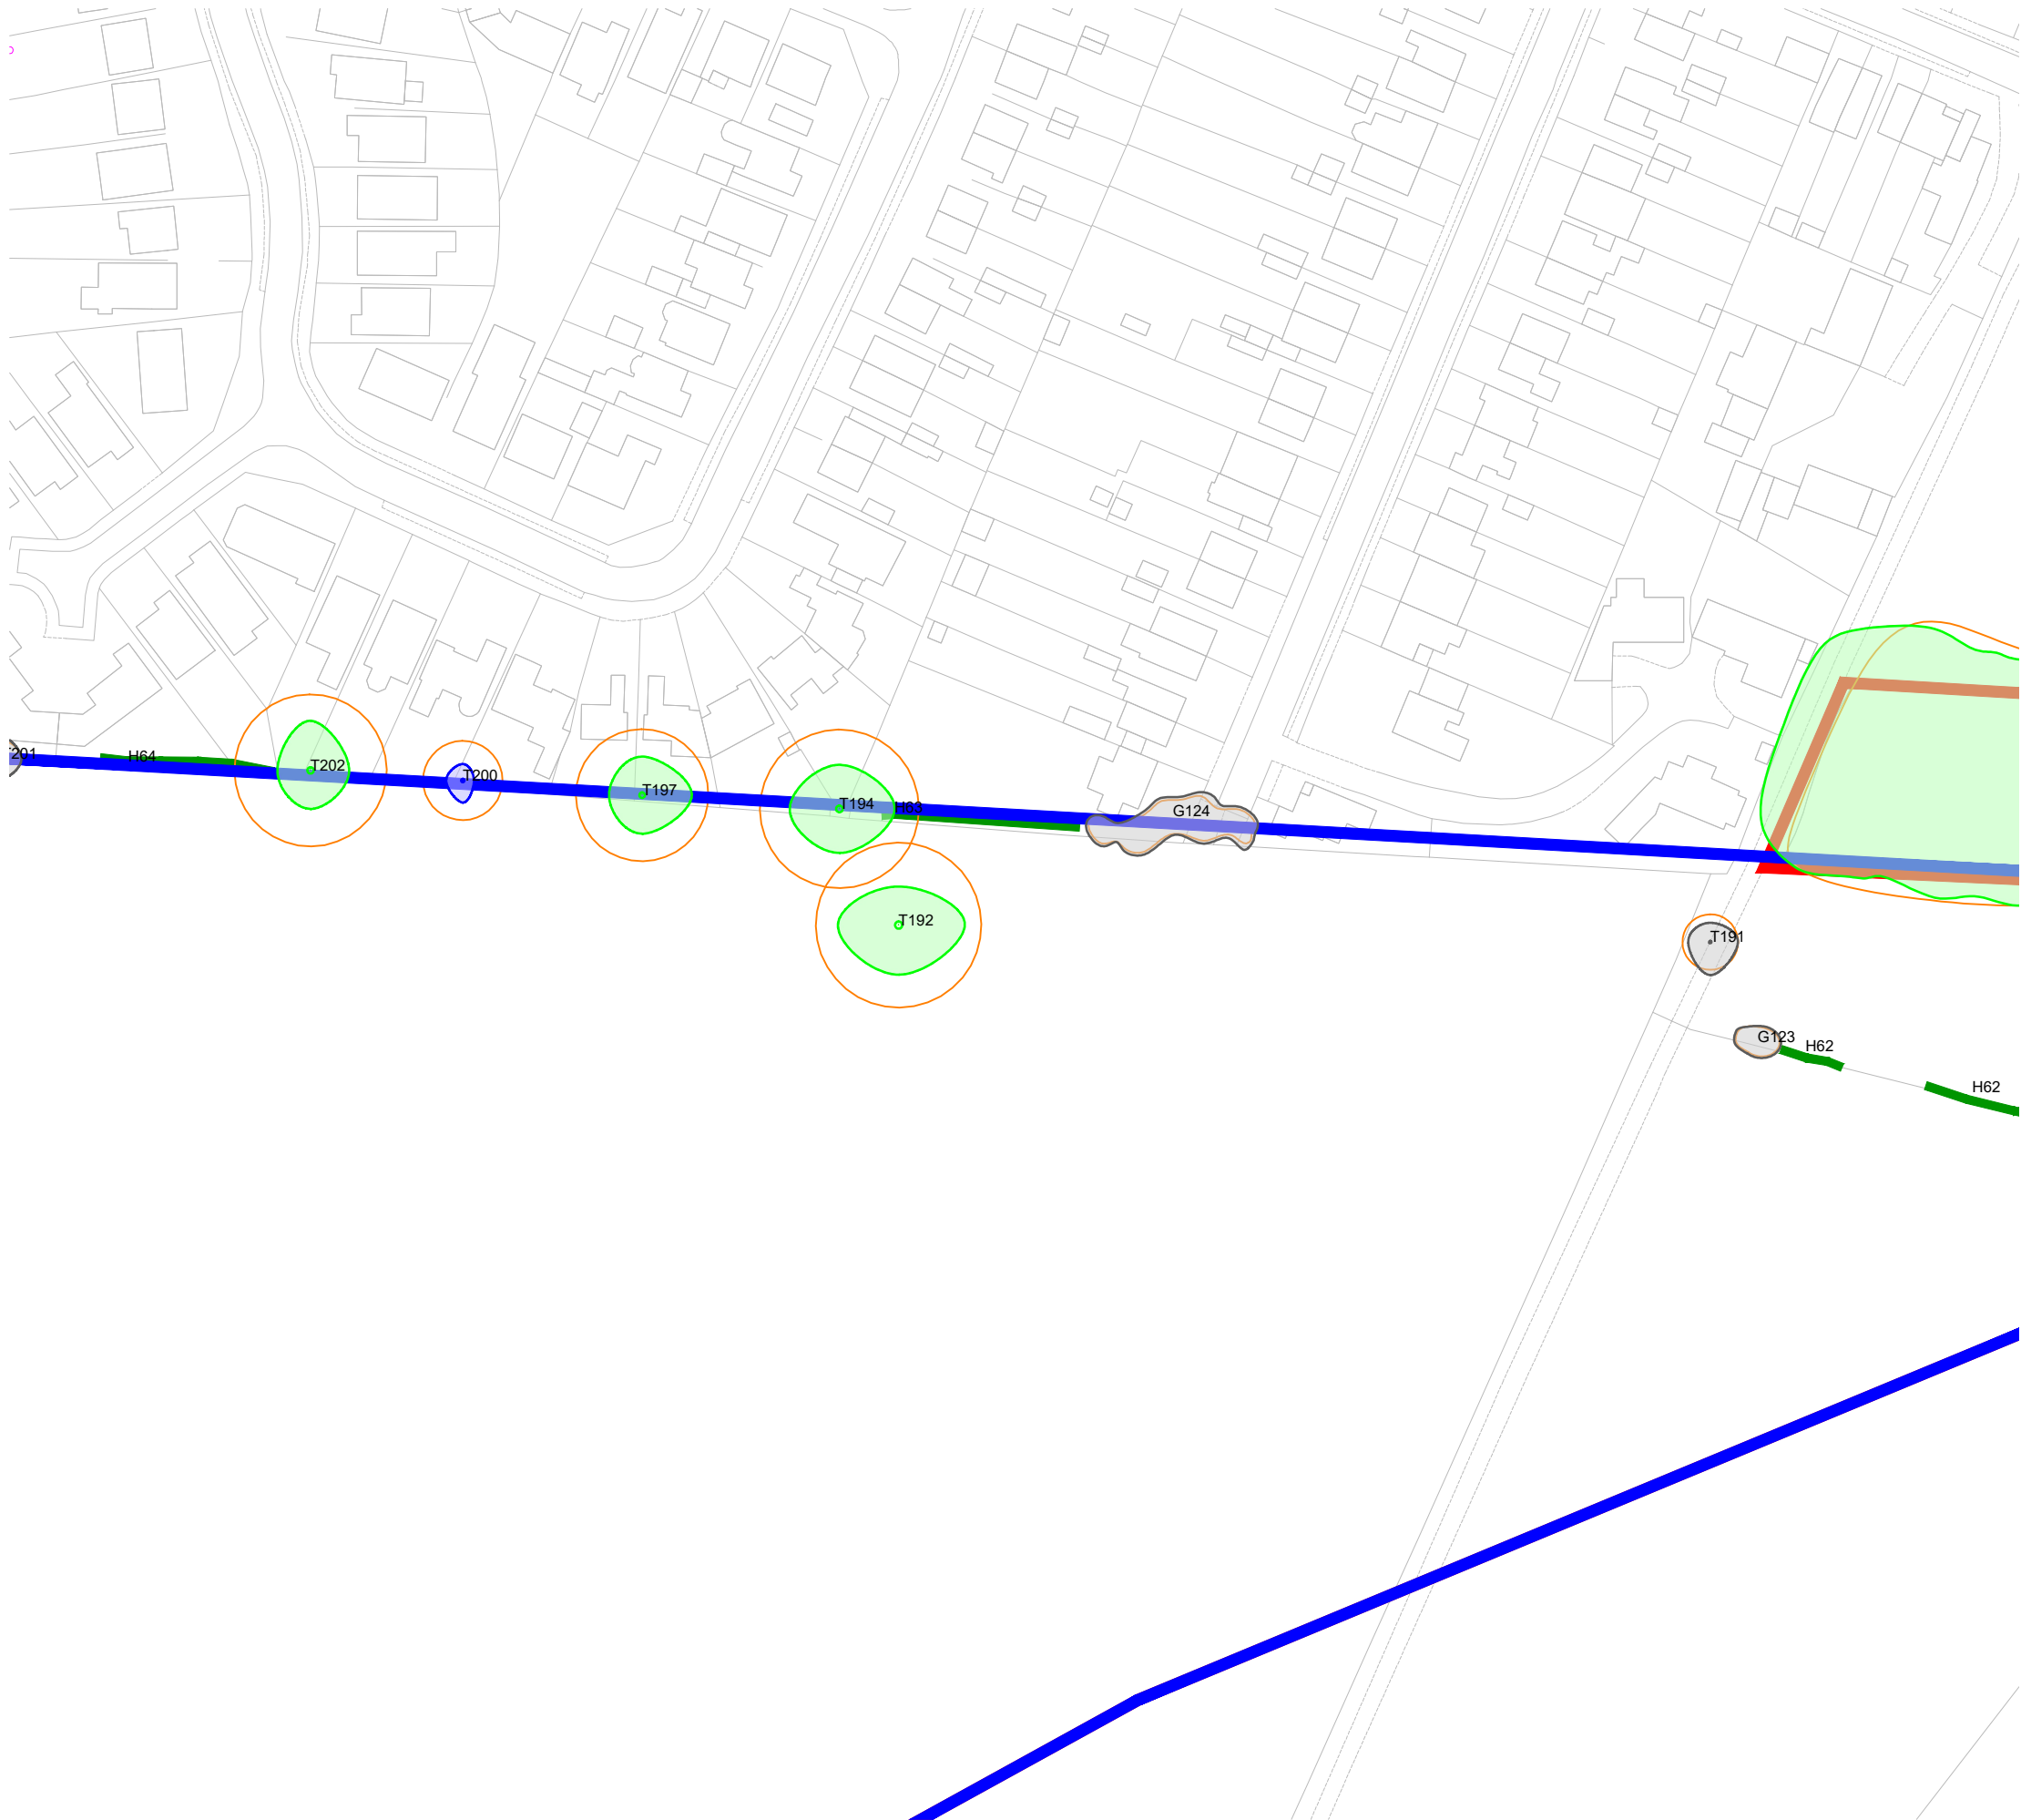

KEY

[This drawing must be reproduced in colour]

- T1/G1/W1 Trees
- H1 Hedgerow
- Root Protection Area (RPA)
- Veteran Tree Buffer Zone
- Ancient Woodland
- Survey Boundary
- Additional Survey Boundary
- Tree Preservation Order

Tree Quality Categorisation

(Based on BS 5837:2012 Trees in relation to design, demolition and construction - Recommendations)

- Category A (High quality)
- Category B (Moderate quality)
- Category C (Low quality)
- Category U (Unsuitable for retention)
- Hedgerow (Not categorised)

NOTES: This drawing should be read in conjunction with the respective Arboricultural Survey Data (Appendix A).

A topographical survey was not provided, therefore all tree locations have been estimated using aerial photography and on-site observations.



Reproduced by permission of Ordnance Survey on behalf of His Majesty's Stationery Office.

© Crown Copyright and database right 2023. All rights reserved.
Contains data from OS Zoomstack. OS licence number 0100031673

Rev	Description	Drawn	Approved	Date
-----	-------------	-------	----------	------




401 Faraday Street, Birchwood Park, Warrington WA3 6GA
Tel 01925 844004 e-mail tep@tep.uk.com www.tep.uk.com


Project
Hallgates to Elms Farm, Leicestershire

Title
Drawing 2: Tree Constraints Plan [INSET 46]

Drawing Number
D10480.01.047

Drawn	Checked	Approved	Scale	Date
AAB	HEE	RMG	1:1250 @ A3	07/08/2025

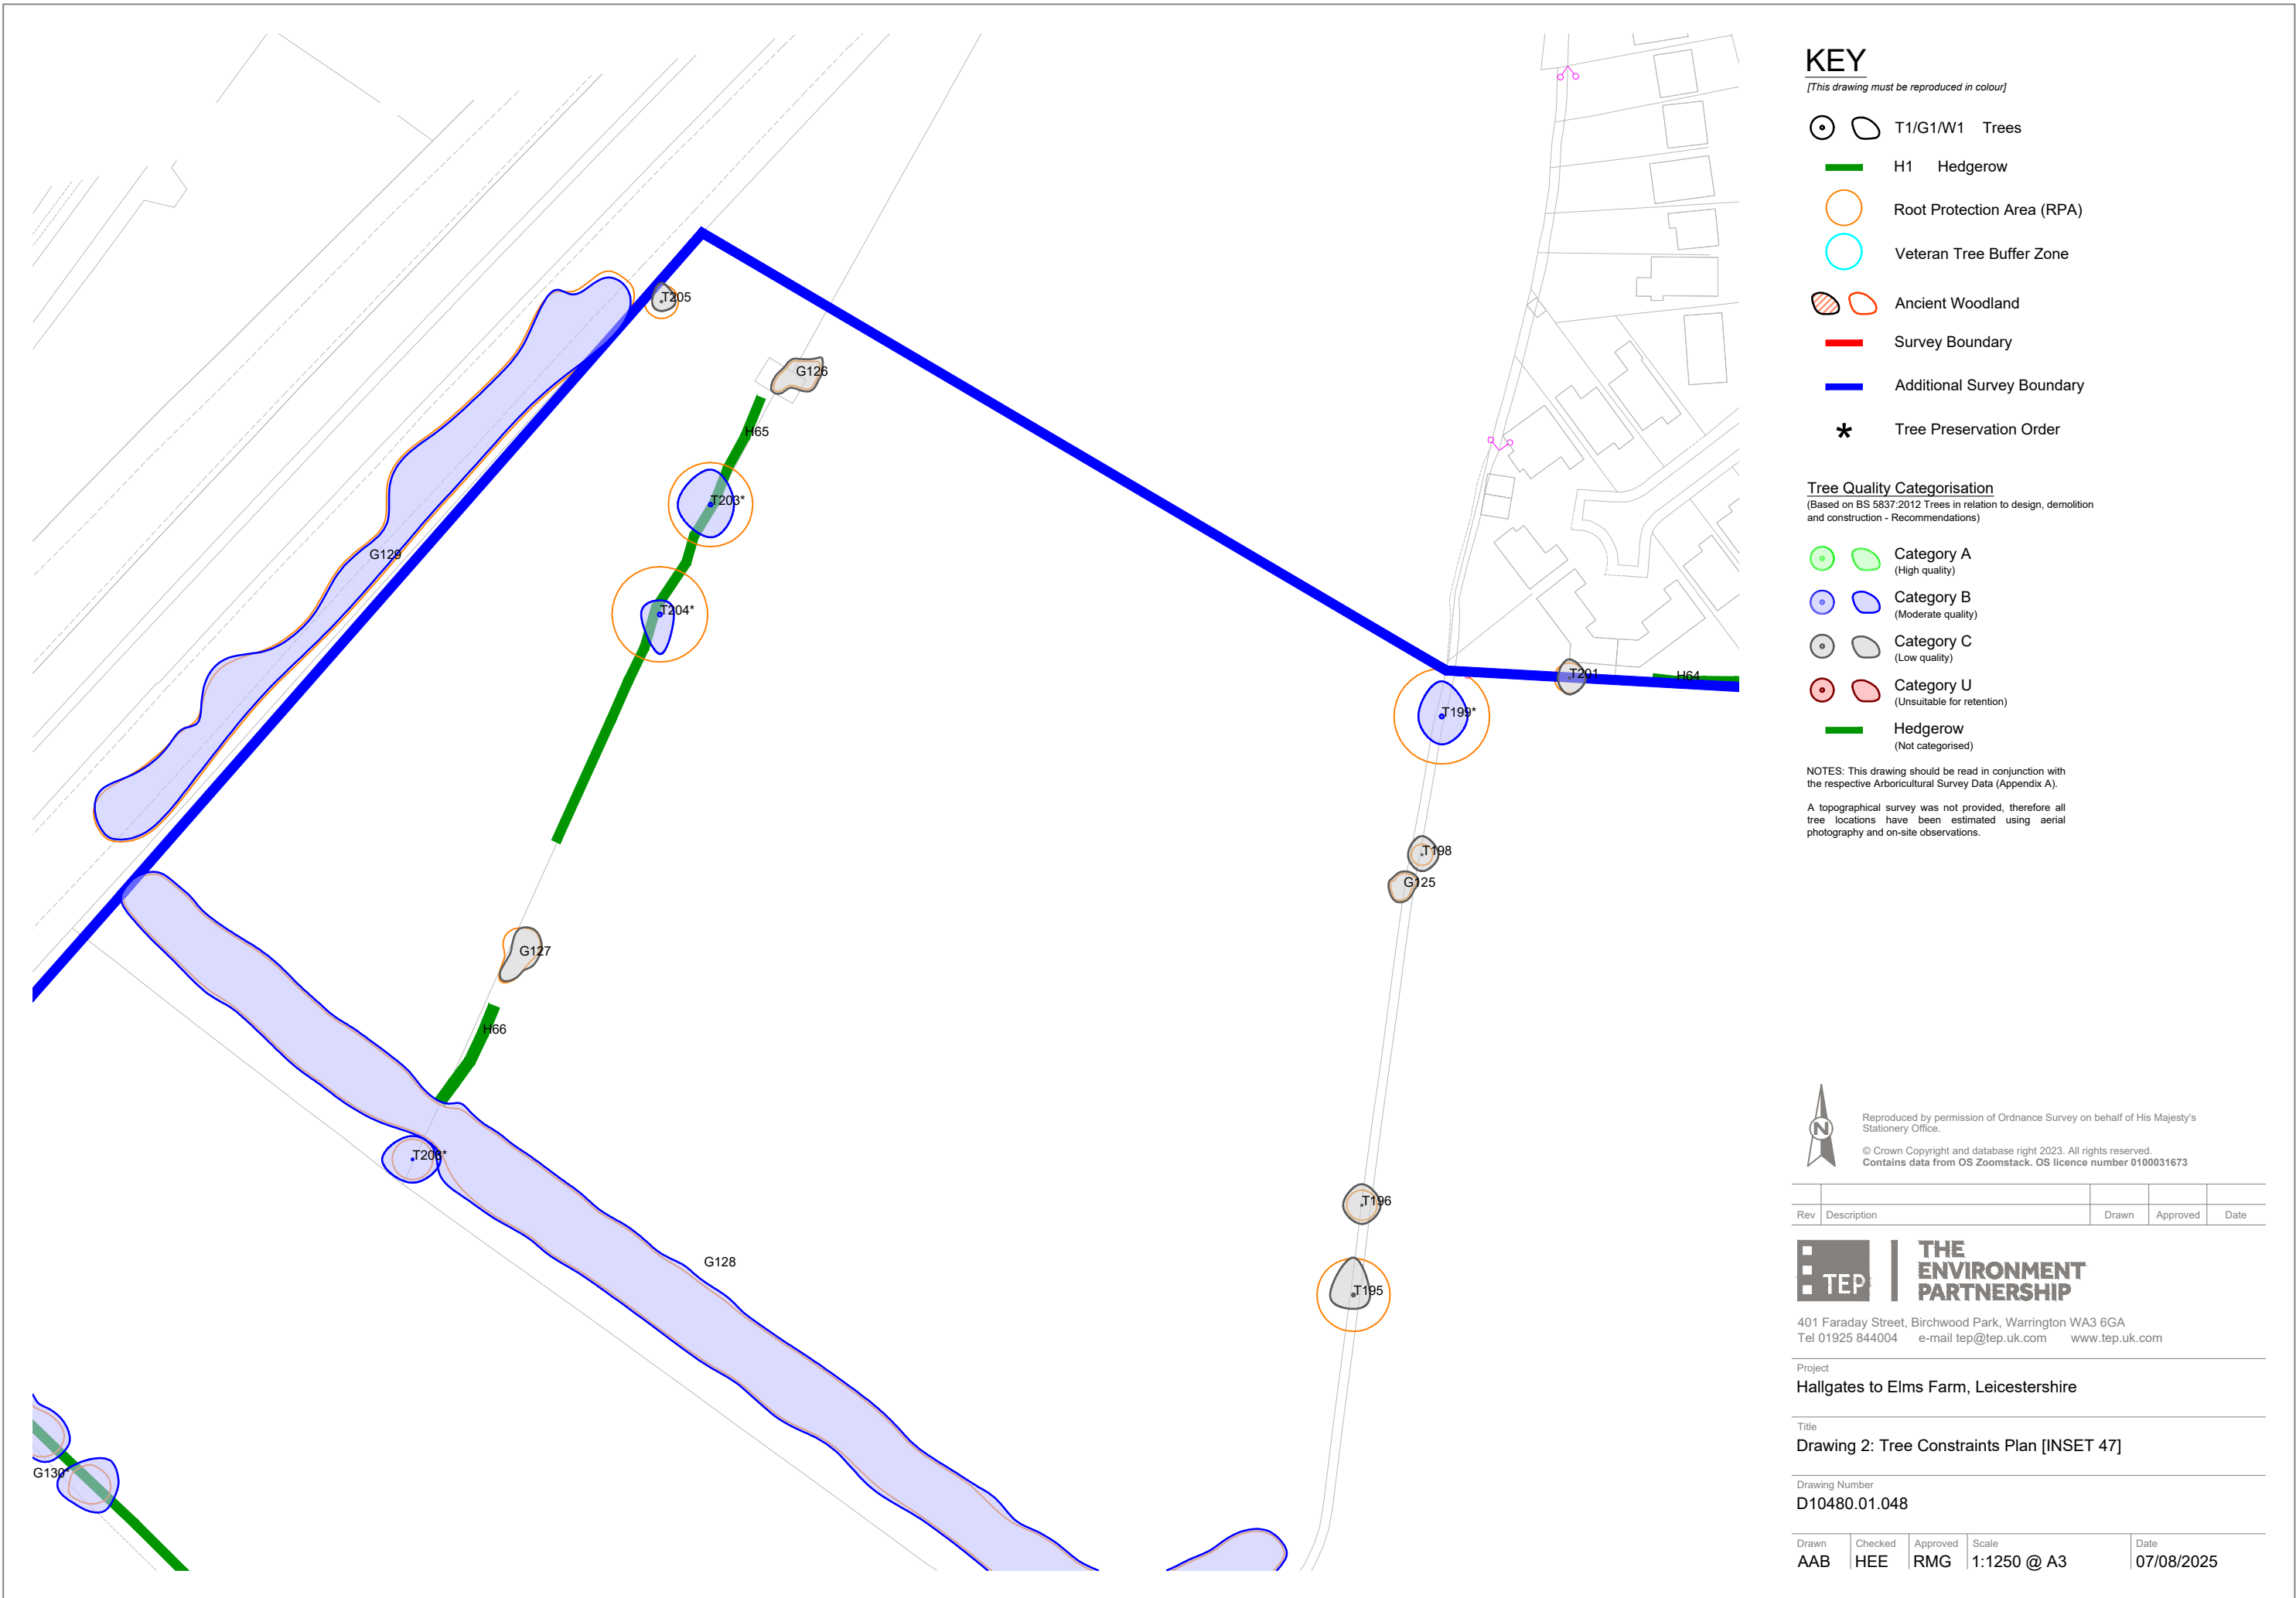

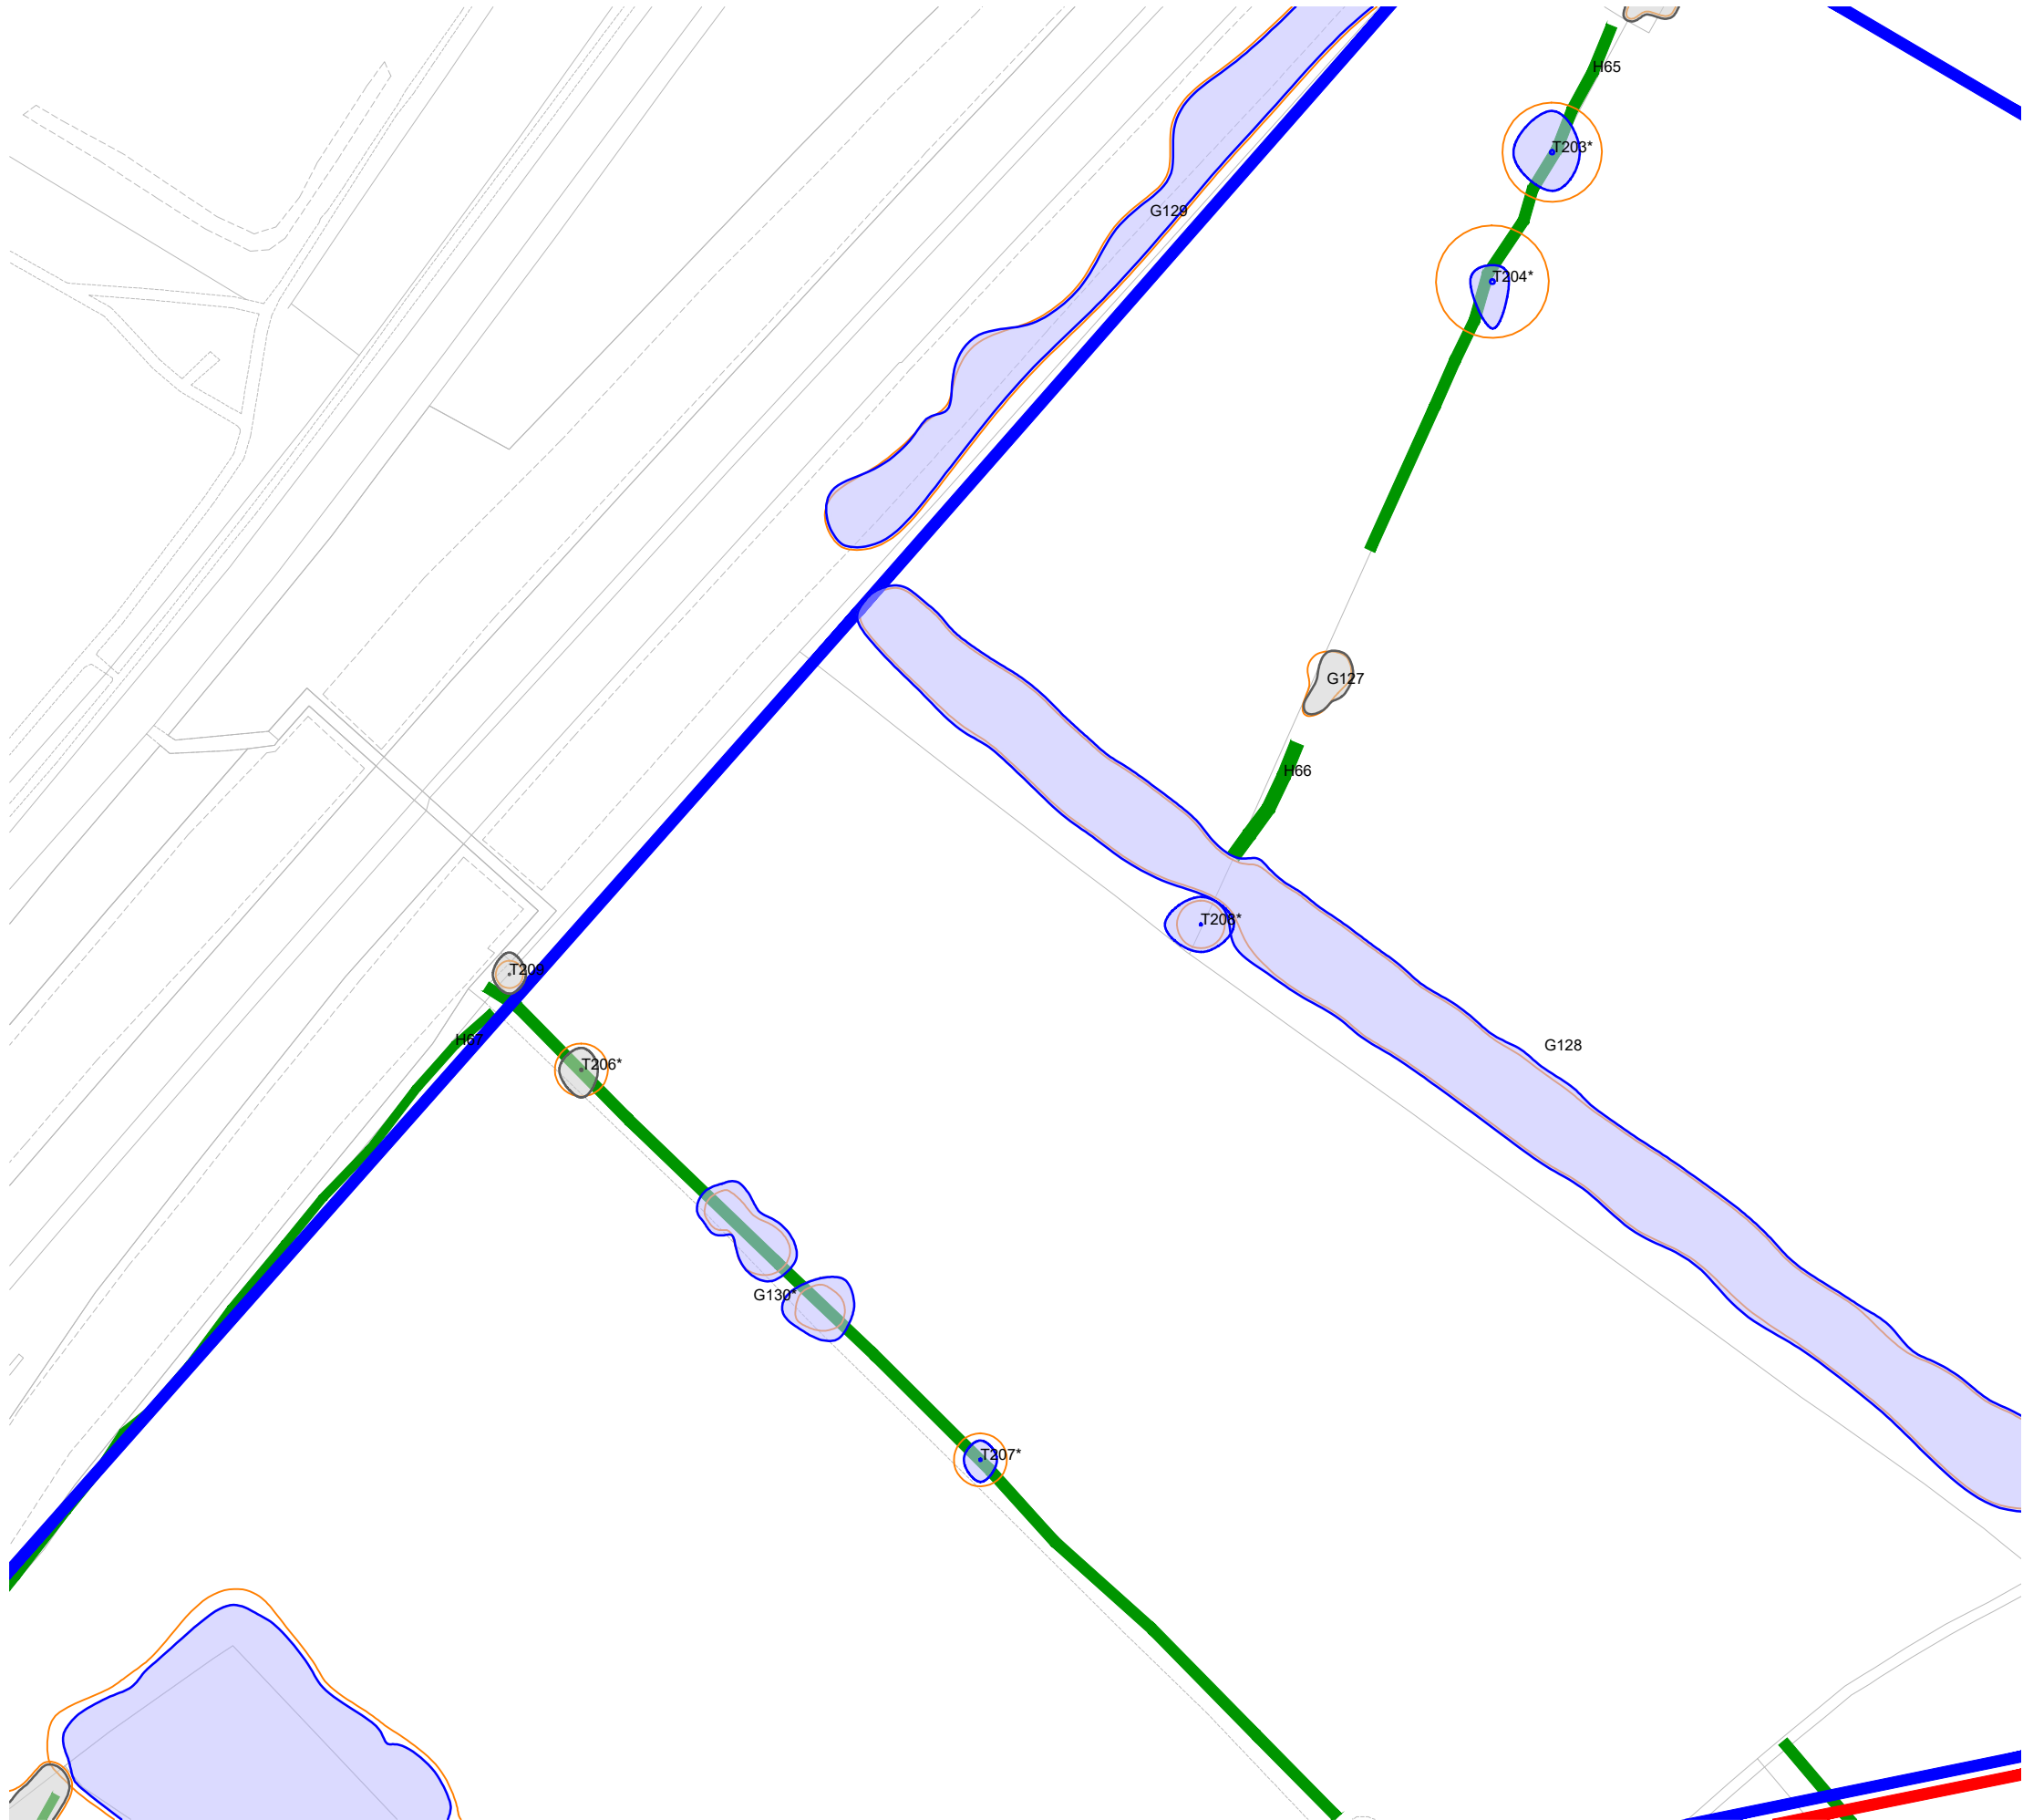

KEY

[This drawing must be reproduced in colour]

- T1/G1/W1 Trees
- H1 Hedgerow
- Root Protection Area (RPA)
- Veteran Tree Buffer Zone
- Ancient Woodland
- Survey Boundary
- Additional Survey Boundary
- Tree Preservation Order

Tree Quality Categorisation

(Based on BS 5837:2012 Trees in relation to design, demolition and construction - Recommendations)

- Category A (High quality)
- Category B (Moderate quality)
- Category C (Low quality)
- Category U (Unsuitable for retention)
- Hedgerow (Not categorised)

NOTES: This drawing should be read in conjunction with the respective Arboricultural Survey Data (Appendix A).

A topographical survey was not provided, therefore all tree locations have been estimated using aerial photography and on-site observations.



Reproduced by permission of Ordnance Survey on behalf of His Majesty's Stationery Office.

© Crown Copyright and database right 2023. All rights reserved. Contains data from OS Zoomstack. OS licence number 0100031673

Rev	Description	Drawn	Approved	Date



THE ENVIRONMENT PARTNERSHIP


401 Faraday Street, Birchwood Park, Warrington WA3 6GA
Tel 01925 844004 e-mail tep@tep.uk.com www.tep.uk.com

Project
Hallgates to Elms Farm, Leicestershire

Title
Drawing 2: Tree Constraints Plan [INSET 48]

Drawing Number
D10480.01.049

Drawn	Checked	Approved	Scale	Date
AAB	HEE	RMG	1:1250 @ A3	07/08/2025

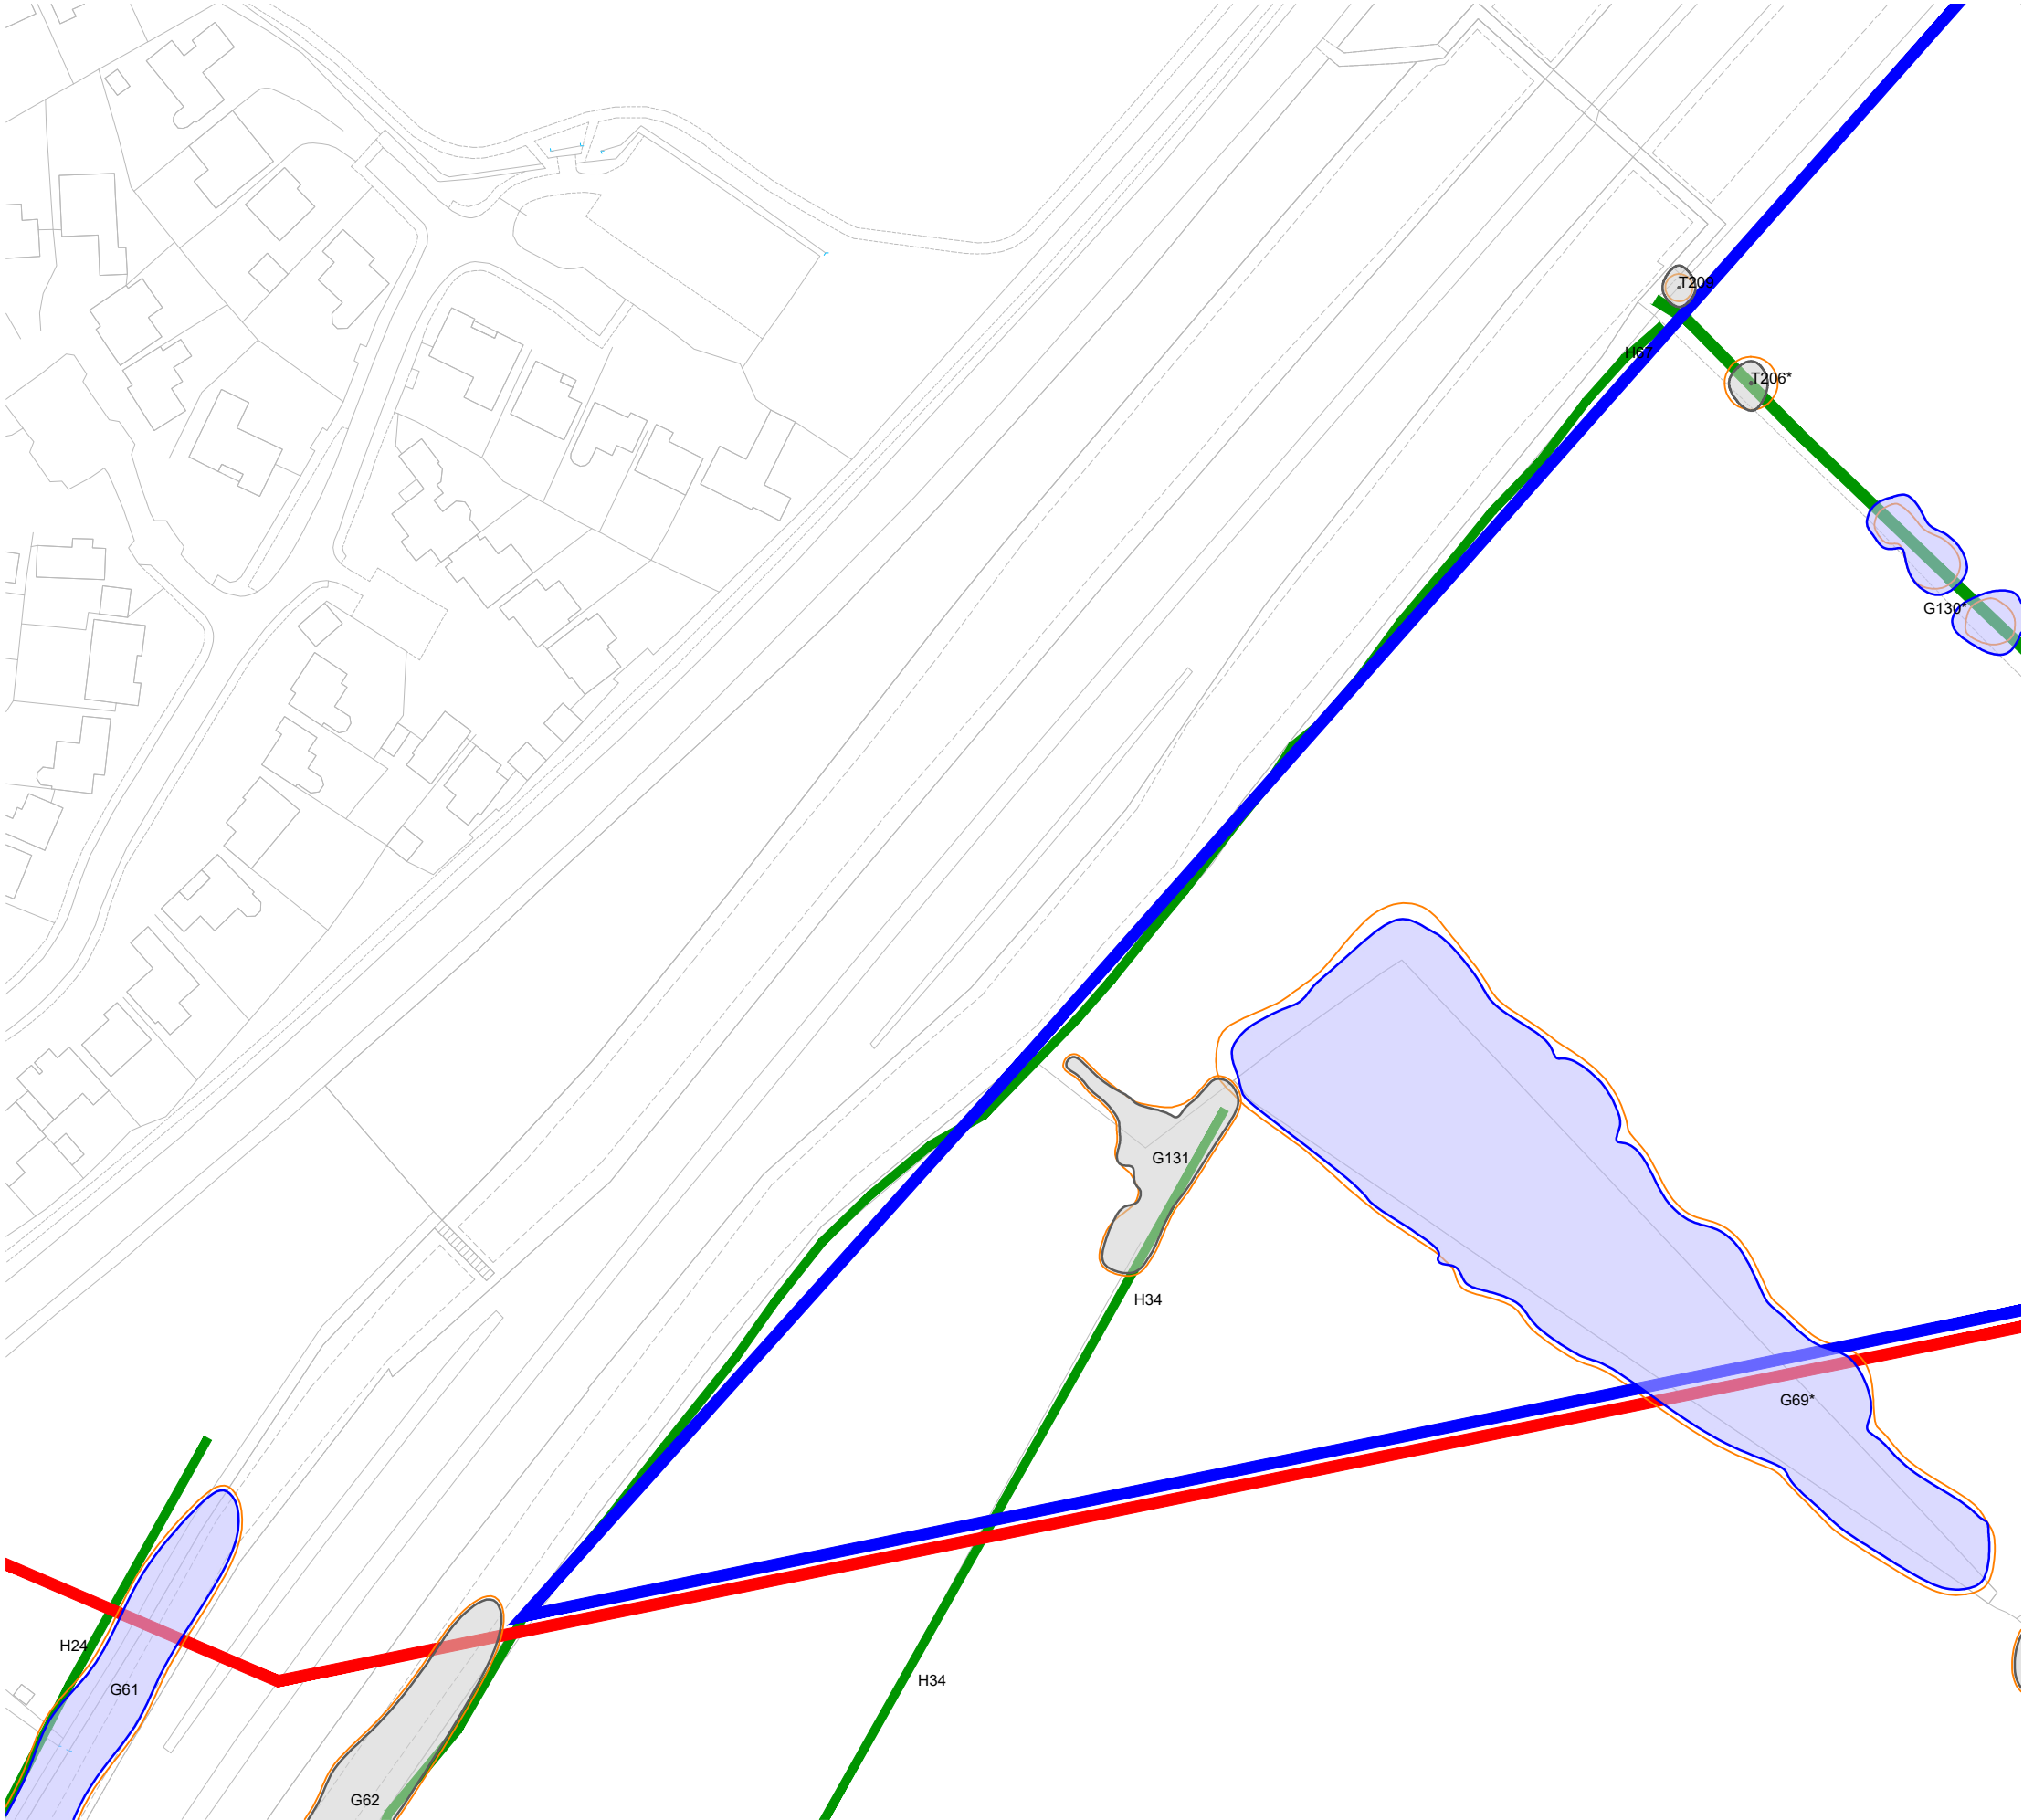

KEY

[This drawing must be reproduced in colour]

- T1/G1/W1 Trees
- H1 Hedgerow
- Root Protection Area (RPA)
- Veteran Tree Buffer Zone
- Ancient Woodland
- Survey Boundary
- Additional Survey Boundary
- Tree Preservation Order

Tree Quality Categorisation
(Based on BS 5837:2012 Trees in relation to design, demolition and construction - Recommendations)

- Category A (High quality)
- Category B (Moderate quality)
- Category C (Low quality)
- Category U (Unsuitable for retention)
- Hedgerow (Not categorised)

NOTES: This drawing should be read in conjunction with the respective Arboricultural Survey Data (Appendix A).
A topographical survey was not provided, therefore all tree locations have been estimated using aerial photography and on-site observations.



Reproduced by permission of Ordnance Survey on behalf of His Majesty's Stationery Office.
© Crown Copyright and database right 2023. All rights reserved.
Contains data from OS Zoomstack. OS licence number 0100031673

Rev	Description	Drawn	Approved	Date
-----	-------------	-------	----------	------



THE ENVIRONMENT PARTNERSHIP


401 Faraday Street, Birchwood Park, Warrington WA3 6GA
Tel 01925 844004 e-mail tep@tep.uk.com www.tep.uk.com

Project
Hallgates to Elms Farm, Leicestershire

Title
Drawing 2: Tree Constraints Plan [INSET 49]

Drawing Number
D10480.01.050

Drawn	Checked	Approved	Scale	Date
AAB	HEE	RMG	1:1250 @ A3	07/08/2025

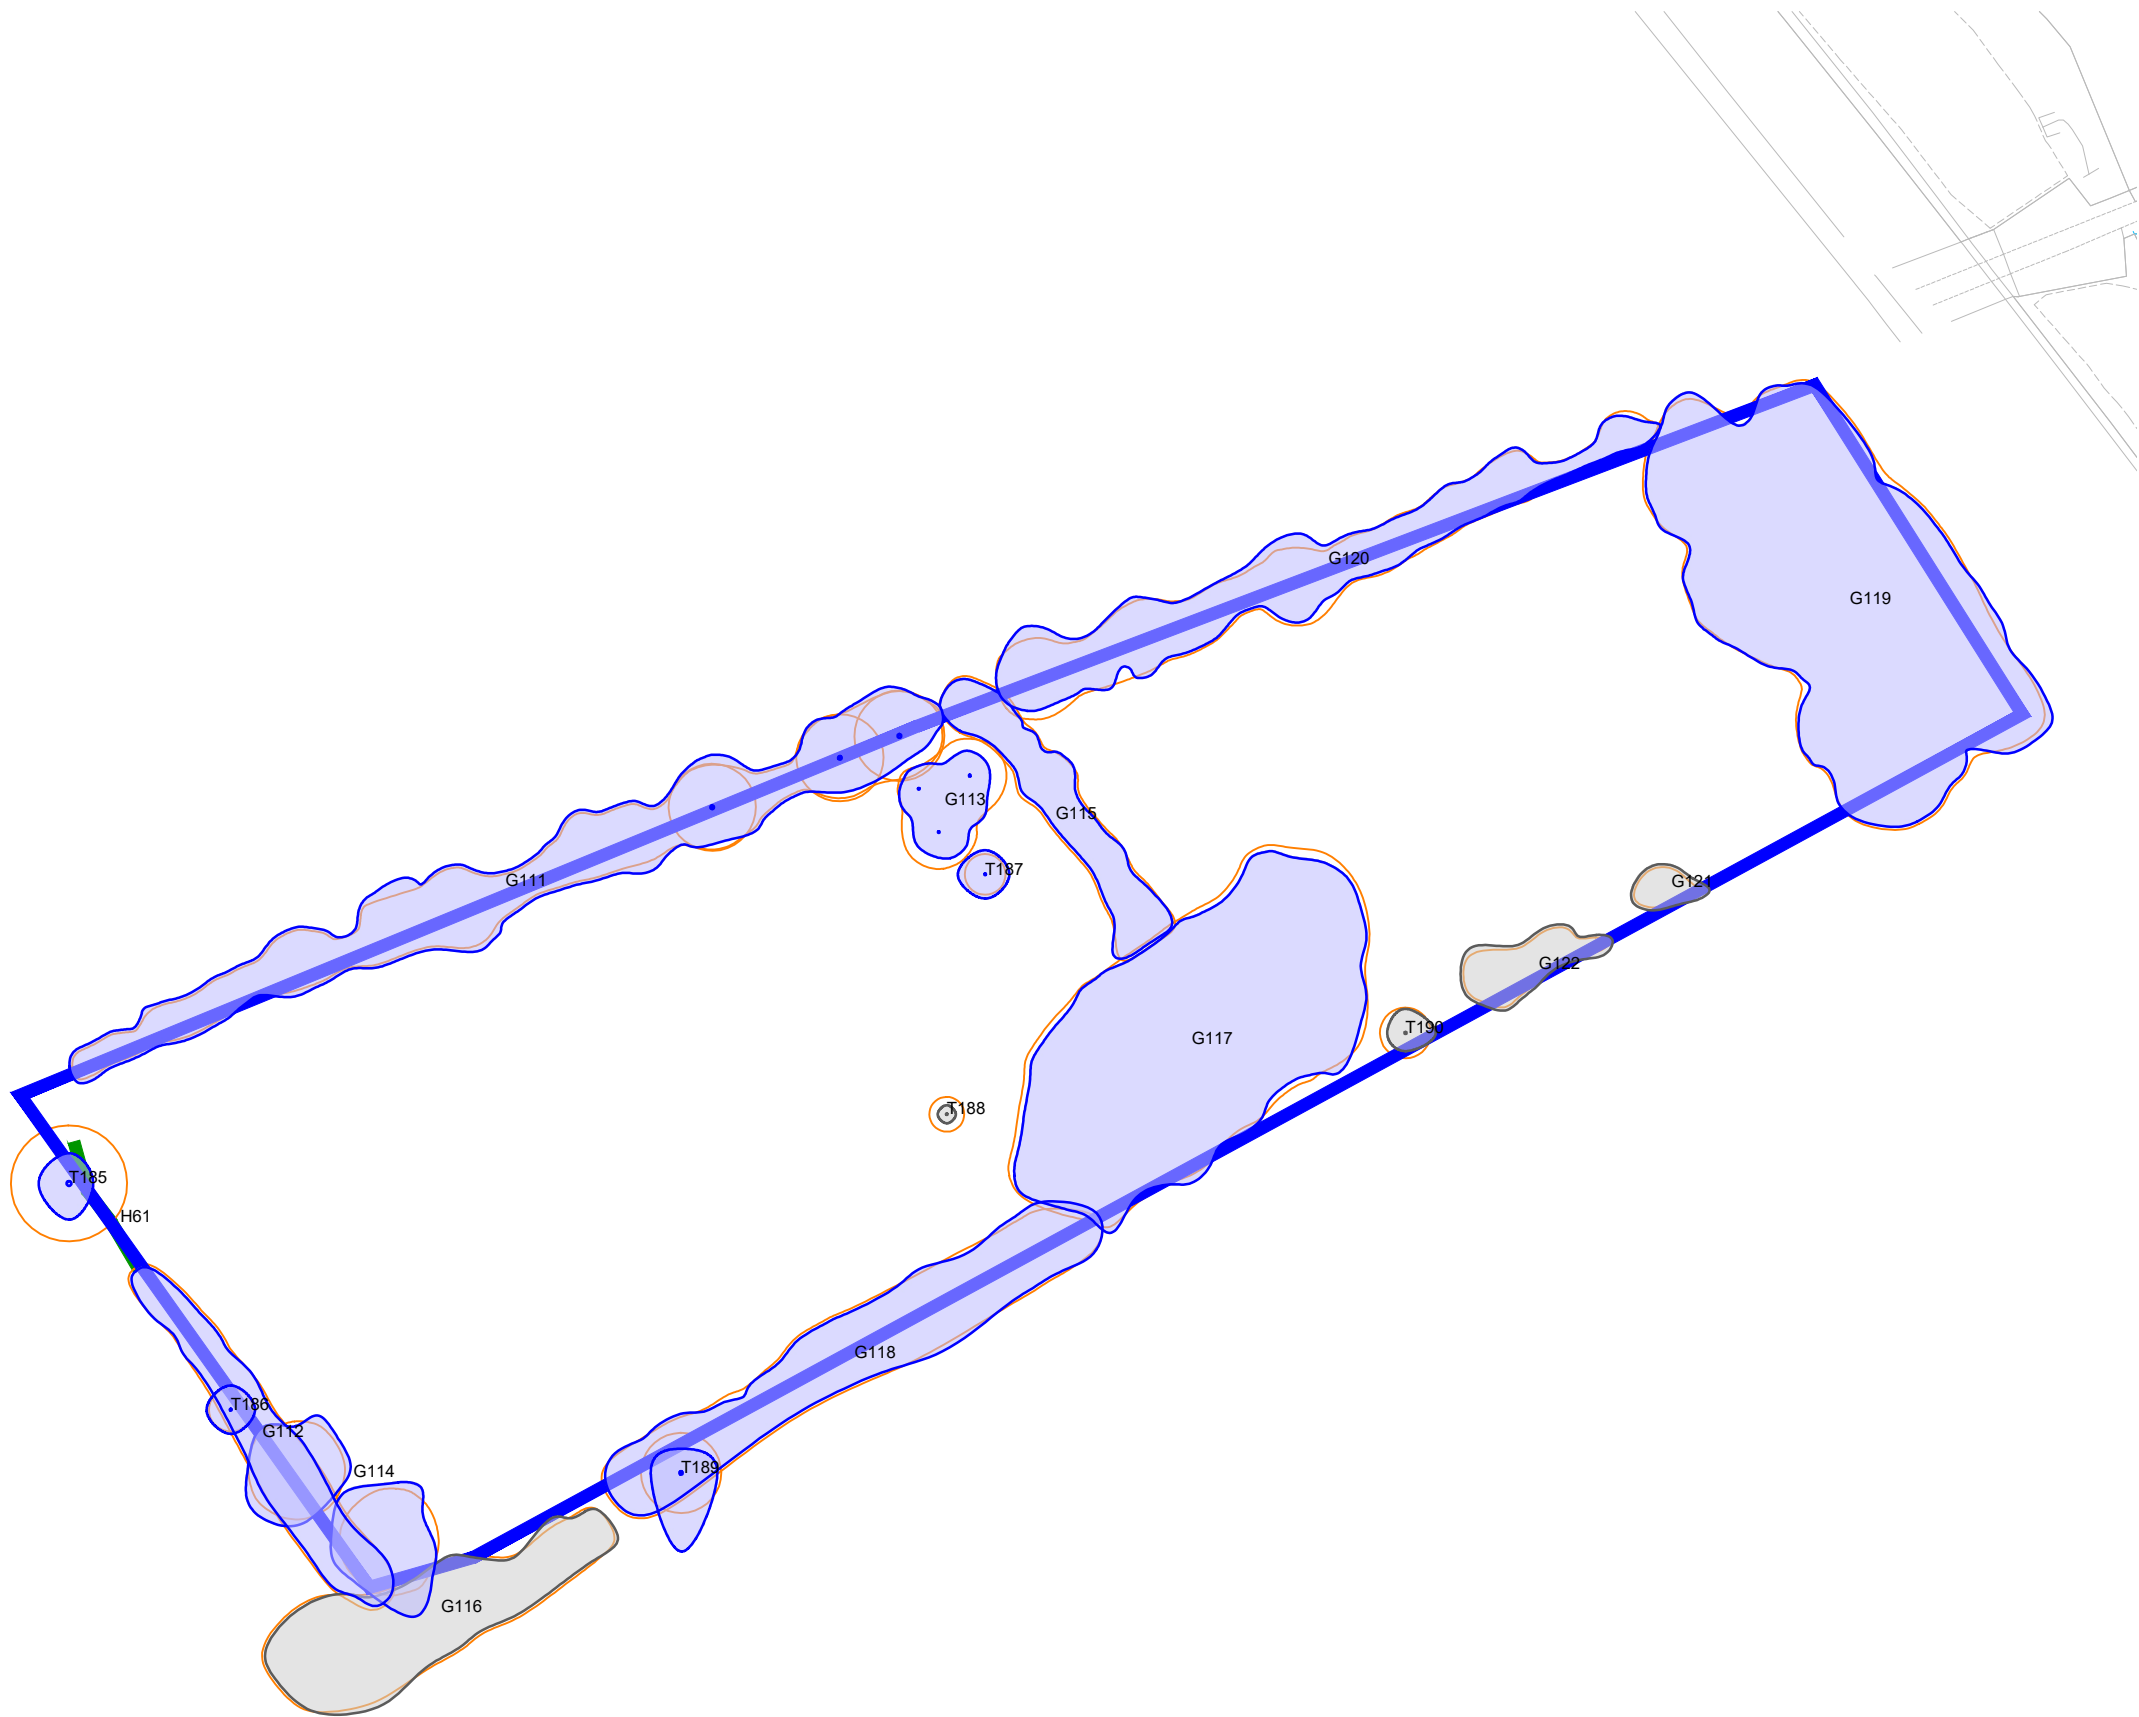

KEY

[This drawing must be reproduced in colour]

- T1/G1/W1 Trees
- H1 Hedgerow
- Root Protection Area (RPA)
- Veteran Tree Buffer Zone
- Ancient Woodland
- Survey Boundary
- Additional Survey Boundary
- Tree Preservation Order

Tree Quality Categorisation

(Based on BS 5837:2012 Trees in relation to design, demolition and construction - Recommendations)

- Category A (High quality)
- Category B (Moderate quality)
- Category C (Low quality)
- Category U (Unsuitable for retention)
- Hedgerow (Not categorised)

NOTES: This drawing should be read in conjunction with the respective Arboricultural Survey Data (Appendix A).

A topographical survey was not provided, therefore all tree locations have been estimated using aerial photography and on-site observations.



Reproduced by permission of Ordnance Survey on behalf of His Majesty's Stationery Office.

© Crown Copyright and database right 2023. All rights reserved.
Contains data from OS Zoomstack. OS licence number 0100031673

Rev	Description	Drawn	Approved	Date
-----	-------------	-------	----------	------



THE
ENVIRONMENT
PARTNERSHIP

401 Faraday Street, Birchwood Park, Warrington WA3 6GA
Tel 01925 844004 e-mail tep@tep.uk.com www.tep.uk.com

Project
Hallgates to Elms Farm, Leicestershire

Title
Drawing 2: Tree Constraints Plan [INSET 50]

Drawing Number
D10480.01.051

Drawn	Checked	Approved	Scale	Date
AAB	HEE	RMG	1:1250 @ A3	07/08/2025