



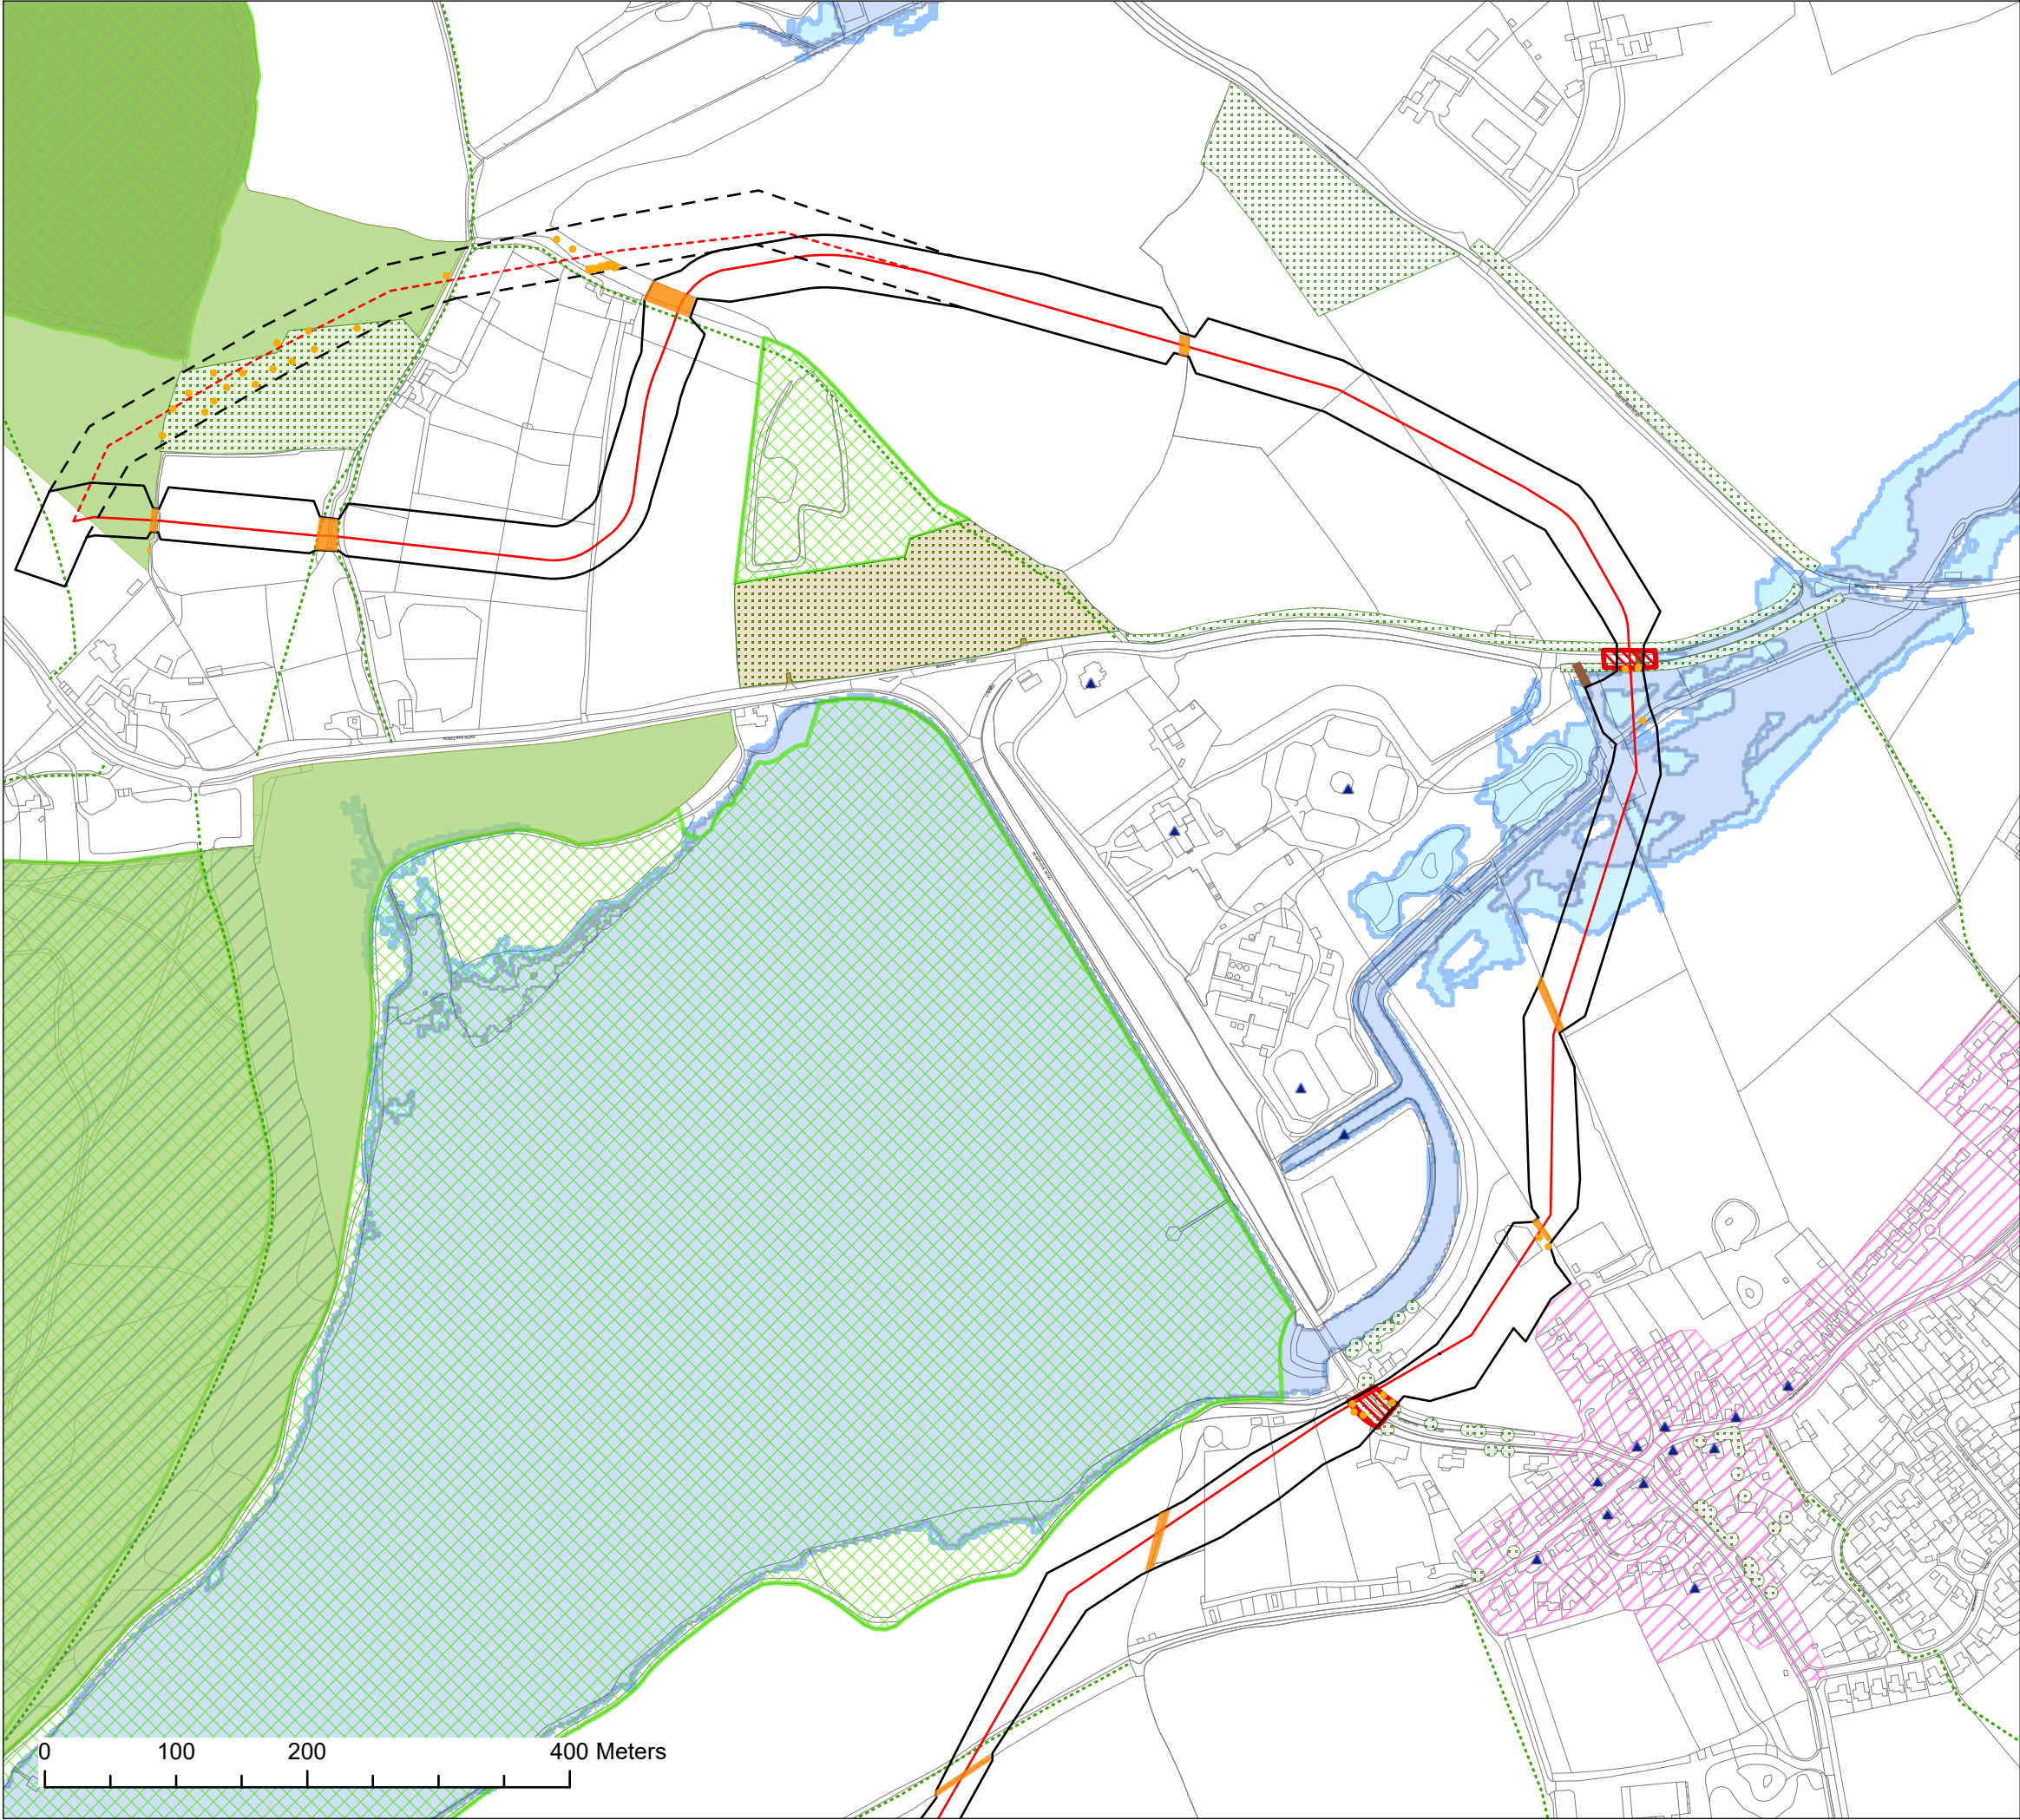

Notes

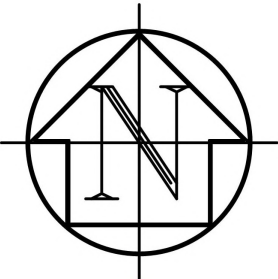

- Pipeline Route

 - Open-Cut
 - Option B Route
 - Option B Route
 - Working Area
 - Construction Access Routes
 - Road Closure / Traffic Management
 - Public Rights of Way
 - Sites of Special Scientific Interest (England) © Natural England
- Ancient & Semi-Natural Woodland

 - Charnwood BC Local Wildlife Sites
 - Listed Building points
 - Registered Parks and Gardens
 - Conservation Area
 - National Nature Reserves © Natural England
 - FZ2
 - FZ3
 - TPO
 - Vegetation Clearance

REV	FIRST ISSUE	JS	[--]	[--]	17.9.25
REV	AMENDMENTS	BY	CHKD	APR'D	DATE

CLIENT



THIS DRAWING IS PRODUCED ON BEHALF OF SEVERN TRENT WATER Ltd. WITH PERMISSION FROM ORDNACE SURVEY AND MUST NOT BE COPIED OR REPRODUCED WITHOUT THEIR WRITTEN PERMISSION. SEVERN TRENT WATER LIMITED WU298522

PROJECT

HALLGATES TO ELMS FARM

TITLE

HALLGATES TO ELMS FARM
ENVIRONMENTAL IMPACT ASSESSMENT

LEGAL

DRAWN	[--]	CHECKED	[--]	APPROVED	[--]
DATE	17.9.25	GRID REF: (4fig.)			
SCALE				ORIGINAL DRAWING SIZE	
1:5,000				297 X 420 - A3	
DRAWING No STW-2025-08-JS-EIA_Hallgates to Elms Farm_Page 1				REV. A	