

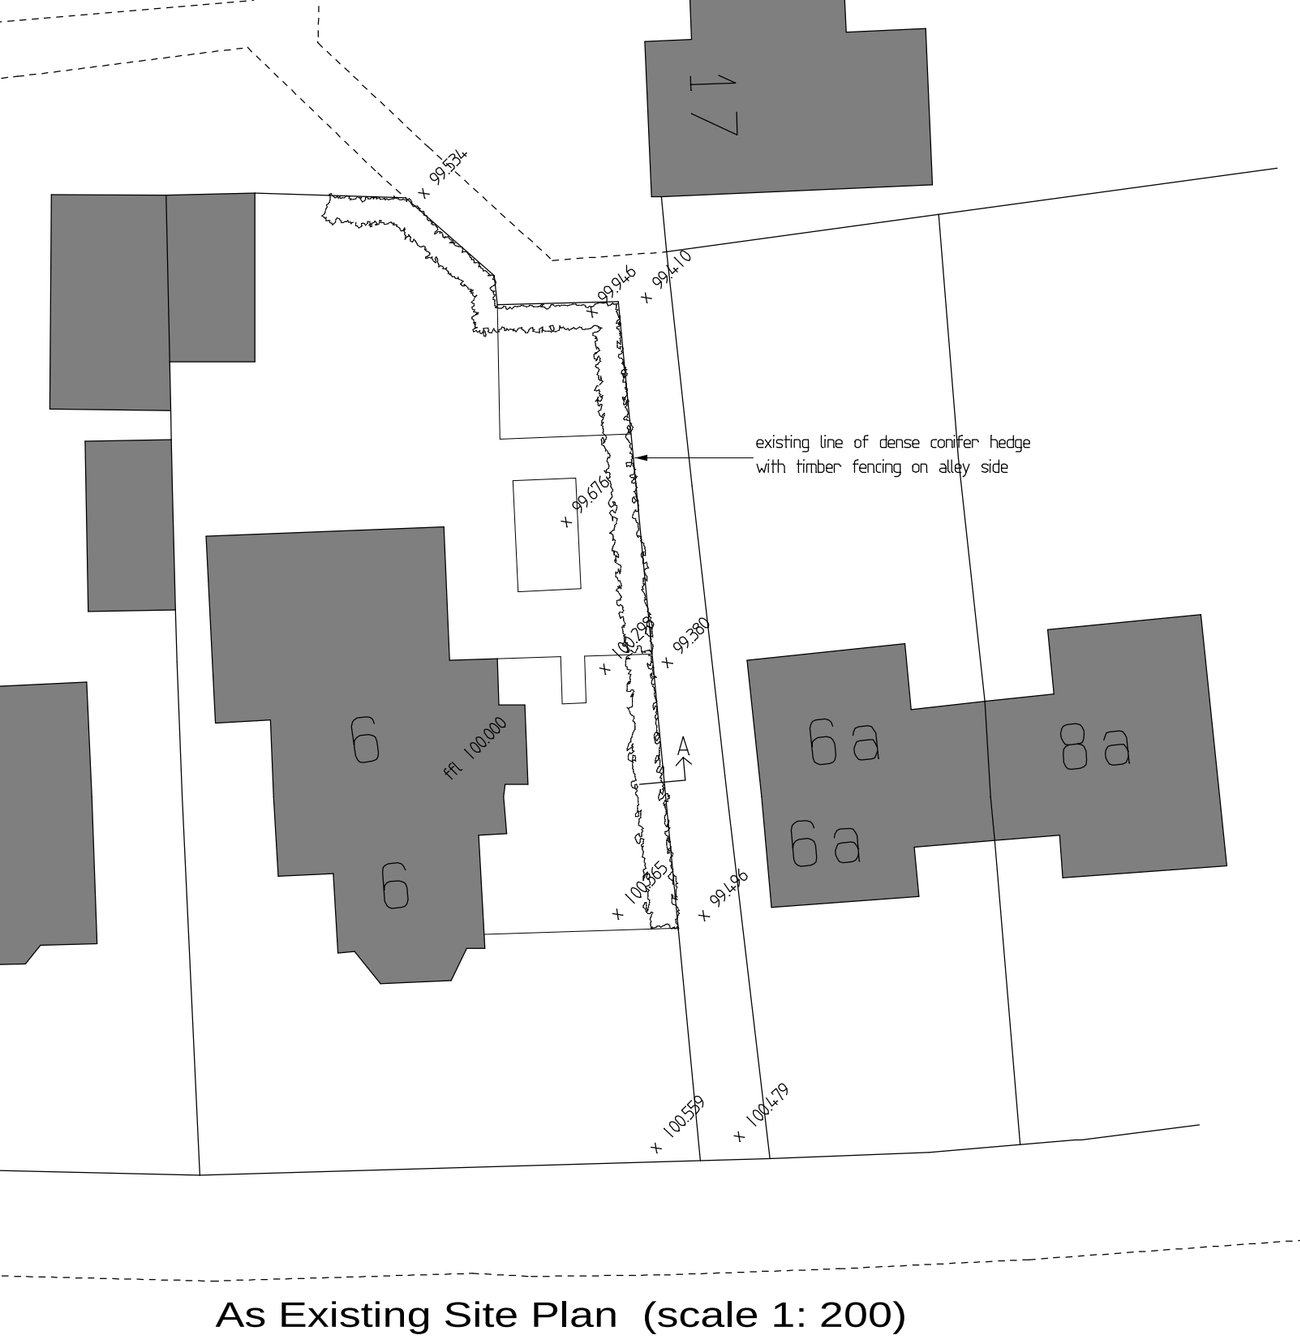



As Existing Site Plan (scale 1: 200)

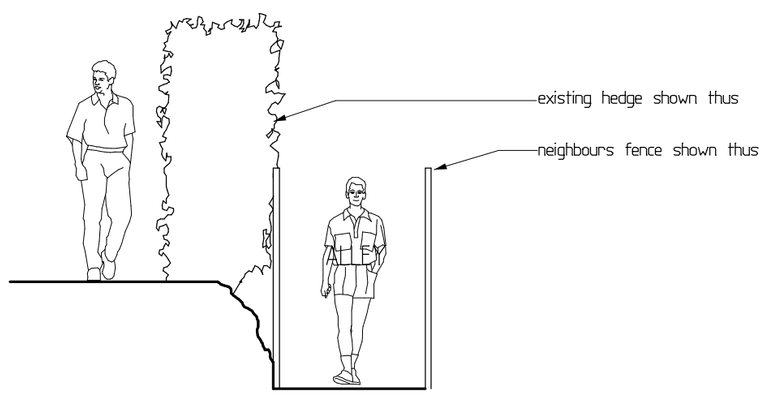


As Existing Section A (scale 1: 50)

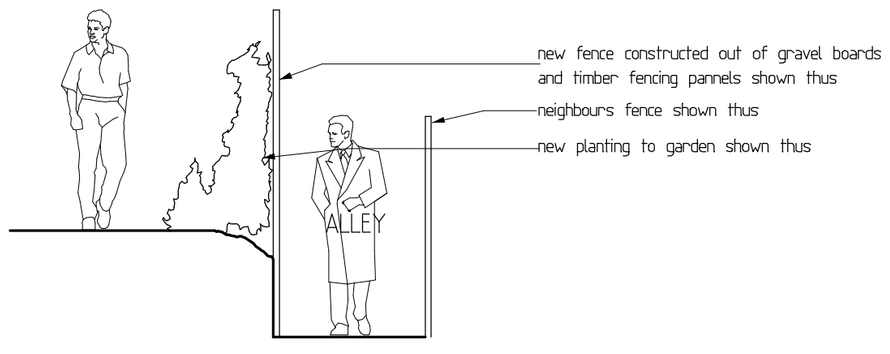


As Proposed Section A (scale 1: 50)

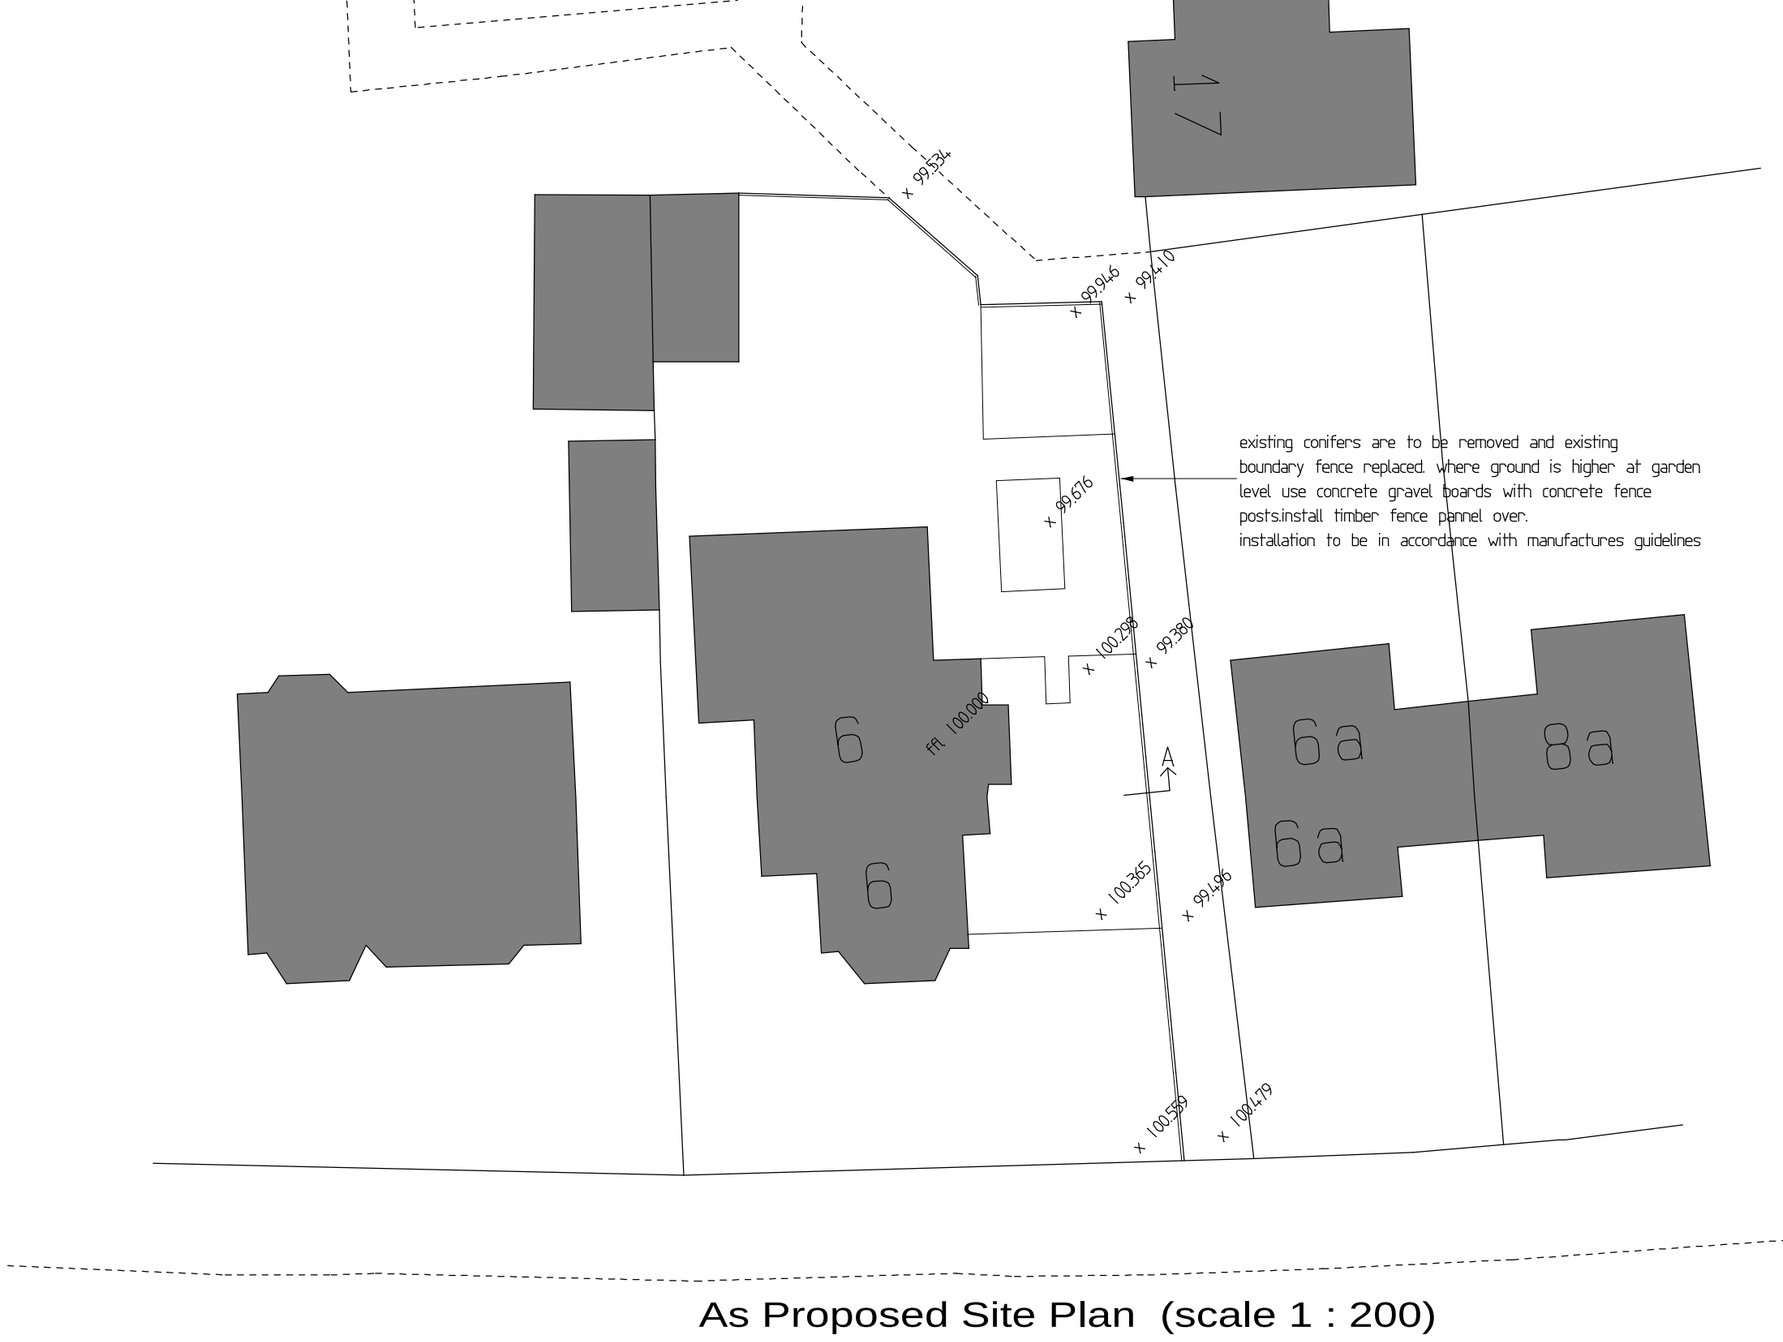

As Proposed Site Plan (scale 1 : 200)

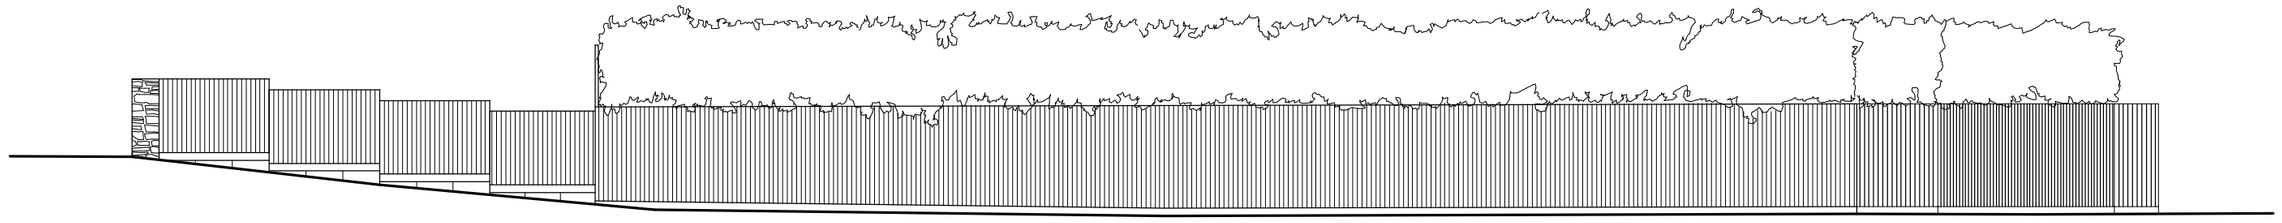

As Existing Elevation (scale 1: 100)

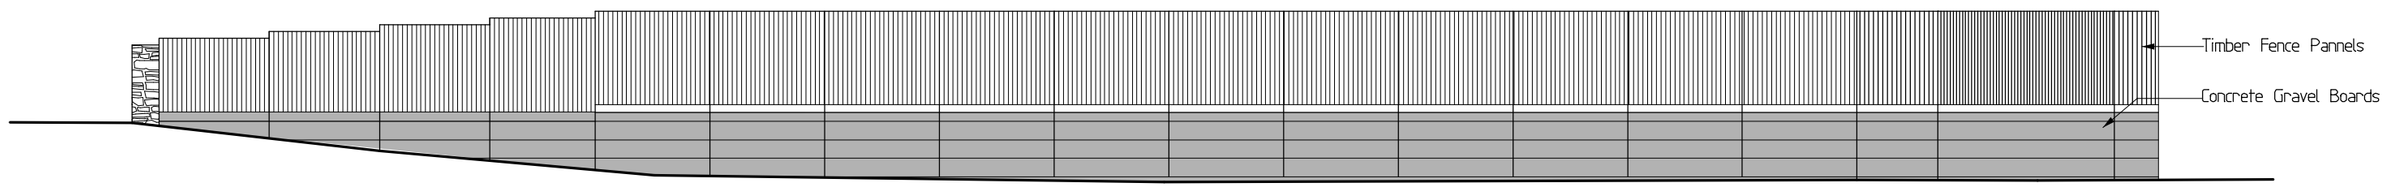

As Proposed Elevation (scale 1: 100)

S A V A G E H A Y W A R D
A R C H I T E C T S
19 Station Rd Hinckley, Leicstershire, LE10 1AW, 01455 635665, FAX- 01455 618971

Client	Mr A Sanders		
Project	Proposed Replacement of Fence 6 London Road, Hinckley		
Drawing	Project Drawing		Drawing No
Auth	JEH	Date Feb 2009	02
Scale	As Labelled	Job No 09 / 02	

THIS DRAWING IS THE COPYRIGHT OF SAVAGE HAYWARD REPRODUCTION IN ANY FORM OF
WHOLE OR PART IS FORBIDDEN WITHOUT PRIOR WRITTEN PERMISSION OF THE COPYRIGHT HOLDER
DO NOT SCALE FROM DRAWING AND ONLY FIGURE DIMENSIONS ARE TO BE USED