©Crown Copyright
All rights reserved
License number AR 100018741

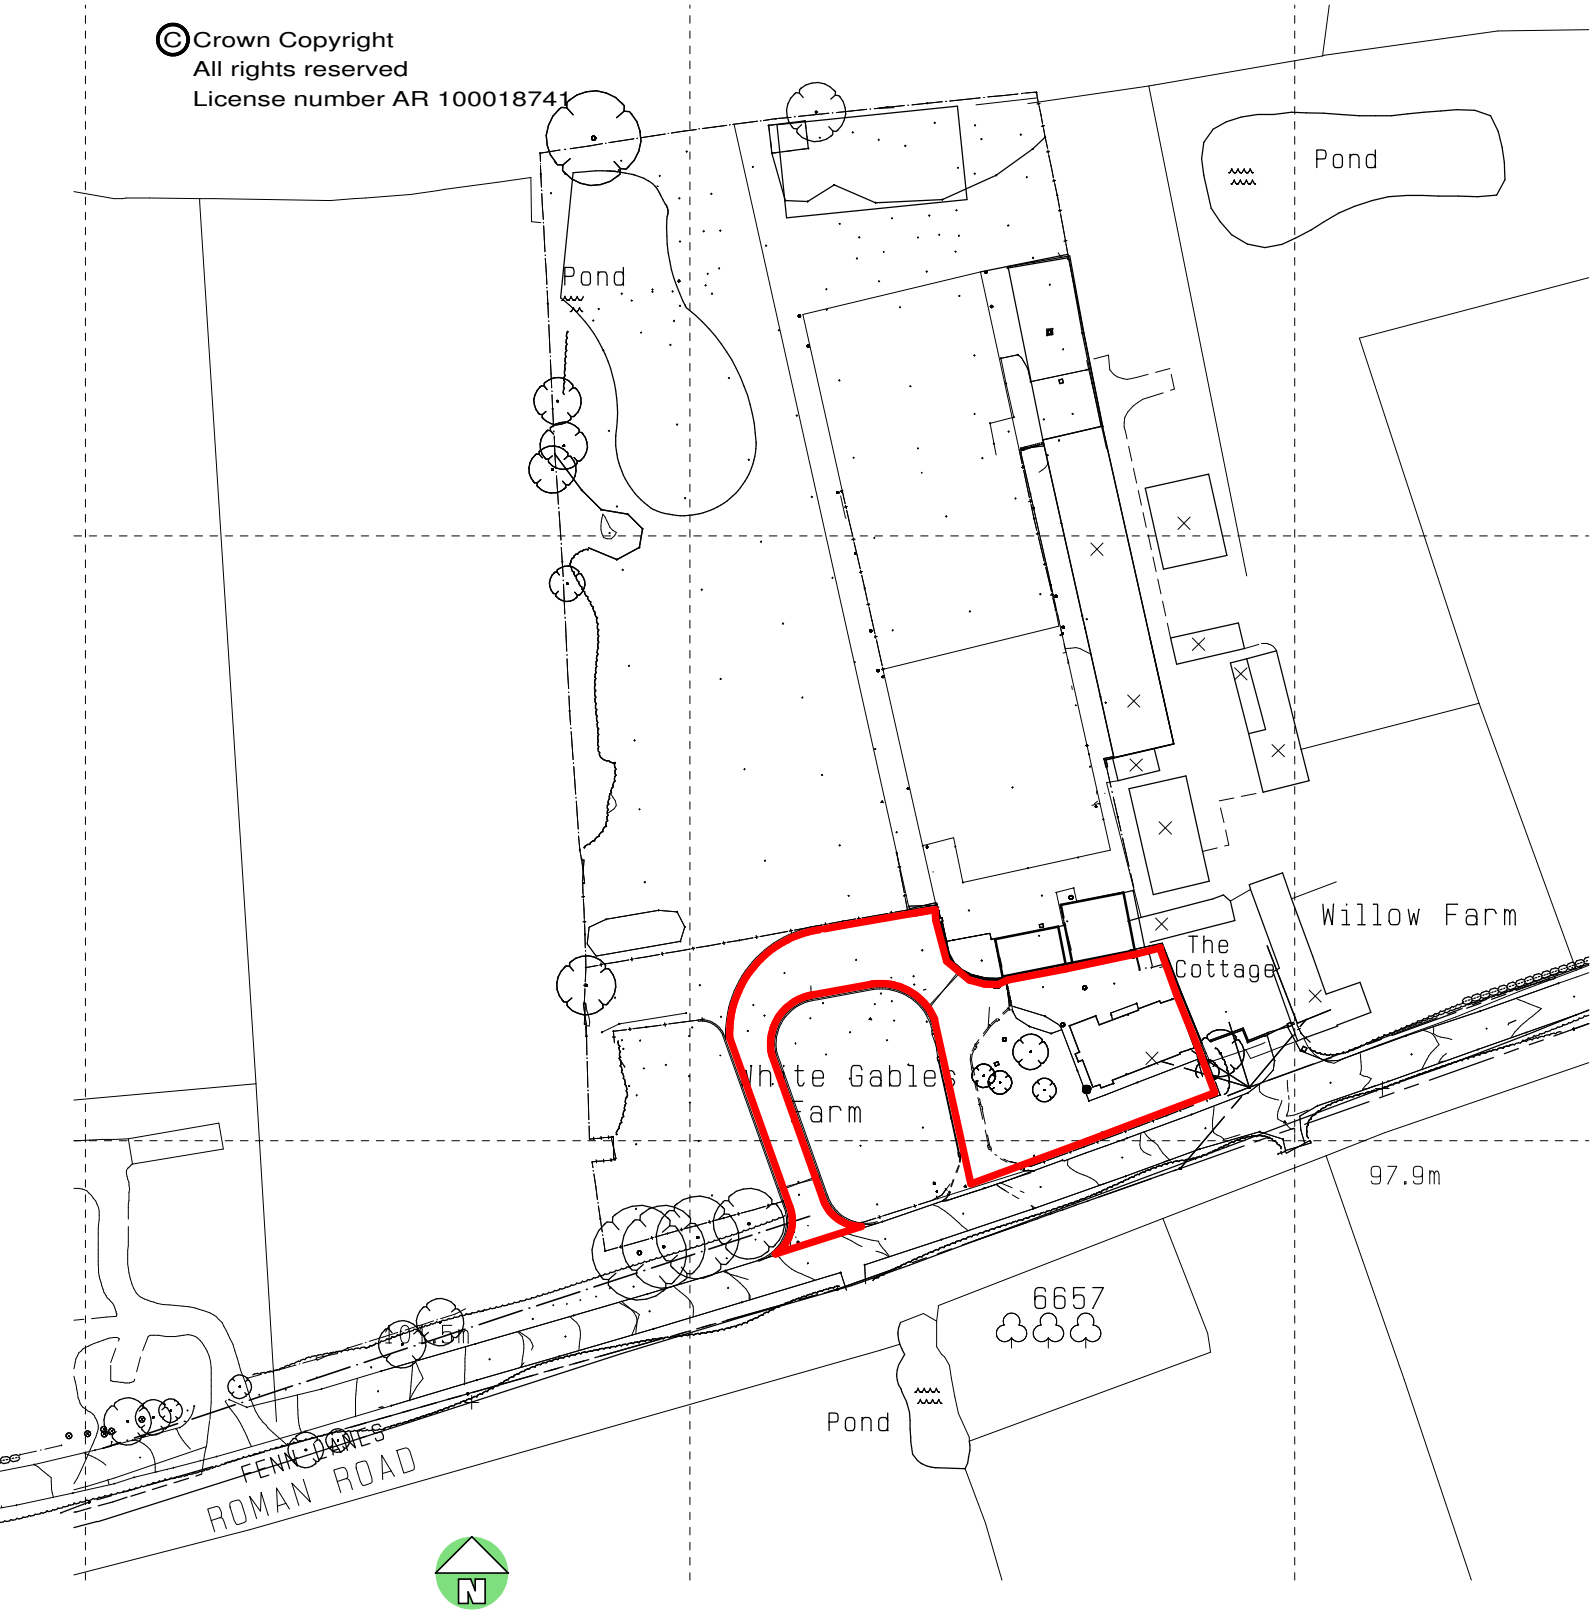

S A V A G E H A Y W A R D
A R C H I T E C T S
19 Station Rd Hinckley, Leicestershire, LE10 1AW, 01455 635665, FAX- 01455 618971

Client Mr B Davidson			Drawing O/S Plan	
Project Proposed Exts & Alts White Gables Farm Fenny Drayton	Auth LJW Scale 1 : 1250	Dwg Sheet A4	Date Nov 2009 Job No 09/96	Drawing No OS

THIS DRAWING IS THE COPYRIGHT OF SAVAGE HAYWARD CDM Ltd. REPRODUCTION IN ANY FORM, IN WHOLE OR PART, IS FORBIDDEN WITHOUT THE PRIOR WRITTEN PERMISSION OF THE COPYRIGHT HOLDER. DO NOT SCALE FROM DRAWING AND ONLY FIGURE DIMENSIONS ARE TO BE USED