





Block Plan, 1:250@A3

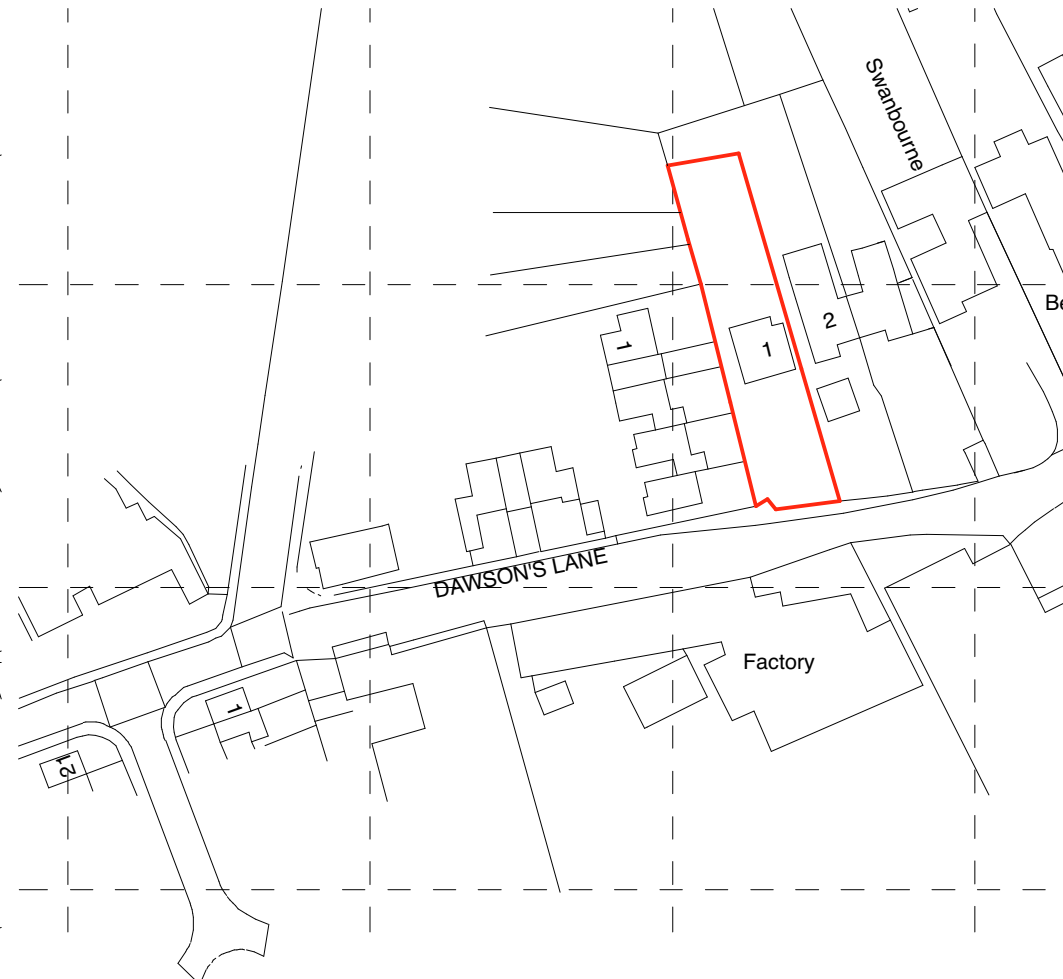

Ordnance Survey, (c) Crown Copyright 2020. All rights reserved. Licence number 100022432

Location Plan, 1:1250@A3

N

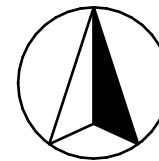

0 10 20

Scale Bar 1:250



0 20 50 100

Scale Bar 1:1250

Please Note:

- This drawing may be printed and scaled FOR PLANNING PURPOSES.
- All dimensions to be CHECKED ON SITE and any DISCREPANCY reported to Design Three Sixty.
- The site boundary shown is the best assumed from available data & does NOT represent legal ownership.
- All dimensions in mm unless otherwise stated.

Revisions.

DESIGN THREE SIXTY

E: info@designthreesixty.co.uk
T: +44 (0) 7904 224864
W: www.designthreesixty.co.uk

Project:
Loft conversion with two storey rear extension and new garage

1 Dawsons Lane,
Barwell,
Leicestershire,
LE9 8BE

Client:
Mr Johny Roux

Drawing Title:

Location and Block Plan

Drawing by: IG / KF
Checked by: IG / KF

Date: 24-04-2024
Scale: As Shown @A3

Drawing Number: 136-03
Revision: 0 / A / B / C / D / E / F / G / H / I / J / K