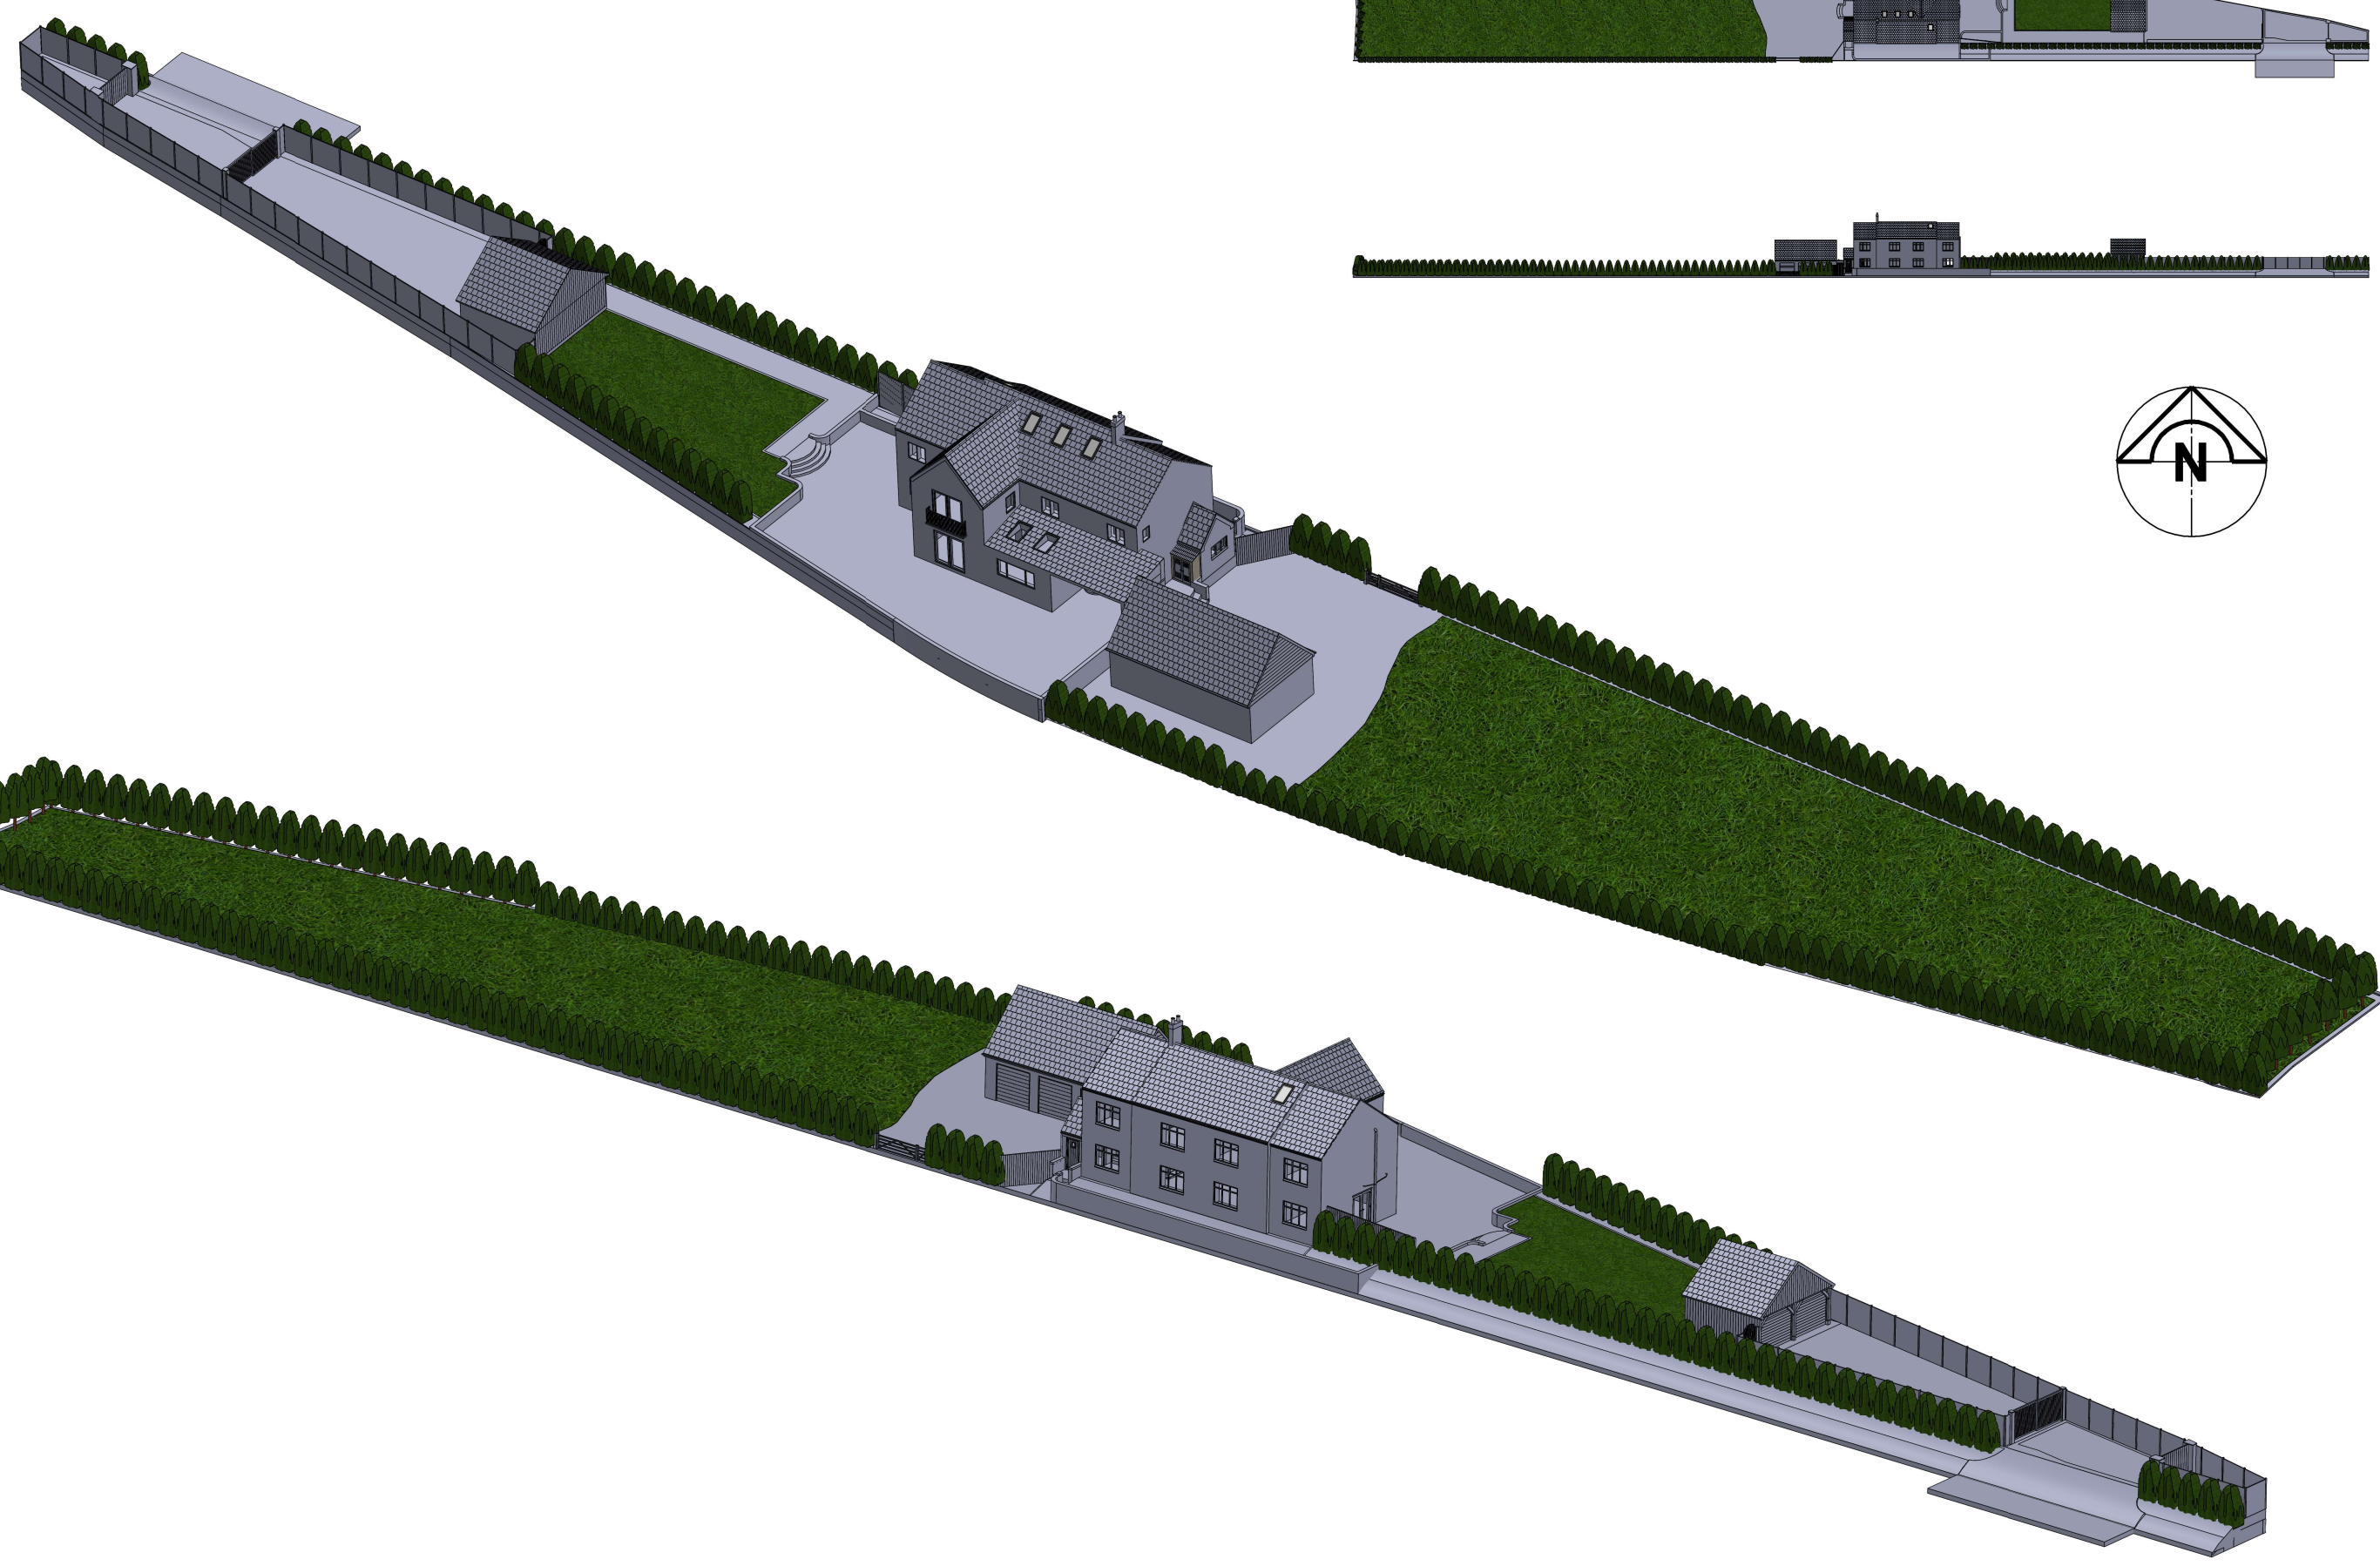


GRANGE COTTAGE,  
ORTON LANE,  
SHEEPY MAGNA

SCALE  
N.T.S  
@A1

CONTRACT NUMBER  
GC - 006

DATE  
18/01/24

PROPOSED OVERALL SITE DETAIL - 3D