



The builder is to check & verify all buildings & site dimensions, levels & sewer invert levels prior to commencement of work.

Do not scale off this drawing, work to figured dimensions only. This drawing must be read & checked with all & relevant specialist drawings.


The Builder is to comply in all respects with the current Building Regulations & latest Codes of Practice.

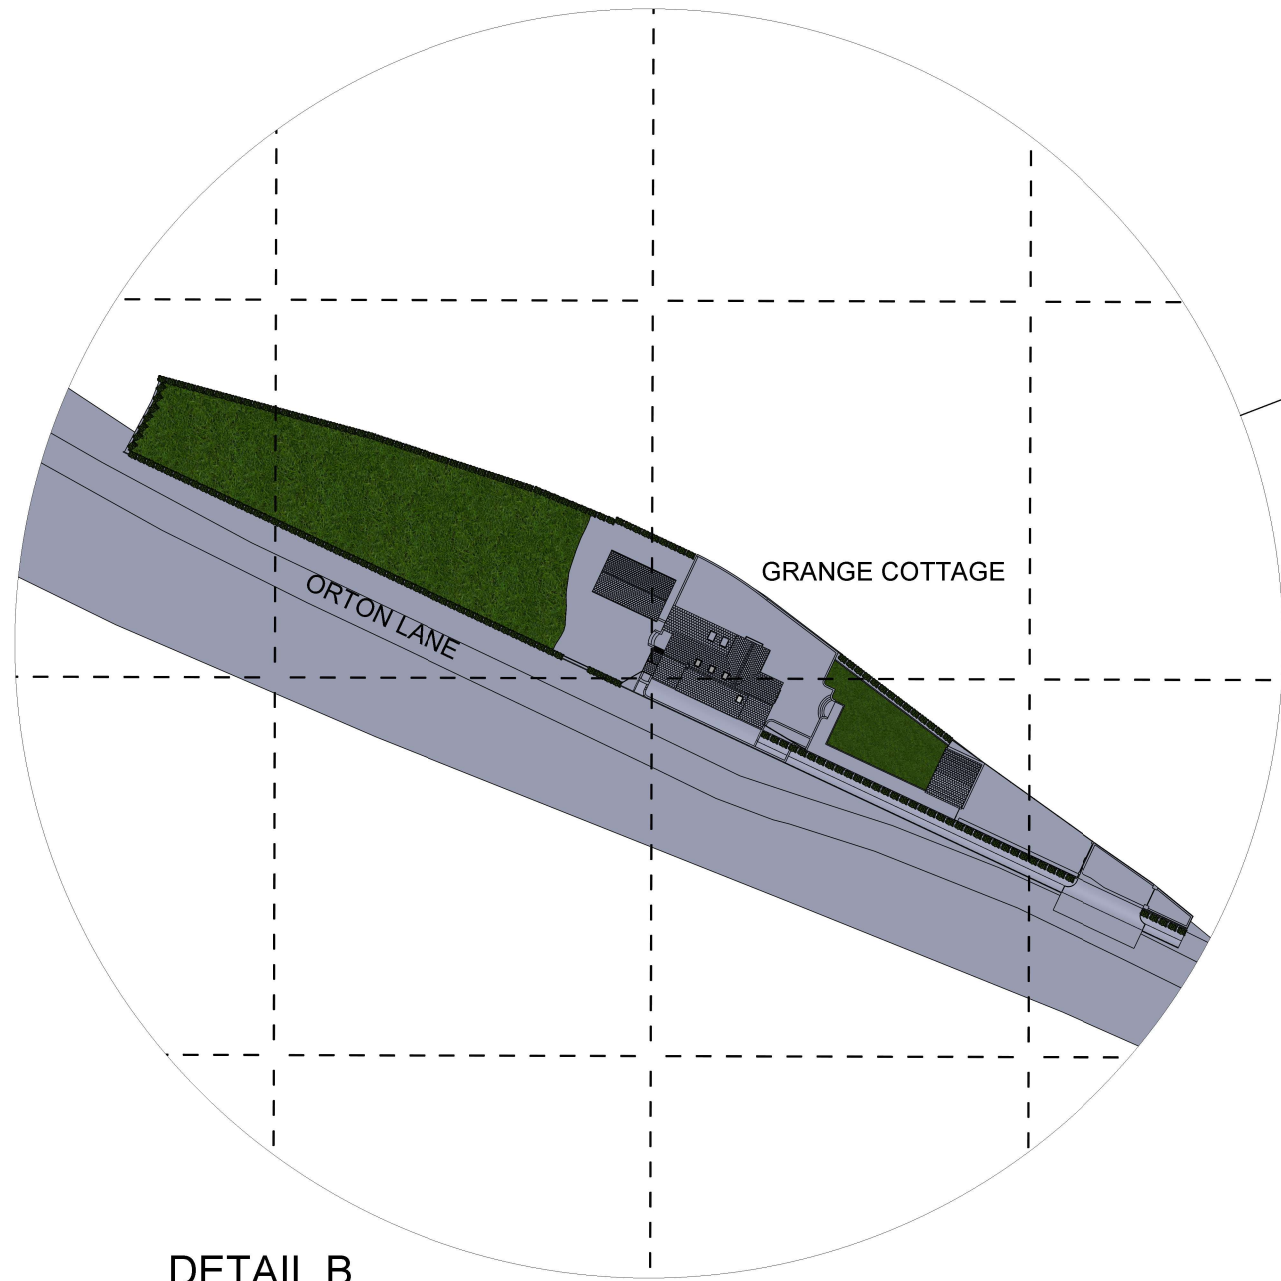

DETAIL B
SCALE 1 : 500

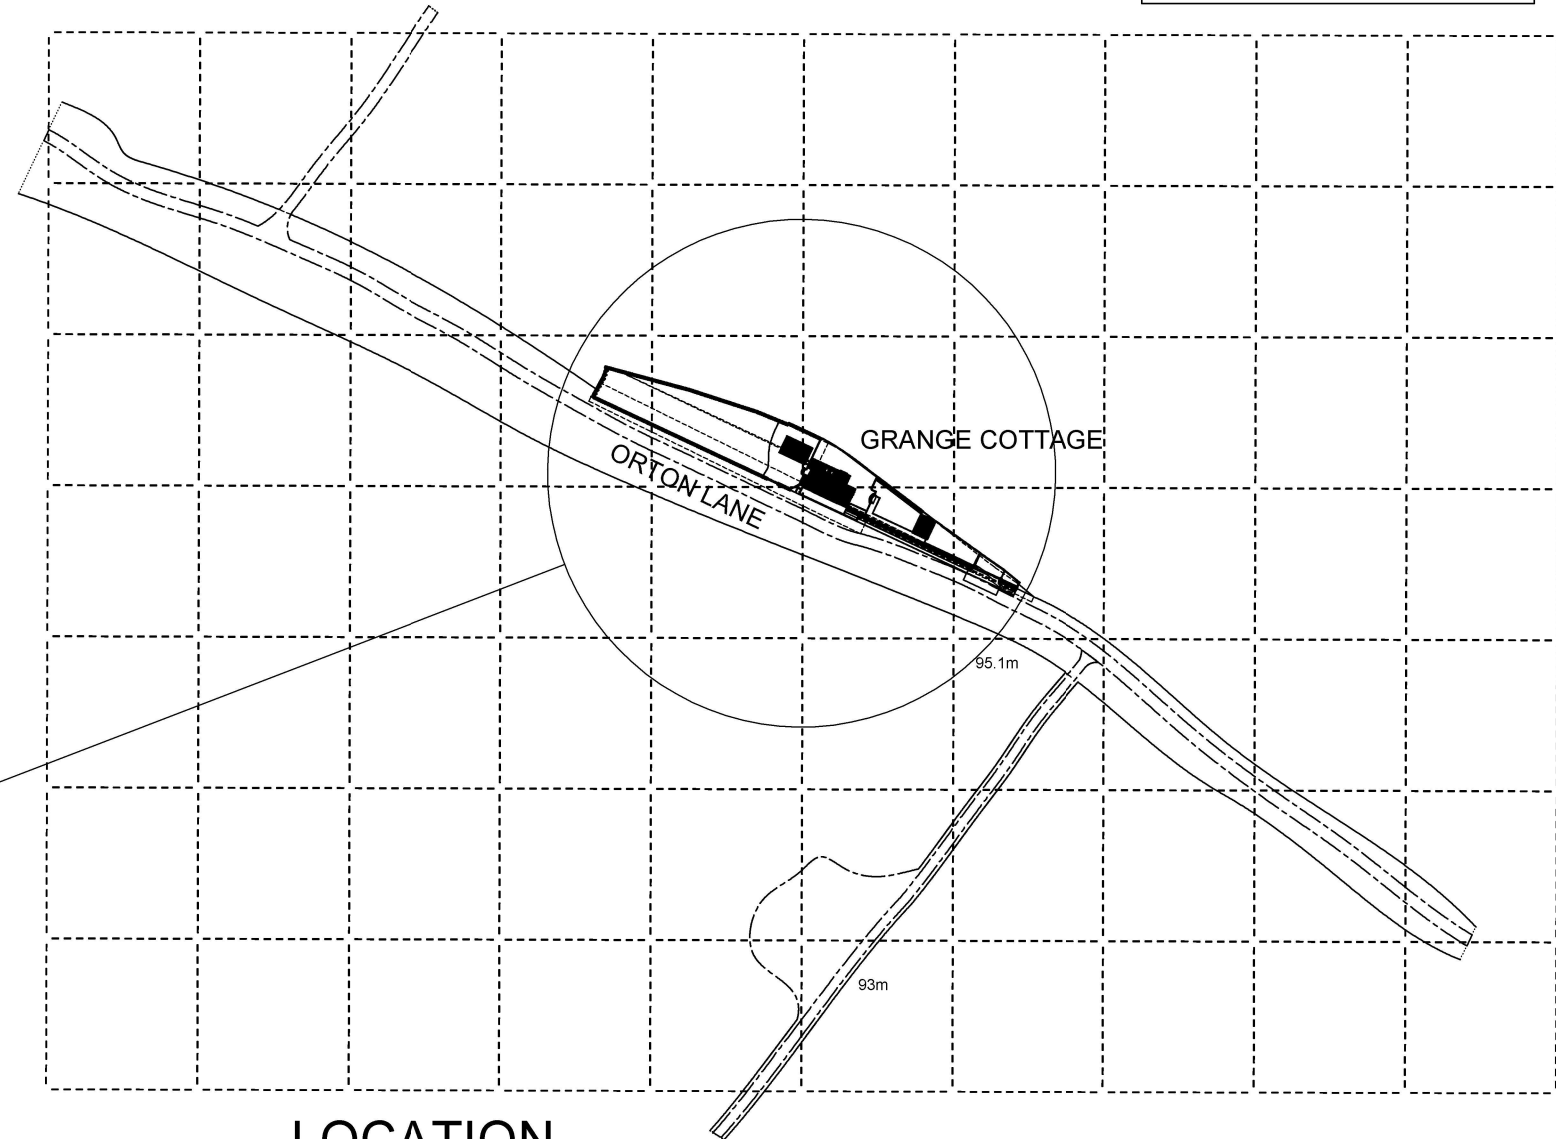

LOCATION
PLAN
Scale 1/1250

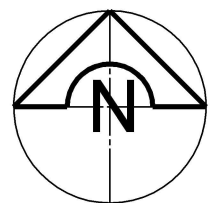

GRANGE COTTAGE,
ORTON LANE,
SHEEPY MAGNA

SCALE
1-500 &
1-1250 @A1

CONTRACT NUMBER
GC - 004

DATE
18/01/24

SITE LAYOUT / PLANS