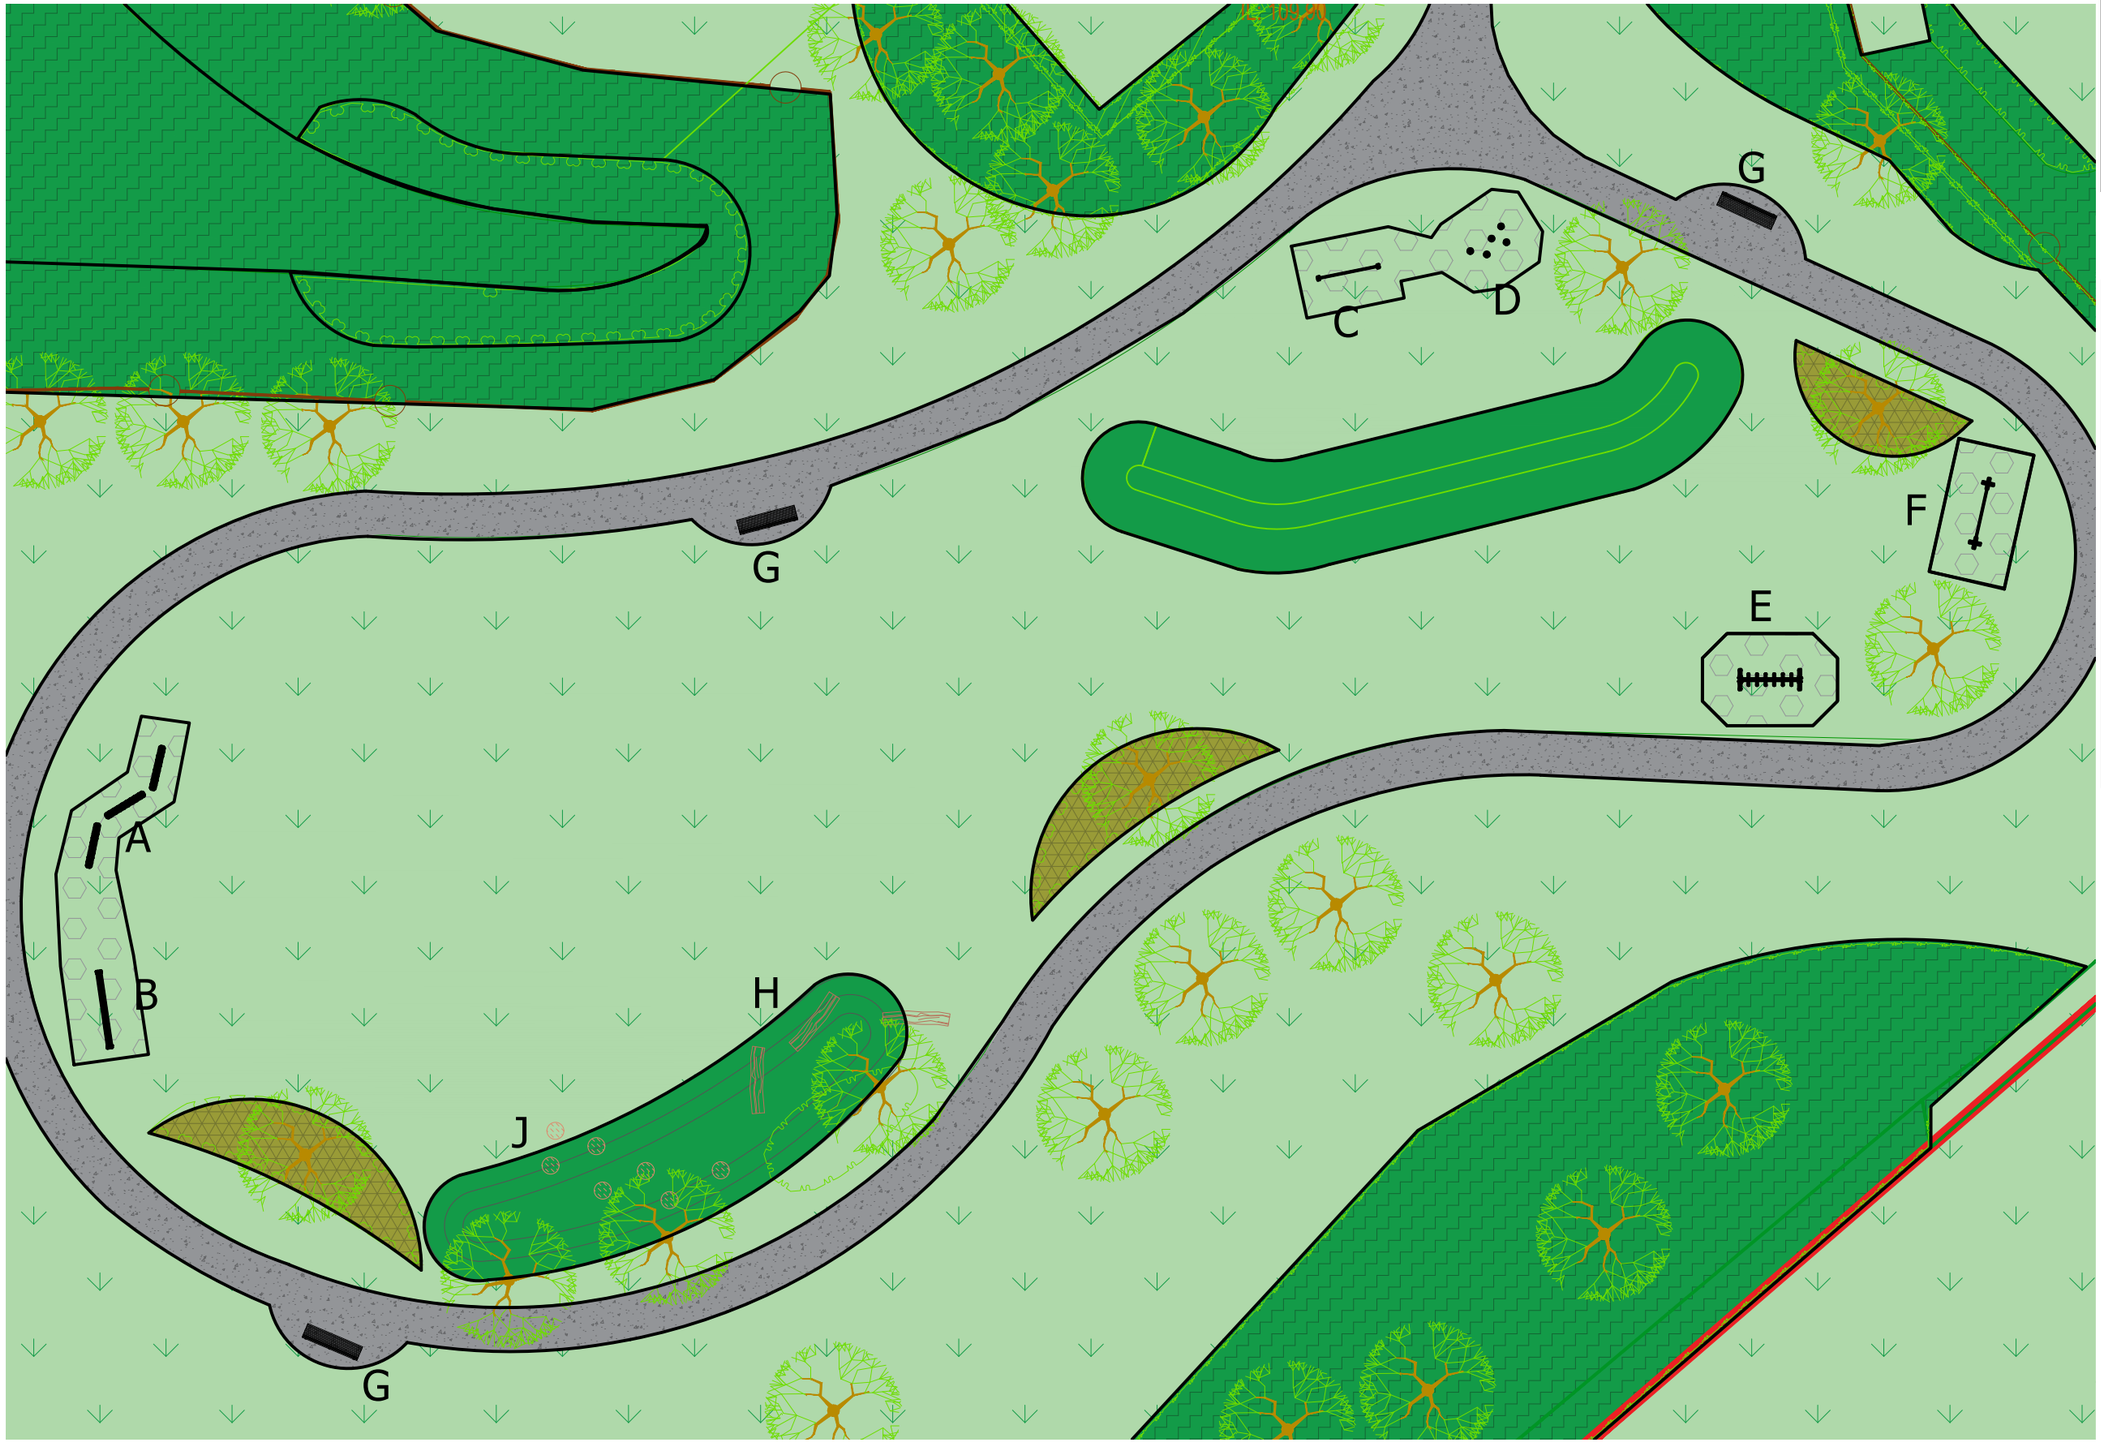

CAMERON



Key:

- Safamat - Rubber grass mat safety surfacing
- Existing Tarmac
- Existing Grass

Play Equipment:

A - MZ3-TRAIL STIMBA Triple Balance Beam
B - MZ22-TRAIL STIMBA Log Roll
C - MZ23-TRAIL STIMBA Five Way Ropes
D - MZ4-TRAIL 5 No. Stepping Posts
E - MZ16-TRAIL STIMBA Horizontal Ladder
F - MZ12-TRAIL STIMBA Rope Walk
G - SNTS 3 No. STIMBA Seats
H - 3 No. Fallen Logs
J - 7 No. Timber Blox

PLEASE DO NOT SCALE. This drawing is not intended for use by any other person or for any other purpose than that specified here. Streetscape (Products & Services) Ltd. accept no liability whatsoever if this drawing is used by any other person or for any other purpose.

This drawing has been produced for the client for the project on the site shown. It was prepared for a purpose agreed with the client at that time and will have a commensurate degree of accuracy. It is not a record "as built".

Streetscape (Products & Services) Ltd reserve the right to reposition equipment/surfacing due to site and ground variants (all services, mounds, and landscaping for example)

Designed by	Checked by	Approved by - date	File name	Date	Scale
TL	DAB	DAB - 14/10/26	SSQ16361	14/10/26	1:250 @ A3

streetscape

Cameron Homes

Workhouse Lane Project	Edition	Sheet
	0	1/1