

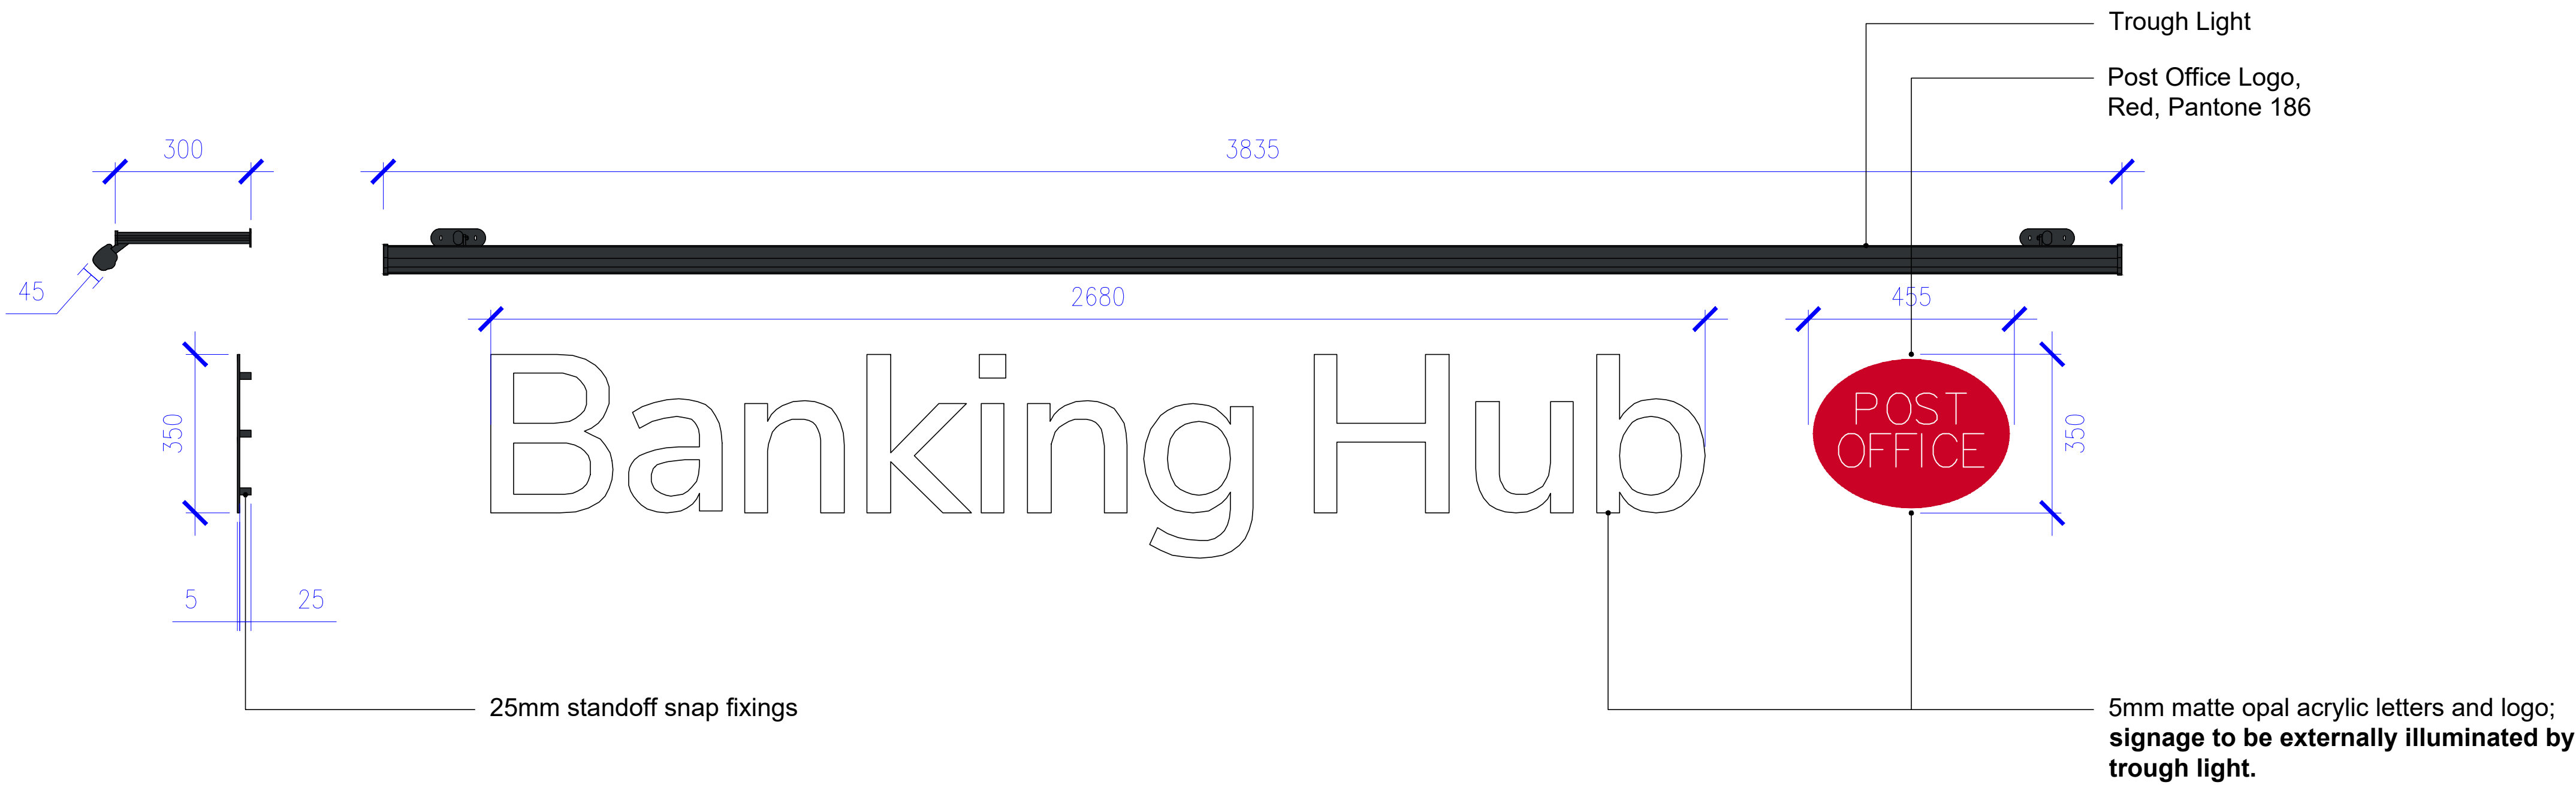


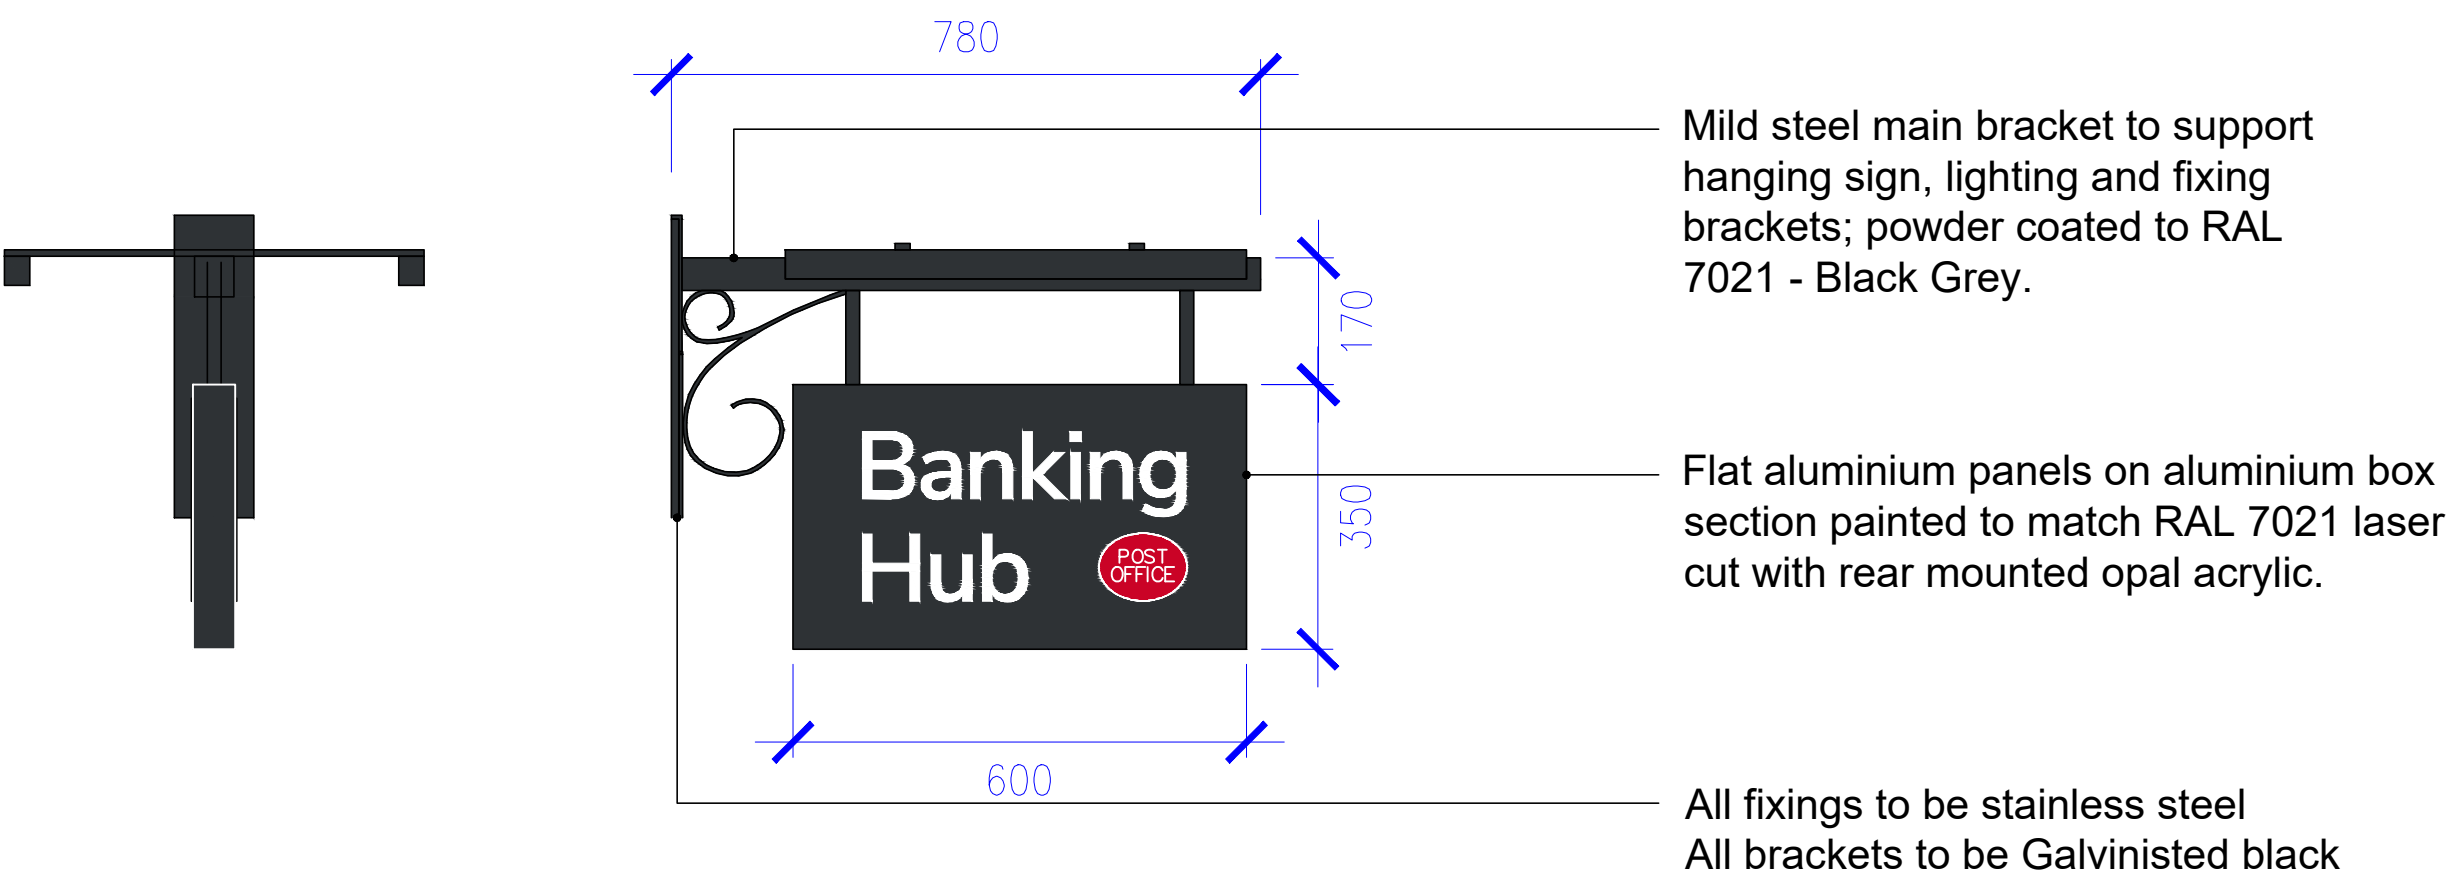



SGN 1:
EXTERNALLY ILLUMINATED FASCIA SIGN (INDIVIDUAL LETTERS)

Lumens: 1650 lm per metre
Candelas: 154 average (299 max) cd/m²
Colour Temp: 6000K

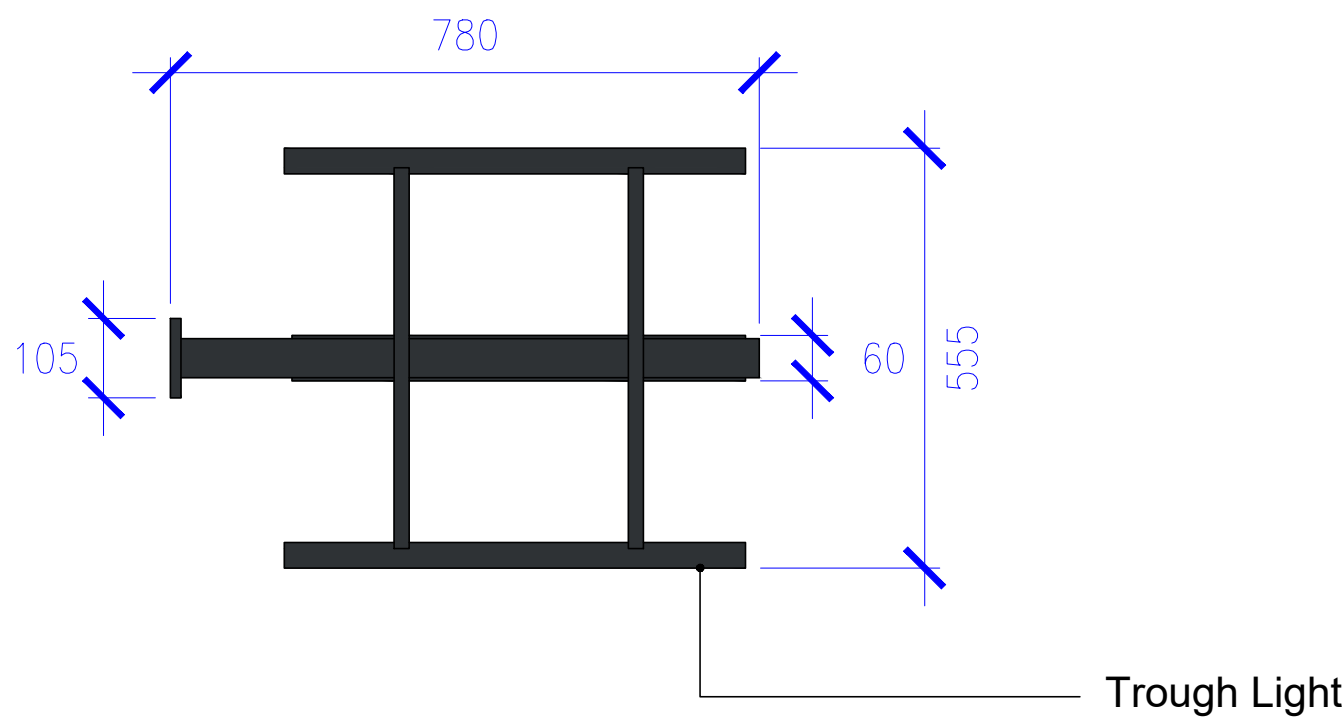

SGN 2:
EXTERNALLY ILLUMINATED PROJECTING SIGN (HERITAGE)

Lumens: 1650 lm per metre
Candelas: 154 average (299 max) cd/m²
Colour Temp: 6000K

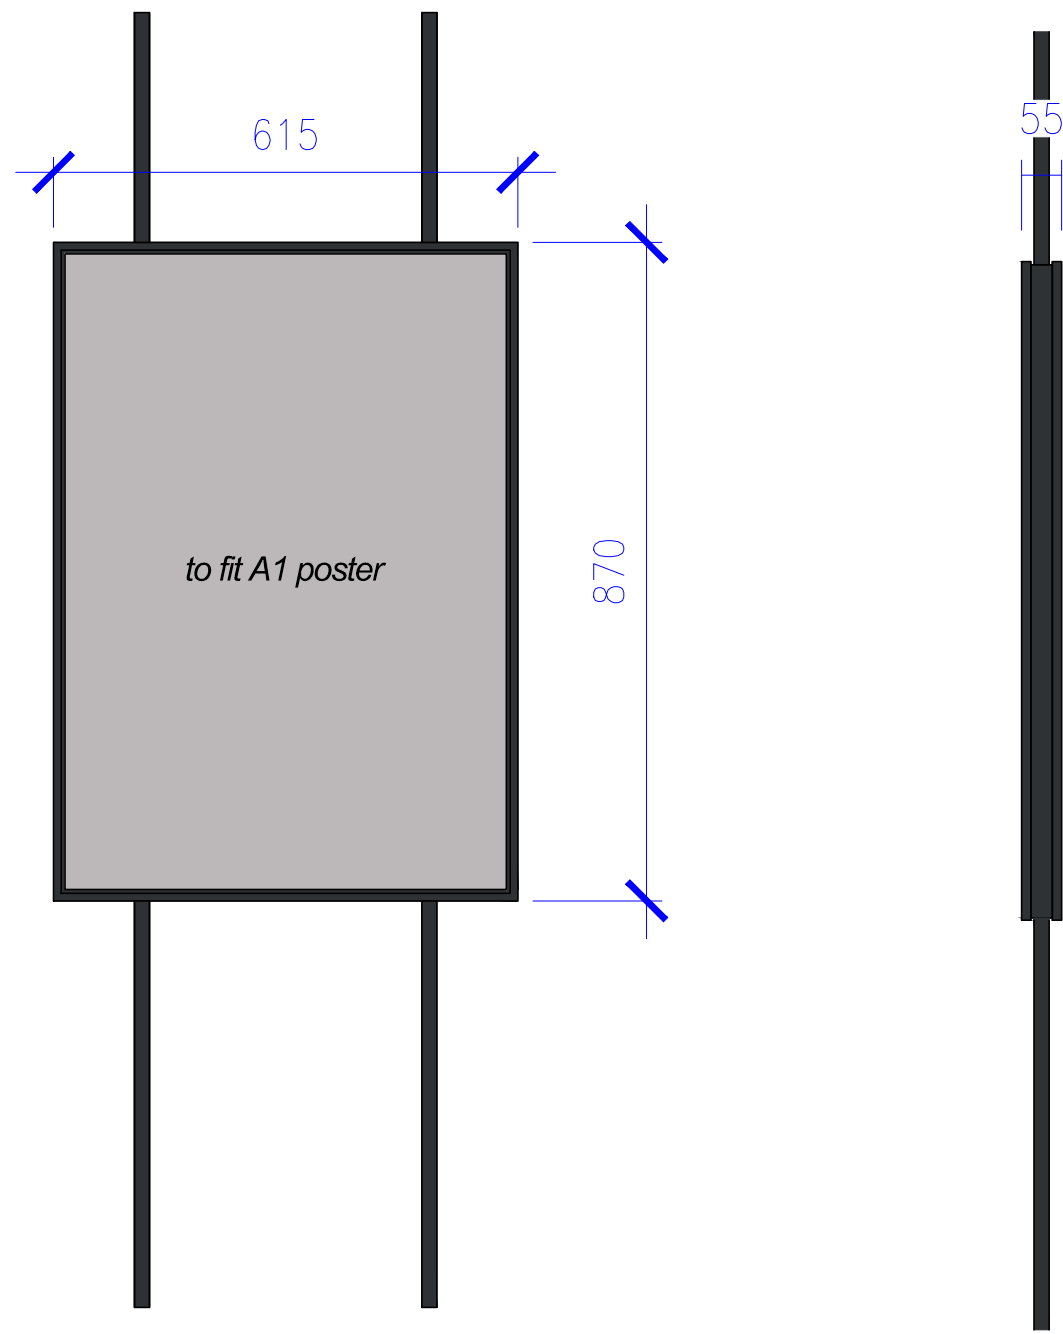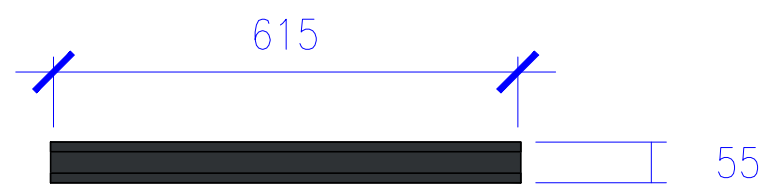

SGN 3:
INTERNALLY ILLUMINATED A1 WINDOW POSTER (SUSPENDED)

Material

- Metal frame to match RAL 7021- Black Grey
- Changeable graphics

Base Colour: Pantone 419/RAL 7021
Text Colour: White

Illumination

Lumens: 785 lm
Candelas: 62.48 cd/m²
Colour Temp: 6000K

- Notes:
- Do not scale off this drawing
 - Drawing to be read in conjunction with all relevant other drawings and related specification documents
 - Contractor to check all dimensions / levels on site before construction and advise any discrepancies to L&H Architects
 - Dimensions are in millimetres unless otherwise stated
 - © This drawing is the copyright of Lewis & Hickey Ltd

- CONSTRUCTION (DESIGN MANAGEMENT) REGULATIONS 2015
- This drawing is to be read in conjunction with L&H Architect's corresponding Design Risk Assessments
 - All works to be carried out in accordance with the Construction Phase plan prepared by the Principle Contractor

Colour Palette

Red Pantone: 186C CMYK: 0,100,80,5 RAL: TBC	Dark Grey Pantone: 419C CMYK: 76,65,66,90 RAL: 7021
White Pantone: White C CMYK: 0,0,0,0 RAL: 9016 Traffic White (satin)	

REFER TO BH MANUAL GUIDE FOR FULL SPECIFICATION DETAILS

P02	30.09.26	Lighting Information Updated	HB	MN
P01	20.07.26	Stage 4 Issue	HB	MN
rev	date	description	drawn	checked



Edinburgh | Guildford | London | Manchester | Nottingham



project title
Proposed Banking Hub @ Hinckley

address
50 Castle Street
Hinckley
LE10 1DB

description
Signage Details 1
Detail Sheet

size	scale	date	drawn by	checked by
A1:L	1:10	20/07/26	HB	MN

status	S3 - Information & Comment
--------	----------------------------

job no.	L&H job no: E8067	revision
HUB263-LHA-XX-XX-D-A-2401		P02

Lewis & Hickey Ltd | Registered in England & Wales | 20072807 | 18 Farnham Road | Guildford | GU1 4XA

