








Location Plan
1:1250

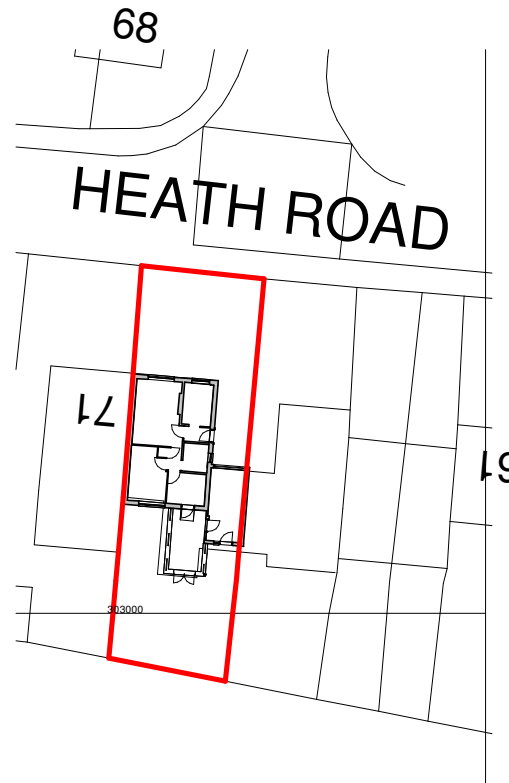

Existing Block Plan
1:500

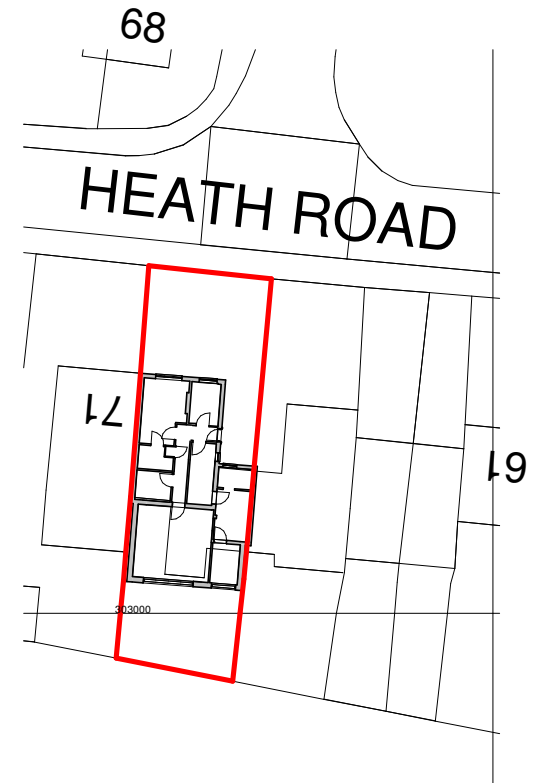

Proposed Block Plan
1:500

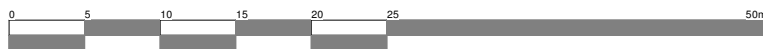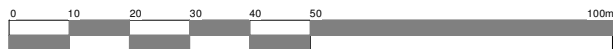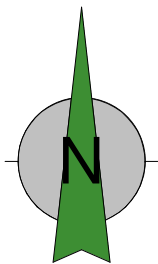

Client Nika			
Project Proposed Alt & Ext Heath Road Market Bosworth	Scale As Indicated	Sheet A4	Job No. 26/100
	Date Sept 2026		
Drawing Block & Location Plan	Author MS	Checked by LJW	Drawing No. 03
THE COPYRIGHT OF THIS DRAWING IS VESTED IN HAYWARD ARCHITECTS LTD. REPRODUCTION IN ANY FORM, EITHER IN WHOLE OR IN PART IS FORBIDDEN WITHOUT THE PRIOR WRITTEN PERMISSION OF THE COPYRIGHT HOLDER. DO NOT SCALE FROM DRAWING AND ONLY FIGURED DIMENSIONS ARE TO BE USED			

HAYWARD
40 years
1986 - 2026
architects

19 Station Road
Hinckley
Leicestershire
LE10 1AW

Tel: 01455 635 665
www.haywardarchitects.co.uk

Drawing Status
Planning