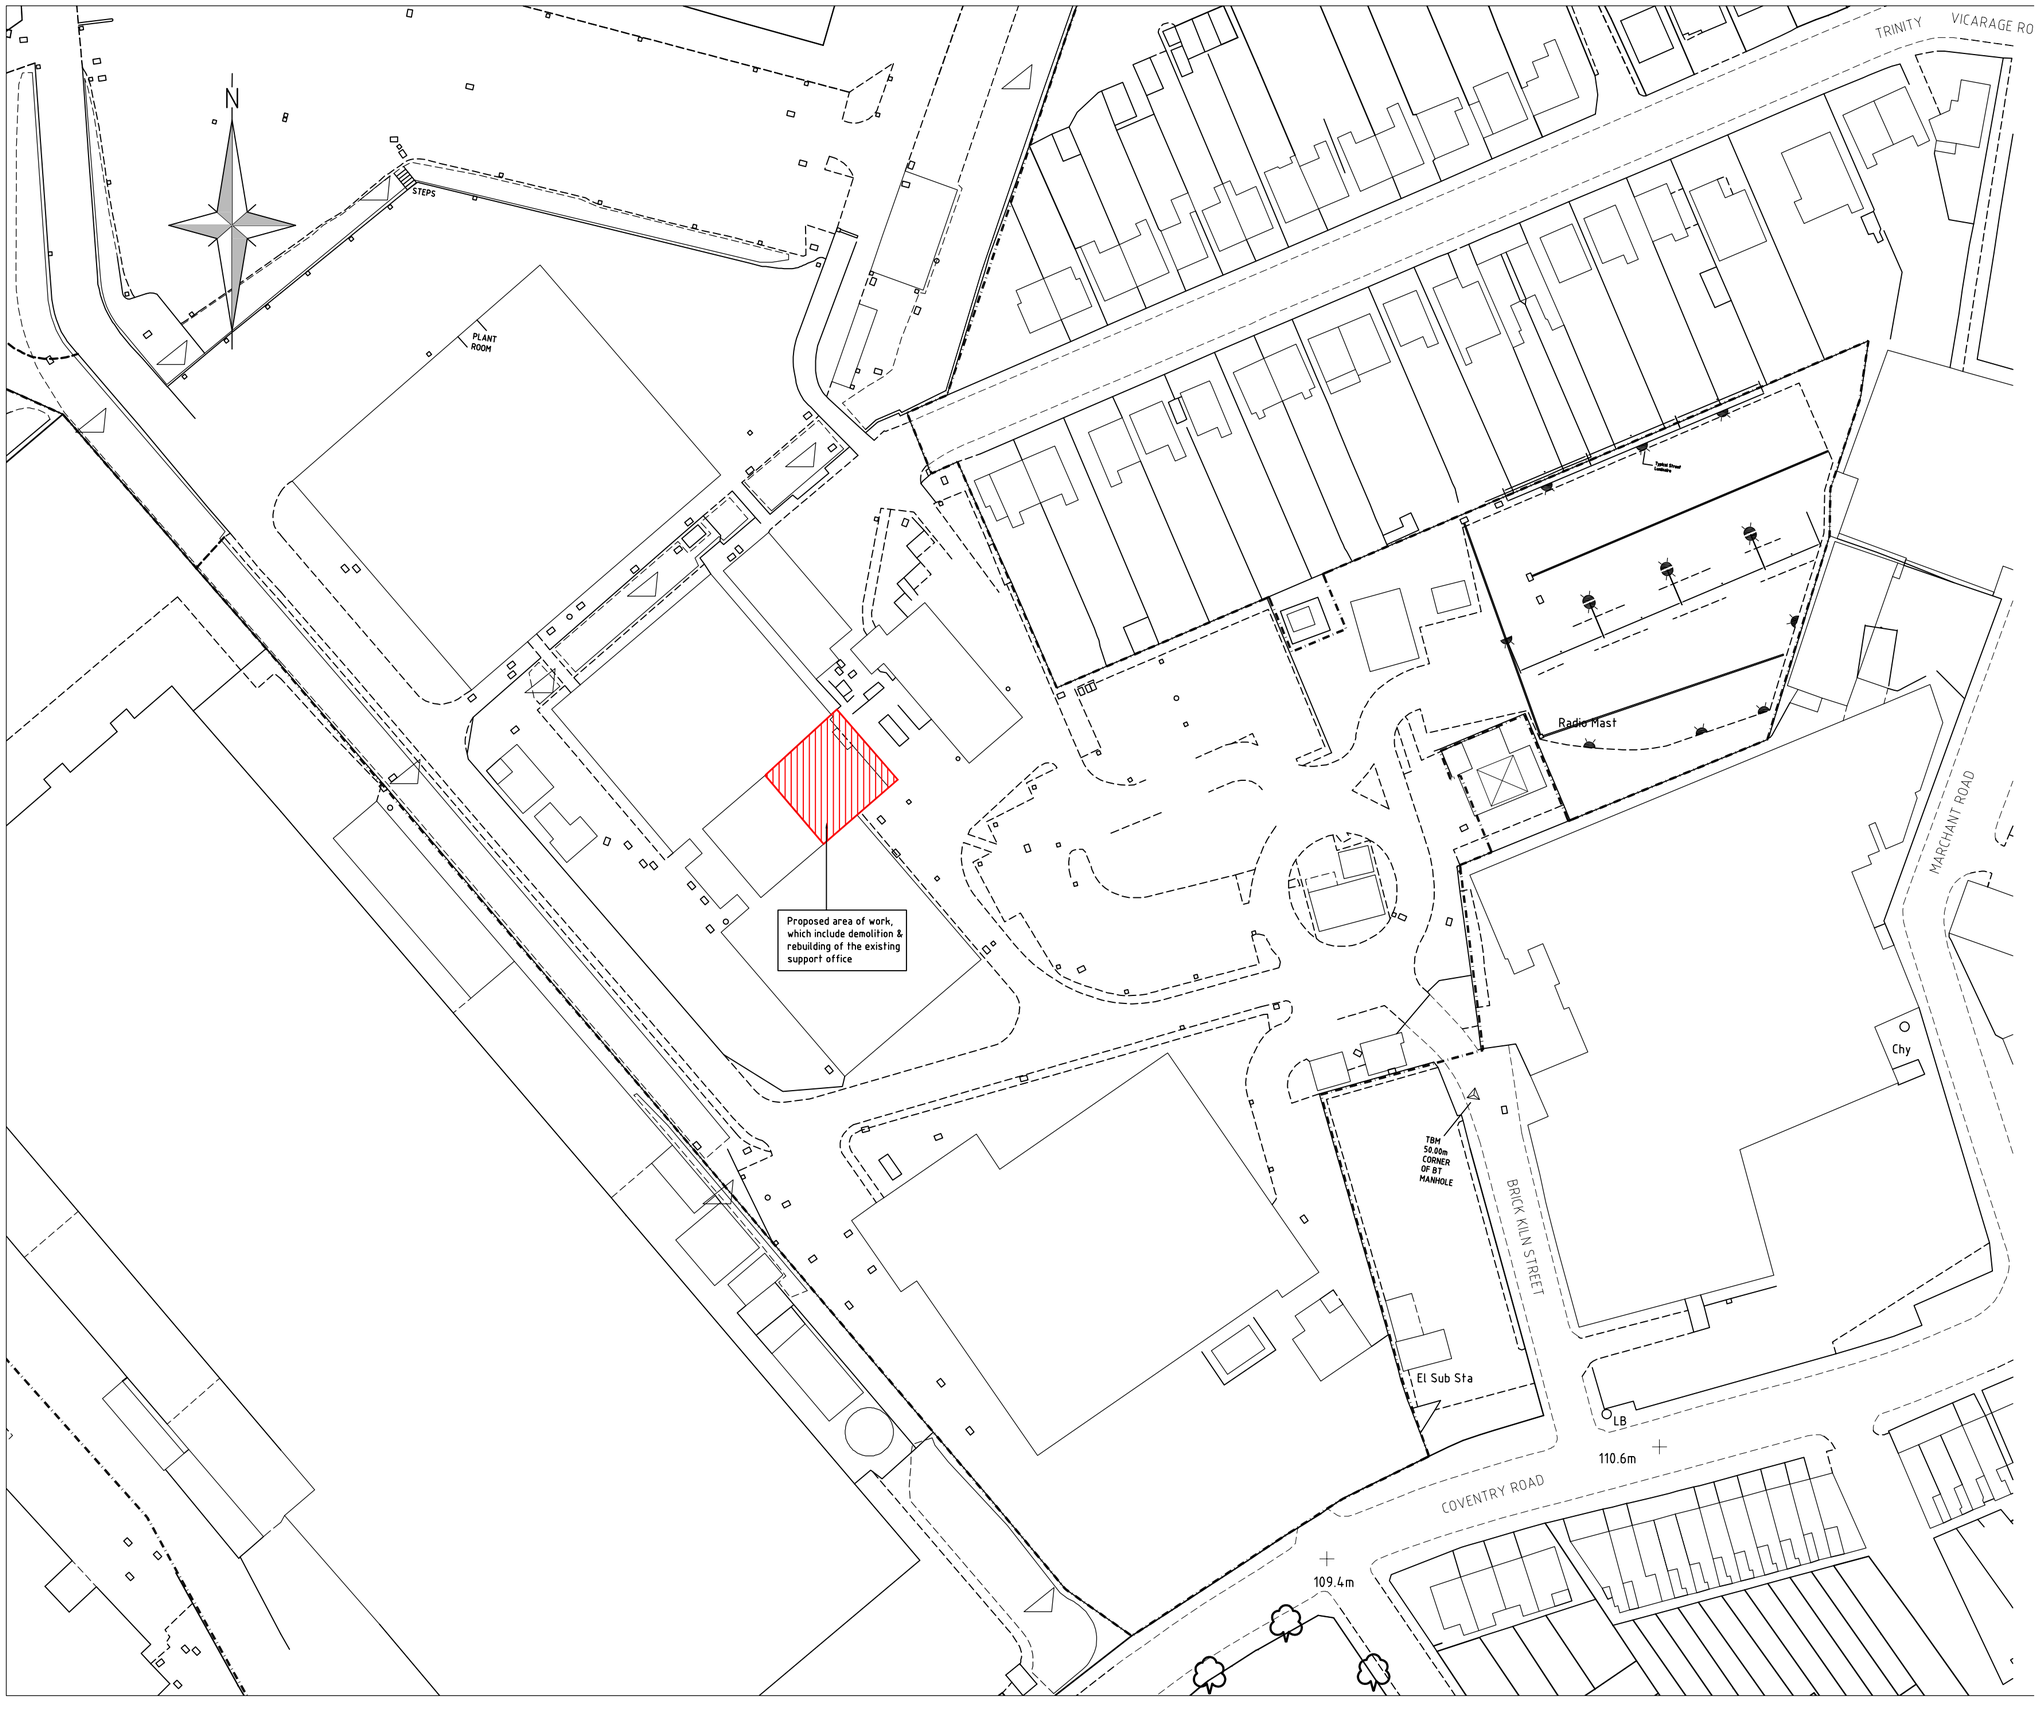


NO DIMENSIONS TO BE SCALED FROM THIS DRAWING

This drawing is issued for the sole and exclusive use of the named recipient. Distribution to any third party is on the strict understanding that no liability is accepted by Pick Everard for any discrepancies, errors or omissions that may be present, and no guarantee is offered as to the accuracy of information shown

A	First issue	06.07.10	PTG	RDS
Revisions		Date	Drawn	Chk'd

Client
National Grid
Hinckley

Architects
Consulting Engineers
Project Managers
Surveyors
PICK EVERARD
Halford House
Charles Street
Leicester
LE1 1HA
Phone 0116 223 4400
Fax 0116 223 4411/22/33
consultants@pickeverard.co.uk
www.pickeverard.co.uk

Project
Block 3
Control Room Refurbishment

Drawing title	Status	
Site Plan	Planning	
	Scale - unless otherwise stated 1/500 at A1	
	Drawing Number	Rev
	100010/A/001	**A**