


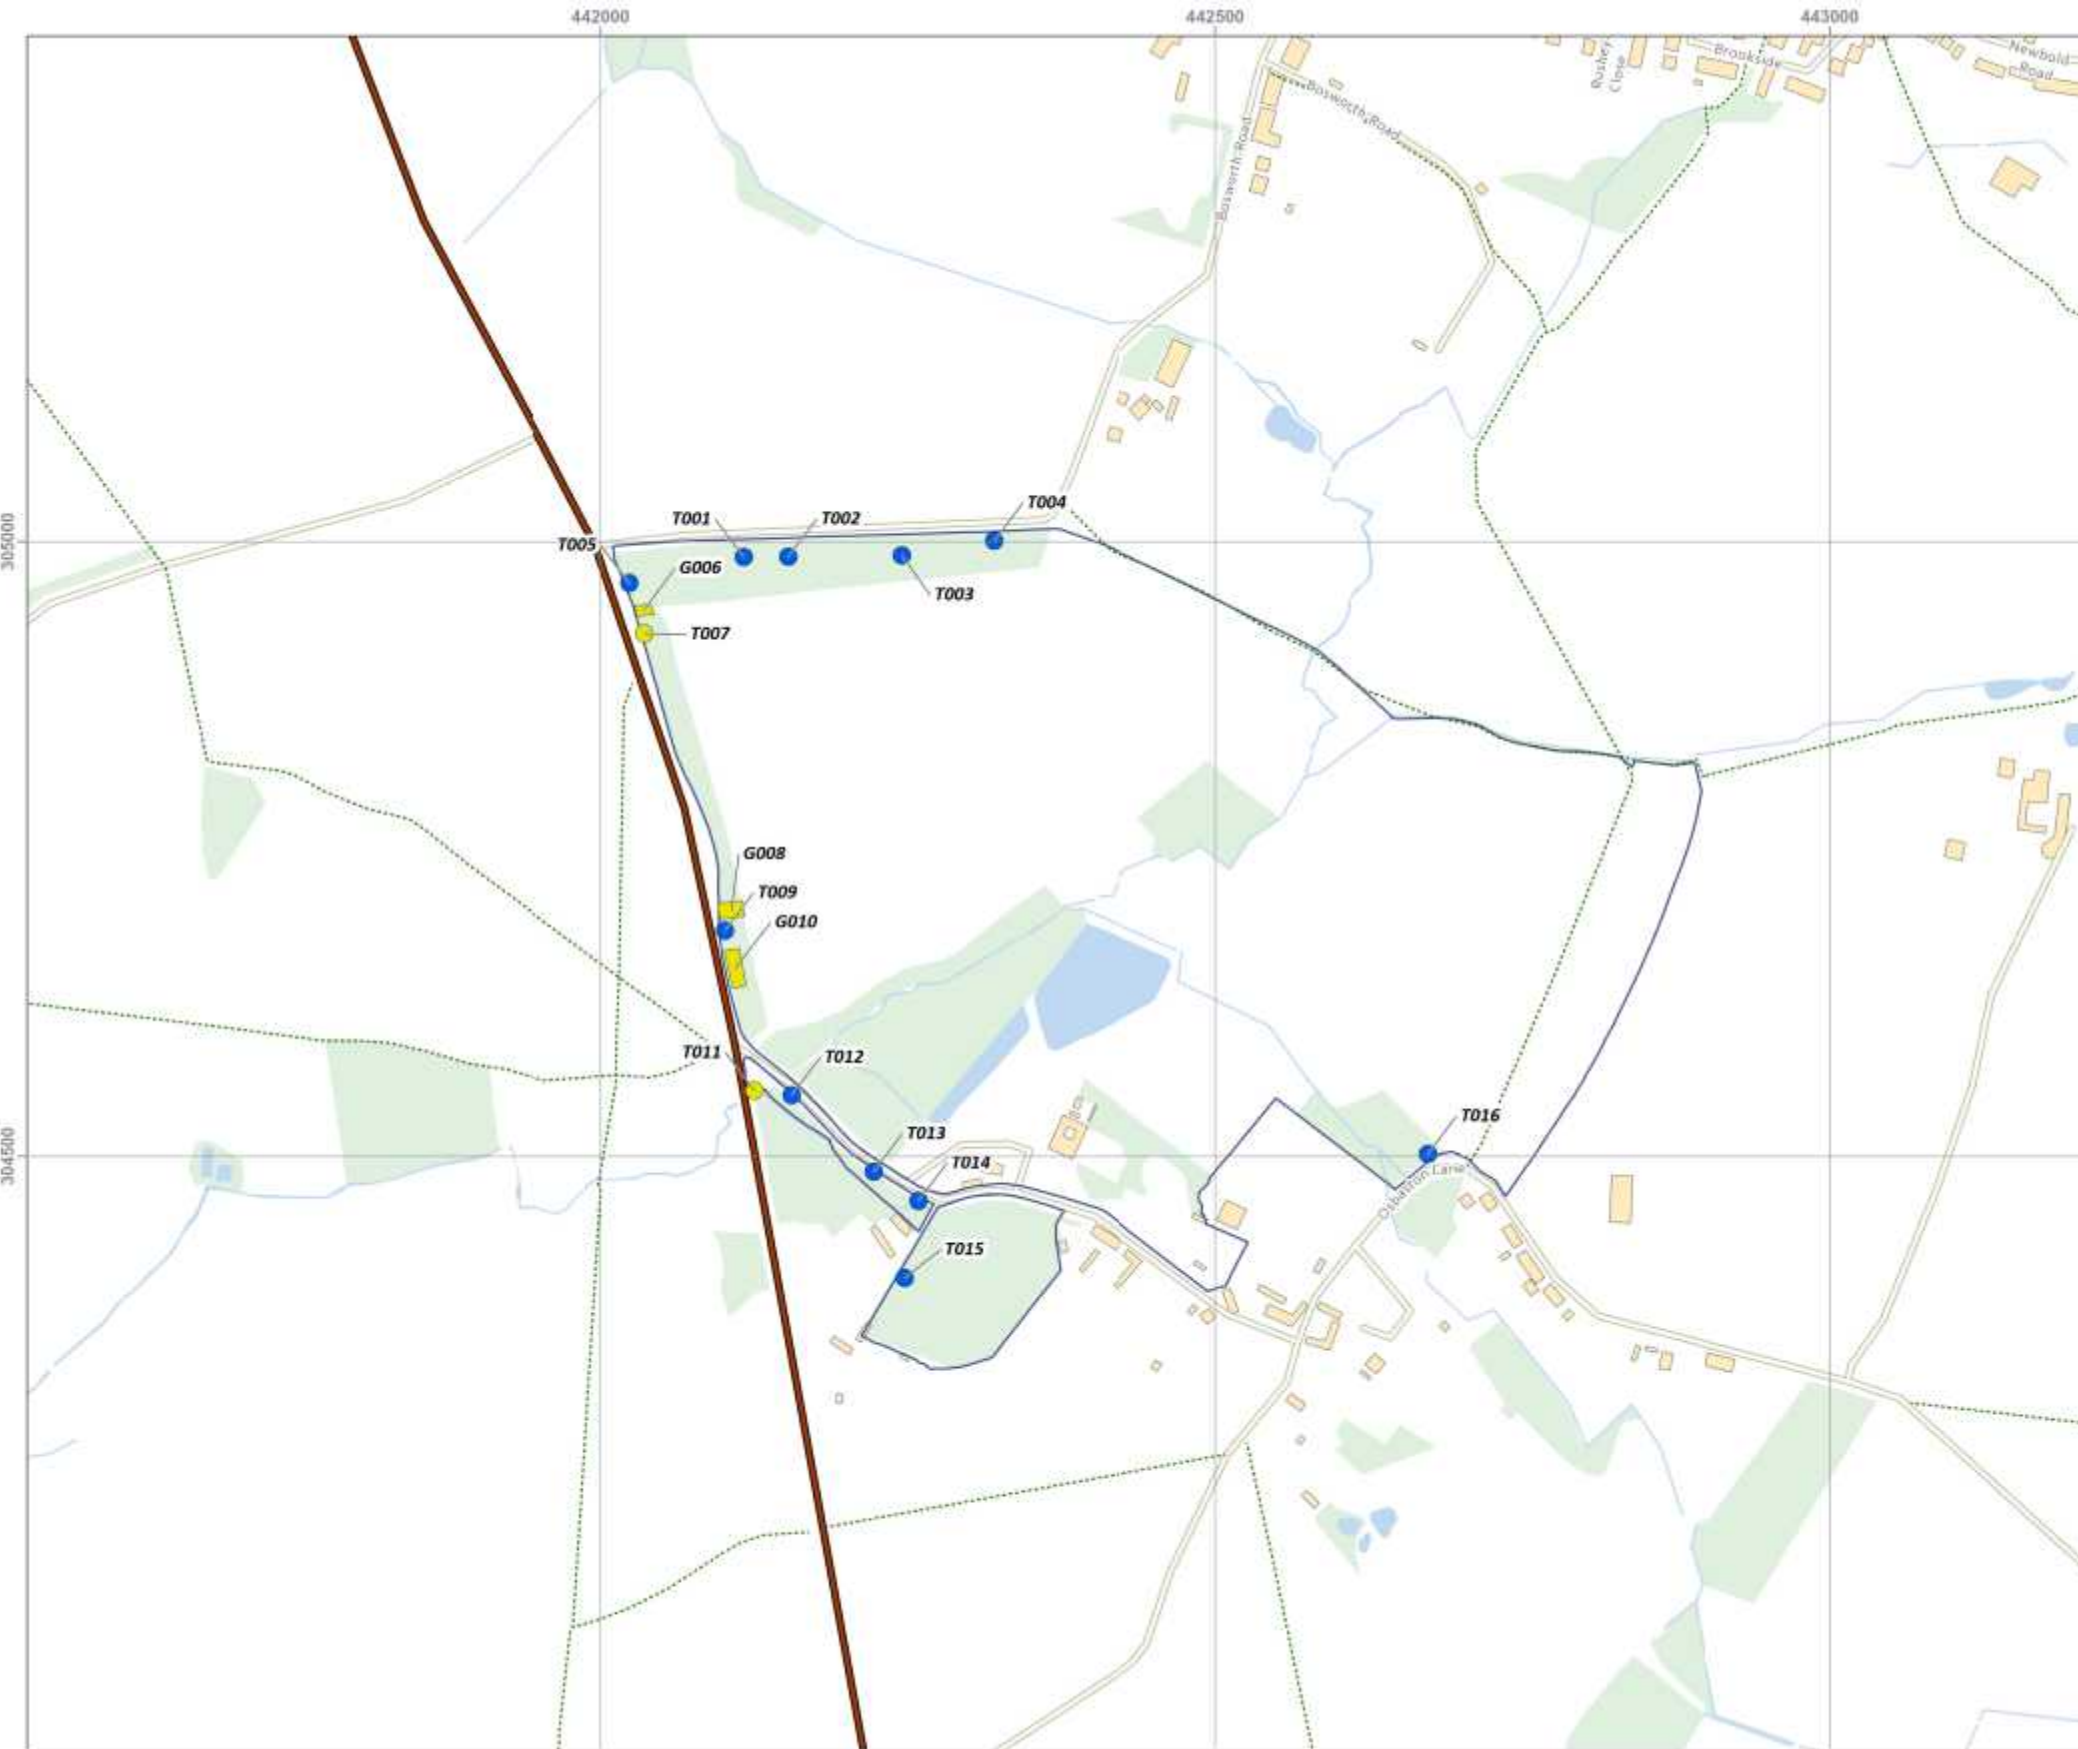

LEGEND

Risk Rating

- Extreme
- High
- Moderate
- Low

Ownership Boundary

0 250 m

NICHOLSONS

Leading solutions for the natural environment

TITLE	
Tree Location Plan	
PROJECT/SITE	
Garendon Estate	
CLIENT	
Trustees of the De Lisle Family Fund	
MAP REF.	
22-2667	
VERSION	FIGURE NUMBER
v1	1/5
DATE	SCALE
02/06/2023	1:5,000 @ A3
APPROVED BY:	PRODUCED BY:
FM	SF

Authorised with the permission of The Controller of His Majesty's Stationery Office Crown Copyright 2023 (c) Licence number: 100015654. Nicholsons, The Park, North Aston, Oxfordshire OX25 6HL. For identification purposes only. Not to be reproduced without the permission of Nicholsons.

The Park
North Aston
Oxfordshire
OX25 6HL
01865 340342

7 - 8 Melbourne House
Corbygate Business Park
Weldon, Corby
Northamptonshire NN17 5JG
01536 408880

www.nicholsonsgb.com