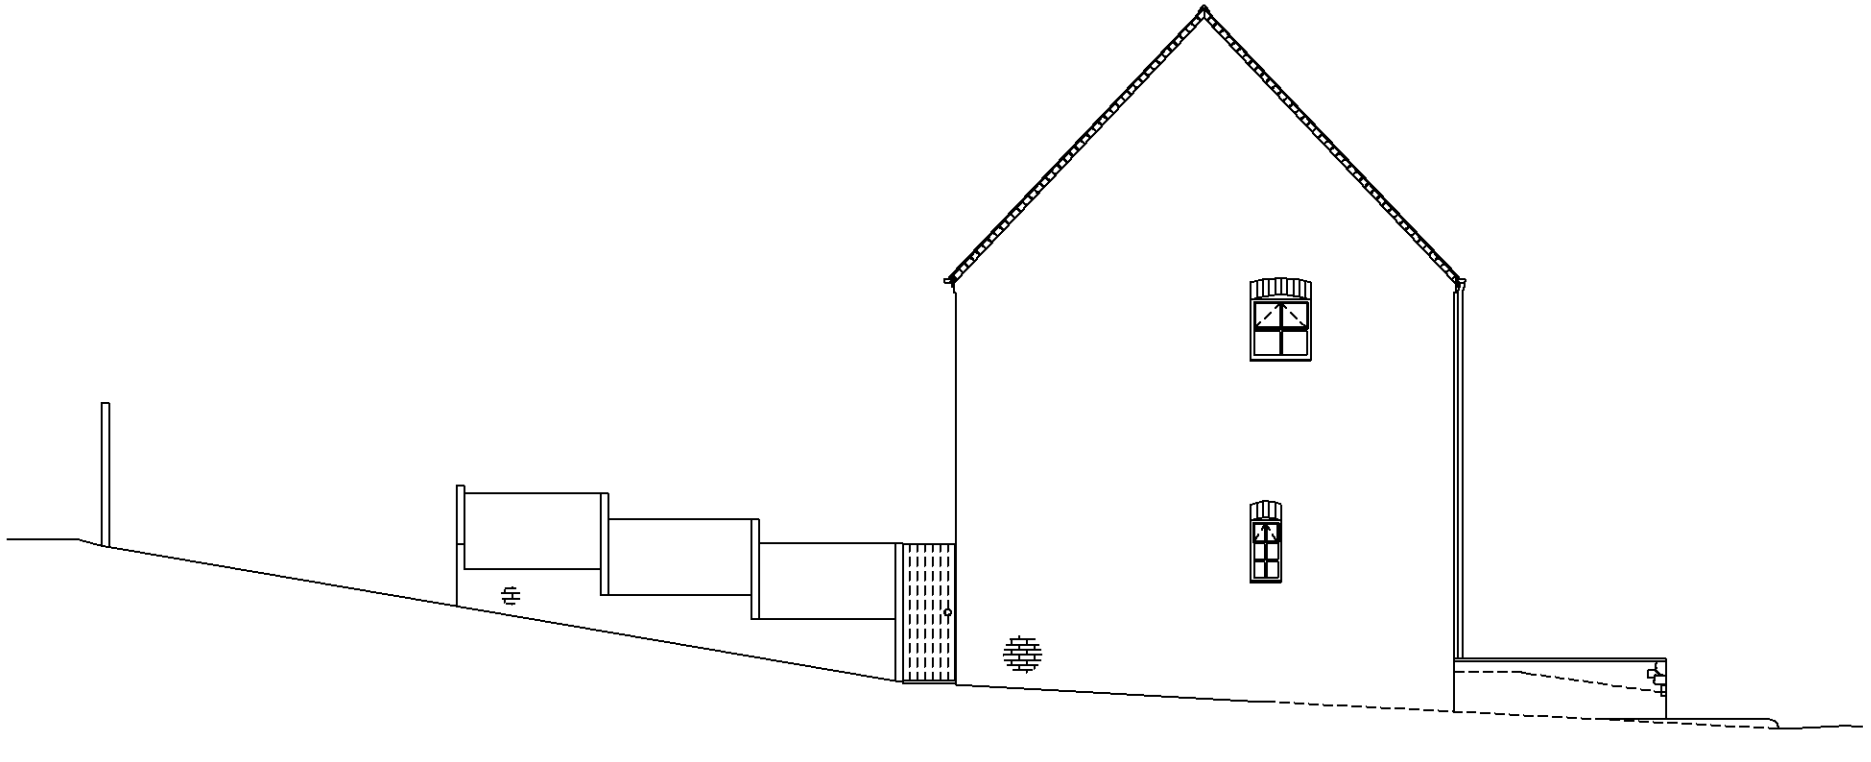

VIEW FROM DRIVE / PLOT 1

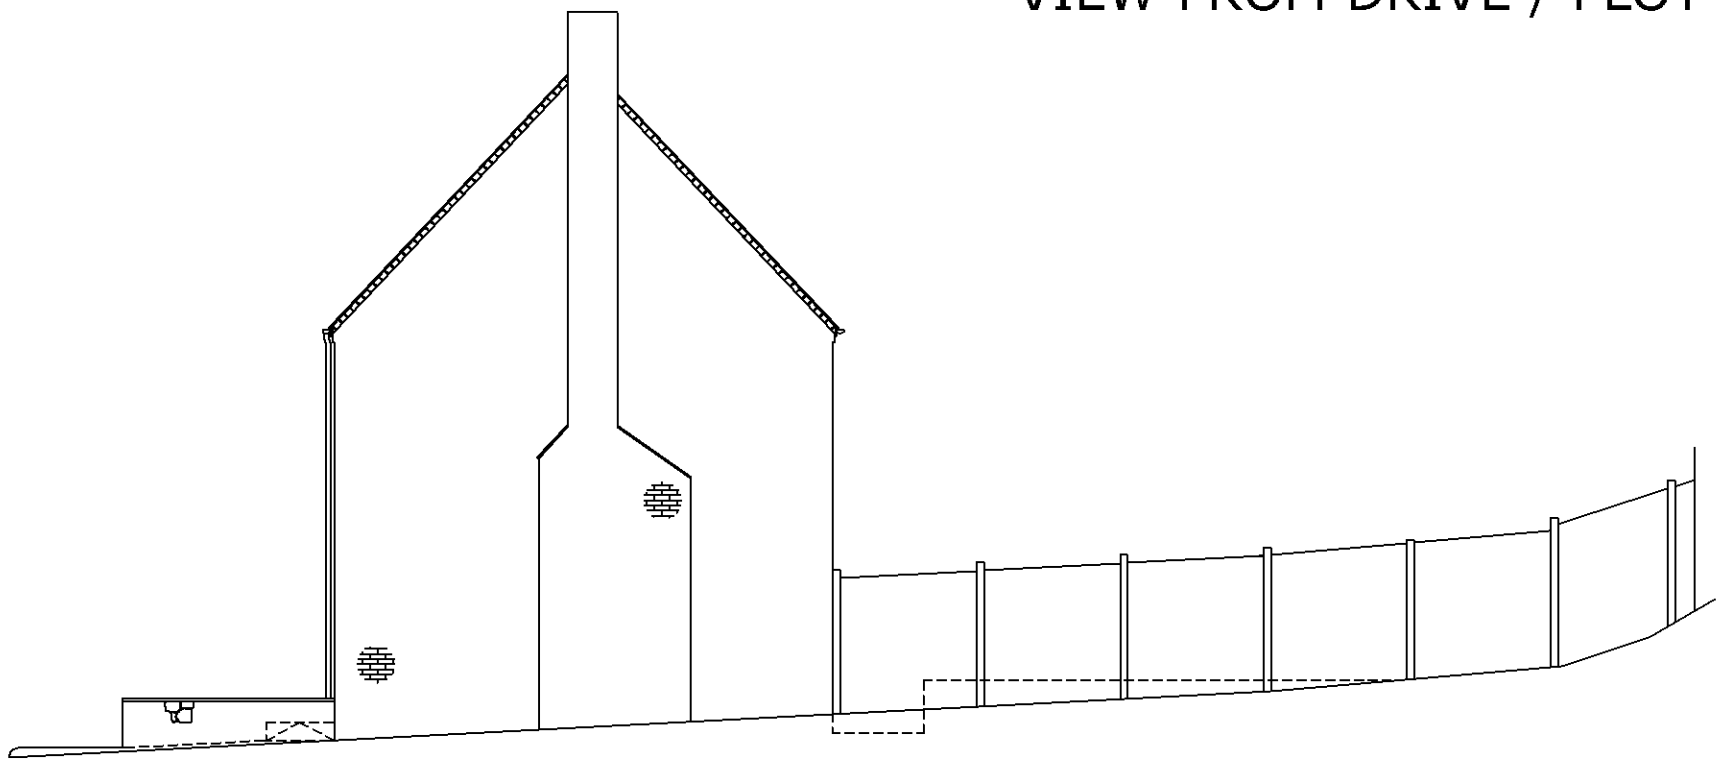

VIEW FROM ADJACENT DRIVEWAY

SIDE ELEVATIONS : PLOT 2

GG/001/08/009E

TWO DETATCHED DWELLINGS

MARKFIELD ROAD
GROBY

Cedarwood Design, 7 Cedar Ave, Birstall, 0116 2209377

SCALE 1:100 @ A3, 1:50 @ A1

Dimensions in mm Dec 2008

Cedarwood Design