


proposed front elevation


BRICK DETAIL TO MATCH EXISTING.

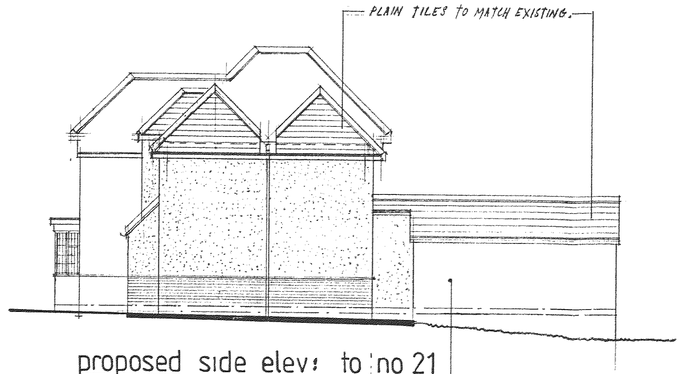


proposed side elevs to no 21




proposed rear elevation

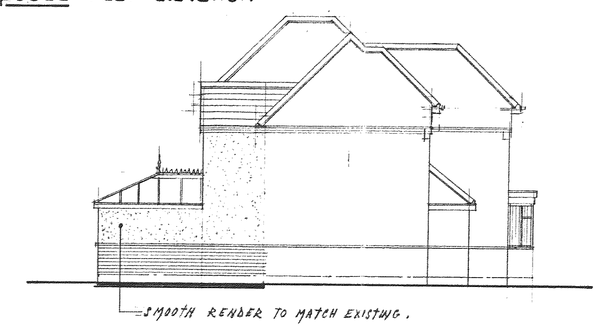

proposed side elevation to no 17

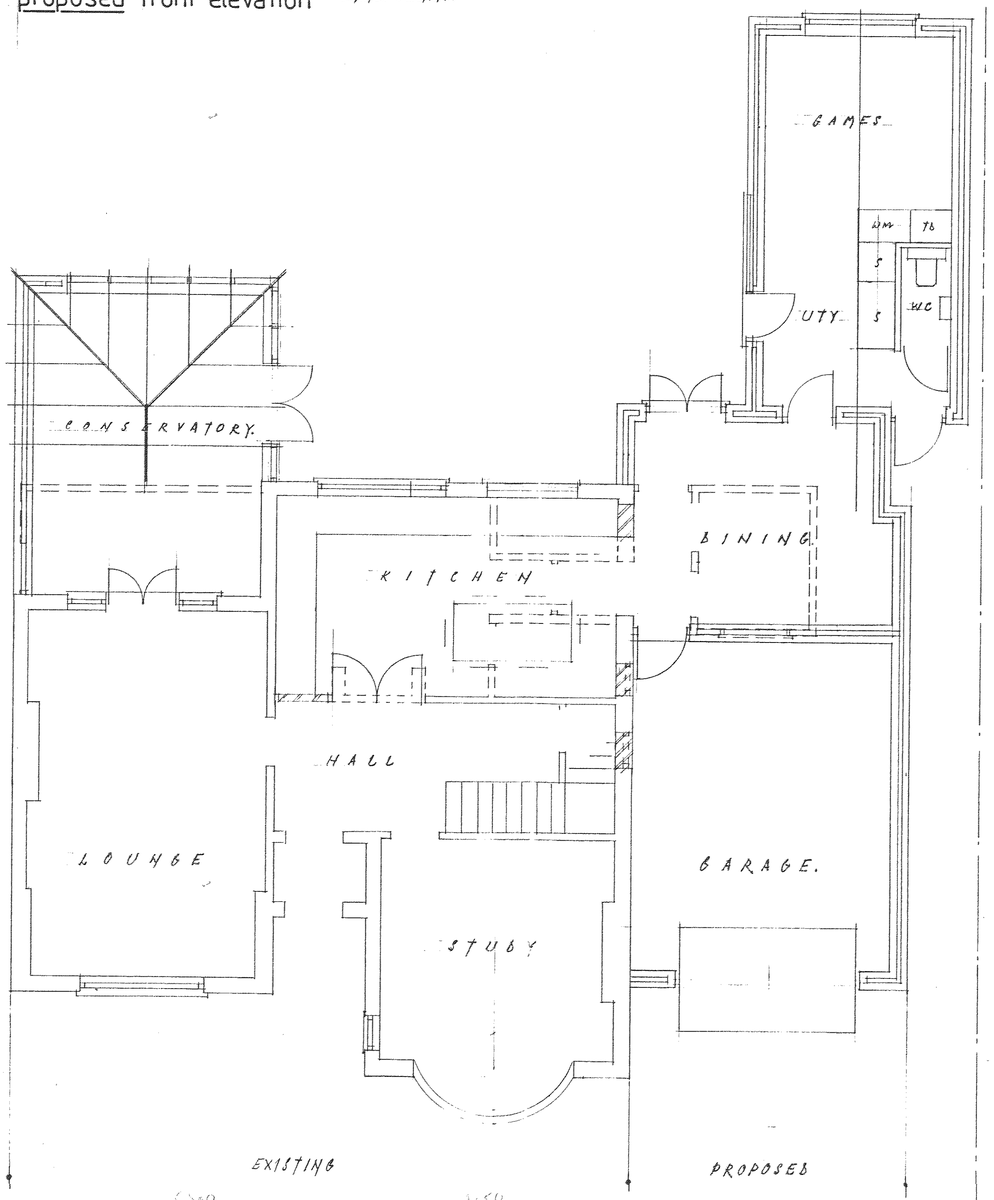



GROUND FLOOR

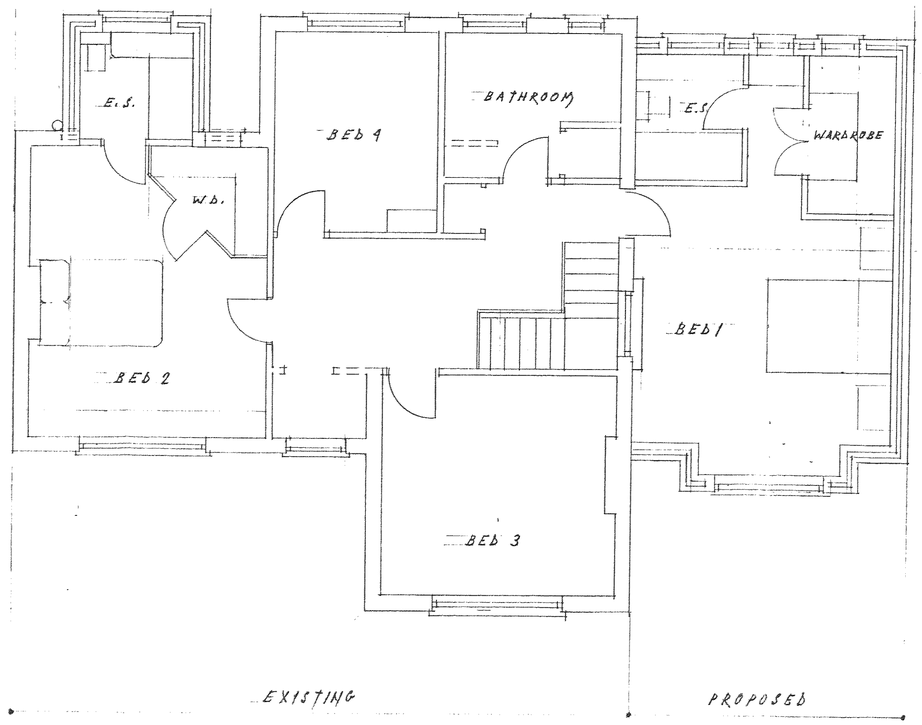

FIRST FLOOR

NOTES:
All dimensions must be checked on site and not scaled from this drawing.

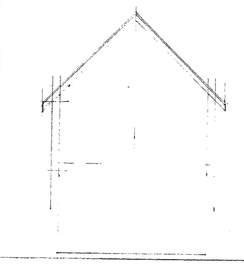

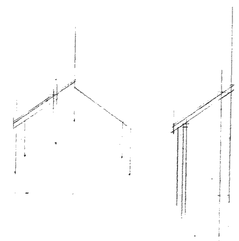

A		
	Date	Revisions

© copyright

19 FEB 2008

DEVELOPMENT SERVICES
19 FEB 2008
RECEIVED

08/00172/FUL

Client
MR & MRS MIKE BONNER.

Job Title
19, ST GEORGES AVENUE,
HINCKLEY,
LEICS.

Drawing Title
PROPOSED EXTENSIONS
AND ALTERATIONS
TO DETACHED HOUSE.

07810 772783.

Scale 1:50 & 1:100

Date oct: 2007

Drawn by D.J. WILKINSON.

PP-00374768

Drg. No. 4112

Rev.

JOHN E WRIGHT 526657

2 prints

594 x 841mm A1