

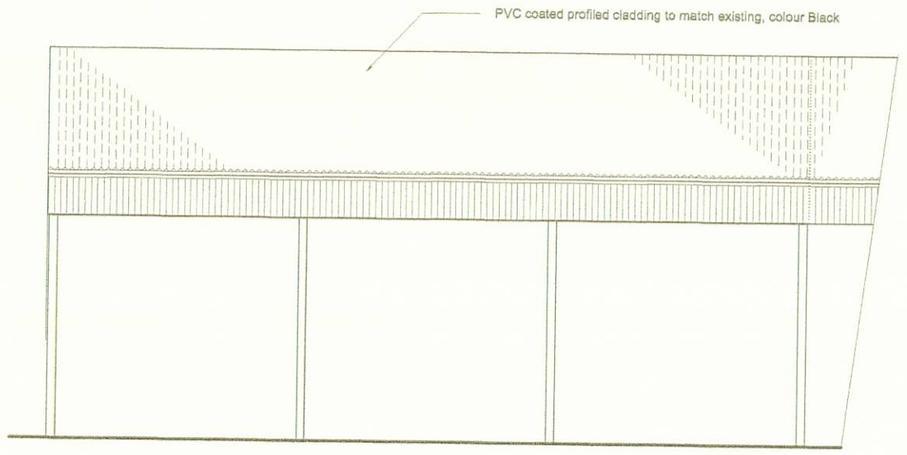



South West elevation (scale 1:125)

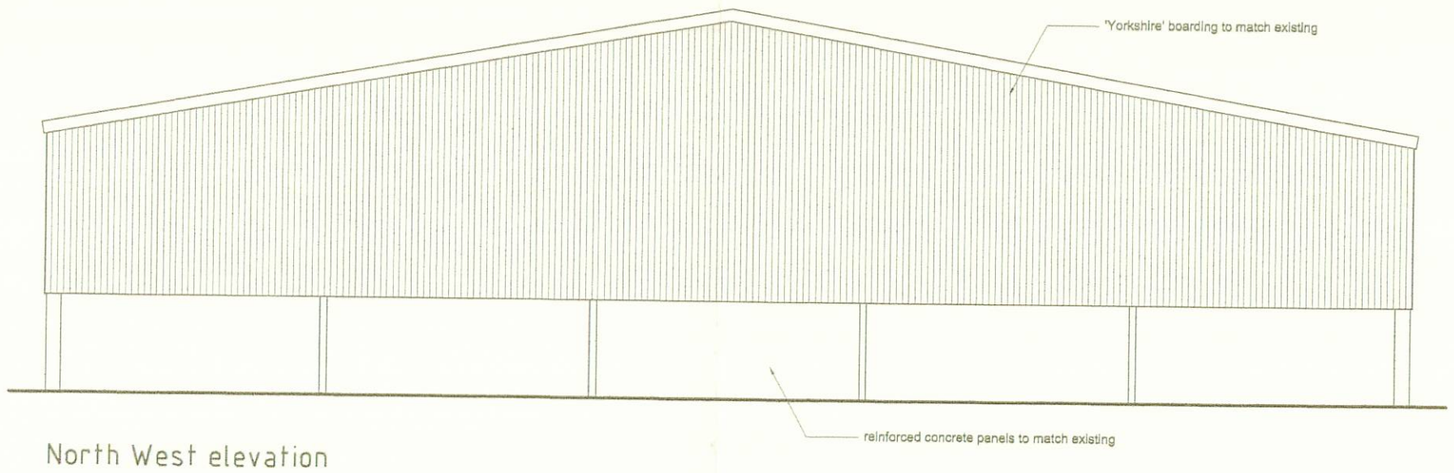

North West elevation

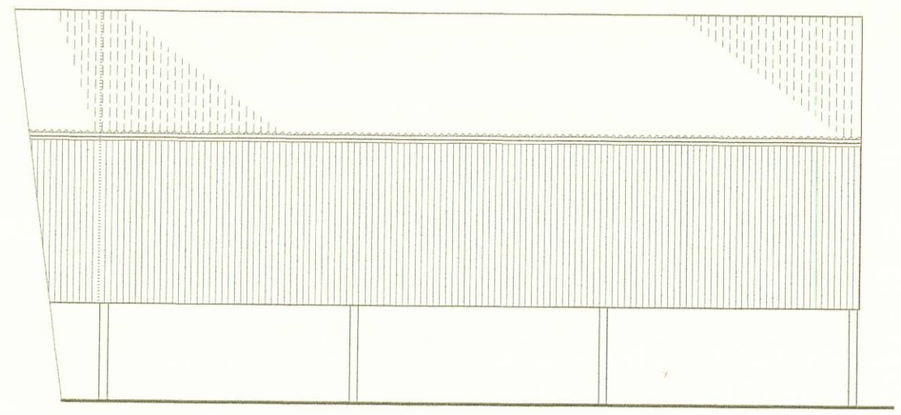

North East elevation

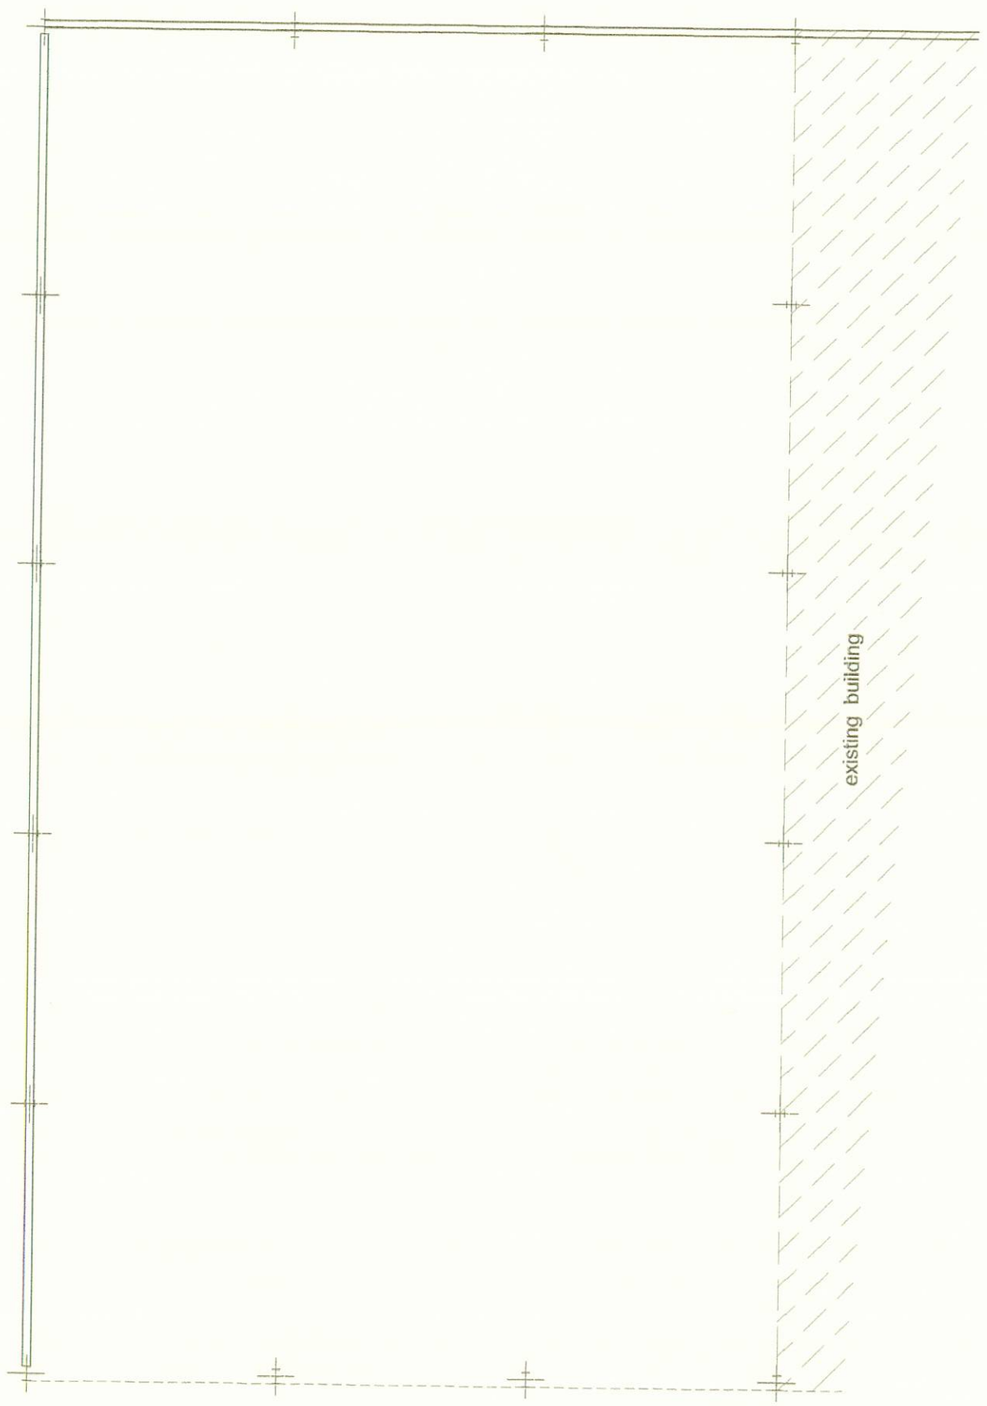

floor plan (scale 1:125)



© Crown Copyright 2009. All rights reserved. Licence number 100020449

block / location plan (scale 1:1250)

DEVELOPMENT SERVICES
19 OCT 2009
RECEIVED

Prop. Agricultural Building Extension
Hollow Farm - 289 Watling Street,
Nuneaton. for
Mr I. KING

architectural & development consultant

steve d. piearce

Pant Glas, Manordeilo, Llandeilo, Carmarthenshire, SA19 7BL
phone + fax 01550.777230, mobile 07836.516873

scheme drawing

scale 1:125 @ A2

date 14.10.2009

drg. no. 707-02.

Dimensions must be checked, levels verified, and any variations reported prior to commencement on site. All works to be carried out in accordance with the Consultants drawings, details and specifications, Local Authority requirements and any other relevant legislation. Do not scale this drawing use only figured dimensions.