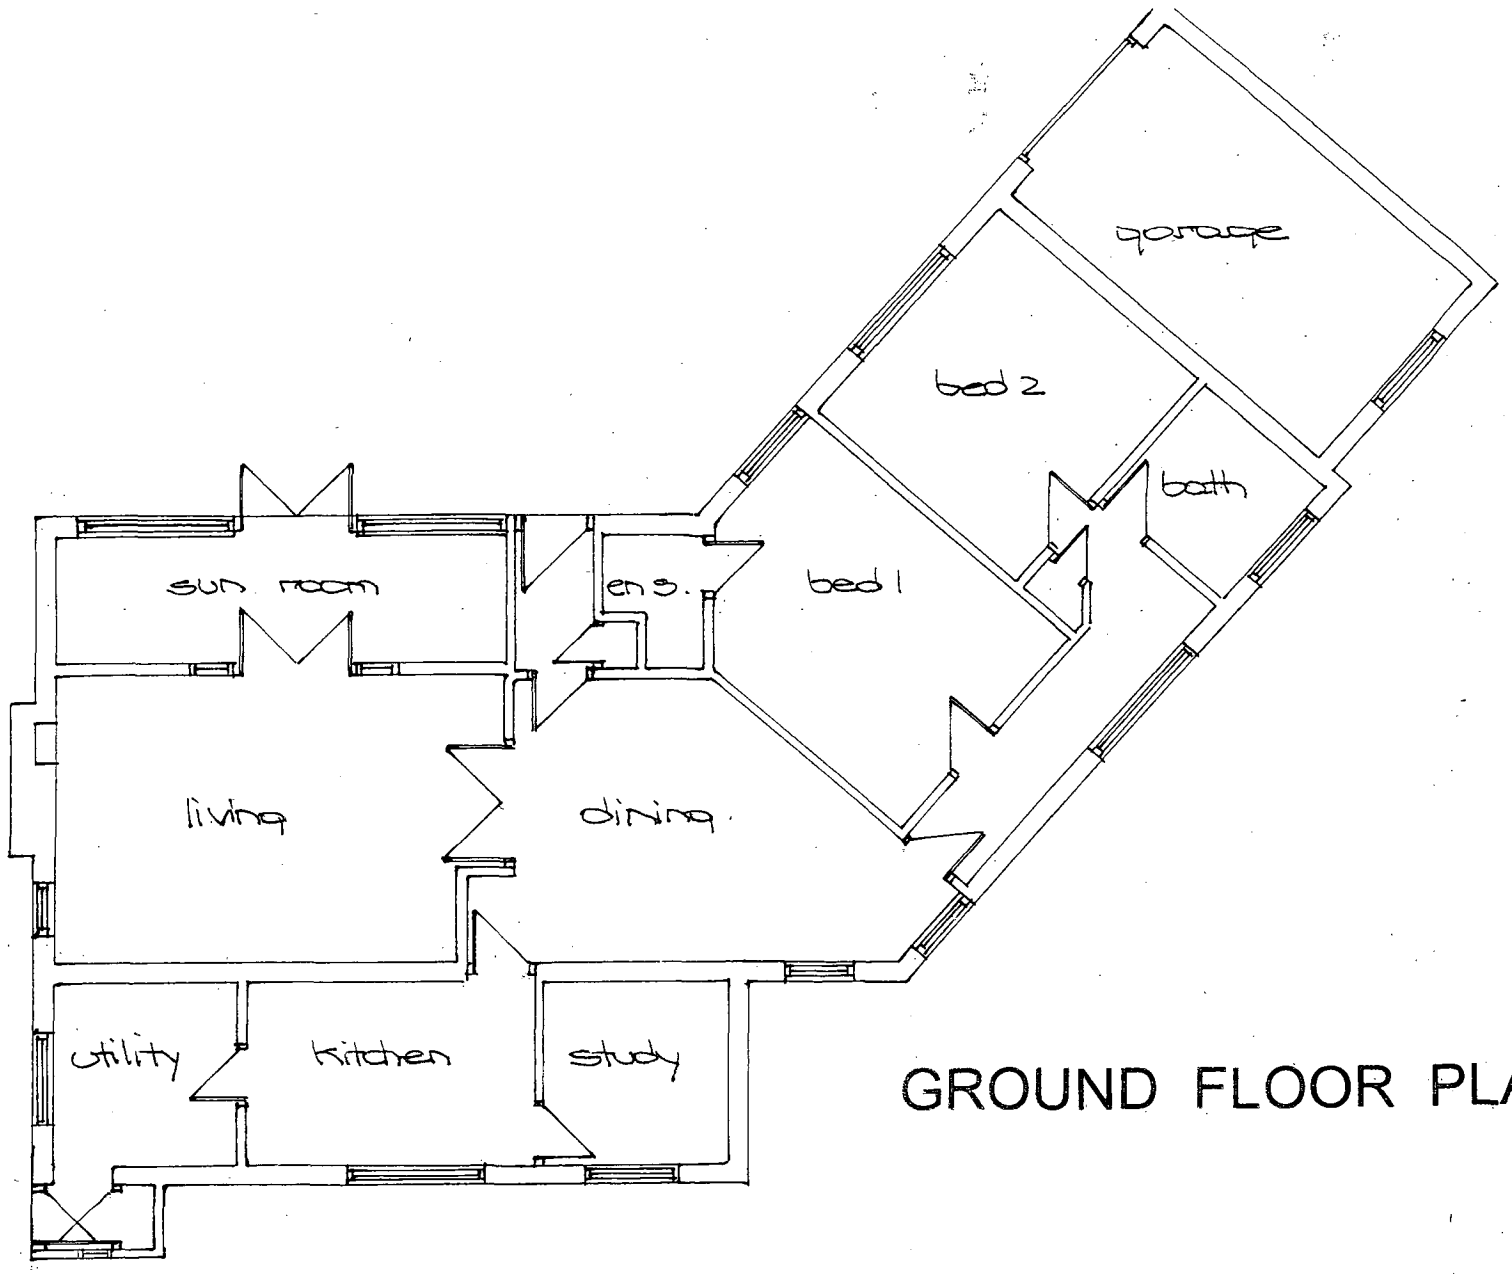


GROUND FLOOR PLAN


Proposed extension & alteration for:-
Mr. & Mrs. I. A. Freeman.
34, Chapel Lane, Ratby, Leicestershire.

SURVEY AS EXISTING


Ace Design

31, Holme Drive, Oadby. Leicester.
Scale. 1: 100.
October 2009.
Drawing No. 02/09.


DEVELOPMENT SERVICES
19 OCT 2009
RECEIVED

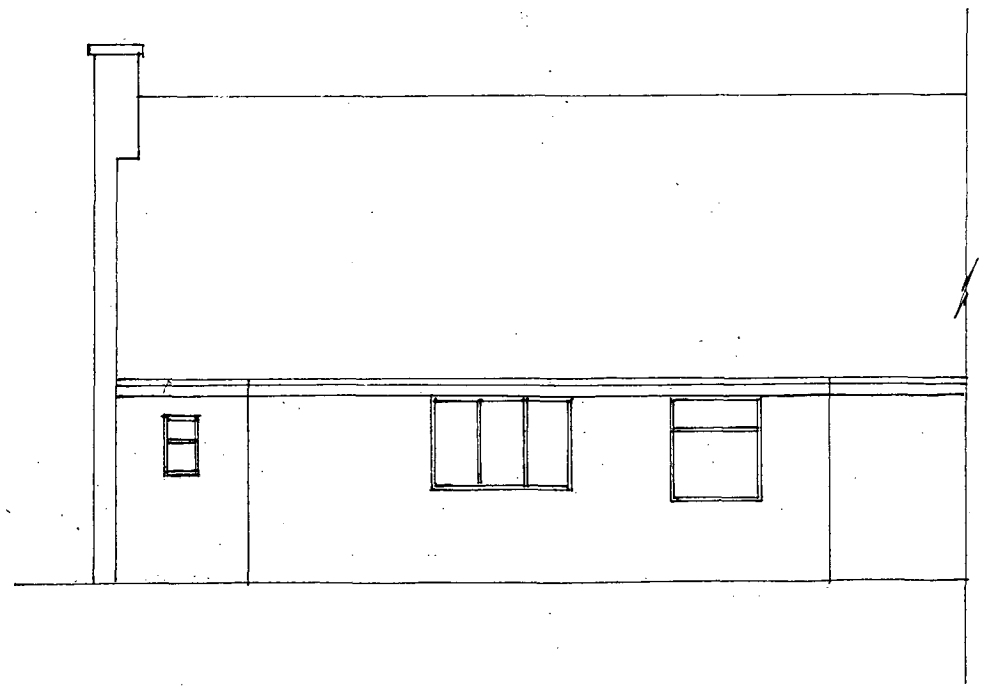

REAR ELEVATION

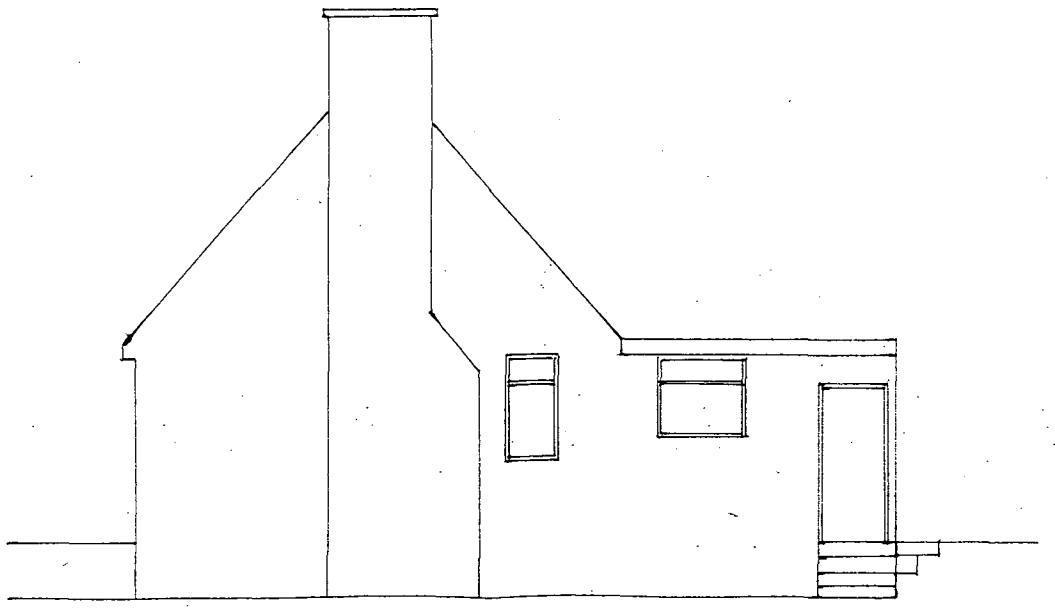

SIDE ELEVATION

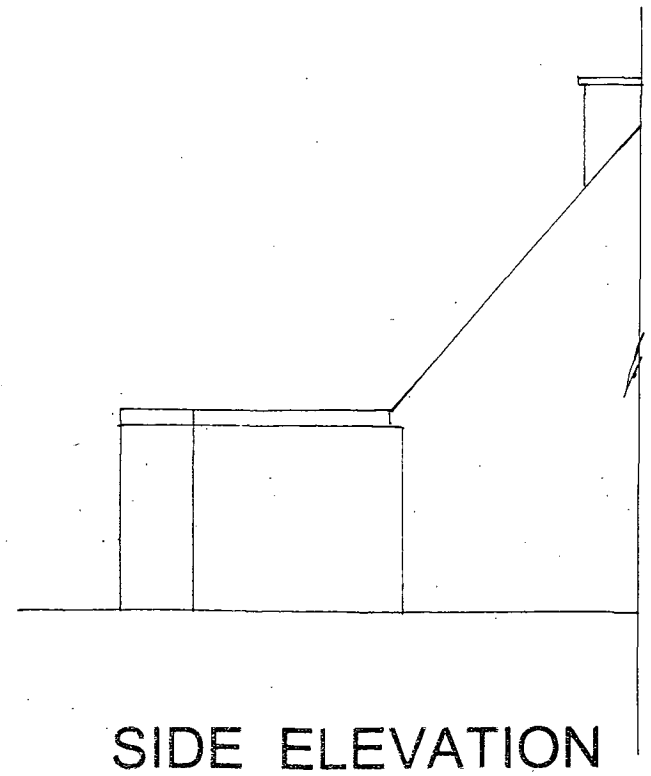

SIDE ELEVATION