


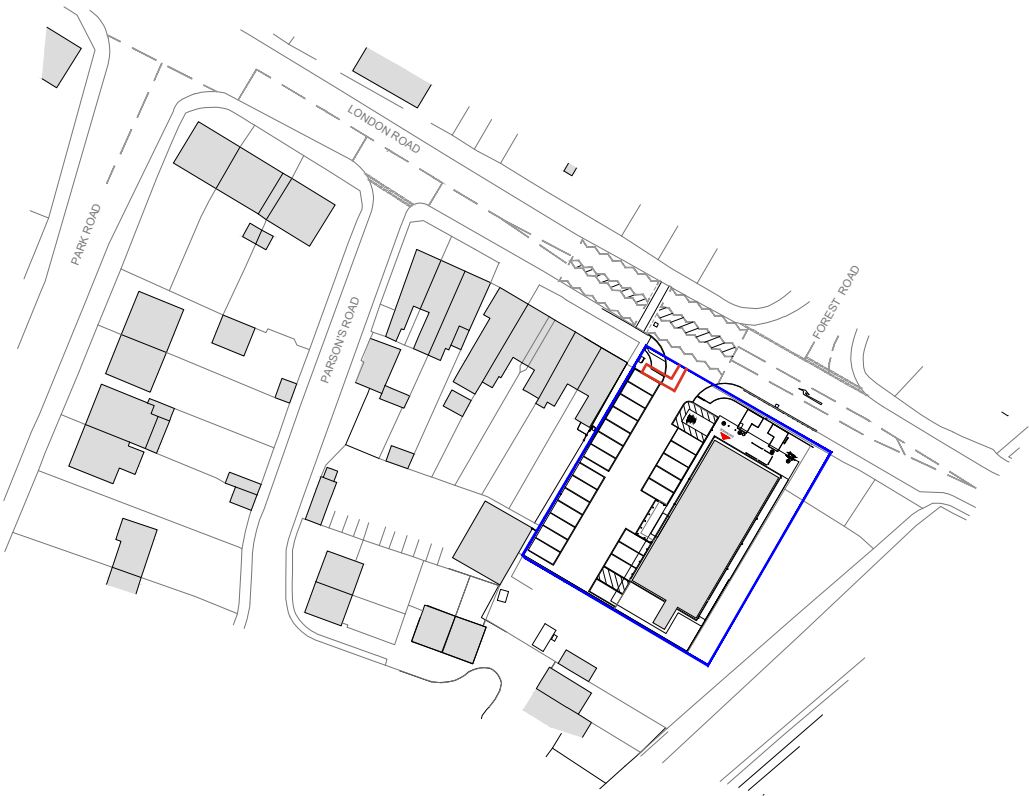

Extent of Demise
0.355 Acres/0.144 Hectares

Extent of Proposed Works
0.018 Acres/0.007 Hectares

Site Location Plan
Scale 1:1250 @ A4

REV.	DESCRIPTION	DATE	INITIALS	NORTH		CLIENT		mer CHQ ARCHITECTS CHQ Architects Ltd, The Maltings, 44 Whitehorse Street, Baldock, Hertfordshire SG7 6QQ Telephone: (01462) 895110 Email: design@chq-architects.co.uk www.chq-architects.co.uk	
						PROJECT	165-167 London Road Hinckley LE10 1HH		
				SCALE 1250 scale 0m 10m 20m 30m		CHQ REFERENCE	CHQ.24.17195	SCALE	1:1250 @ A4
						DRAWING	Site Location Plan	DRAWN	MR
All drawings are subject to full site survey. All dimensions are to be checked on site.				ISSUE		PROJECT CODE	HNCK_XXXX	ORIGINATOR	CHQ
				PLANNING		DIVISION	Z07	LEVEL	00
						DRG. NO.	PL-A-0001	REV	-