
VIEW 1

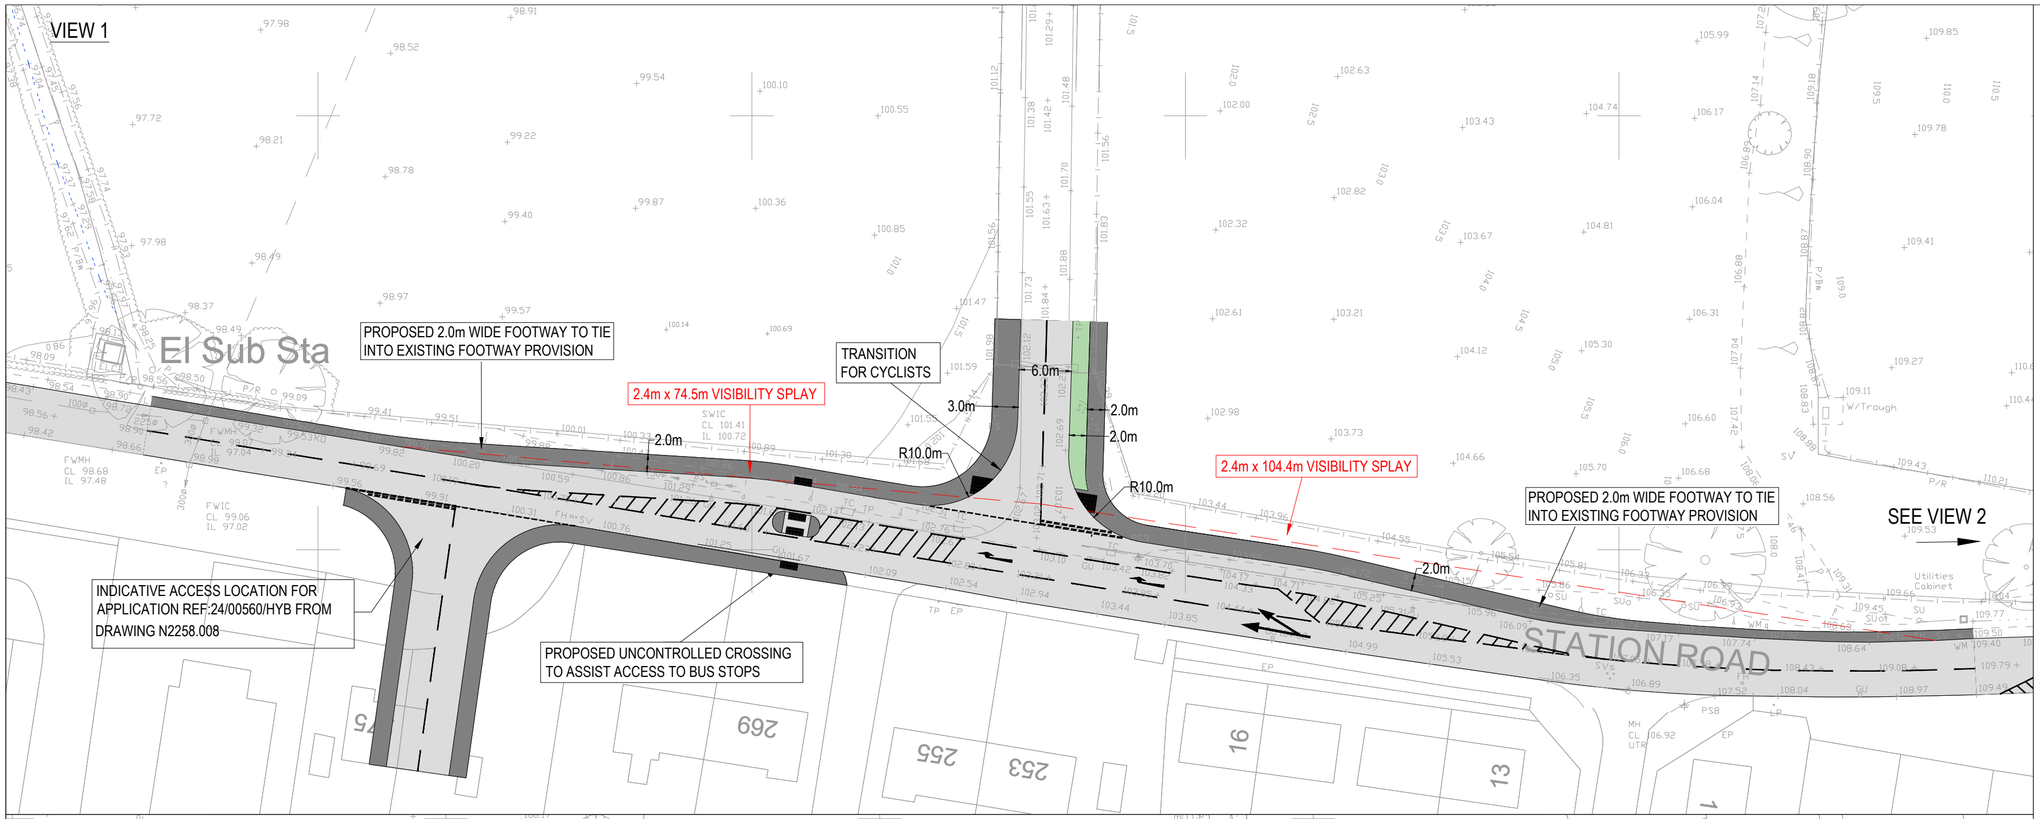

VIEW 2



1. THIS DRAWING IS NOT TO BE SCALED FOR CONSTRUCTION PURPOSES.
2. THE CONTRACTOR SHALL CHECK ALL DIMENSIONS AND LEVELS ON SITE.

REV	DESCRIPTION	DATE	BY	AUTH
D	ADDITION OF INDICATIVE ACCESS FOR REF:24/00560/HYB	23.06.25	ES	NB
C	REDESIGN OF SITE ACCESS	13.06.25	MJ	NB
B	UPDATE OF EXISTING LAYOUT DATA	09.04.25	NB	GM
A	REDESIGN OF SITE ACCESS	24.03.25	NB	GM

Hub Transport Planning Ltd
Floor 1B
4 Temple Row
Birmingham
B2 5HG

T : 0121 454 5530

CLIENT
RICHBOROUGH

PROJECT
LAND NORTH OF STATION ROAD, MARKET BOSWORTH

TITLE
PROPOSED SITE ACCESS LAYOUT PLAN

DRAWN	AUTHORISED	SCALE	SHEET SIZE	DATE
NB	GM	1:500	A2	24.03.25

PROJECT NO.	DRAWING NO.	REV
T24554	001	D