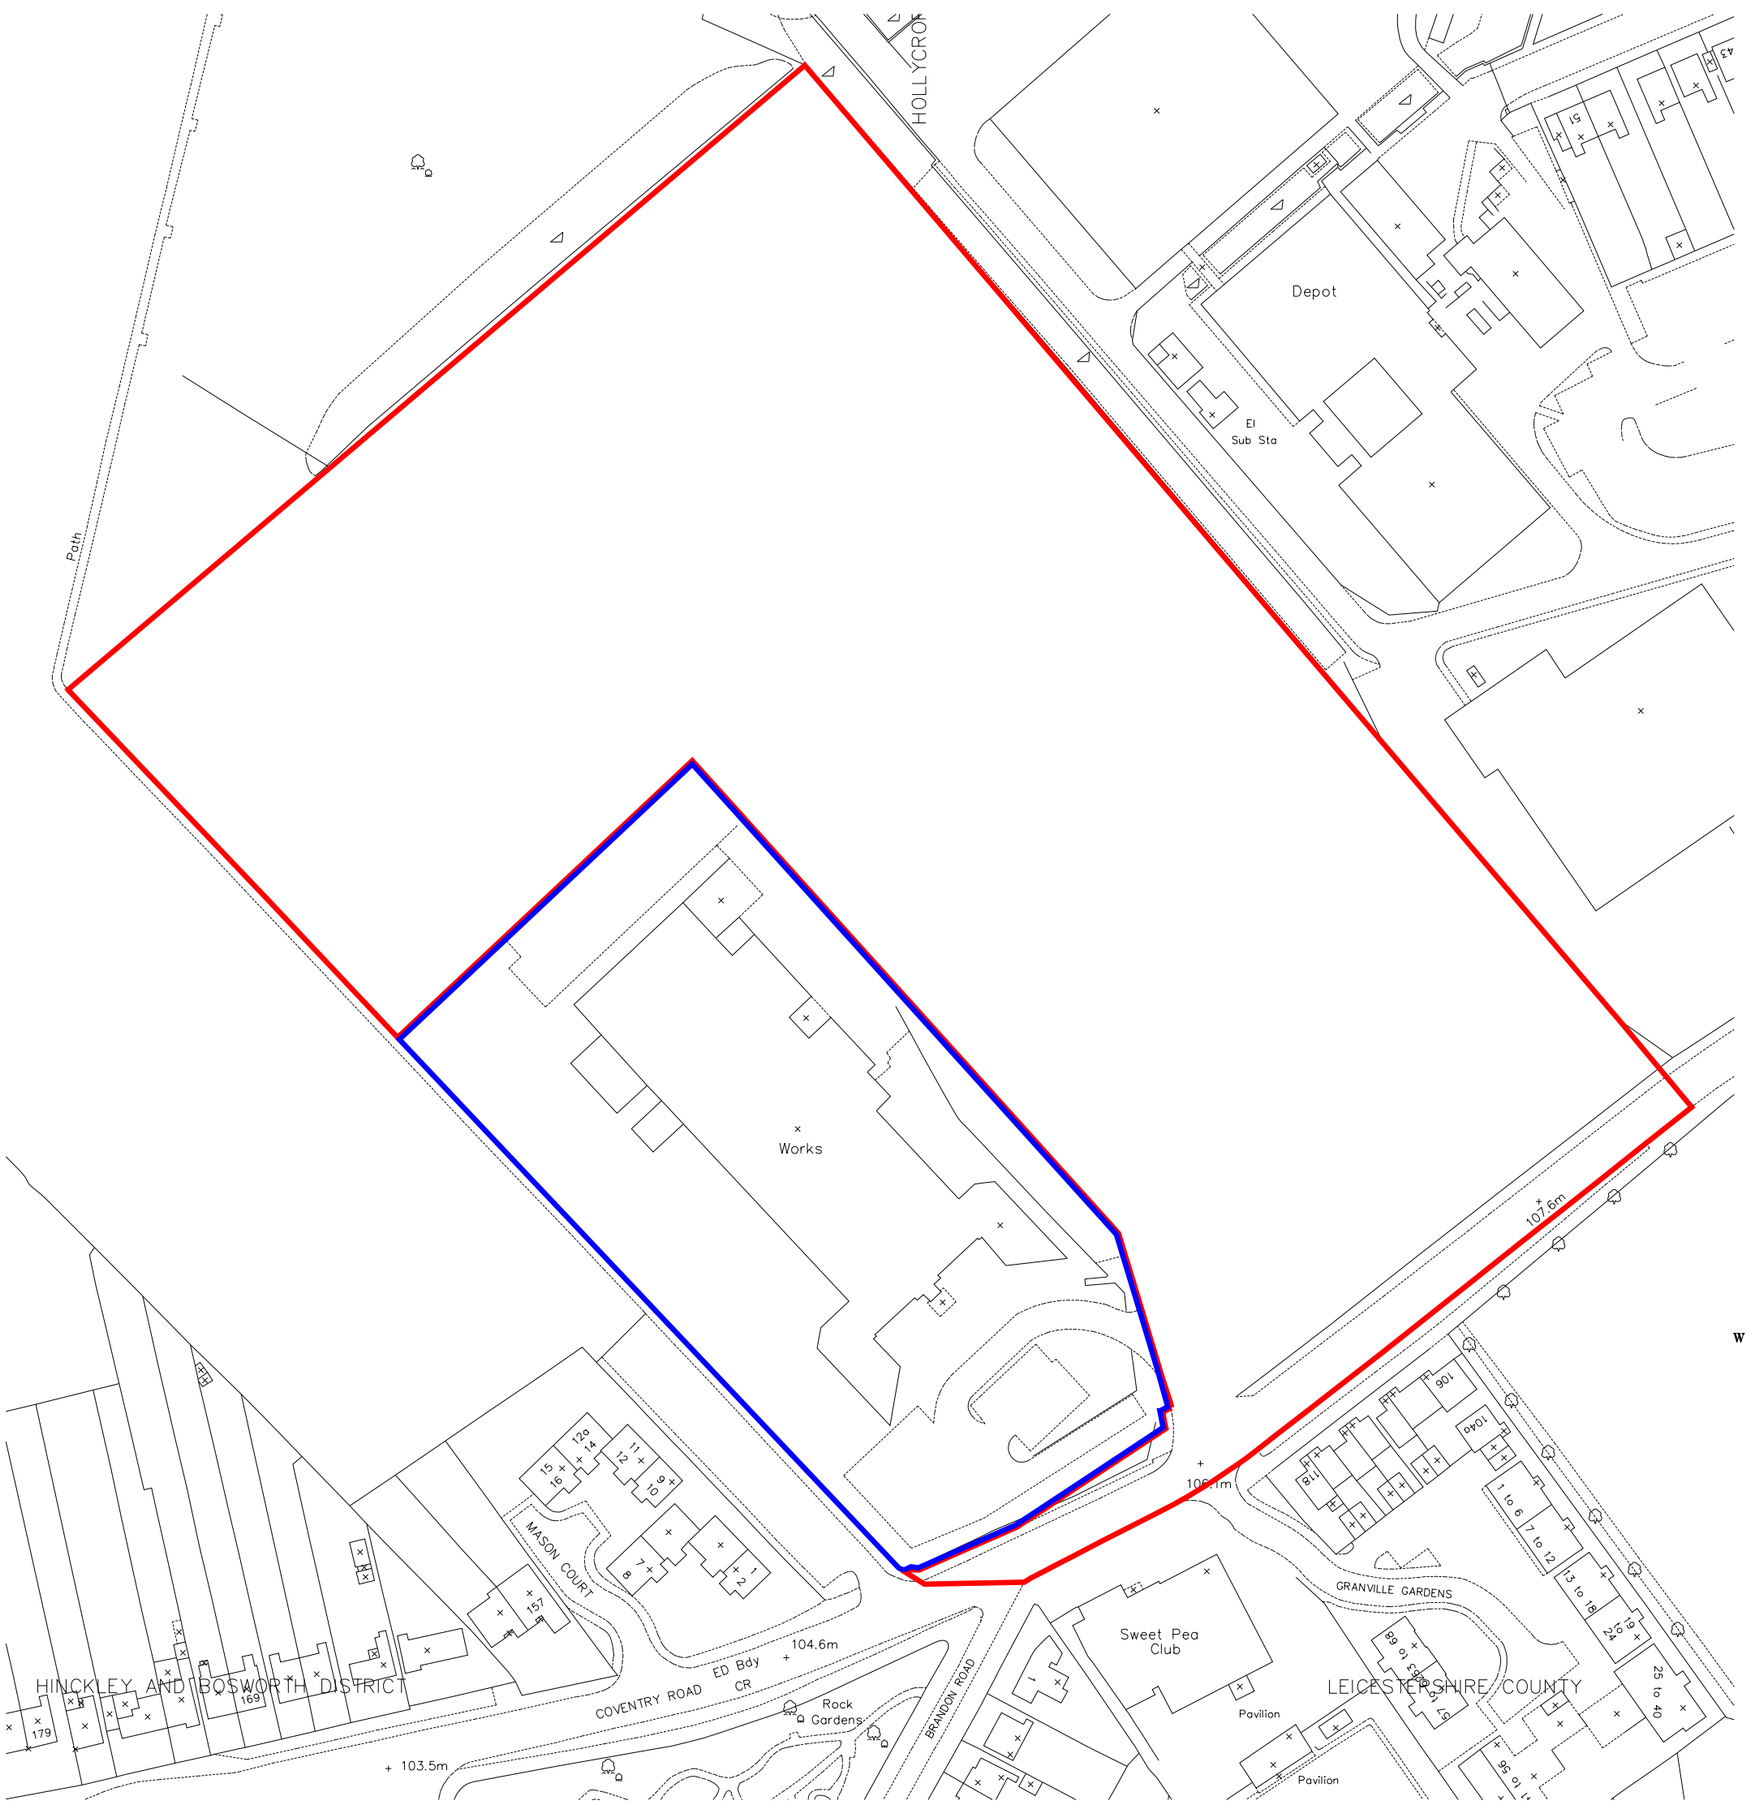

NOTES

Reproduced from the Ordnance Survey map with the permission of the Controller of Her Majesty's Stationary Office, © Crown Copyright
C A Cornish Architects - Licence No. AR161859

Subject to Statutory Approvals.

Rev	Description	Chkd	Date
A	Minor amendment to red line	MLD	01.07.11

Peer House
8 -14 Verulam Street
London WC1X 8LZ

tel +44(0)20 7400 2120
fax +44(0)20 7831 1991

enquiries@cornisharchitects.com
www.cornisharchitects.com

cornisharchitects

Job Title

COVENTRY ROAD
HINCKLEY

Drg TItle

SITE LOCATION PLAN

Status

PLANNING

0 62.5 m

Scale	Date
1:1250 @ A3	13.12.10

Drg No	Rev
10392 / TP / 200	A

Copyright of Cornish Architects ©