

Materials Key

In plan/section view

- Clay facing brickwork in class iii mortar
- Calcon Standard 3.6N/sq.mm density 600Kg/cu.m in class iii mortar
- 7N/sq.mm Dense aggregate block (2000kg/M2) in class iii mortar

- Acoustic insulation (Check sap calculations & spec)
- General concrete
- Insulation as noted in specification

In elevation view

- Opaque glazing
- Roof tiles
- General brickwork
- Spandrel panel to curtain walling


Window Schedule (W x H)

Ground Floor


- W1 - Entrance Curtain wall - 2035 x 4800
- W2 - Study - TBC
- W3 - WC - 685 x 1125 - Obscure
- W4 - Living Area - Bifold doors - 2935 x 2100
- W5 - Dining Area - Bifold doors - 2485 x 2100
- W6 - Kitchen - 1810 x 1050
- W7 - Utility - 1135 x 1050
- W8 - Utility - Single door - 910 x 2100
- W9 - Lounge - 2260 x 1350
- W16 - Hall - 1135 x 1350

First Floor

- W10 - Bed 4 - TBC - Esc
- W11 - Bed 3 E/S - 685 x 1200 - Obscure
- W12 - Bed 3 - 2035 x 1500 - Escape
- W13 - Bed 1 E/S - 1810 x 1050 - Obscure
- W14 - Bed 1 - 2485 x 2100 - Esc - Juliet Balcony
- W15 - Bed 2 - TBC - Esc
- W16 - Landing - 1135 x 1350
- W17 - Bed 2 E/S - 910 x 1050
- W18 - Hall - 1135 x 1350

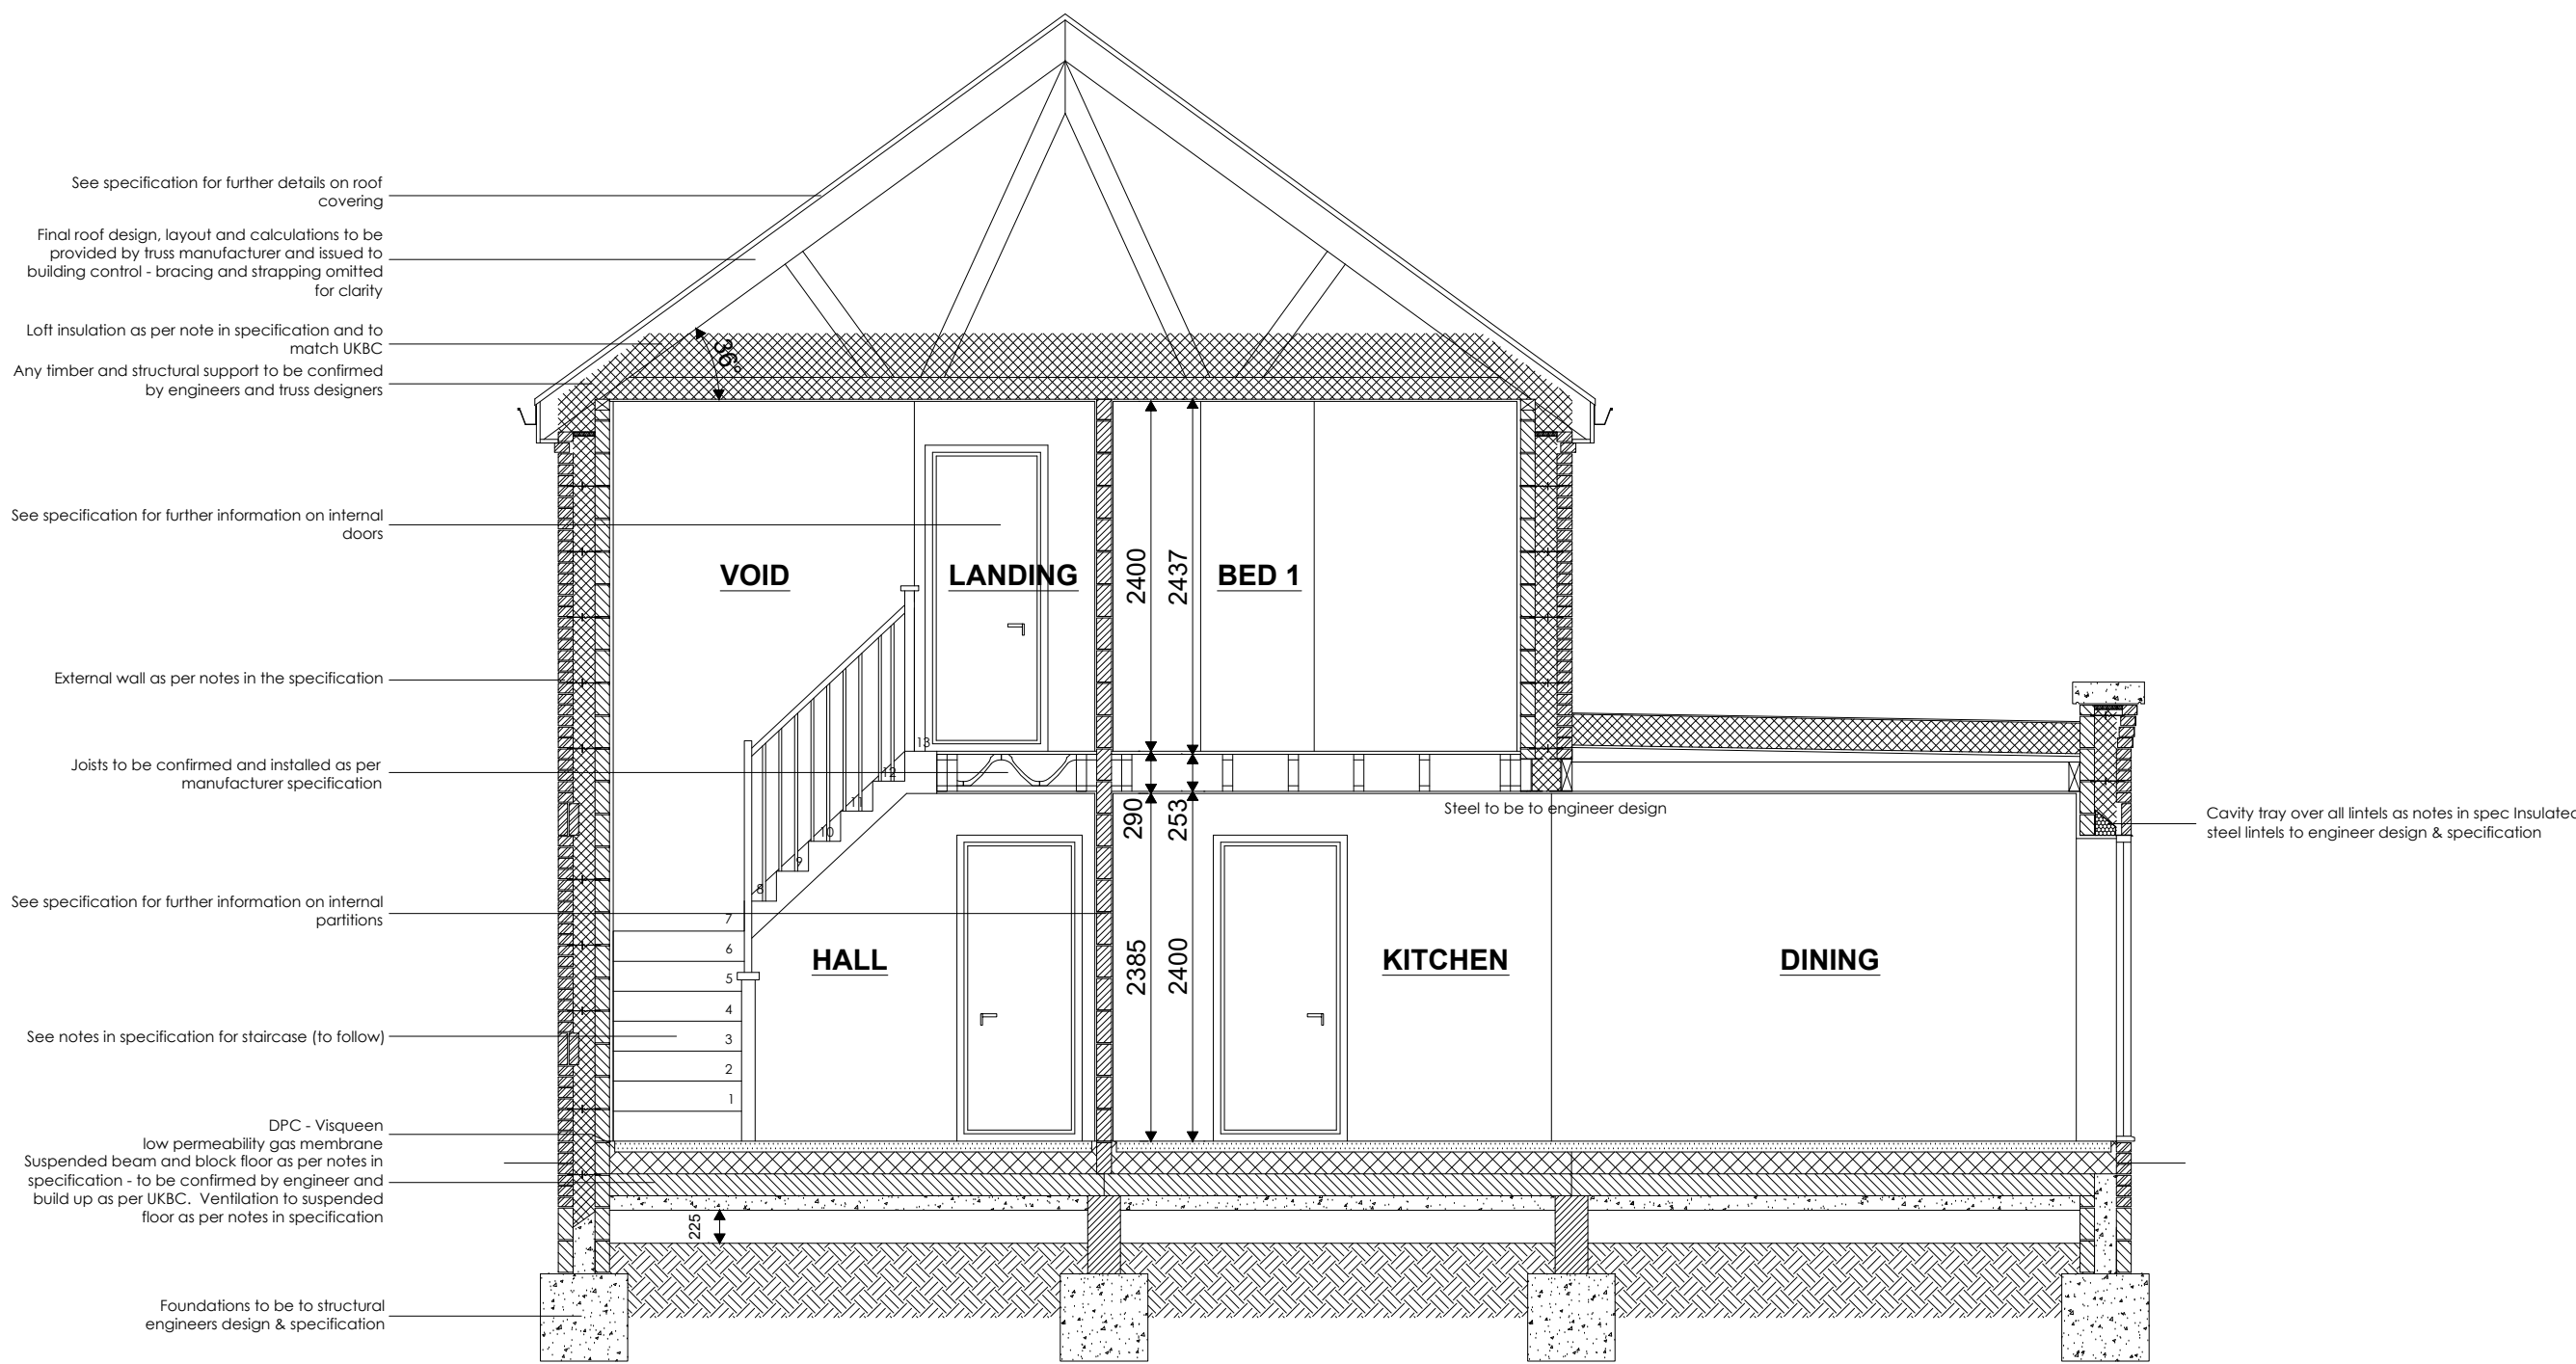

SECTION A

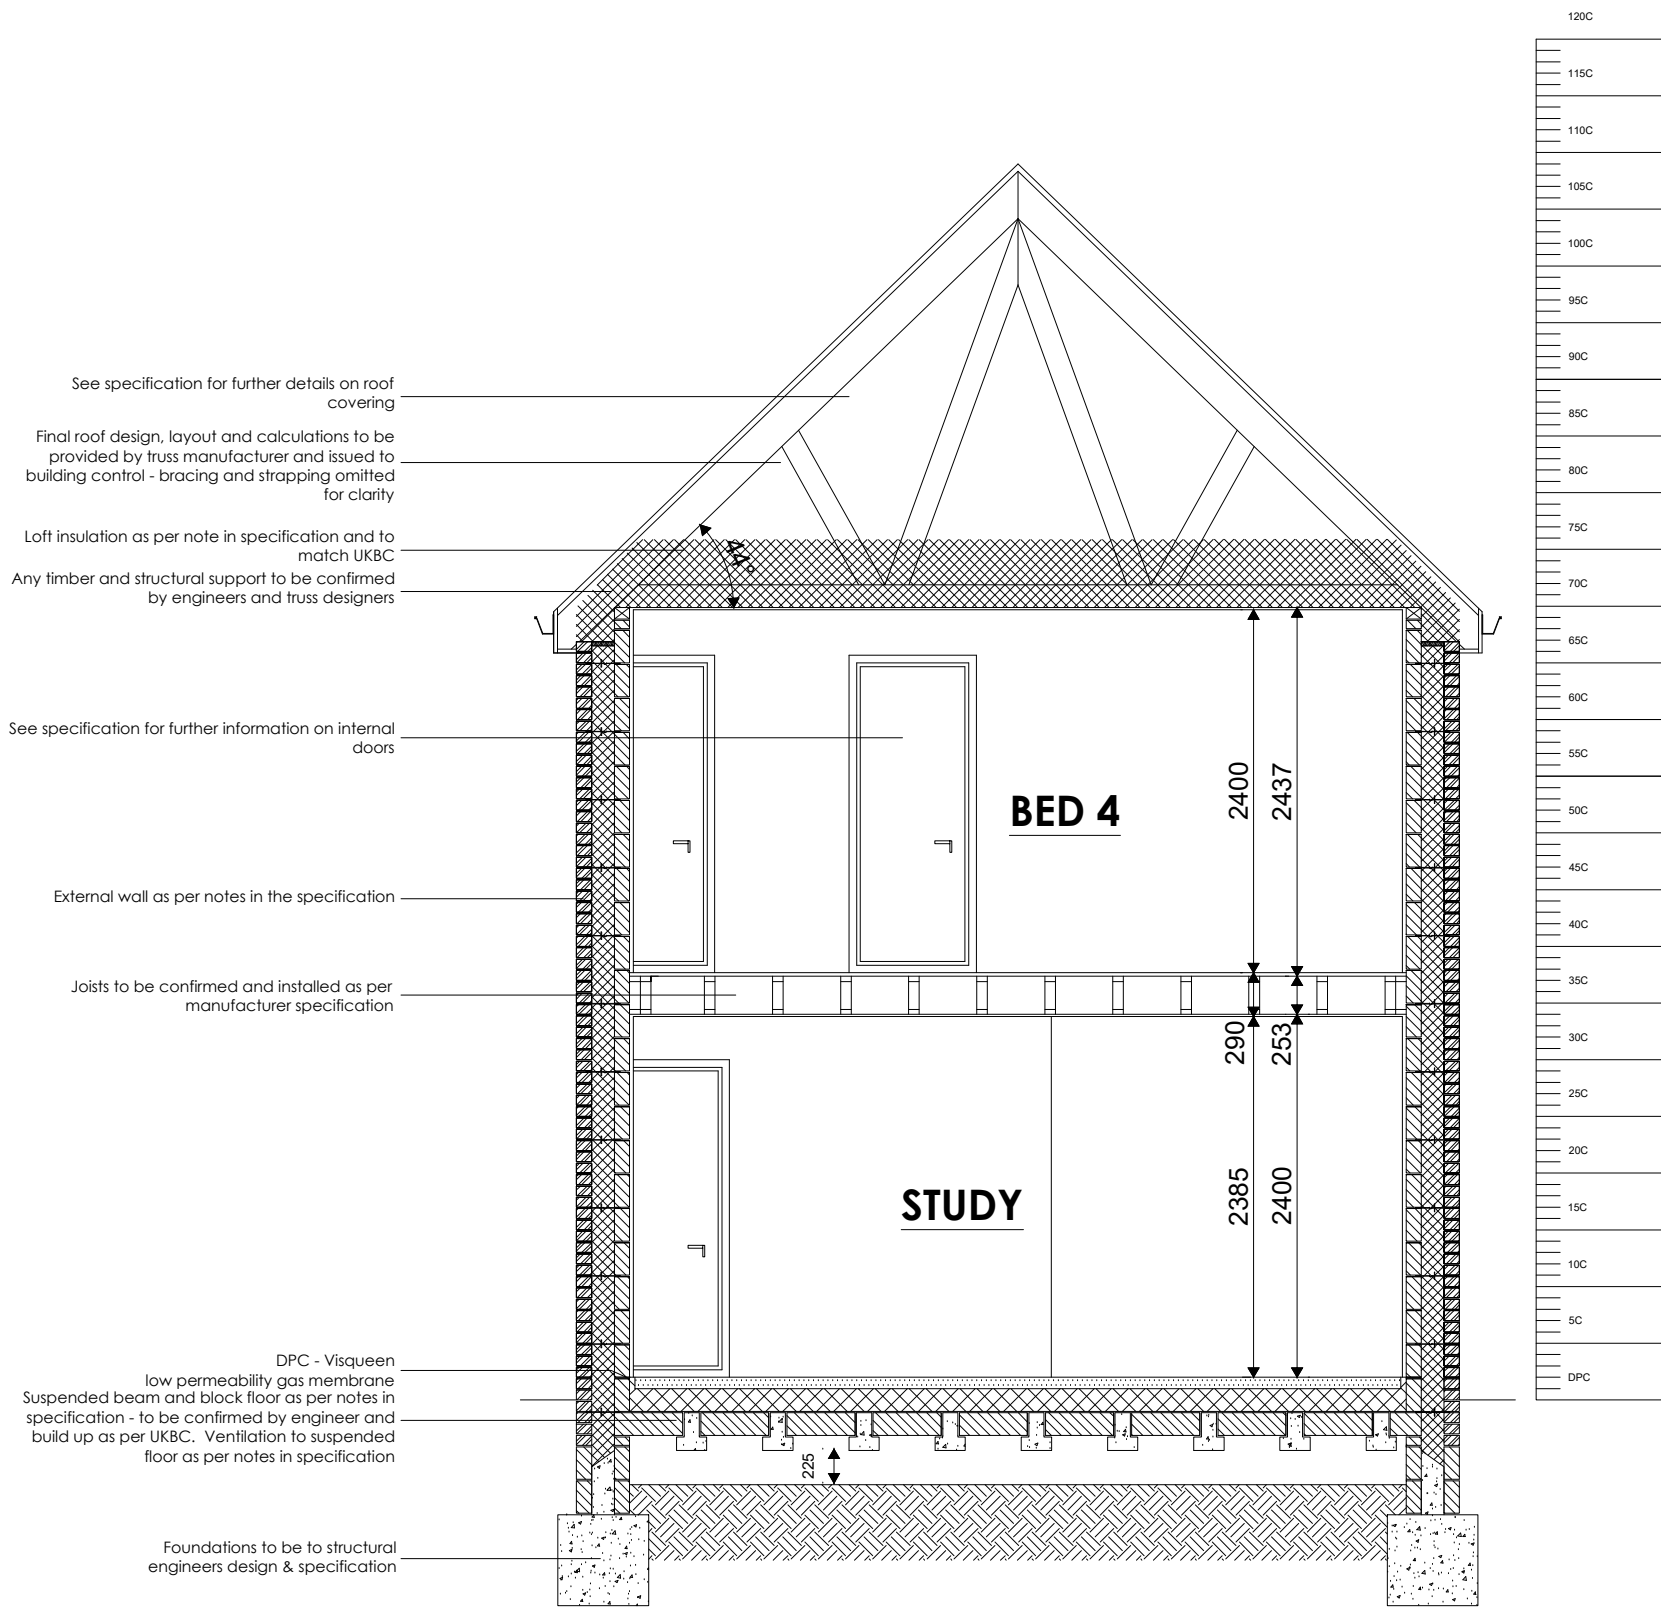

SECTION B

Client		Springbourne Homes Ltd		hayward ARCHITECTS LTD			
Project Title		Proposed Housing Development The Coppice Burbage					
Drawing Title		Type G - Plot 3&4 - Sections					
Scale	1/50	Sheet	A1	Job No.	12/71	Drawing No.	107D
Author	CB	Date		May 2024	Status		
THE COPYRIGHT OF THIS DRAWING IS VESTED IN HAYWARD ARCHITECTS LTD. REPRODUCTION IN ANY FORM WITHOUT WRITTEN PERMISSION OF HAYWARD ARCHITECTS LTD. IS STRICTLY PROHIBITED. OF THE COPYRIGHT HOLDER, DO NOT SCALE FROM DRAWING AND ONLY DIMENSIONS ARE TO BE USED.				BREGS			