




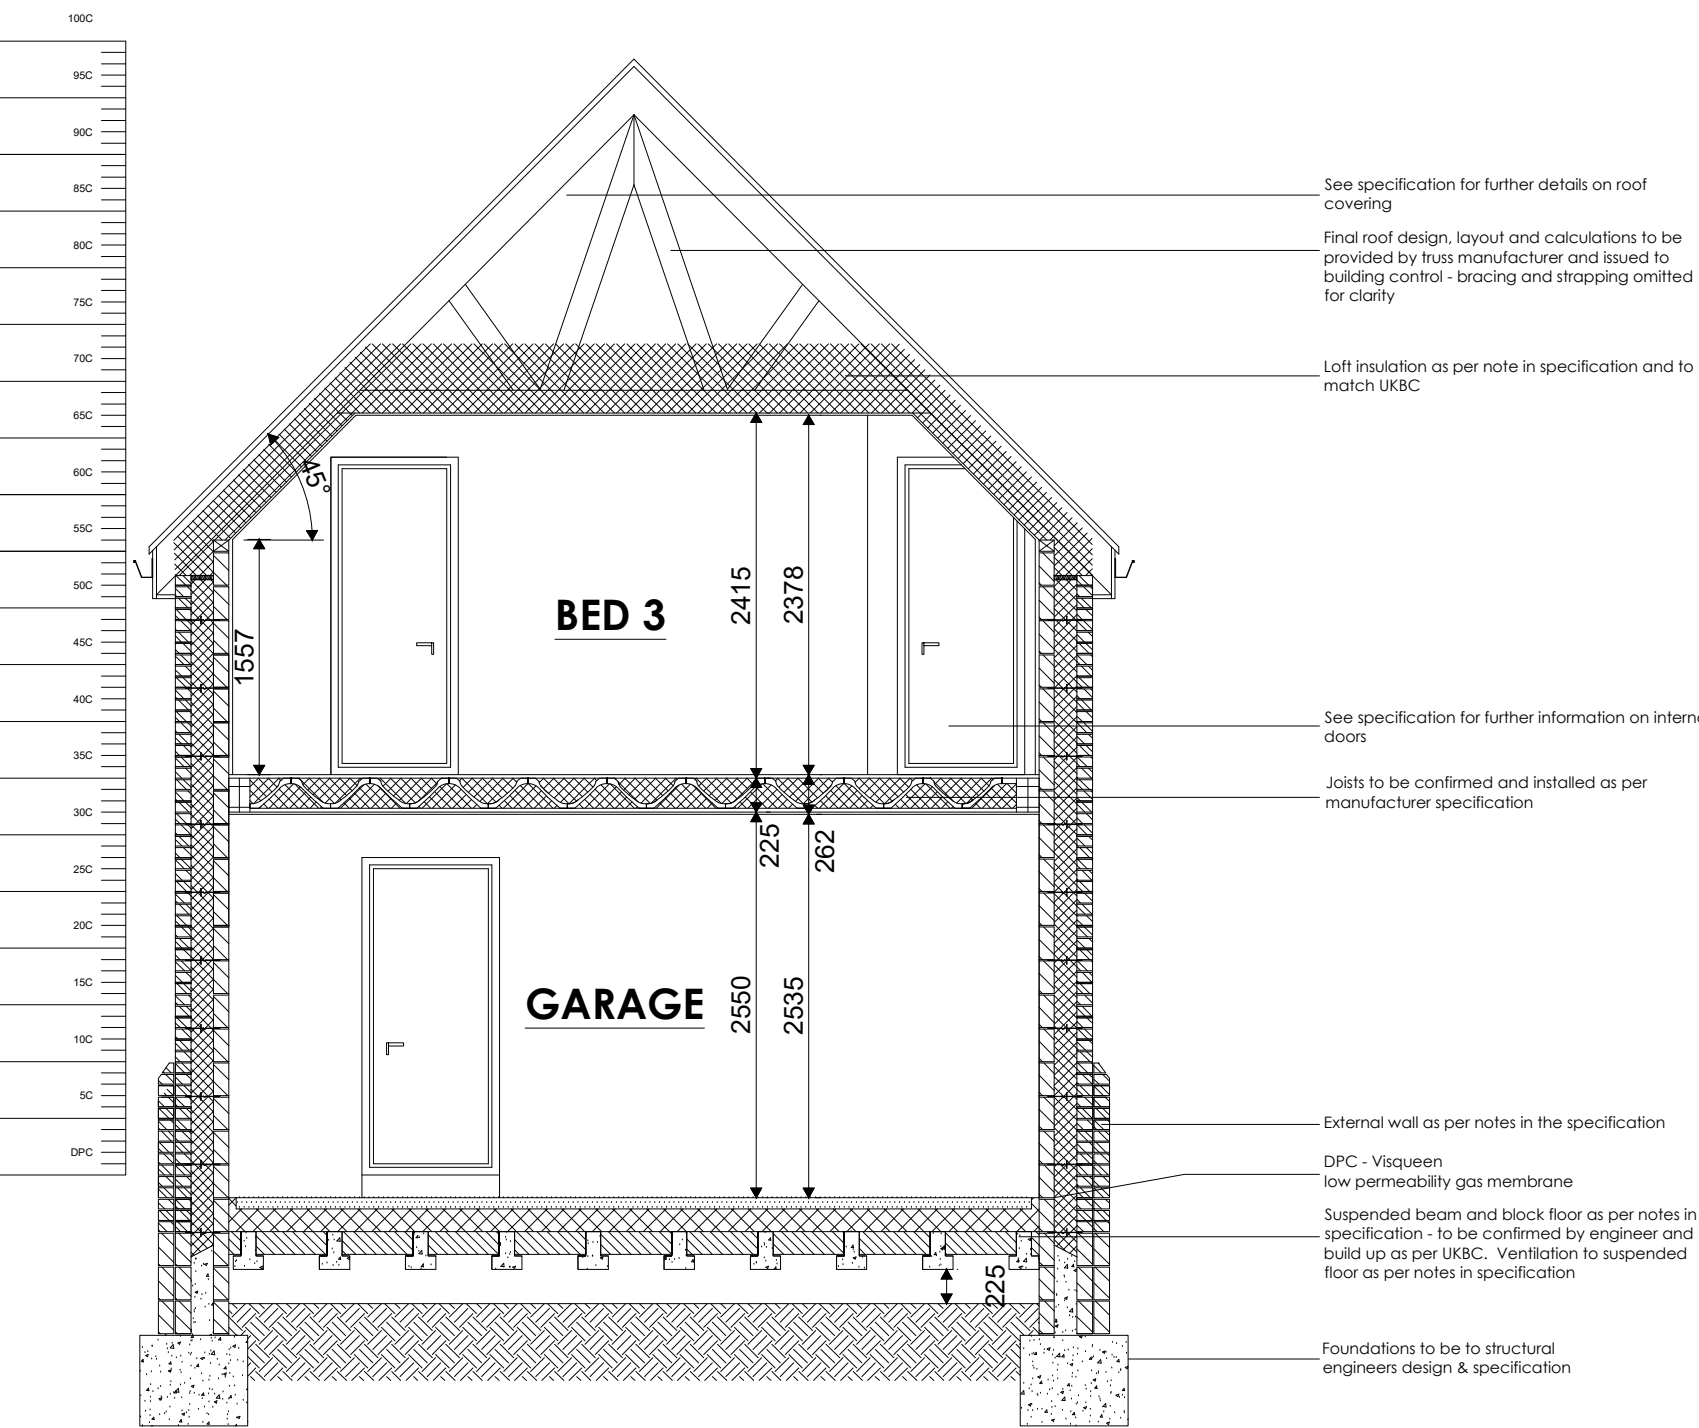

SECTION A

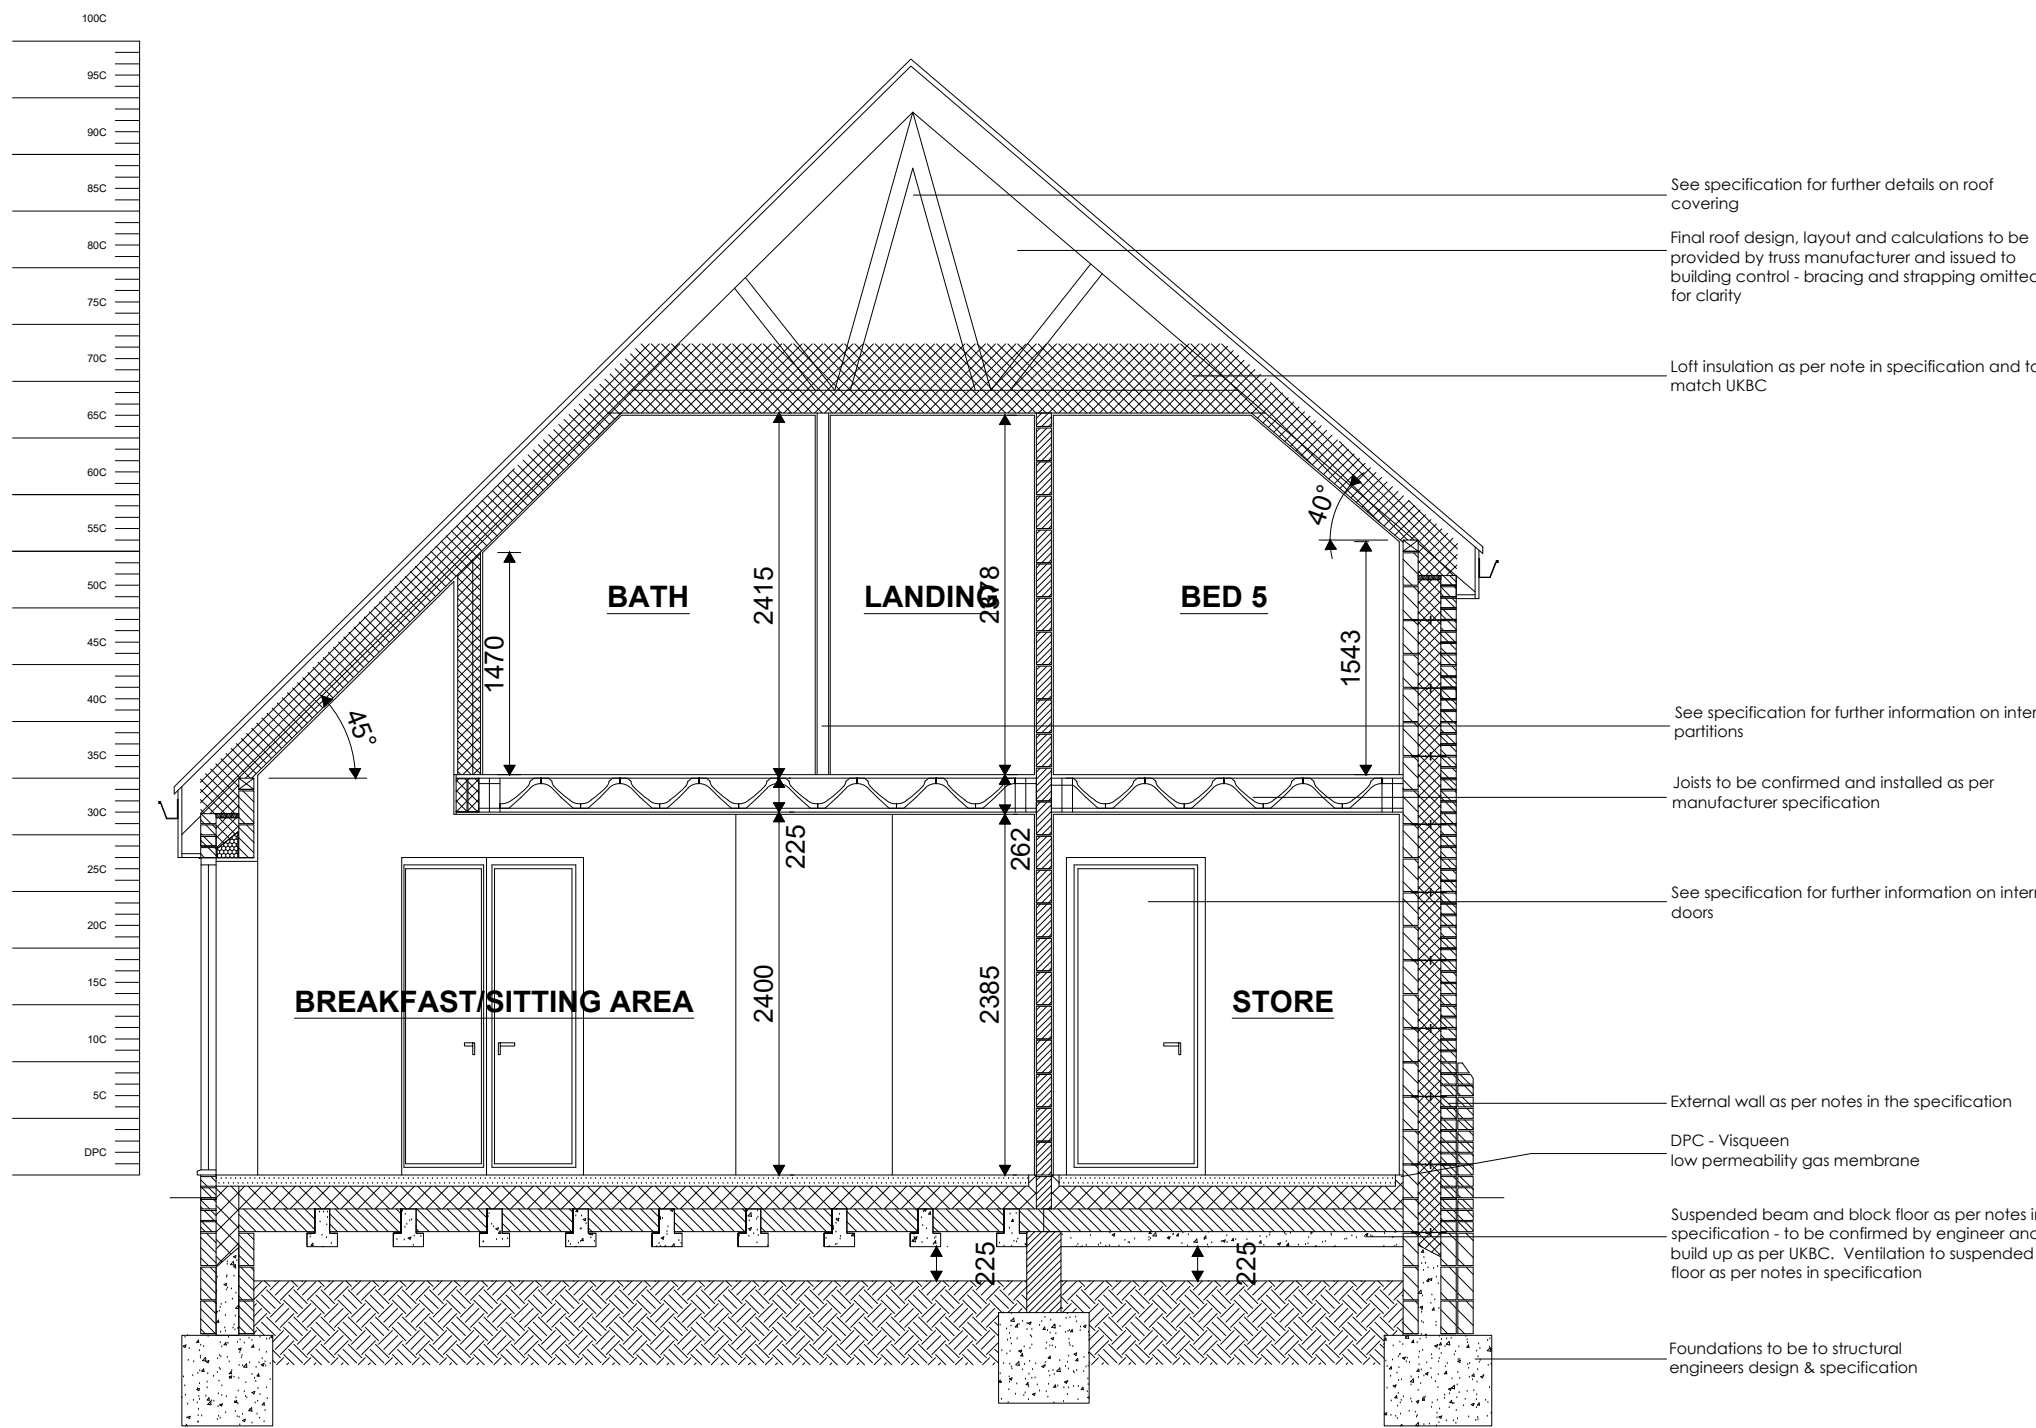

SECTION B

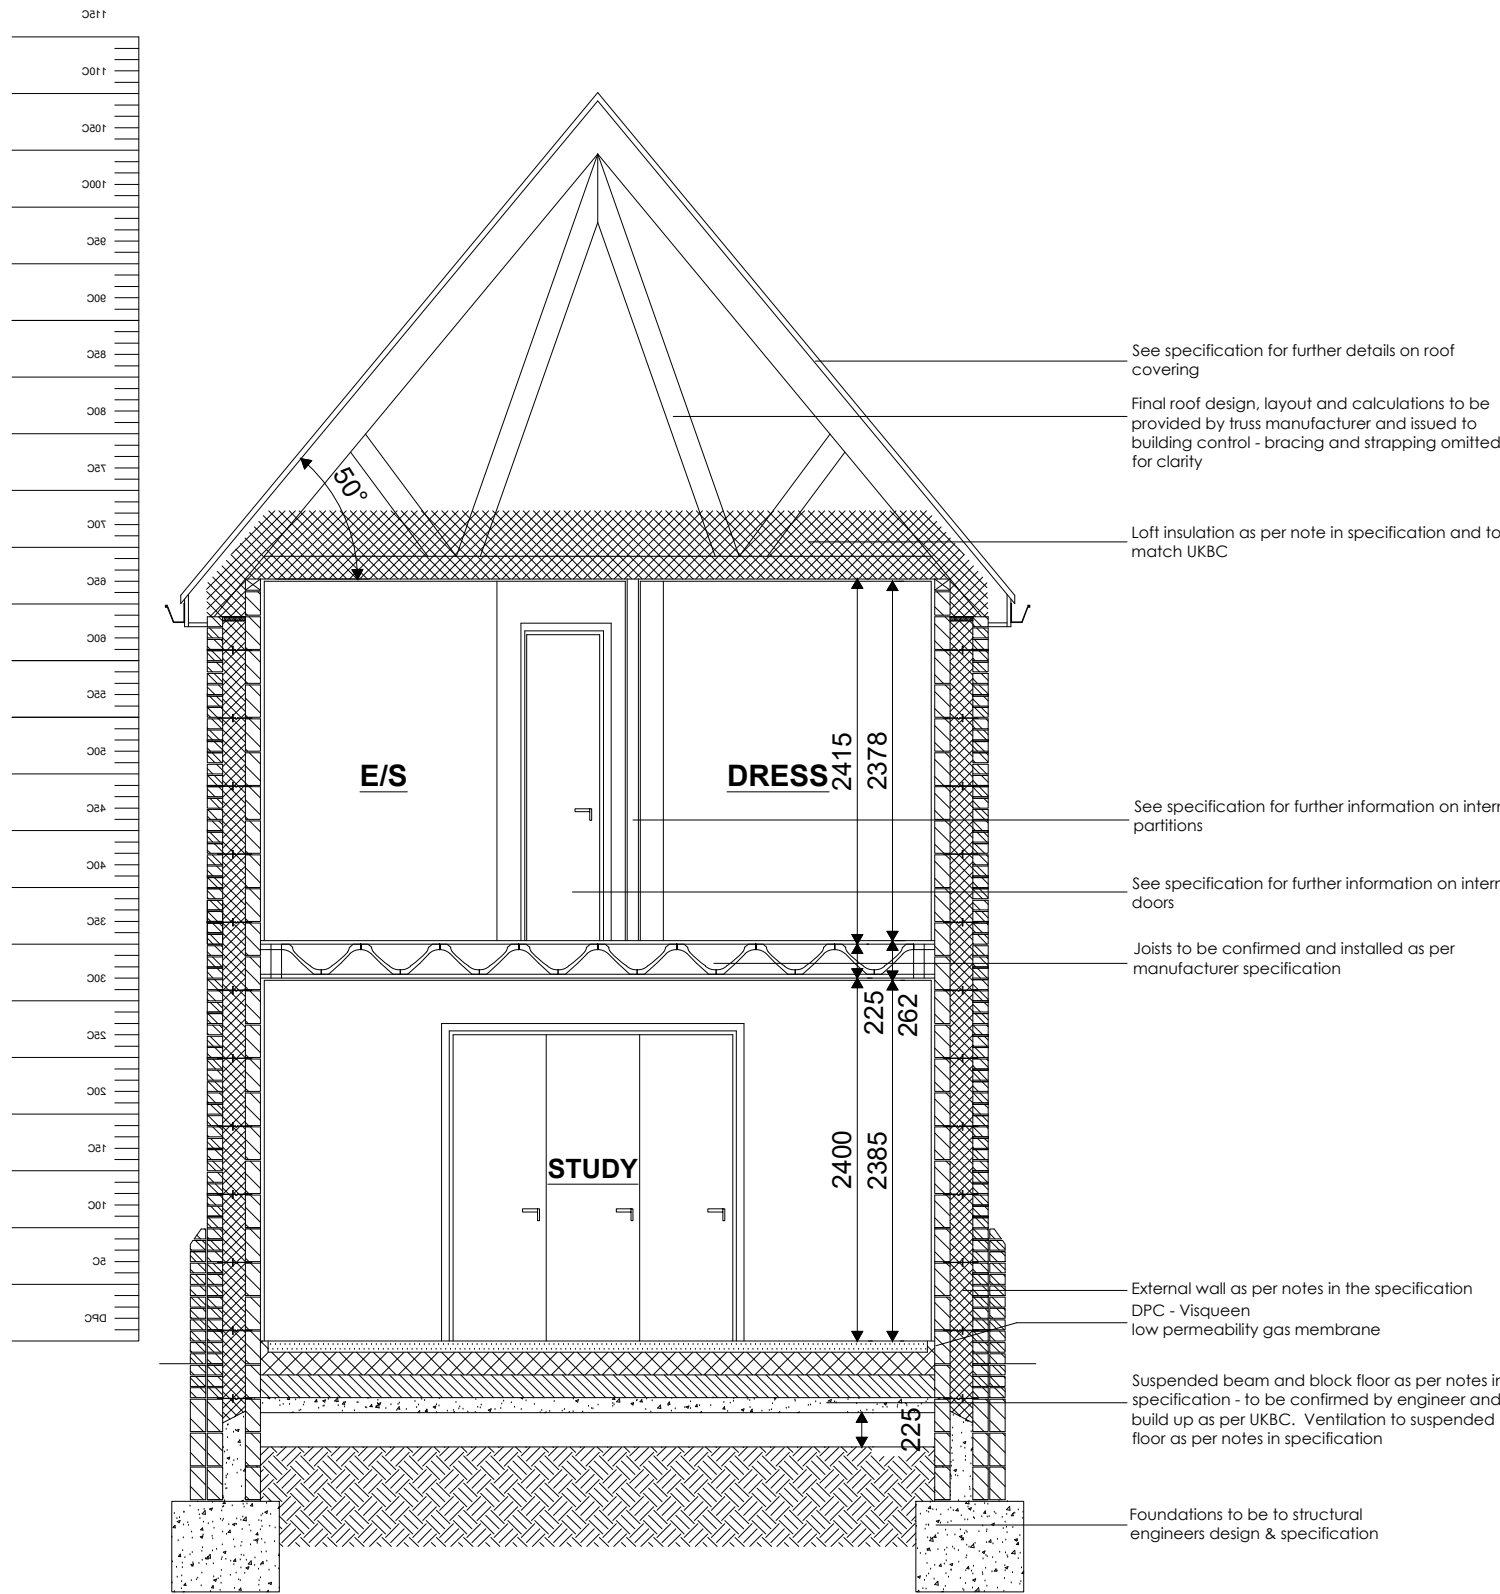

SECTION C

Materials Key

In plan/section view

- Clay facing brickwork in class iii mortar
- Celcon Standard 3.6N/sq.mm density 600Kg/cu.m in class iii mortar
- 7N/sq.mm Dense aggregate block (2000kg/M2) in class iii mort

- Acoustic insulation (Check sap calculations & spec)
- General concrete
- Insulation as noted in specification
- Proposed Stone

In elevation view

- Opaque glazing
- Roof tiles
- General brickwork
- Code 5 leadwork
- Approved render
- Proposed Stone


Window Schedule (W x H)

Ground Floor


- W1 - Entrance Curtain wall - 2035 x 2100
- W2 - Garage Door - 4285 x 2250
- W3 - Garage Personnel Door - 910 x 2100
- W4 - Utility - 1135 x 1050
- W5 - Utility Personnel Door - 910 x 2100
- W6 - Kitchen - 1810 x 1050
- W7 - Breakfast Area Bifold Doors - 1810 x 2100
- W8 - Dining Room - 1810 x 1350
- W9 - Lounge Bifold Doors - 2935 x 2100
- W10 - Study Bay Window - TBC
- W11 - WC - 910 x 1200
- W12 - Hall - 1810 x 1200 - TBC
- W13 - Hall - 910 x 1200

First Floor

- W14 - Bed 5 - 1585 x 1200 - Esc
- W15 - Bed 3 - 2485 x 1200 - Esc
- W16 - Bed 2 E/S - 1247.5 x 1050 - Obscure
- W17 - Bed 2 - 2485 x 1200 - Esc
- W18 - Bed 4 - 1810 x 1200 - Esc
- W19 - Bed 1 - 2485 x 1200 - Juliette Balcony - Esc
- W20 - Bed 1 Dress - 1135 x 1200 - Esc
- W21 - Bed 1 E/S - 1135 x 1200 - Obscure
- W22 - Landing - 1810 x 1650 - TBC

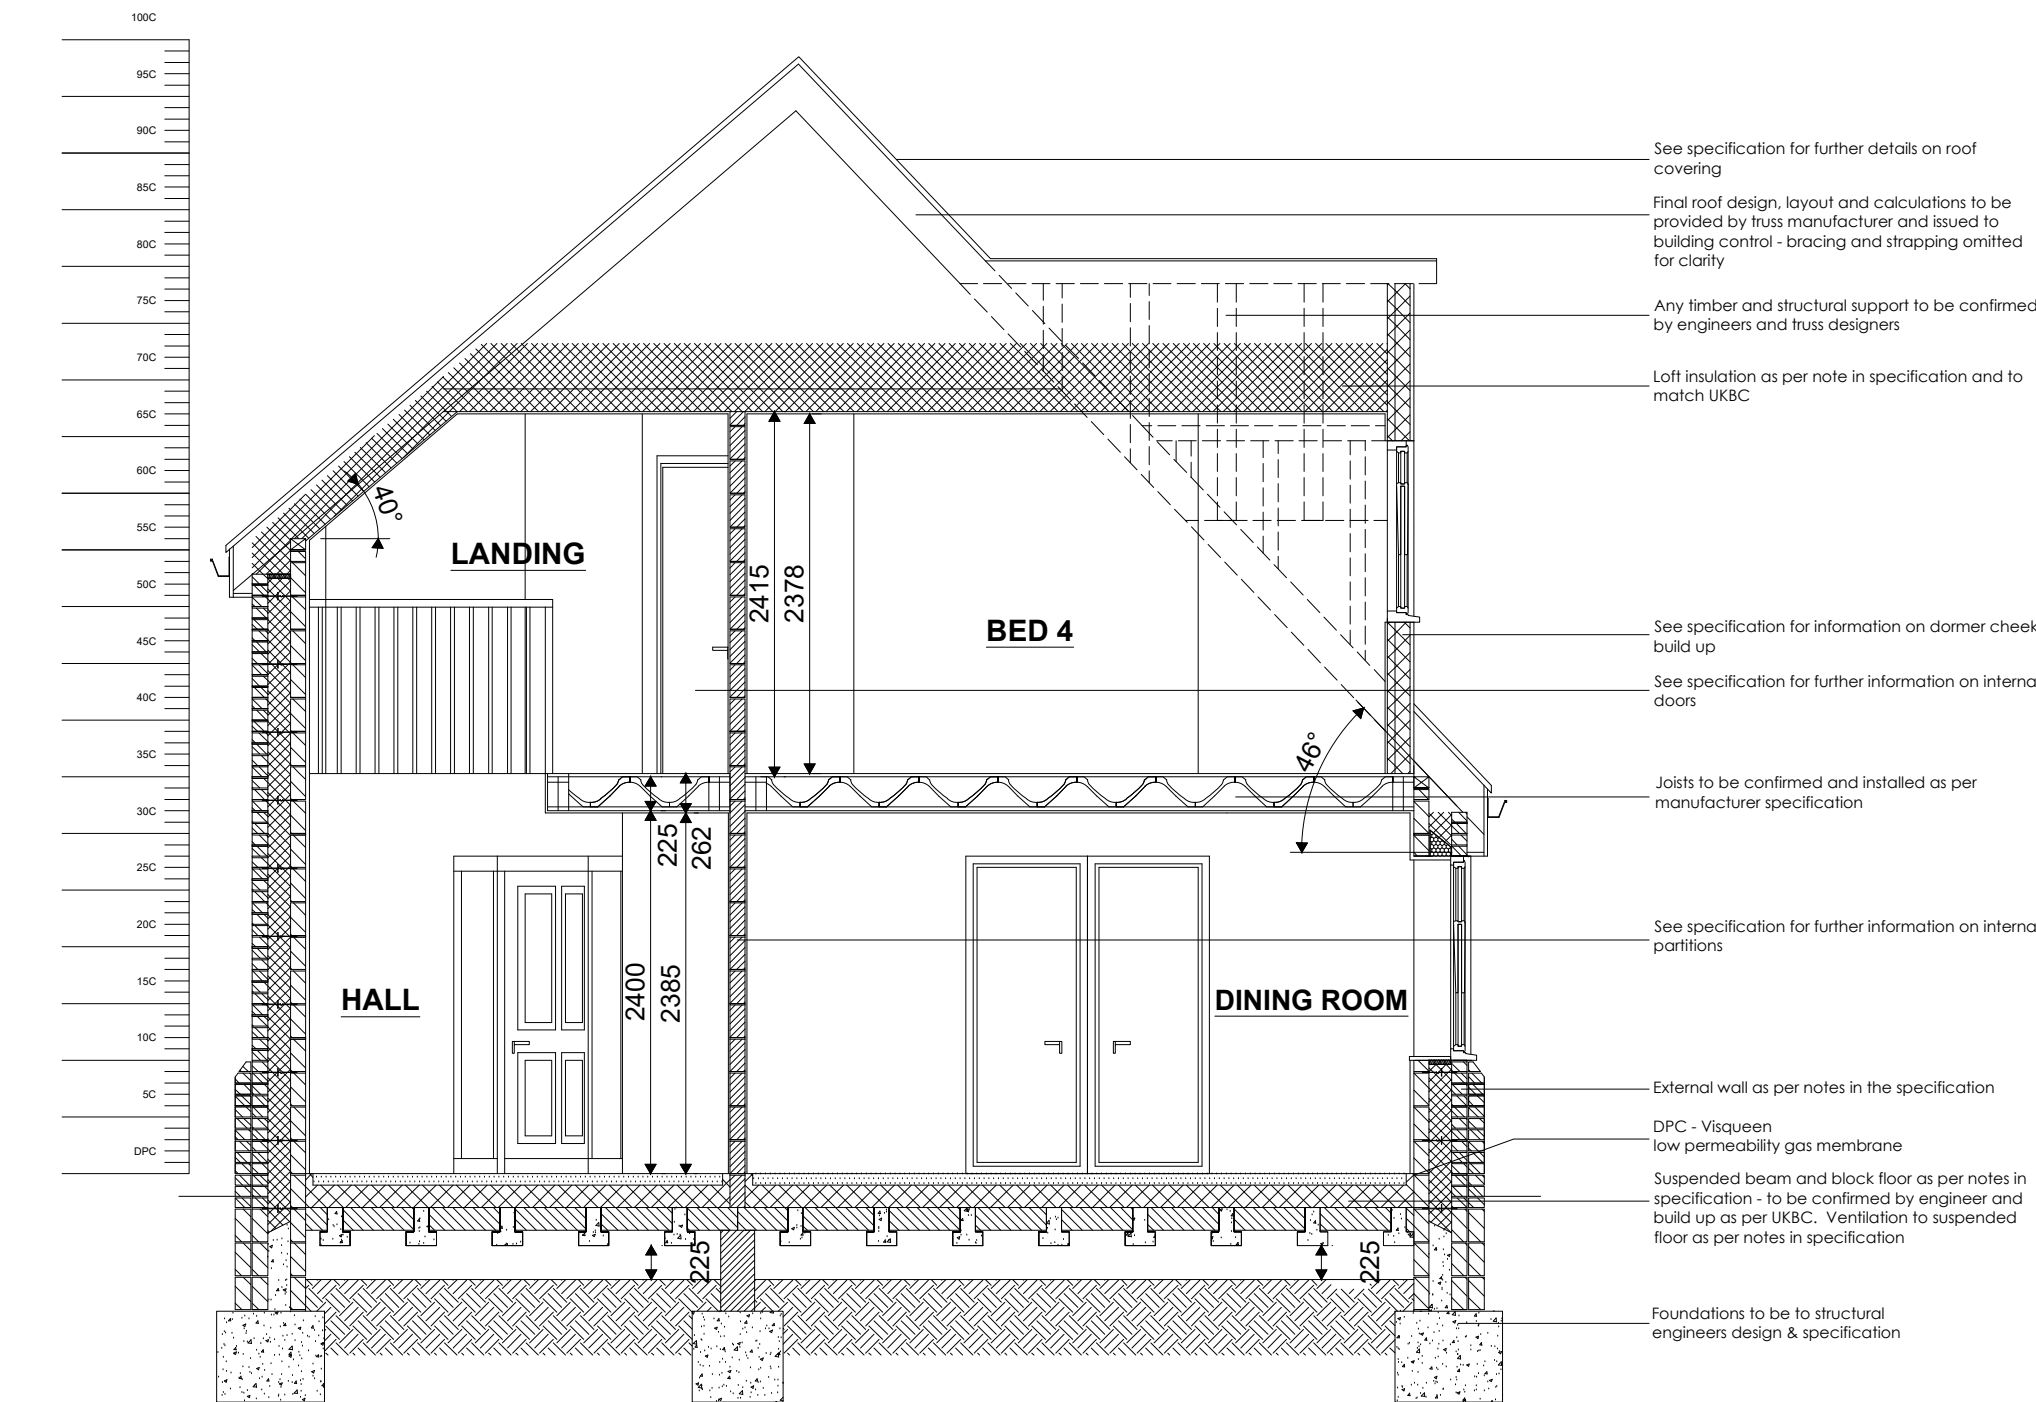

SECTION D

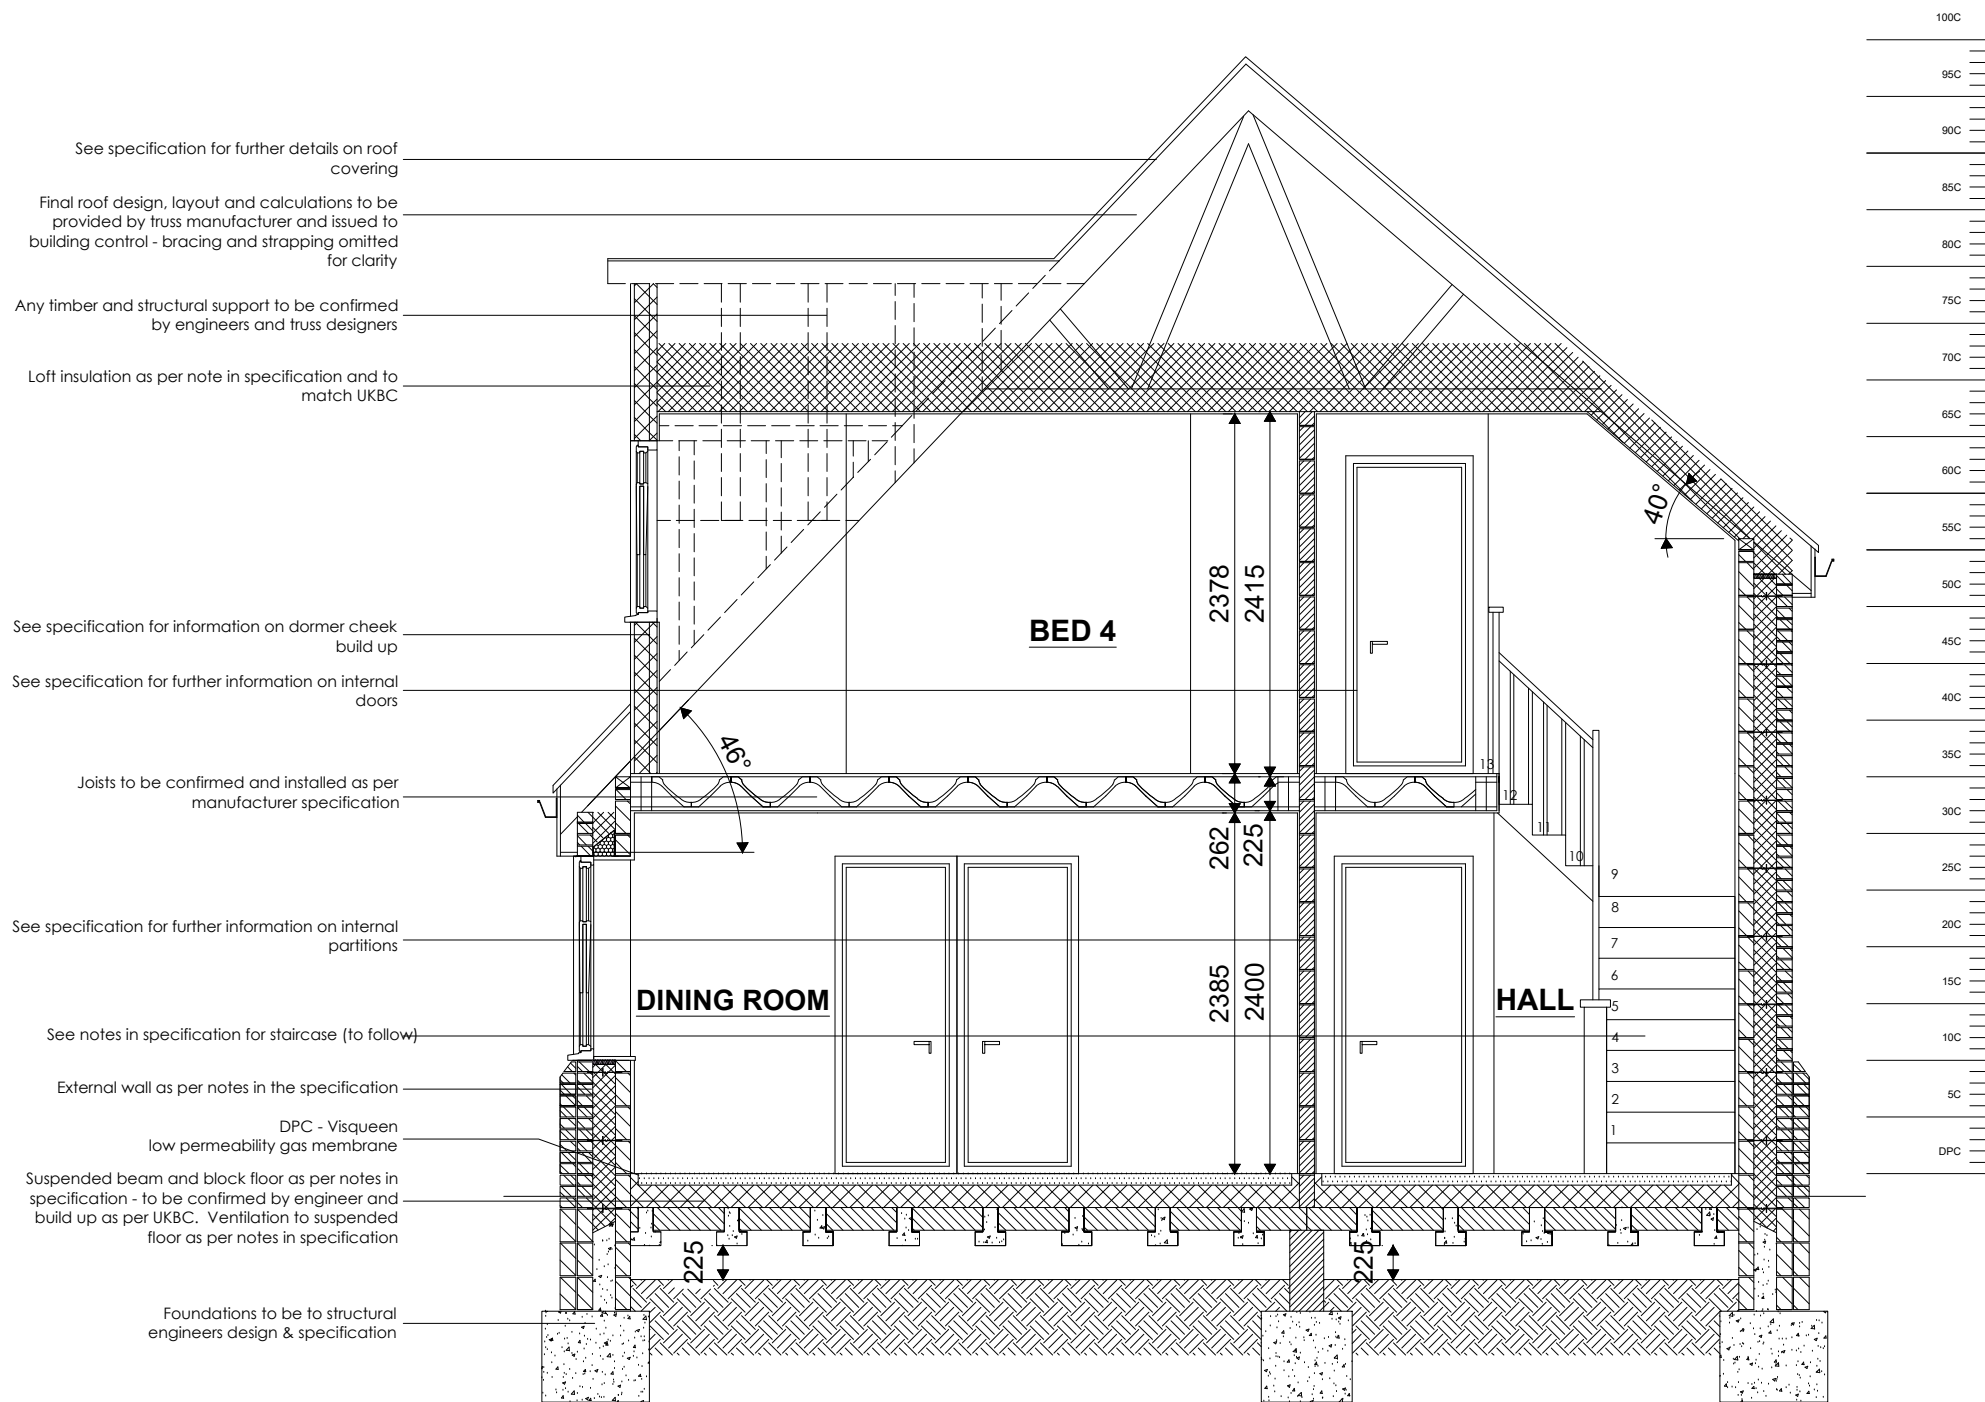

SECTION E

Client		Springbourne Homes Ltd		hayward ARCHITECTS LTD	
Project Title		Proposed Housing Development The Coppice Burbage			
Drawing Title		Type C - Plot 2 - Sections			
Scale	1/50	Sheet	A1		
Author	CB	Date			
		Job No.	12/71	Drawing No.	112F
Status			BREGS		