



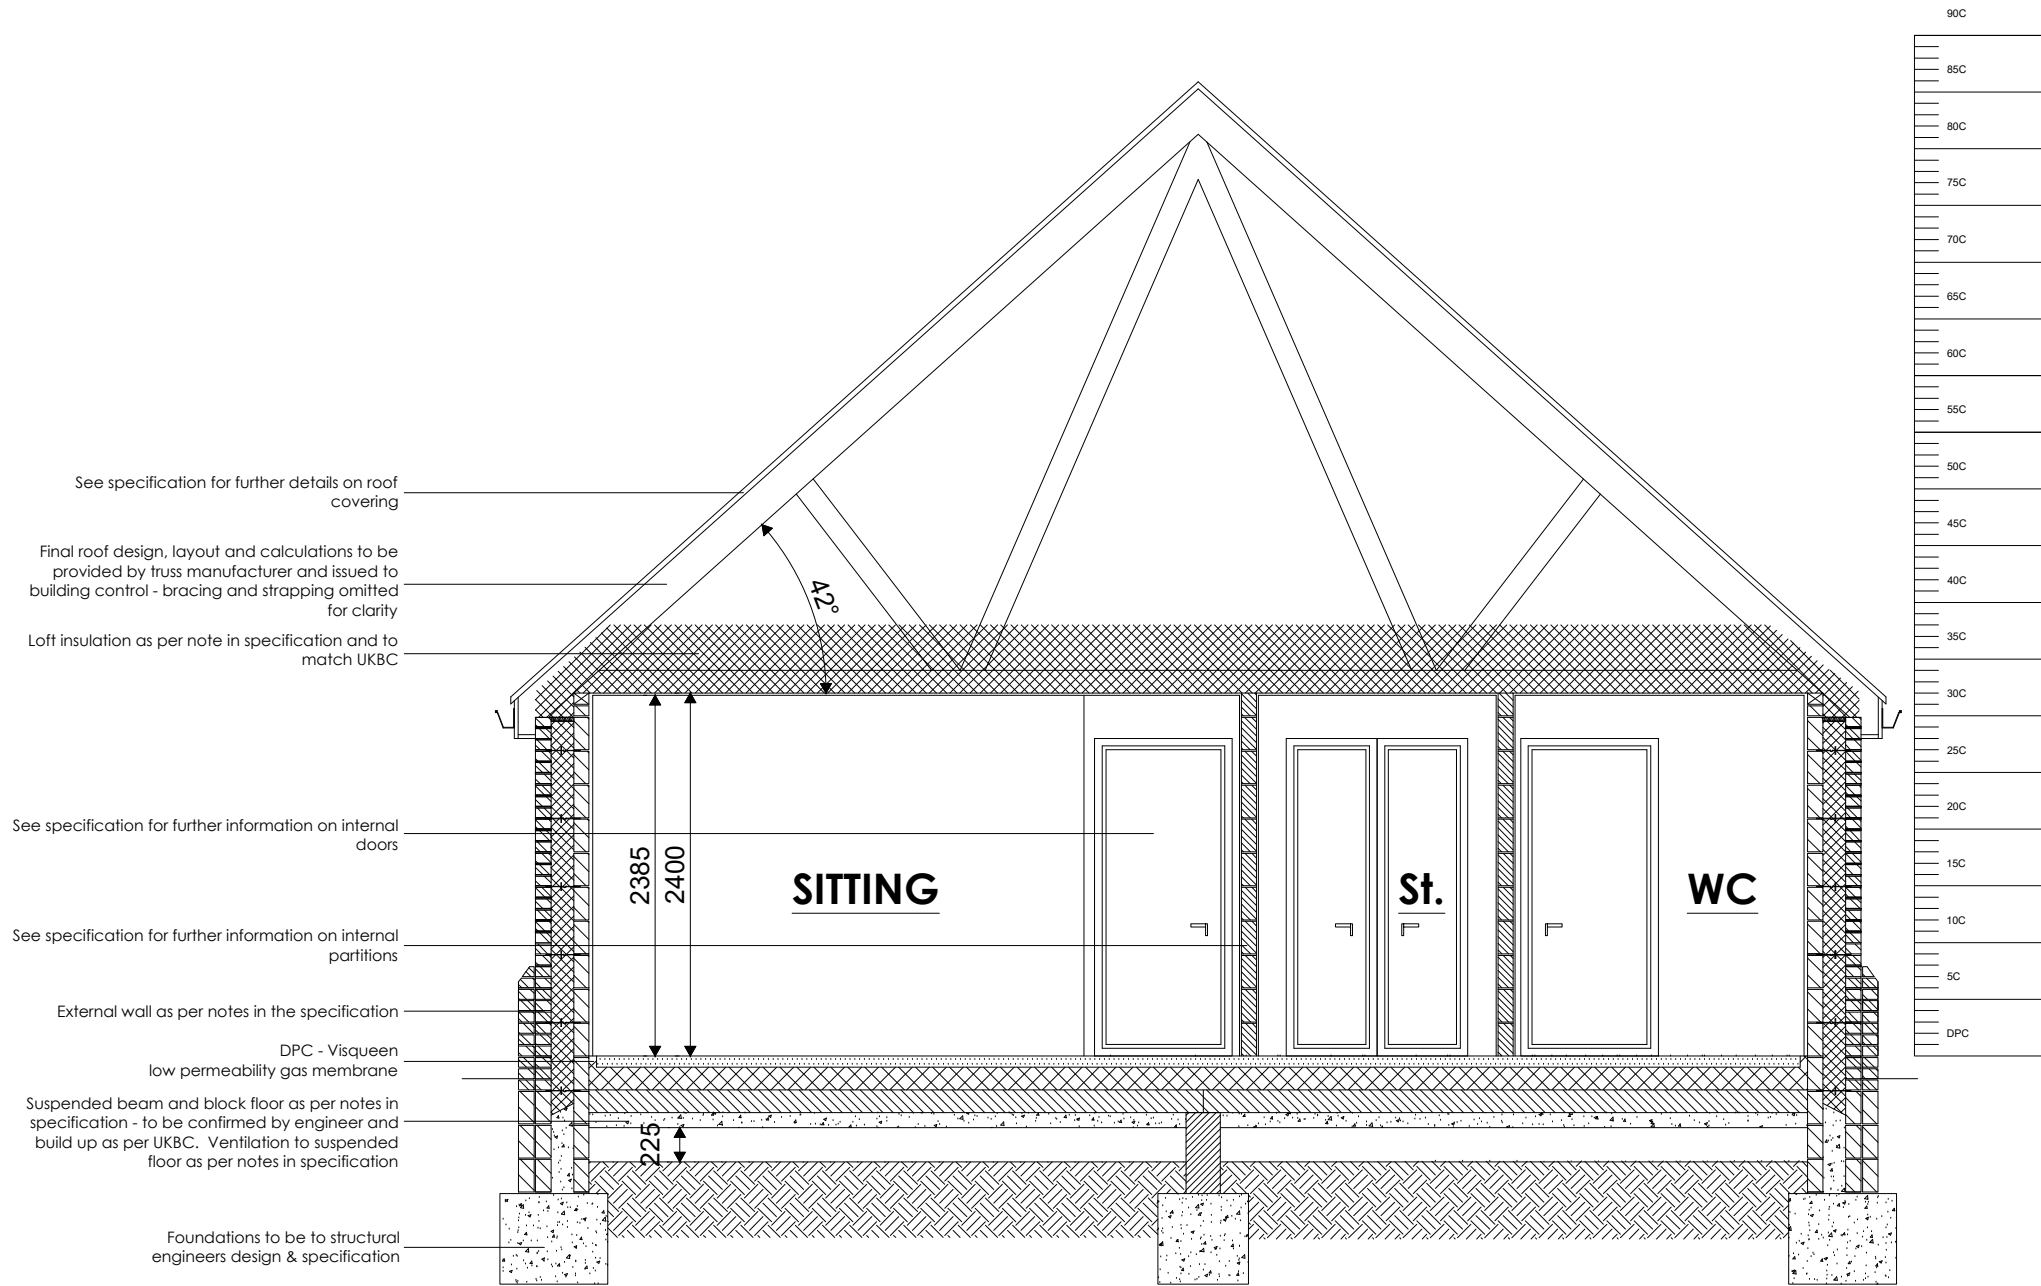

SECTION A

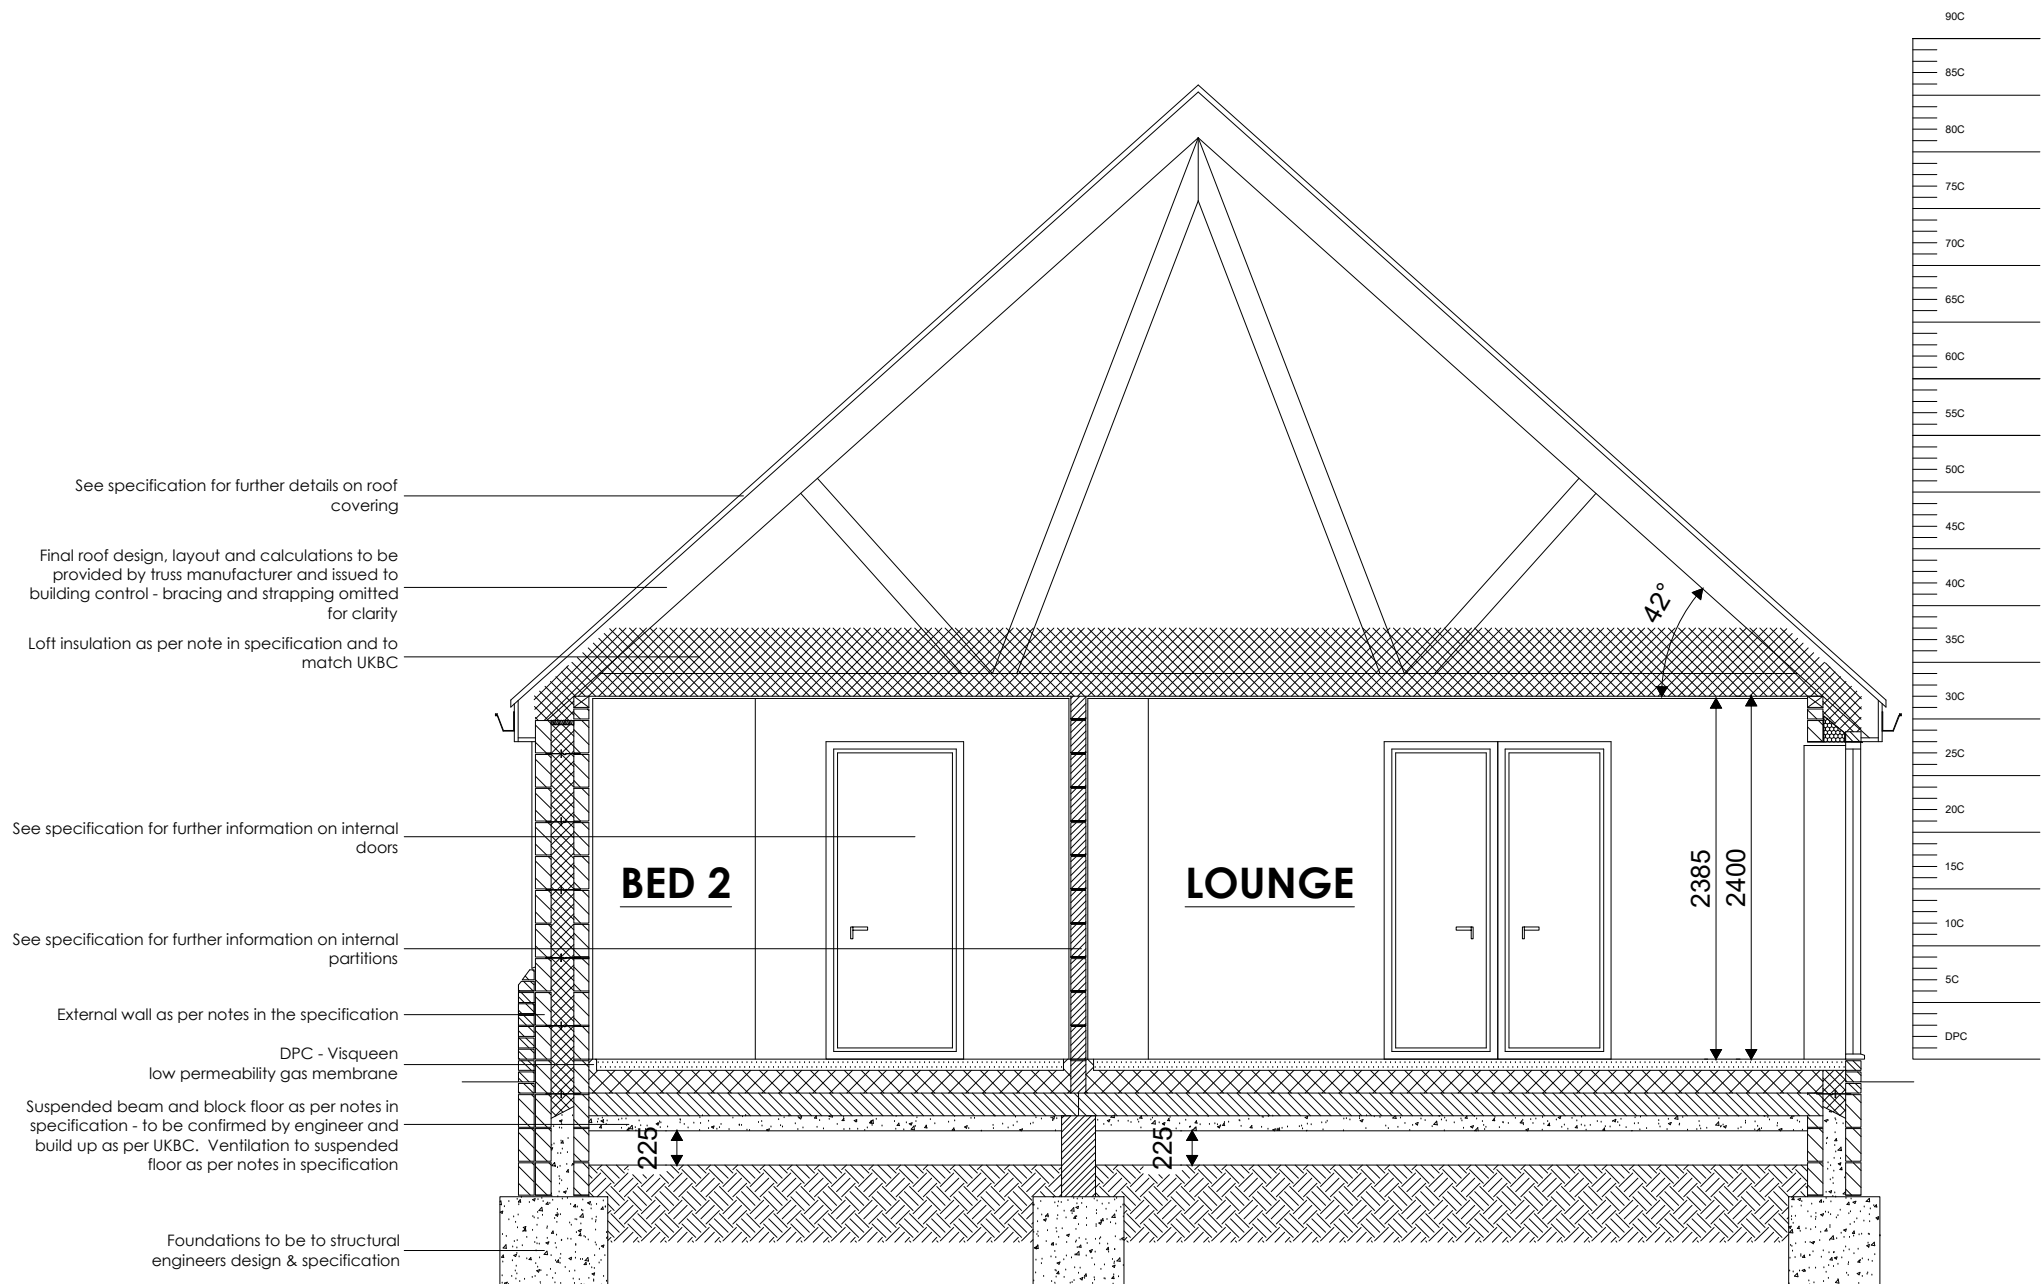

SECTION B

Materials Key

In plan/section view

- Clay facing brickwork in class iii mortar
- Celcon Standard 3.6N/sq.mm density 600Kg/cu.m in class iii mortar
- 7N/sq.mm Dense aggregate block (2000kg/M2) in class iii mortar
- General concrete
- Insulation as noted in specification
- Proposed Stone

In elevation view

- Opaque glazing
- Roof tiles
- General brickwork
- Approved render
- Spandrel panel
- Proposed Stone

Window Schedule (W x H)

- W1 - Entrance Curtain wall - 2035 x 2100
- W2 - Bed 3 Ensuite - 685 x 900 - Obscure
- W3 - Bed - 2710 x 1500
- W4 - Bed 1 Ensuite - 685 x 900 - Obscure
- W5 - Bed 1 - 2485 x 1200
- W6 - Bed 2 - 1810 x 1200
- W7 - Lounge - Bifold door set - 2710 x 2100
- W8 - Sitting - Double door set - 1135 x 2100
- W9 - Kitchen - 1810 x 1050
- W10 - Kitchen - 1135 x 1050
- W11 - Hall - Single Door - 910 x 2100
- W12 - Utility - 1135 x 1050
- W13 - Dining Room - 2710 x 1500
- W14 - WC - 685 x 900 - Obscure
- W15 - Lounge - Bifold door set - 1810 x 2100

Client		Springbourne Homes Ltd		hayward ARCHITECTS LTD		
Project Title		Proposed Housing Development The Coppice Burbage				
Drawing Title						
Type F - Plot 1 - Sections						
Scale	1/50	Sheet	A1			
Author	CB	Date				May 2024
			Job No.	12/71	Drawing No.	116D
THE COPYRIGHT OF THIS DRAWING IS VESTED IN HAYWARD ARCHITECTS LTD. REPRODUCTION IN ANY FORM WITHOUT WRITTEN PERMISSION OF THE COPYRIGHT HOLDER IS STRICTLY PROHIBITED. THE DRAWING IS FOR INFORMATION ONLY. OF THE COPYRIGHT HOLDER. DO NOT SCALE FROM DRAWING AND ONLY DIMENSIONS ARE TO BE USED.				Status		BREGS