



Landscaping Schedule						
Trees						
Number	Abbreviation	Species	Height	Girth	Specification	Pot Size
2	ACECAM	Acer campestre	300-350cm	12-14cm	Clear Stem 175-200 (RB)	
2	ACECAM	Acer campestre	450-625cm	16-18cm	Clear Stem min. 200 (RB)	
4	BET PEN	Betula pendula	450-625cm	16-18cm	Clear Stem min. 200 (RB)	
4	PRUAUV	Prunus avium	450-625cm	16-18cm	Clear Stem min. 200 (RB)	
3	PRUAUV	Prunus avium	300-350cm	12-14cm	Clear Stem 175-200 (RB)	
1	QUE ROB	Quercus robur	300-350cm	12-14cm	Clear Stem 175-200 (RB)	
1	QUE ROB	Quercus robur	450-625cm	16-18cm	Clear Stem min. 200 (RB)	
3	SOR AUC	Sorbus aucuparia	300-350cm	12-14cm	Clear Stem 175-200 (RB)	
Shrubs						
Number	Abbreviation	Species	Density	Height	Pot Size	
10	ABEGRC	Abelia grandiflora 'Compacta'	1/m²	40-60cm	10L	
1	CAMJA	Camellia japonica	1/m²	60-80cm	10L	
4	C B M	Ceanothus 'Blue Mound'	1/m²	40-60cm	10L	
12	CHOSUNA	Choisya ternata 'Sundance'	3/m²	30-40cm	5L	
110	EUOFOENG	Euonymus fortunei 'Emerald 'n' Gold'	4/m²	20-30cm	5L	
6	HEBBEAA	Hebe 'Midsummer Beauty'	1/m²	30-40cm	10L	
43	HEBRA	Hebe rakaiensis	3/m²	30-40cm	5L	
87	LAVANMU	Lavandula angustifolia 'Munstead'	3/m²	30-40cm	10L	
21	PITGTGB	Pittosporum tenuifolium 'Golf Ball'	1/m²	40-60cm	10L	
26	ROSOFMUJU	Rosmarinus officinalis 'Miss Jessopp's Upright'	2/m²	40-60cm	10L	
51	SANRO	Santolina rosmarinifolia	4/m²	30-40cm	5L	
83	SKJARU	Skimmia japonica 'Rubella'	3/m²	30-40cm	10L	
Herbaceous						
Number	Abbreviation	Species	Density	Pot Size		
35	APCa	Artemisia 'Powis Castle'	5/m²	5m²	2L	
55	KNIBL	Kniphofia 'Bees Lemon'	5/m²	2L		
21	RUDFUG	Rudbeckia 'Goldsturm'	5/m²	2L		
29	SALNEESF	Salvia nemorosa 'East Friesland'	5/m²	2L		
Native Hedge						
Number	Abbreviation	Species	Density	Height	Pot Size	Mix %
73	CORAV	Corylus avellana	1/m²	60-80cm	(BR)	10%
293	C mon	Crataegus monogyna	1/m²	60-80cm	(BR)	40%
110	I a	Ilex aquifolium	1/m²	60-80cm	2L	15%
183	P sp	Prunus spinosa	1/m²	60-80cm	(BR)	25%
73	ROSCA	Rosa canina	1/m²	60-80cm	(BR)	10%
Hedge A						
Number	Abbreviation	Species	Specification	Density	Mix %	
482	F s	Fagus sylvatica	Feathered	0.3Ctr	100%	
Hedge B						
Number	Abbreviation	Species	Specification	Density	Mix %	
81	LIGOV	Ligustrum ovalifolium	Bushy 9 brks	0.4Ctr	100%	
Native Scrub						
Number	Abbreviation	Species	Specification	Density	Mix %	
60	CORAV	Corylus avellana	tpt	1/m²	10%	
273	CRAMO	Crataegus monogyna	tpt	1/m²	45%	
60	I a	Ilex aquifolium	cg	1/m²	10%	
122	PRUSP	Prunus spinosa	tpt	1/m²	20%	
60	ROSCA	Rosa canina	tpt	1/m²	10%	
30	VIBOP	Viburnum opulus	tpt	1/m²	5%	

Structural tree and shrub planting will be used within the wider green space to the south and east of the new dwellings to provide reinforcement to the existing framework of vegetation cover and succession to the existing tree stock.

Extent of trees & transplant planting required to reinforced existing vegetation to be assessed on site.


Structural Tree Planting

Trees planted in mixed groups of 3 to 5

	Stock	Height (cm)	Girth (cm)
Acer campestre	Std-HStd	250/425	12/14-14/16
Betula pendula	Std-HStd	250/425	12/14-14/16
Prunus avium	Std-HStd	250/425	12/14-14/16
Sorbus aucuparia	Std-HStd	250/425	12/14-14/16
Quercus robur	Std-HStd	250/425	12/14-14/16

Transplanted stock mix planted at 1m centres

	Stock	Height	Mix%
Acer campestre	T1+1	60/90	15
Betula pendula	T1+1	60/90	10
Corylus avellana	T1+1	60/90	10
Crataegus monogyna	T1+1	60/90	25
Ilex aquifolium	2L	40/60	5
Malus sylvestris	T1+1	60/90	5
Prunus avium	T1+1	60/90	5
Prunus spinosa	T1+1	60/90	10
Sorbus aucuparia	T1+1	60/90	10
Viburnum opulus	T1+1	60/90	5

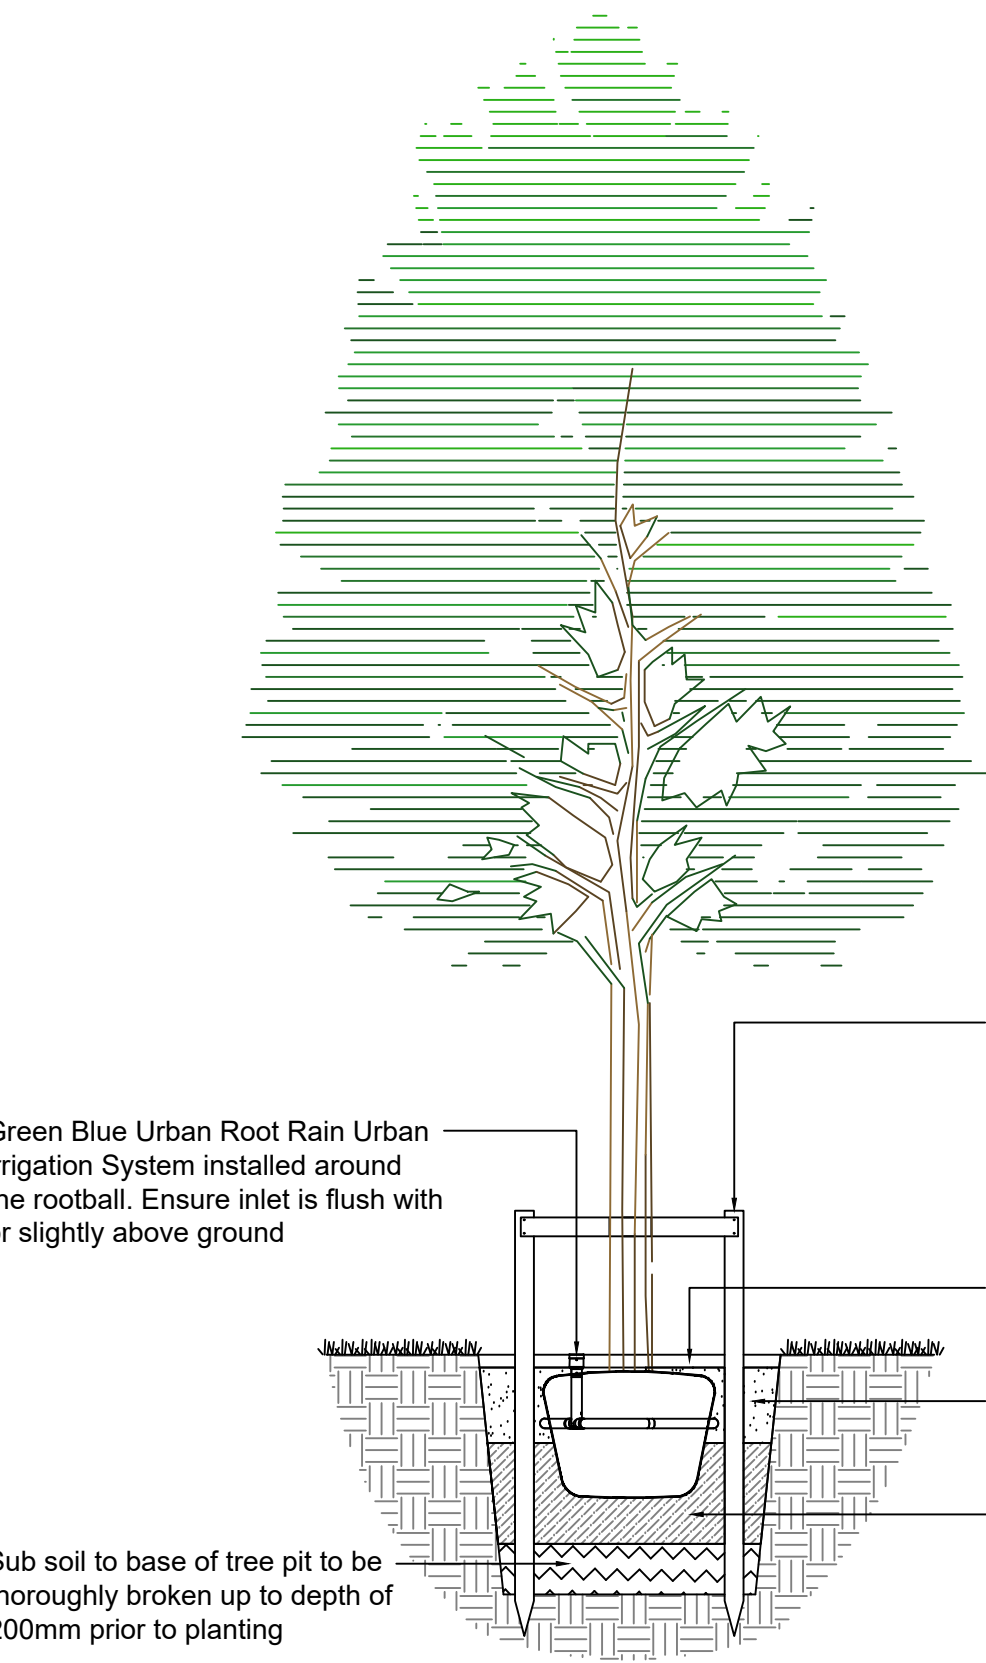

KEY

Existing Trees Retained

Existing Trees Removed

Existing vegetation

Existing hedgerow
To be retained and reinforced with native in-fill planting mix

Existing grassland
Areas to be retained and maintained as species rich grassland in accordance with the Ecological Assessment. Overseeding to be carried out using Ennenga EMI/Seed

Proposed enhanced wetland
Area to be maintained as seasonally flooded/permanently wet grassland with associated emergent species. See supporting ecological mitigation and enhancement plan. Overseed with Landfill LWEM - Pond Edge Wildflower

Proposed mown footpath with sections of board walk to be determined on site

Proposed timber bench (BE) and interpretation board (IB)

Proposed timber bridge's

Proposed hedgerow maintenance access strip & Gated access (G)


Proposed Trees
Indicative Canopy Size at 50 Year Maturity

Proposed Hedgerow Planting

Proposed Shrub Planting

Proposed Native Scrub Mix

Proposed Cultivated Turf

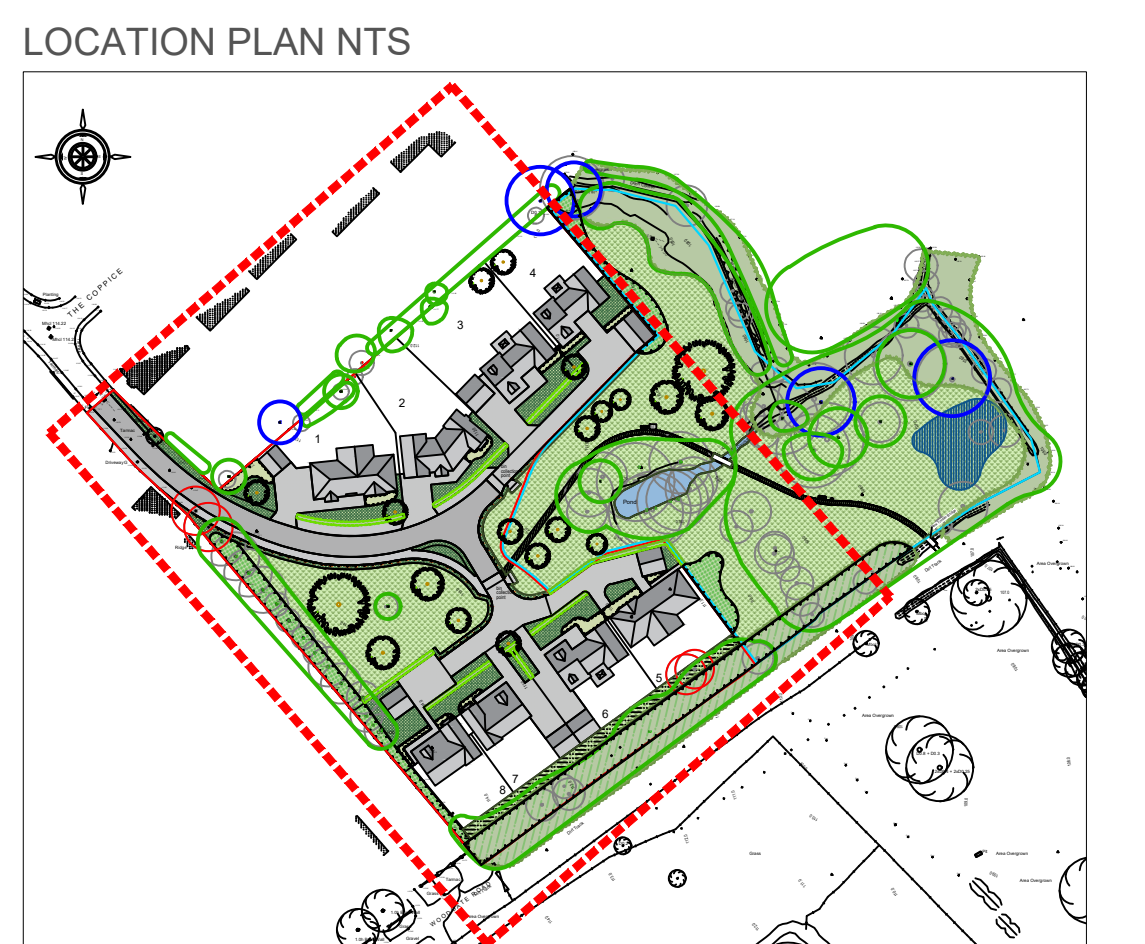

NOTE:
Drawing to be read in conjunction with:

- Golby and Luck Landscape & Green Wedge Appraisal - April 2021 - Issue 2
- Golby and Luck Landscape & Ecological Management Plan - April 2021 - Issue 1
- Seed Arboricultural Impact Assessment 1241-AIA-V1-B - 18th March 2021.

Rev	Comments	Date
A	Changed as per clients comments	03.07.24

East Midlands
Landscaping Limited

Landscape Design, Management & Consultancy

The Knoll, Leicester Road, Earl Shilton, Leicester, LE9 7TJ
Tel: (01455) 850250
email: jon.king@eastmidlandslanscaping.co.uk
© This drawing and the building works depicted are the copyright of East Midlands Landscaping Ltd and may not be reproduced or amended except by written permission. No liability will be accepted for amendments made by other persons.

Title:	Landscaping Plan - Sheet 1
Client:	Springbourne Homes
Project:	The Coppice Burbage

Project	Org	Vol	Level	File Type	Form	Role	Sheet
1252	EML	XX	XX	DR	D	L	01
Status:	Planning	Date:	20.05.2024				
Drawn:	JG	Revision:	A				
EML JOB NO:	1252	Scale:	1:250 @ A1				