

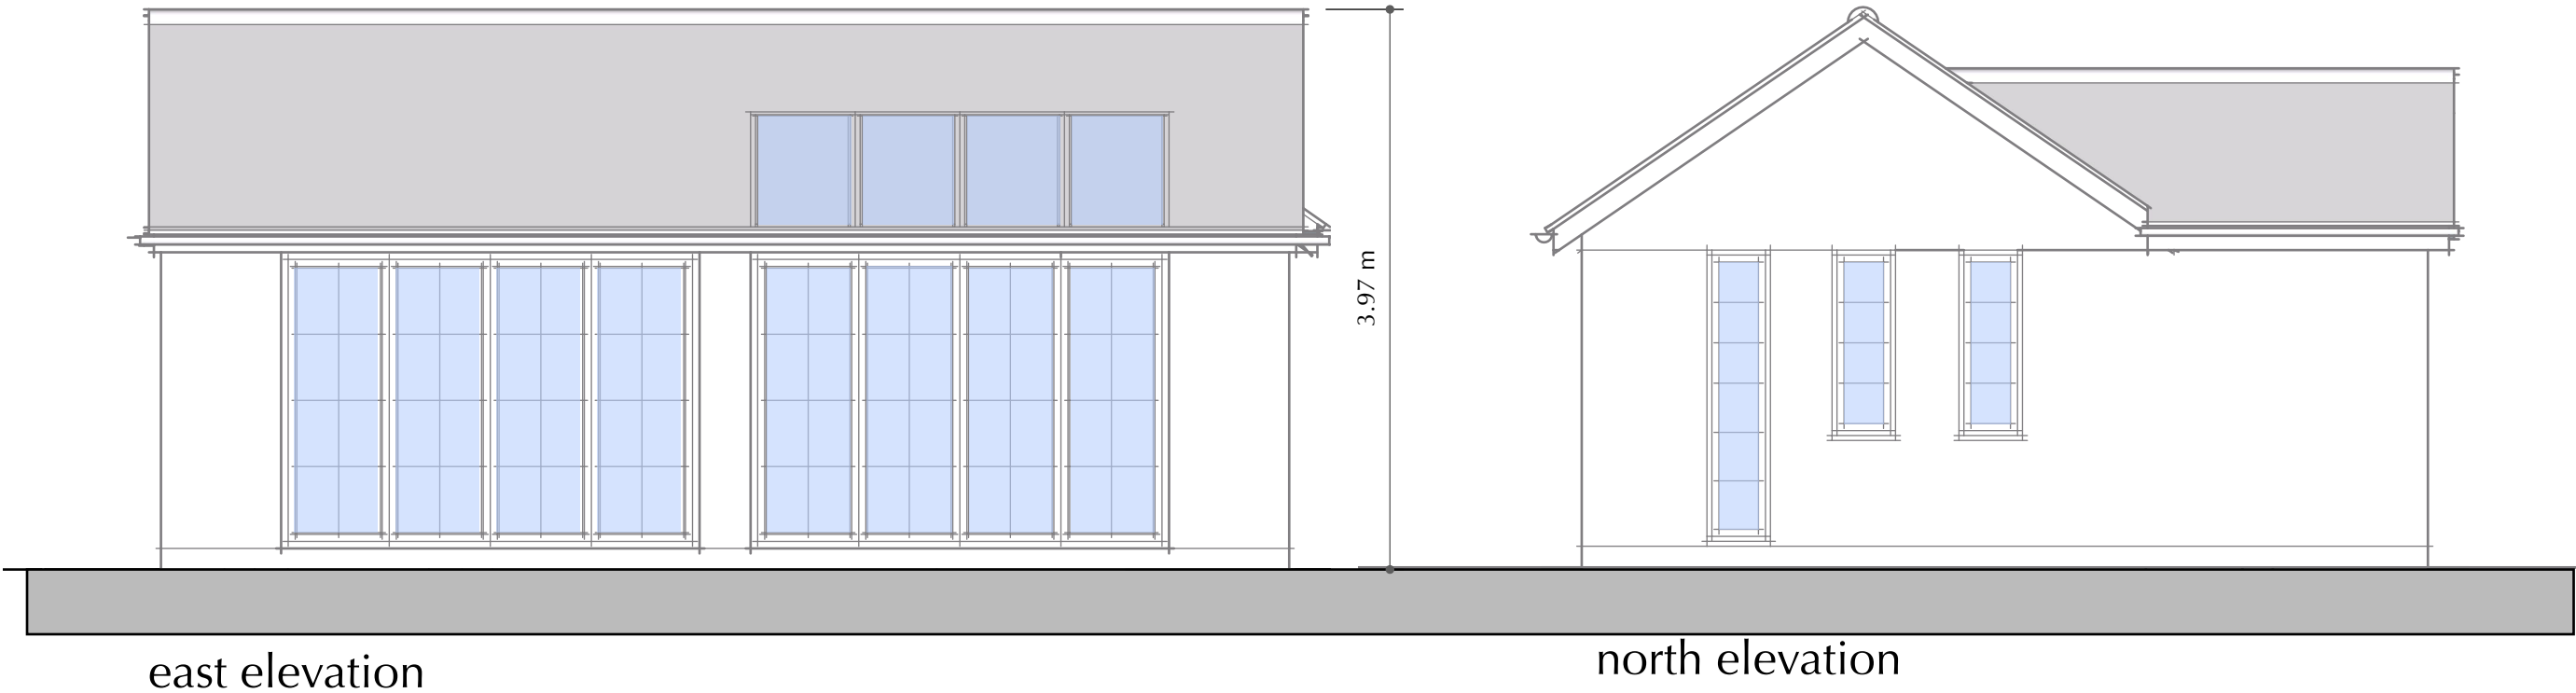
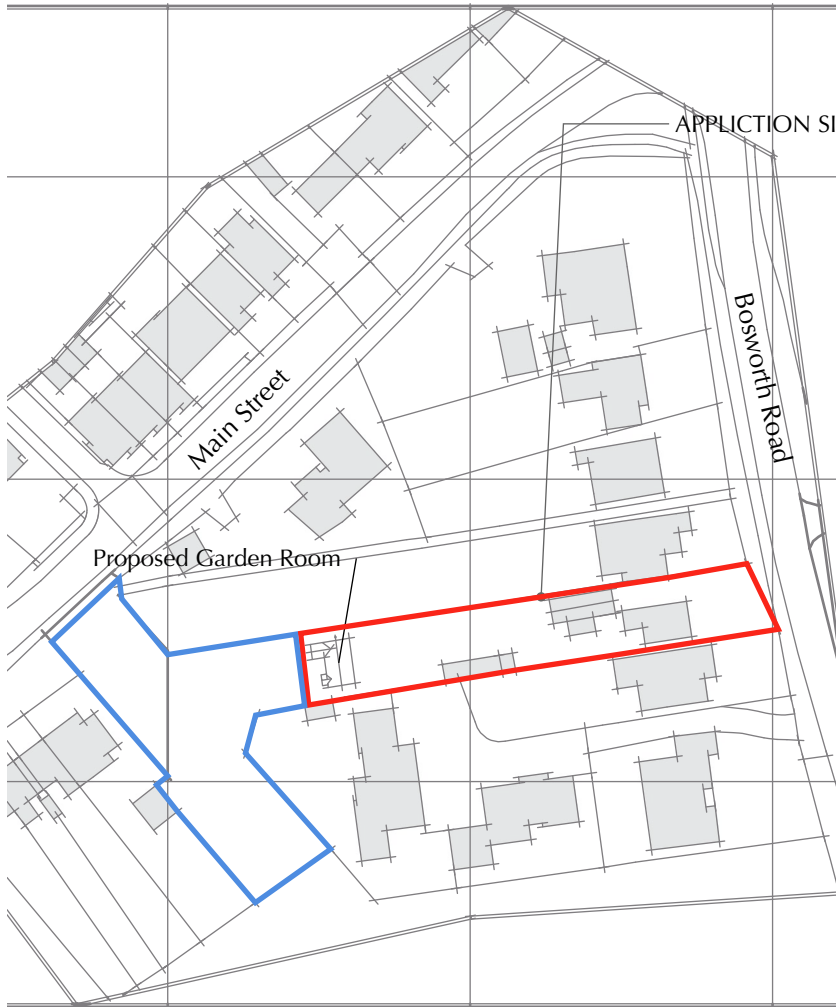
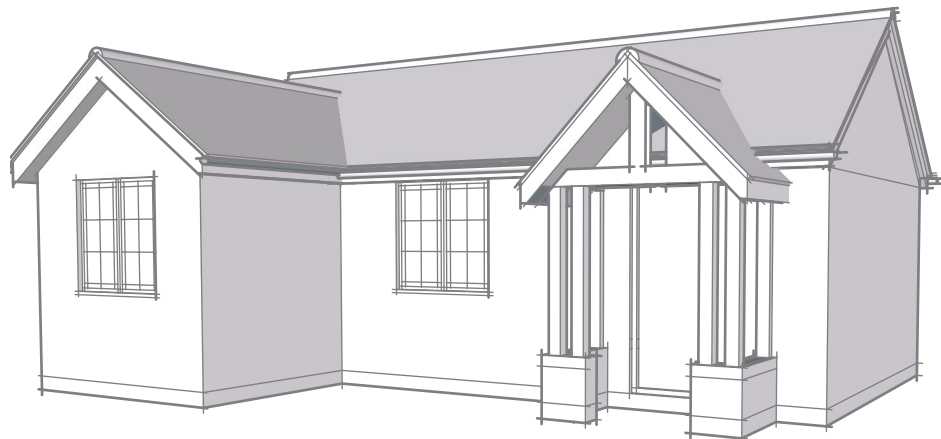
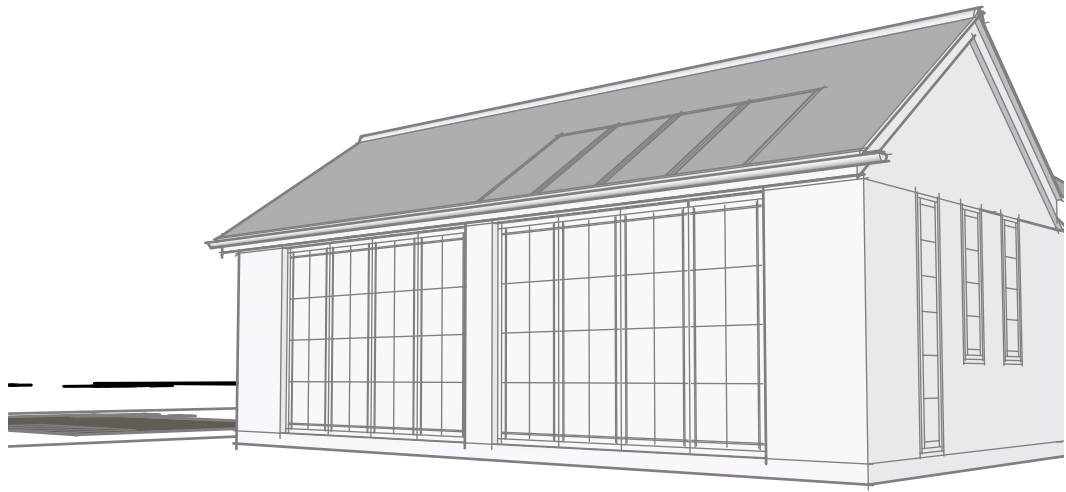


PLANNING DRAWING - PROPOSED GARDEN ROOM- AT; WESTON, BOSWORTH ROAD, CARLTON

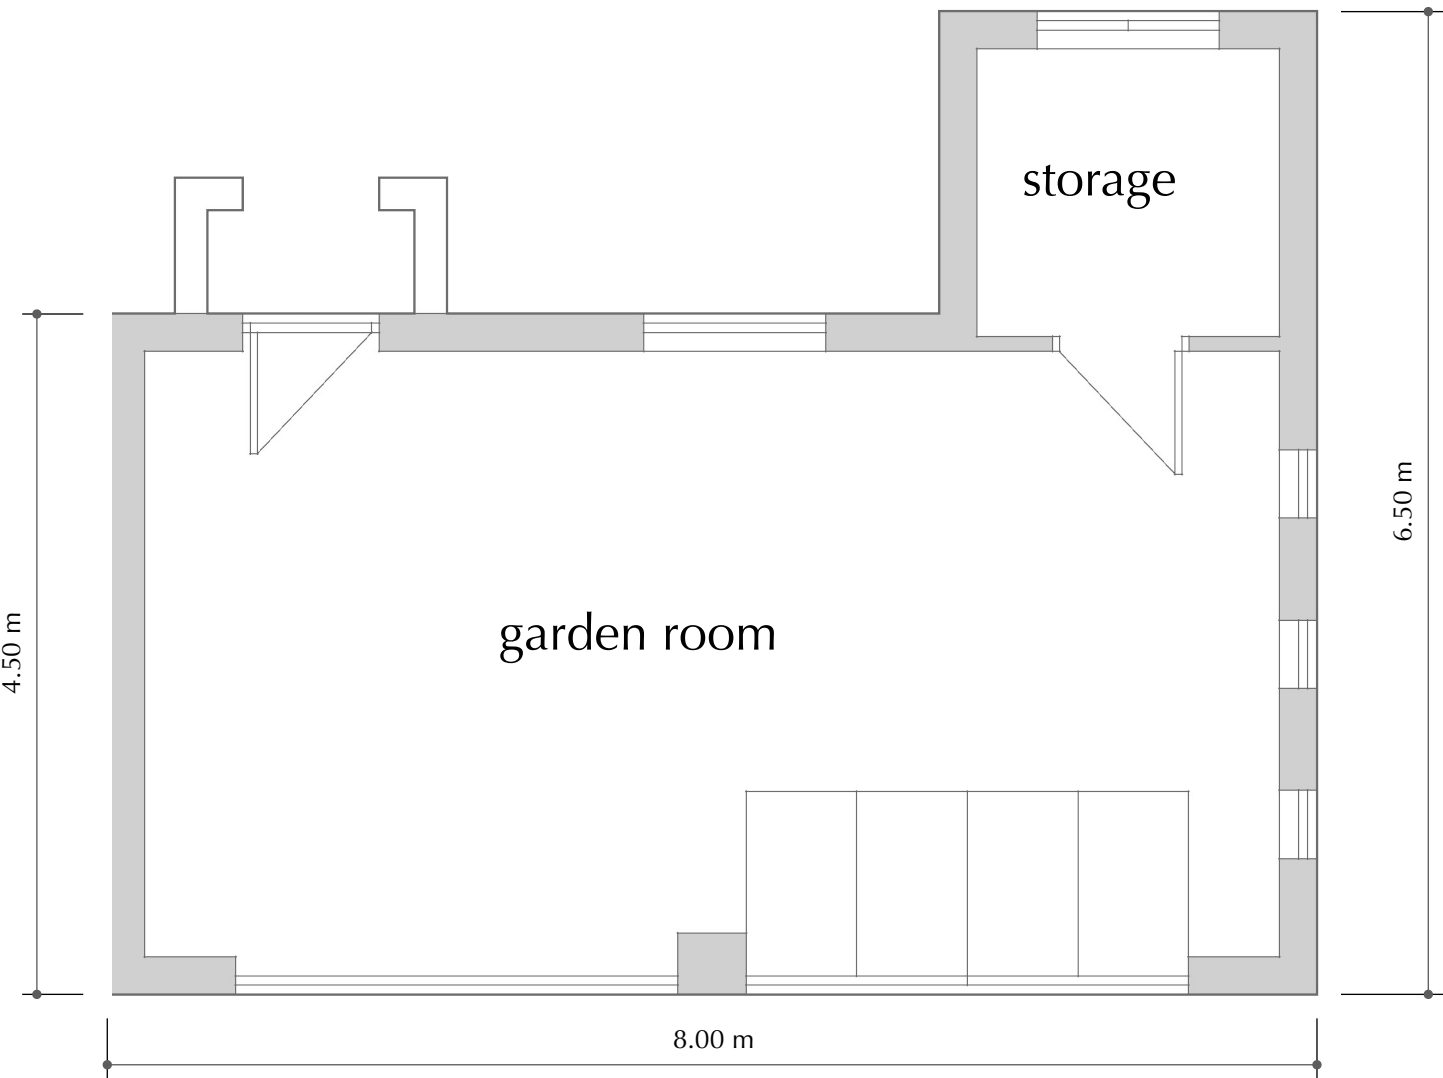

1:500 site plan

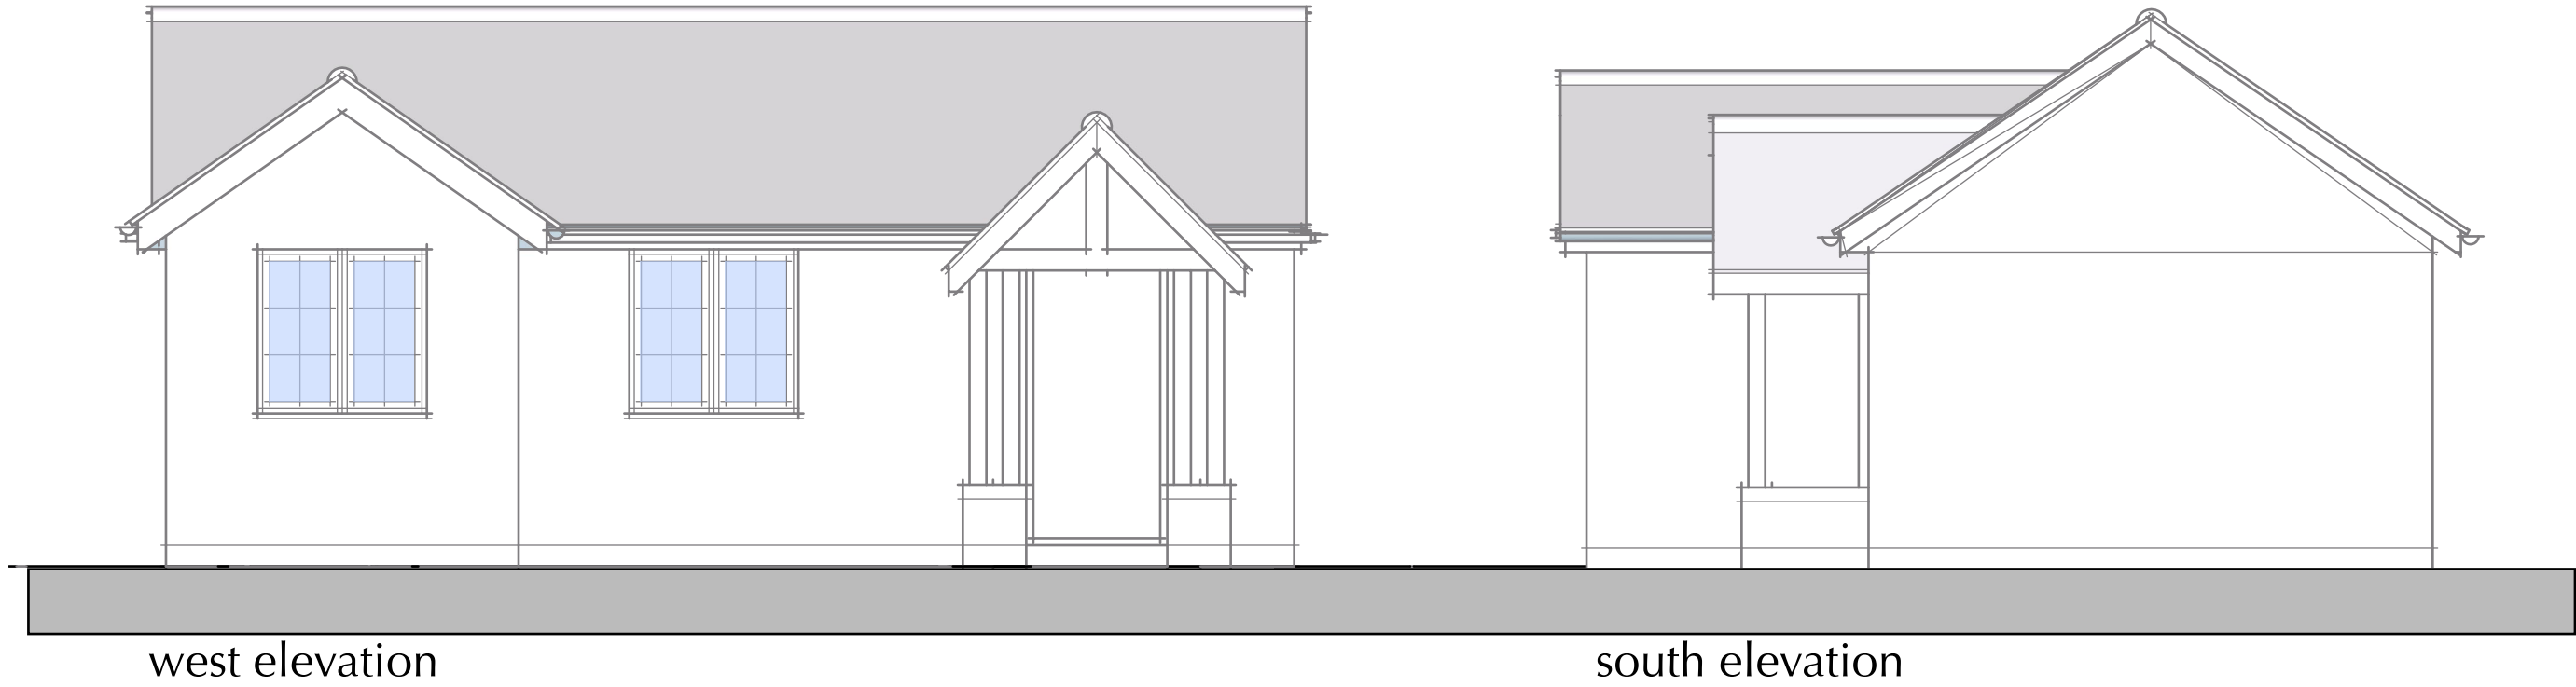

1:1250 site location

DESIGN
CREATE
INNOVATE

ARCHITECTURE

-n. to make plans to build an object
-v. to make something new
-v. to make changes to something established

-n. the art and technique of designing buildings



dei architecture ltd
The Rural Design Studio
Shortheath Road,
Moirs
Ashby Woulds
Leicestershire,
DE12 6AL

T: 01283 487296. M: 07834 162626. E: admin@dciaarch.co.uk

Project:
PROPOSED GARDEN ROOM

Address:
WESTON, BOSWORTH ROAD, CARLTON, LEICS.

Client:
Mr J Oakley

Drawing:
PLANNING DRAWING 1

Drawing
No: 01

Rev:

Revision:

Scale:
1:50, 1:500, 1:1250
SEPT 2024

Drawing by:
Darren Insley
Project
1218-JO

