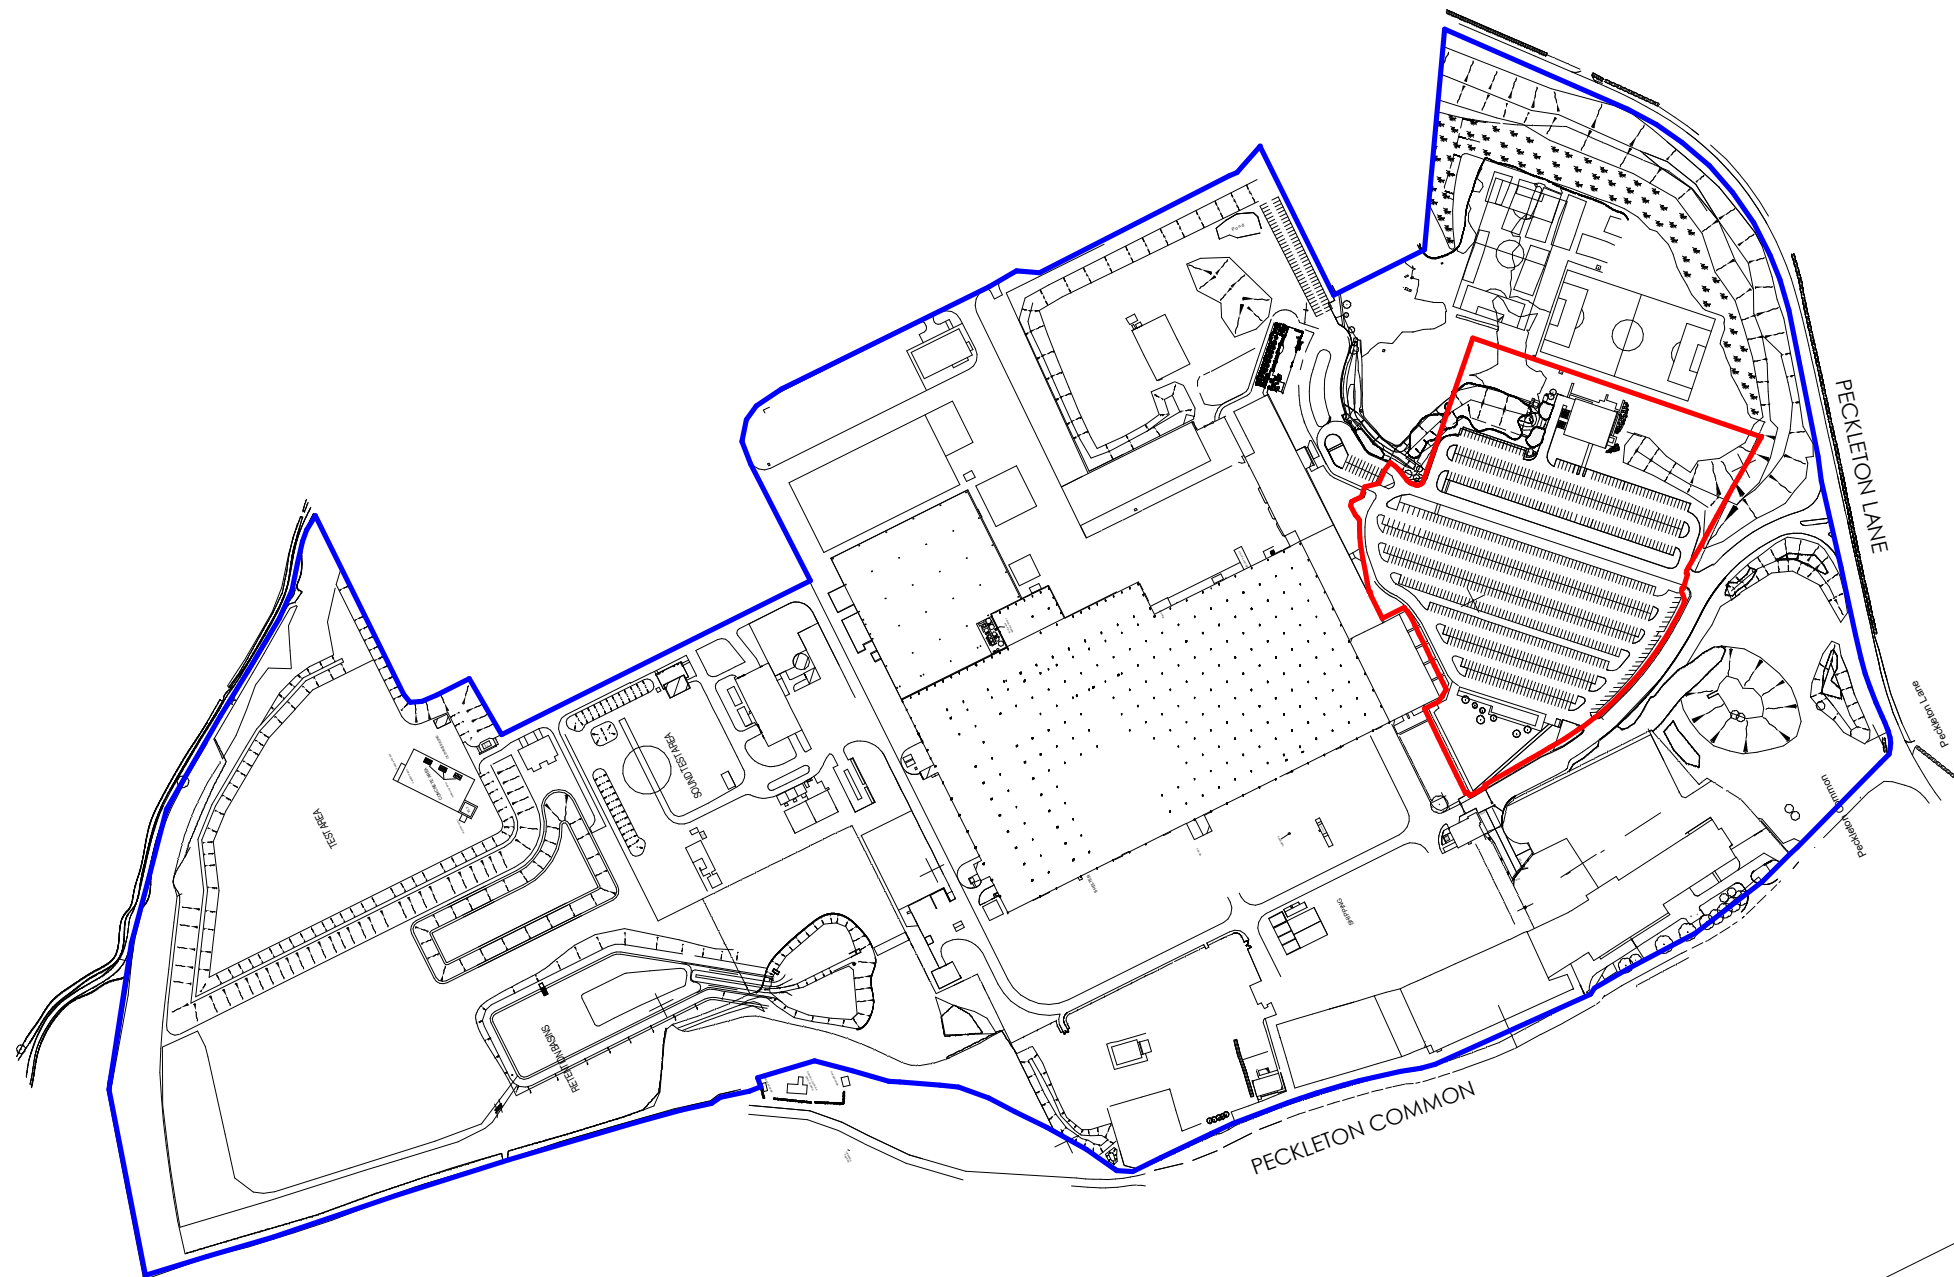
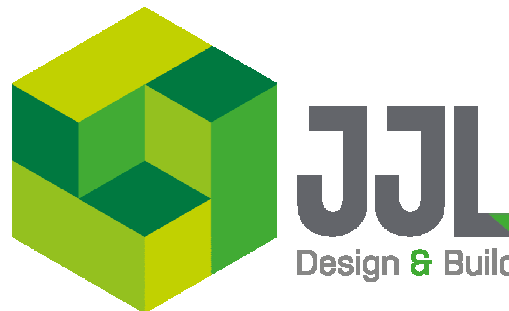


VISUAL SCALE 1:5000 @ A3

DO NOT SCALE - ALL DIMENSIONS TO BE VERIFIED ON SITE
DO NOT DERIVE DIMENSIONS FROM DIGITAL MEDIA

REV DESCRIPTION		BY	CHECK	DATE				STATUS: PLANNING		JJL Design and Build Architectural Services Crag Mount, Leigh Lane, Bramshal, Uttoxeter, Staffordshire, ST14 5BQ Email: enquiries@jjl-design.co.uk Web: www.jjl-design.co.uk 	
P01	SUBMITTED FOR PLANNING	BT		05/04/2024				JOB TITLE: Caterpillar UK Ltd Peckleton Lane Desford			
					DRAWING TITLE: Site Location Plan						
DRAWN BY:		SCALE		DATE:							
BT		1 : 5000		MAR 24							
PROJECT NO.		DRAWING NO.		REV.							
A257		90_02		P01							