


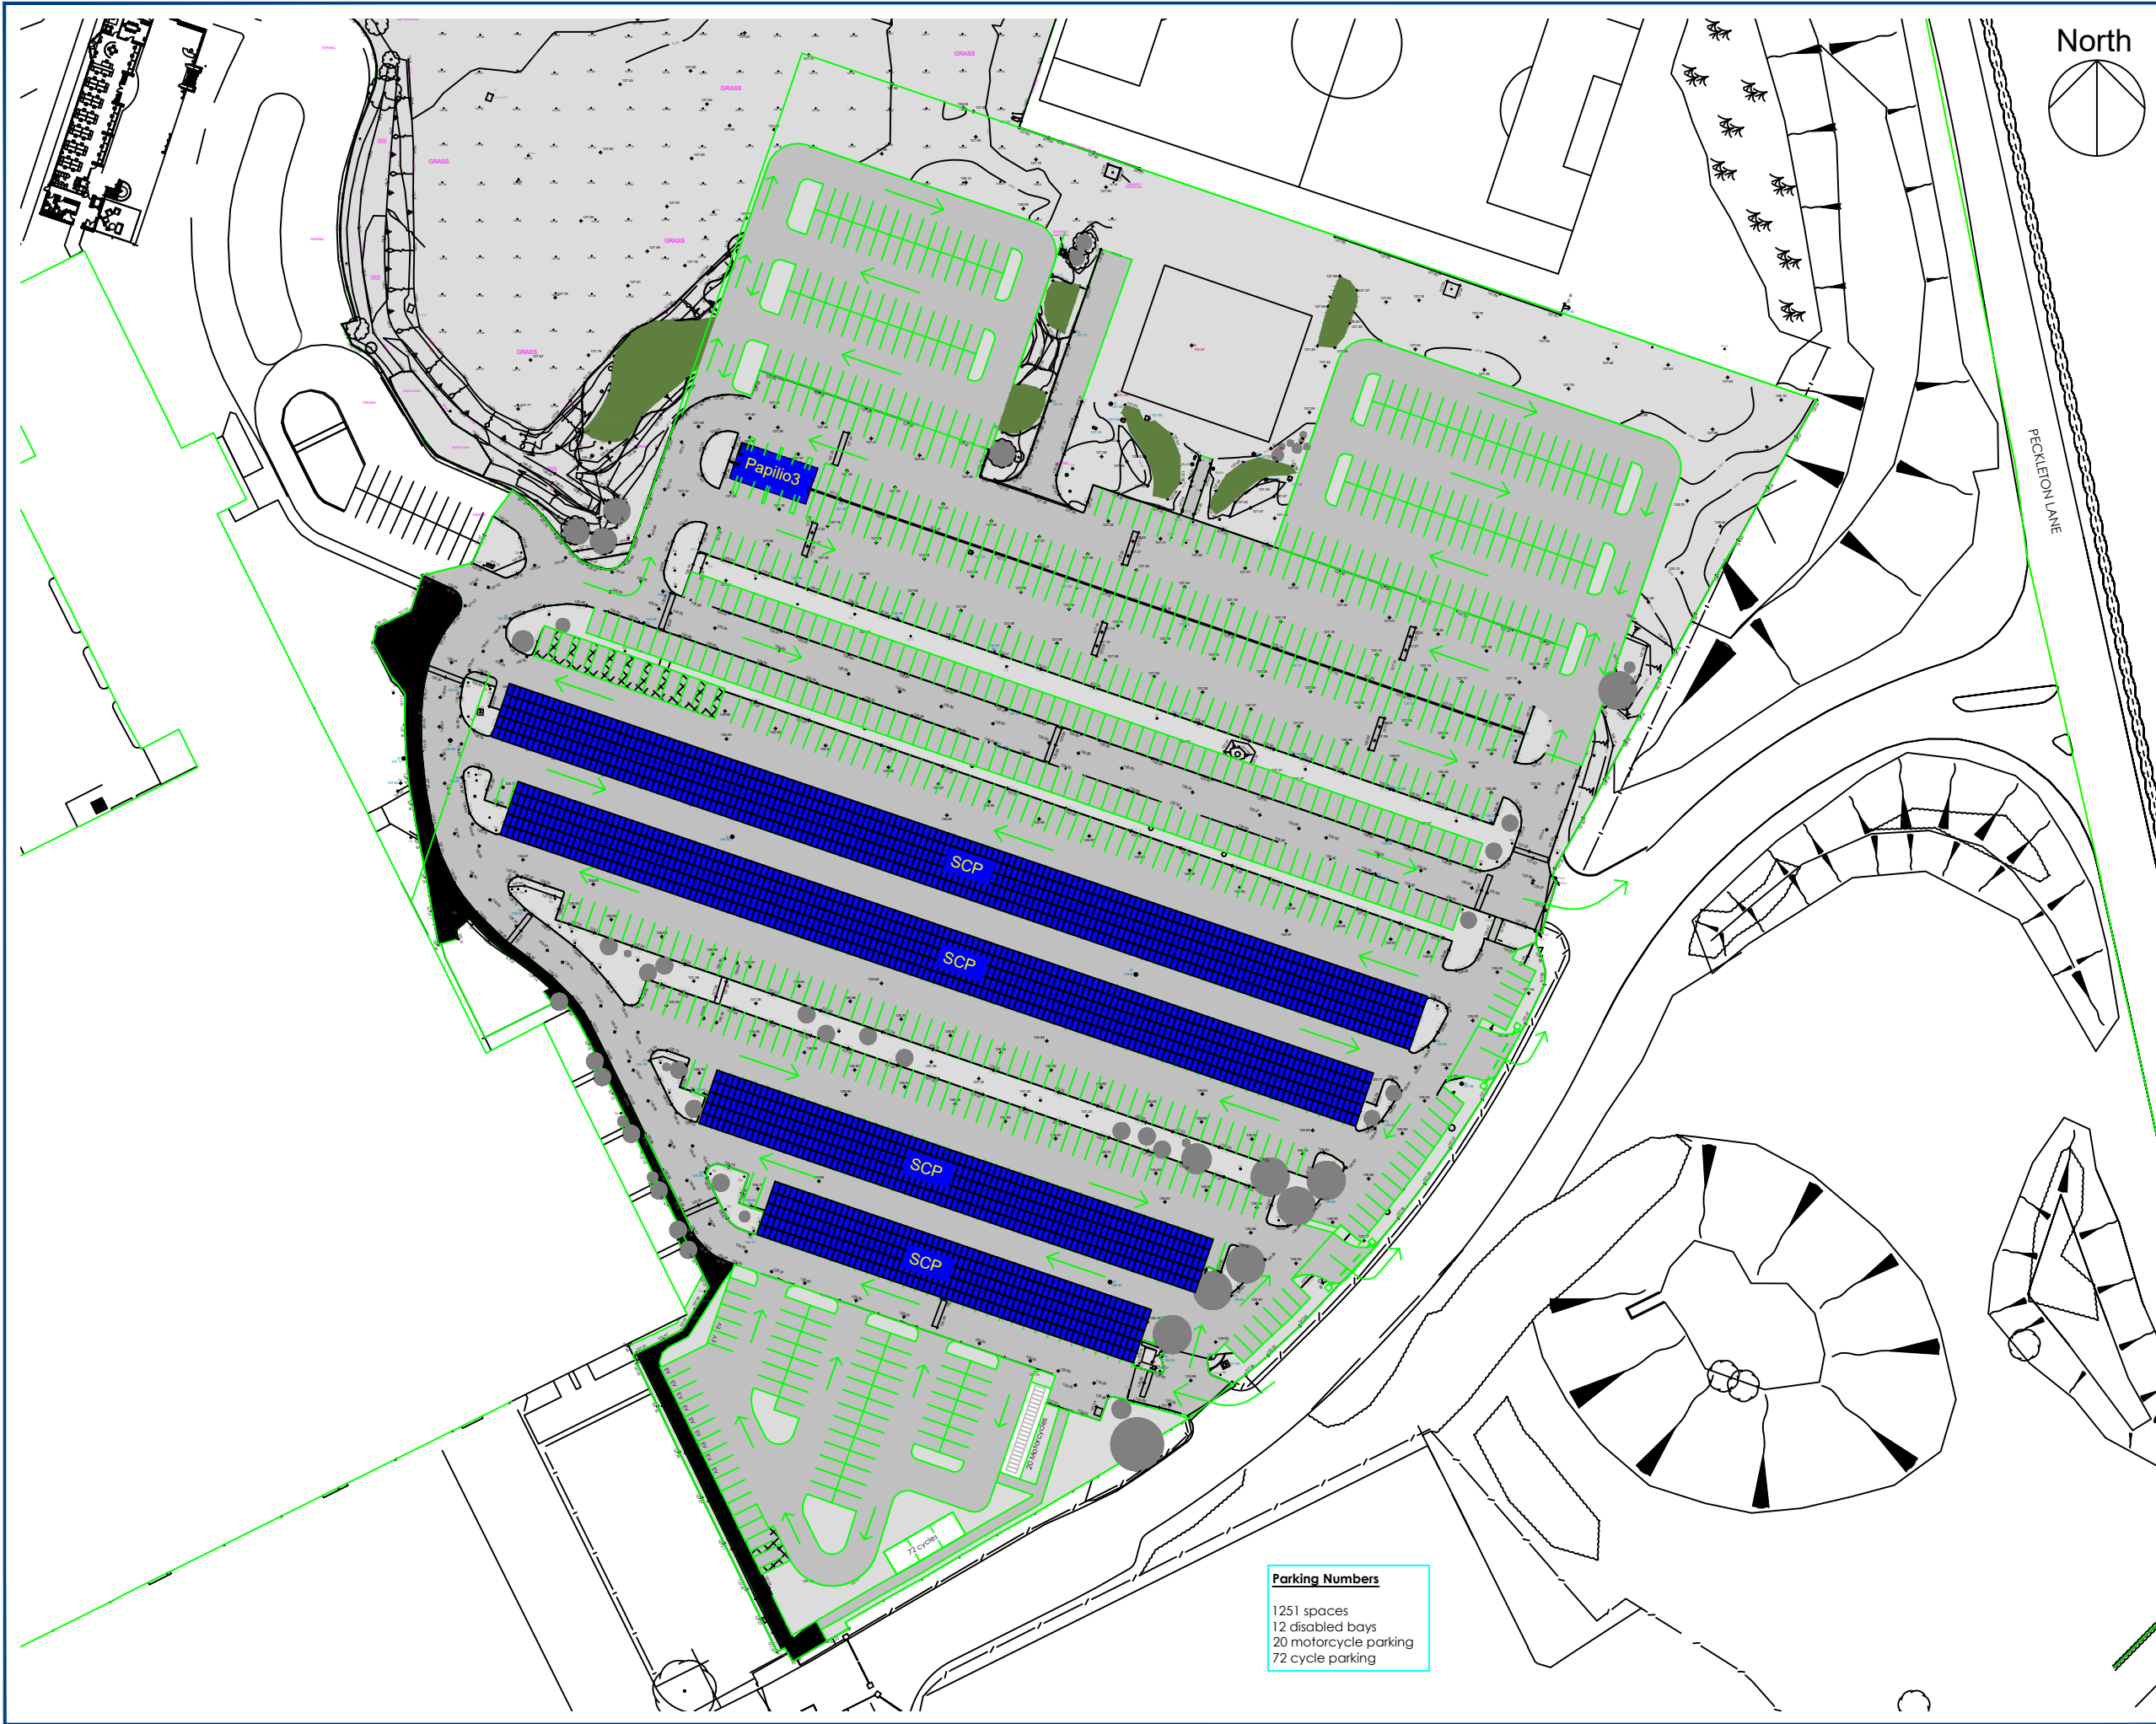

- NOTES:
1. All information in this document is copyright of 3ti and may not be used or reproduced without prior written permission.
 2. Do not scale this drawing, use figured dimensions only. All dependencies to be reported to 3ti immediately.
 3. All dimensions are to be checked prior any works.
 4. PV Panels are JAM60D42-530/LB
 5. Area A - Installed Capacity = 1237.55kWp

AA	PROPOSED LAYOUT	AP	23/08/24
----	-----------------	----	----------

REV:	DESCRIPTION:	DRAWN:	CHECKED:	DATE:
STATUS: PRELIMINARY				

3TI ENERGY HUBS LTD
RIVERBRIDGE HOUSE,
FETCHAM GROVE,
GUILDFORD ROAD,
LEATHERHEAD, SURREY
KT22 9AD
UNITED KINGDOM

01372 365833
info@3ti.co.uk

CLIENT:

CONTRACTOR:

PROJECT/SITE: CATERPILLAR SCP

TITLE: PROPOSED SITE LAYOUT PLAN

SCALE AT A3: 1:1200 @A3	DATE: 23 AUG 2024	DRAWN: AP	CHECKED:
PROJECT NO: 229	DRAWING NO: PL-00001	REVISION: AA	

Parking Numbers
1251 spaces
12 disabled bays
20 motorcycle parking
72 cycle parking