



PLANTING AREA 02
Scale 1:500




PLANTING AREA 04
Scale 1:500



PLANTING AREA 03
Scale 1:500



PLANTING AREA 05
Scale 1:500

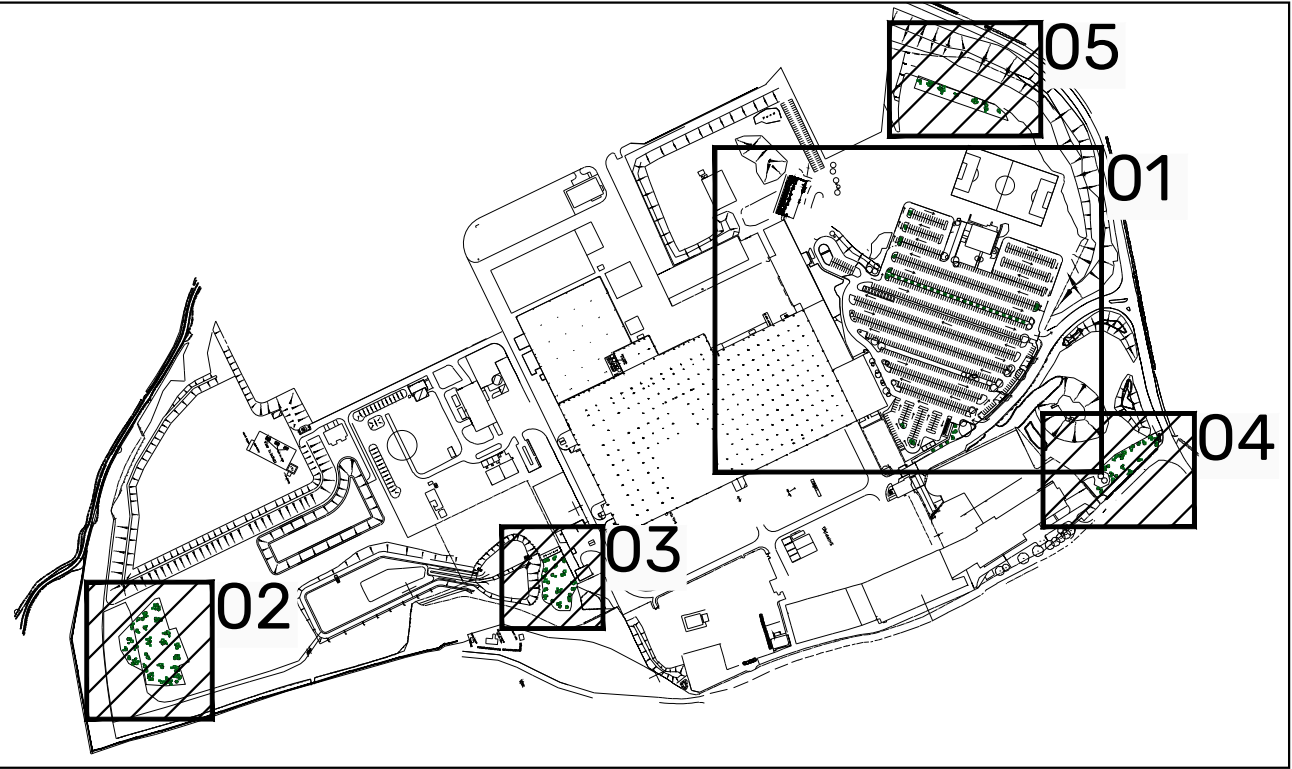

*One-Environments Ltd. This drawing is not to be scaled. All dimensions to be verified on site prior to commencement of works. Discrepancies, ambiguities and/or omissions between this drawing & information supplied by others must be reported immediately for clarification before proceeding

- NOTES
- To be read in conjunction with the following plans:
 - A257-90_01-PROPOSED CAR PARK PLAN
 - AEL-18910-A-TWP-Tree Work Plan
 - AEL-18910-A-TTP-Tree Protection Plan
- LEGEND
- Surfacing
- Asphalt Concrete [Vehicular Grade]
- Soft Landscaping
- AG Amenity Grass Seed
- WMG Wildflower Meadow Grass Seed
Emorsgate EM1 Basic General Purpose Meadow Mixture or similar
Sown on Subsoil [Cultivated depth 300mm]
- OP Ornamental Shrub & Perennial Planting
- EDP Existing Ornamental Shrub Planting retained and protected during the works
- Proposed Specimen Tree Planting 175no Proposed trees. 13 replacement strategy to replace the 58no being removed on H&S grounds and to facilitate the car park extension
Refer to Arboricultural Report AEL-18910-A-AR
Tree Pits 1200x1200x750mm deep backfilled with 50:50 mix of imported topsoil to peat free compost to PAS100.
- Existing Trees to be Retained and protected during works
Refer to Arboricultural Report AEL-18910-A-AR
- Existing Landscape Retained
No Works proposed

EM1 Basic General Purpose Meadow Mixture		
Wild Flowers		
%	Latin name	Common name
0.3	Achillea millefolium	Yarrow
1.6	Centaurea nigra	Common Knapweed
1.6	Leucanthemum vulgare	Oxeye Daisy
1.6	Malva moschata	Musk Mallow
1.6	Plantago lanceolata	Ribwort Plantain
1.6	Poterium sanguisorba	Salad Burnet
0.7	Ranunculus acris	Meadow Buttercup
0.5	Rhinanthus minor	Yellow Rattle
0.5	Daucus carota	Wild Carrot
Grasses		
%	Latin name	Common name
9	Agrostis capillaris	Common Bent
31.5	Cynosurus cristatus	Crested Dogstail
27	Festuca rubra	Red Fescue
4.5	Phleum bertolonii	Smaller Cat's-tail
18	Poa pratensis	Smooth-stalked Meadow-grass

EM1 Supplement		
%	Latin name	Common name
5.5	Arrhenatherum elatius	False Oat Grass
5.5	Astrantia major	Greater Masterwort
5.5	Carduus nutans	Musk Thistle
5.5	Centaurea scabiosa	Greater Knapweed
5.5	Deschampsia cespitosa	Tufted Hair Grass
5.5	Orobranchia elatior	Knapweed Broomrape
5.5	Orobranchia rapum-genistae	Greater Broomrape
1	Persicaria bistorta	Common Bistort
5.5	Primula veris	Cowslip
5.5	Primula vulgaris	Primrose
5.5	Pulmonaria officinalis	Comon Lungwort
5.5	Serratula tinctoria	Saw Wort
5.5	Silene dioica	Red Campion
5.5	Silene noctiflora	Night-flowering Catchfly
5.5	Tanacetum vulgare	Common Tansy
5.5	Teucrium scorodonia	Wood Sage
5.5	Trifolium pratense	Red Clover
5.5	Sanguisorba minor	Salad Burnet
5.5	Knautia arvensis	Field scabious

REVISION P01		DATE 02.09.24		BY YL		CHECKED RC	
First Issue							
CLIENT		Caterpillar UK Ltd					
PROJECT		Caterpillar UK Ltd, Peckleton Lane, Desford,					
TITLE		Landscape Strategy - Sheet 2 of 2					
DWG No.		N1432-ONE-ZZ-XX-DR-L-0002				REV	P01
STATUS		PRLIMINARY					
SCALE		1:500	@	A1	DATE	26.03.24	DRN BY RC

