



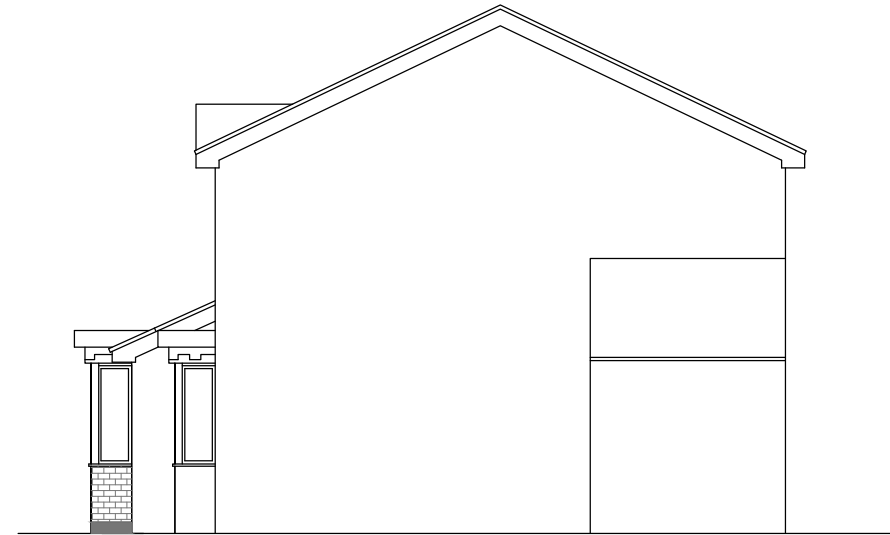


PROPOSED SIDE ELEVATION



PROPOSED FRONT ELEVATION

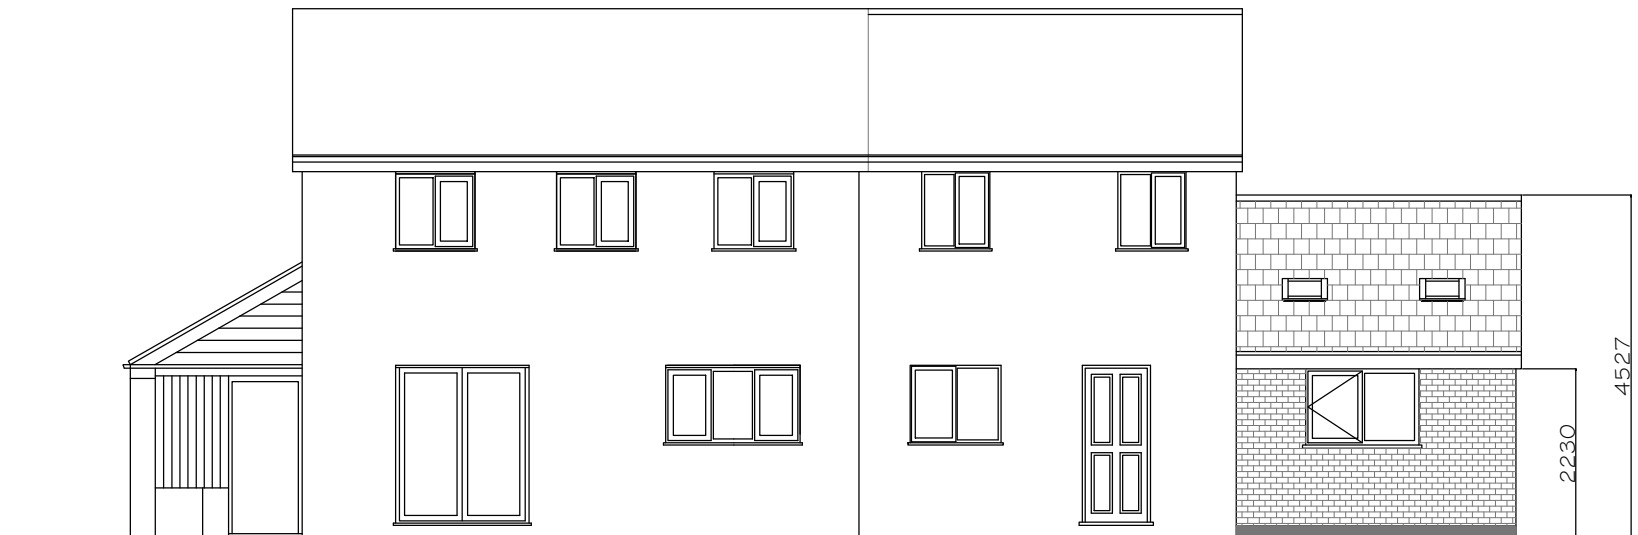

PROPOSED REAR ELEVATION

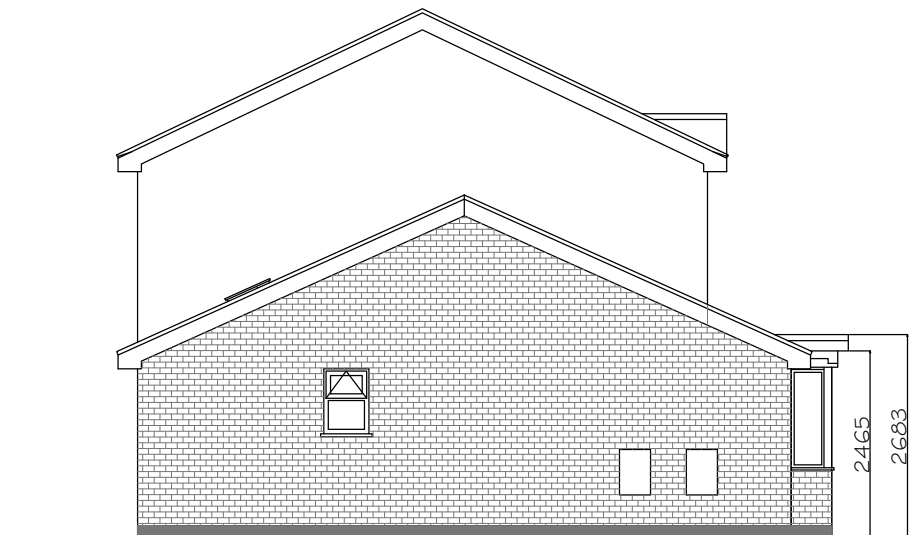

PROPOSED SIDE ELEVATION

Proposed Extension
3 Garendon Way
Groby
For N.Den & T Hines

Scale
1:100
January 2025
Number 2510/02A

Amendments
'A' Extension width reduced
to 3700mm