




Proposed view along existing drive (section EE)
scale 1:100

Existing house

New house

House on Crown Hill Close

Rev.	Date	Description	By	Ckd
A	03.05.23	New house floor level lowered	RD	LW
B	27.06.23	New house moved to right and length reduced house ridge and chimney height lowered	RD	LW
C	28.06.23	house moved to left by 0.5m	RD	LW

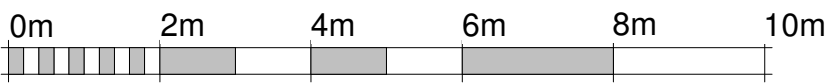

SCALE 1:100 @ A2

Client Mr and Mrs Rumble		hayward ARCHITECTS LTD 19 Station Road Hinckley Leicestershire LE10 1AW Tel: 01455 635 665 Fax: 01455 616 971 www.hayward-architects.co.uk	
Project Title Proposed new house Station RD Stoke Golding			
Drawing Title Proposed elevation along the existing drive			
Scale 1:100	Date 30.04.23	Sheet A1	Job No. 22-62
Author RD	Checked by LW		Drawing No. 30 C
Status COMMENT			