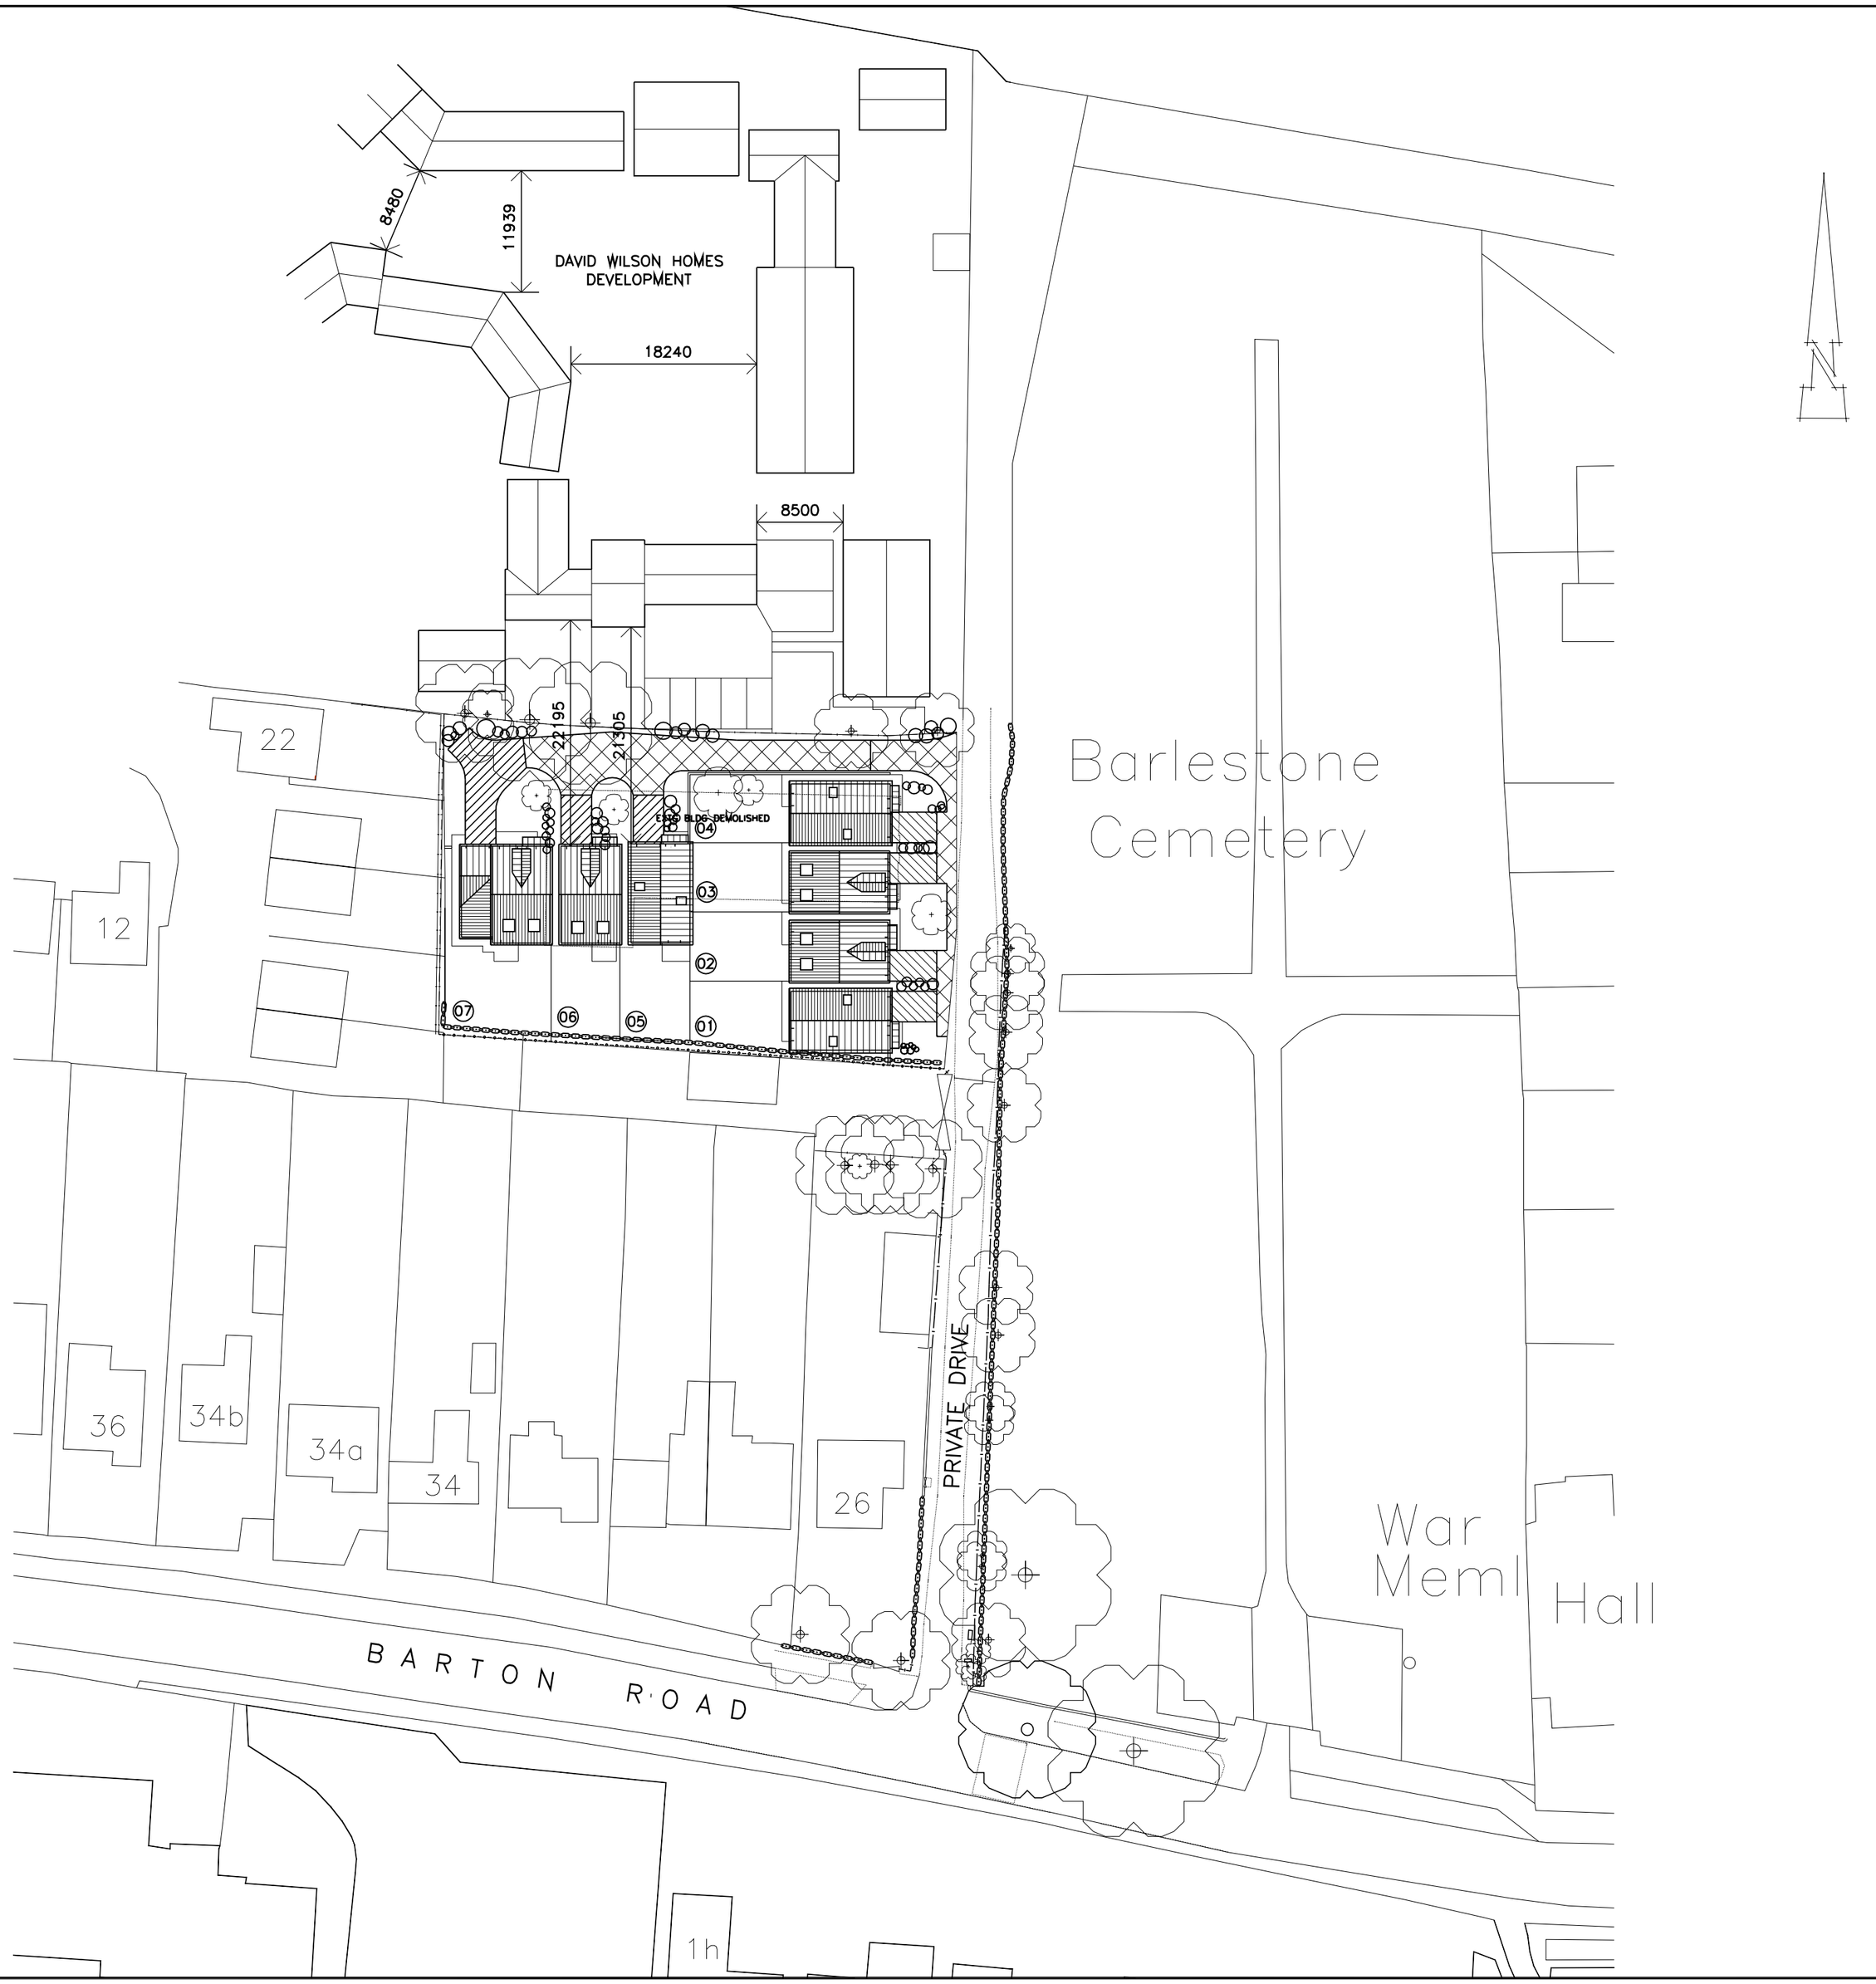

PROJECT NO 909 - DWG NO 130 REVISION *

DRAWING TITLE
Site Layout
*

PROJECT
30A BARTON ROAD
Barlestone

SCALE	DATE	DWN	CHK
1:500@A2 xx@A3	24-04-09	SIWE	--

REVISION/ISSUE
Planning Issue

rev	date	description
-	-	--

barrie newcombe ASSOCIATES
winnington hall, winnington,
northwich, cheshire, CW8 4DU
Tel: (01606) 782 500
Fax: (01606) 782 510

Copyright reserved to the Architects. This drawing may not be used or reproduced without their written consent.