

DC PLAN

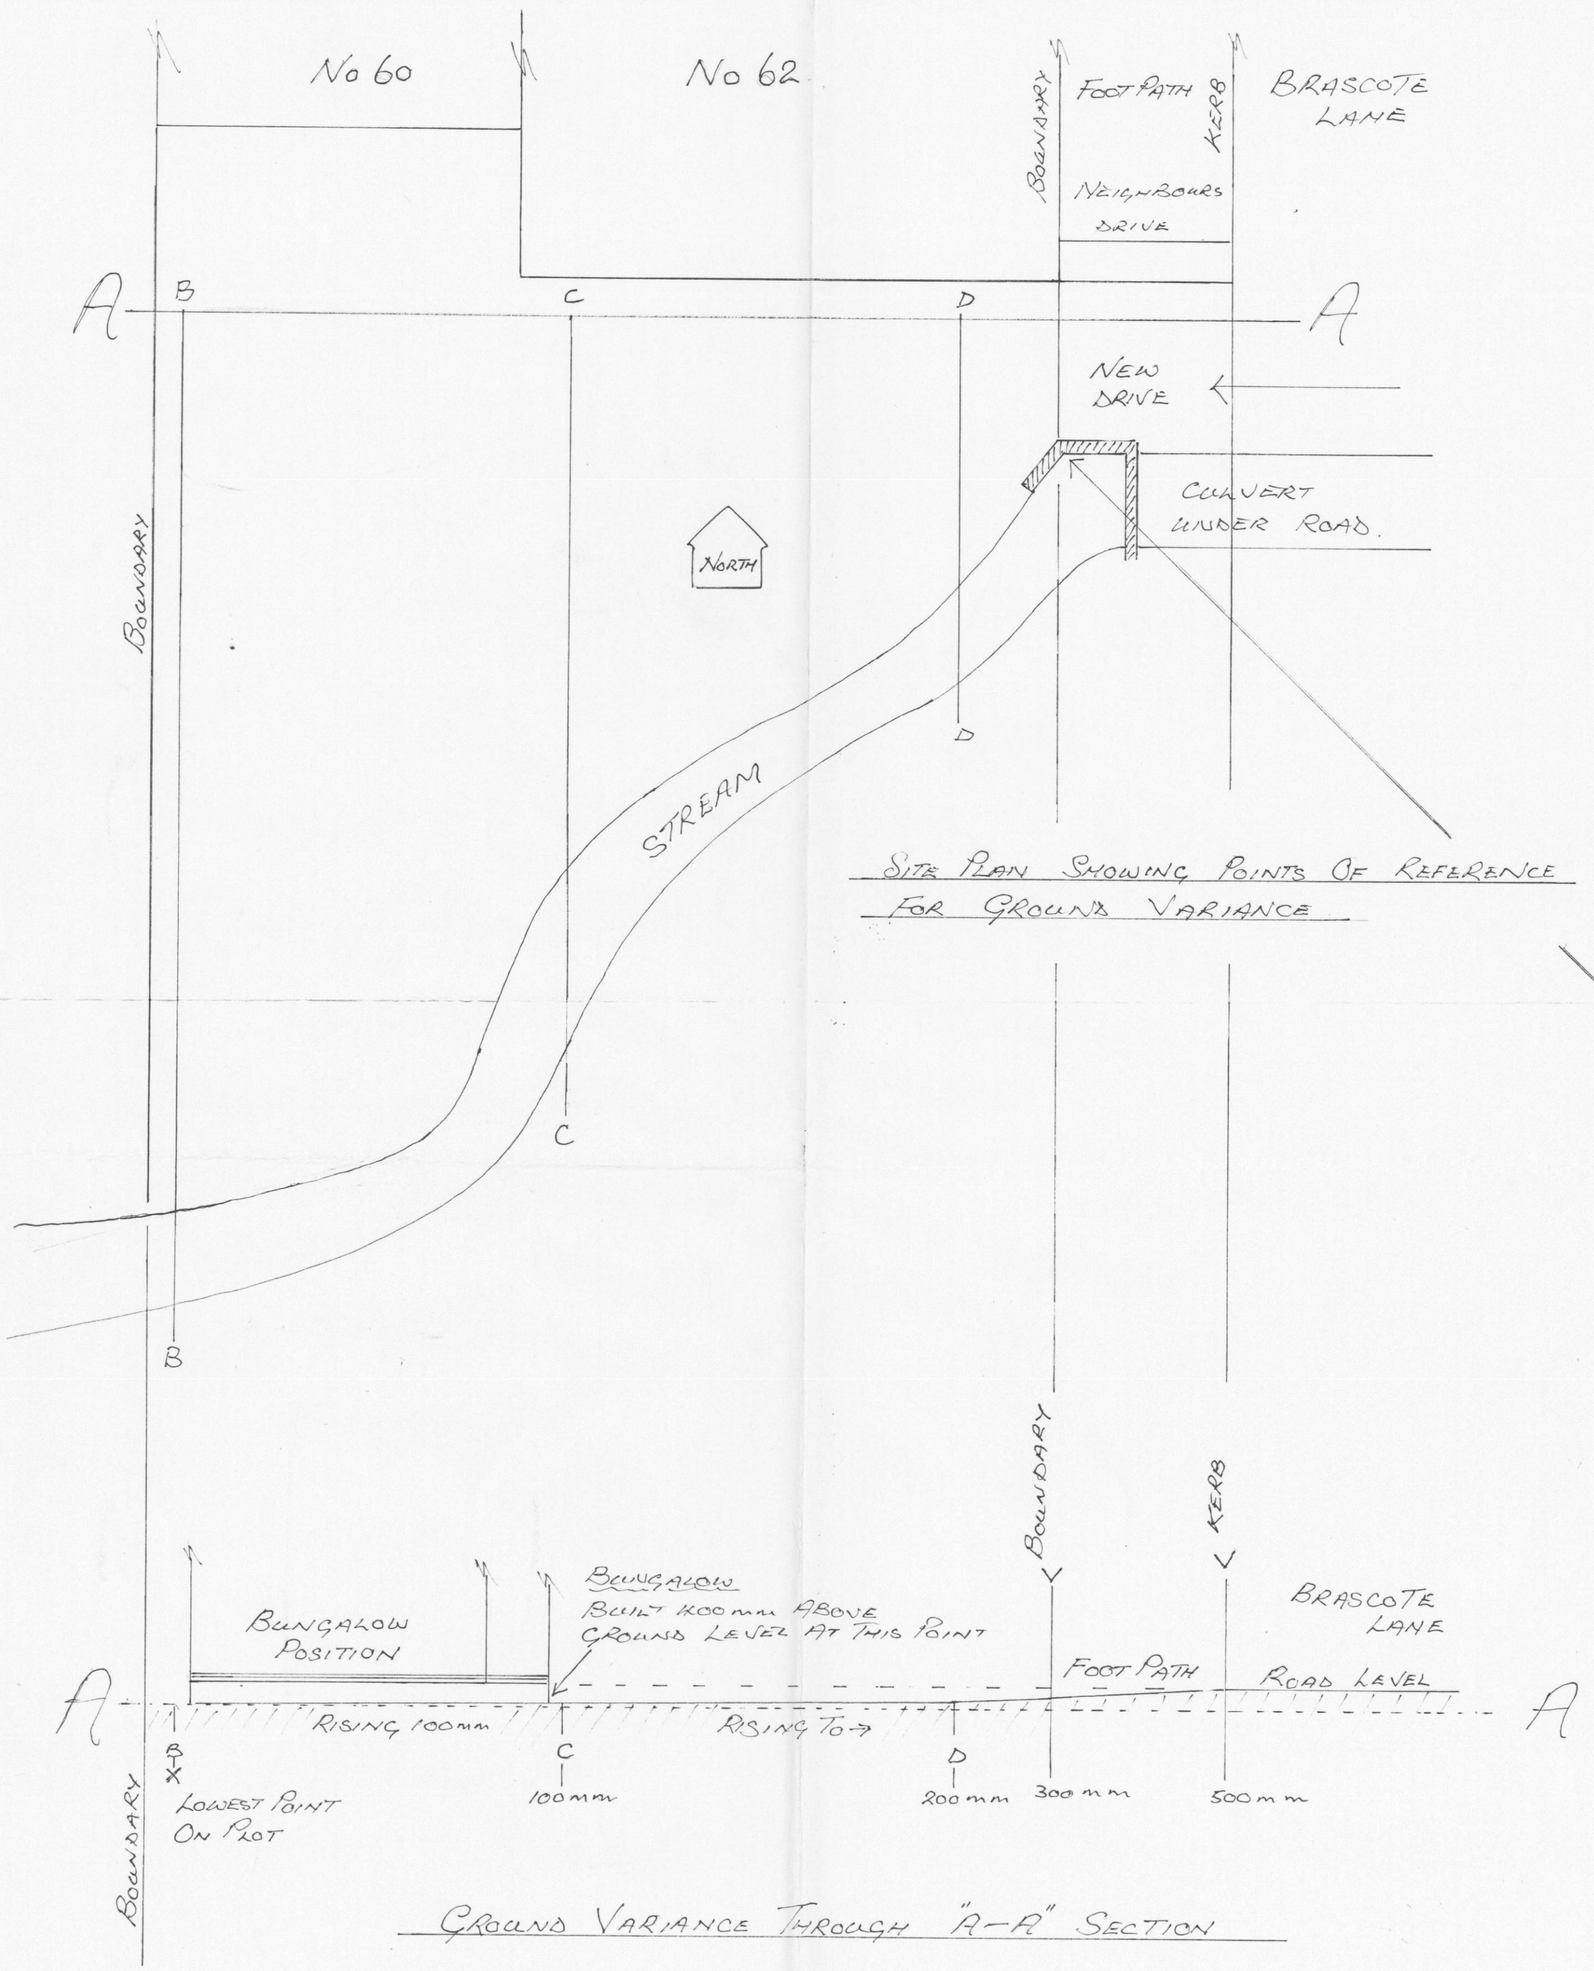


TOPOGRAPHICAL STUDY OF SITE. SCALE 1/100


REAR GARDEN OF 60 LABURNUM AVE. NEWBOLD VERNON, LEICES. REF 11/00657/FUL

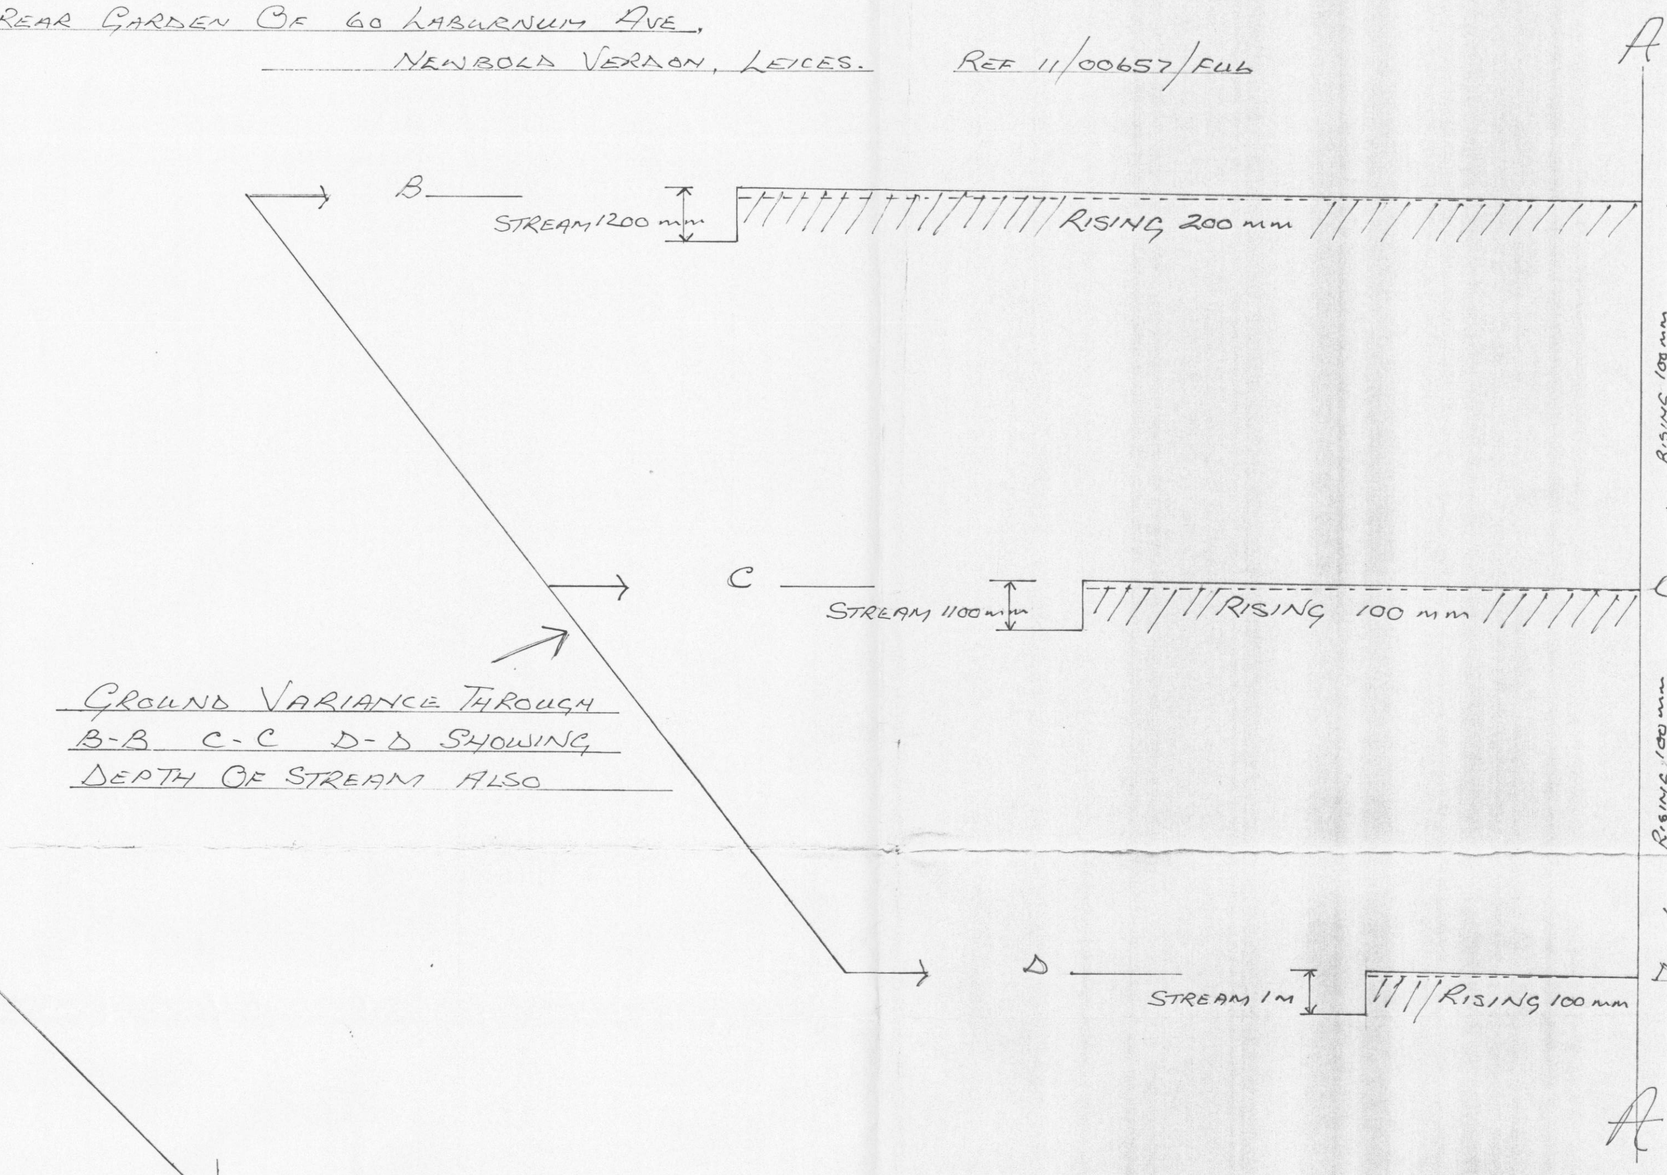


GROUND VARIANCE THROUGH B-B C-C D-D SHOWING DEPTH OF STREAM ALSO

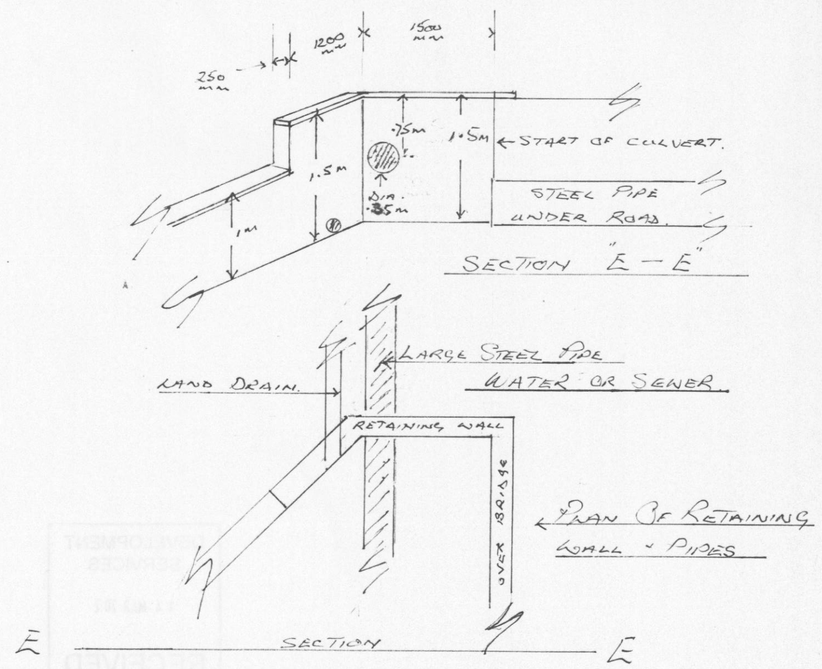

NEW TRENCH 600mm WIDE TO BE DUG AT THE SIDE OF EXISTING WALL WITH AN EXTRA 300mm DEEPER FOOTING THAN EXISTING DEPTH. ALL PIPE TO BE SHUTTERED AND LINTELS FITTED ABOVE.

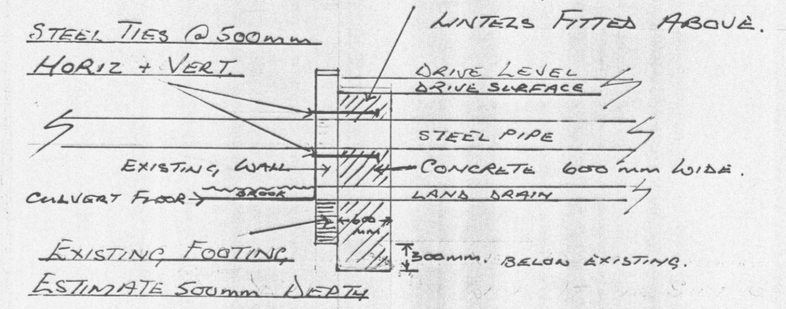

SECTION "F-F"

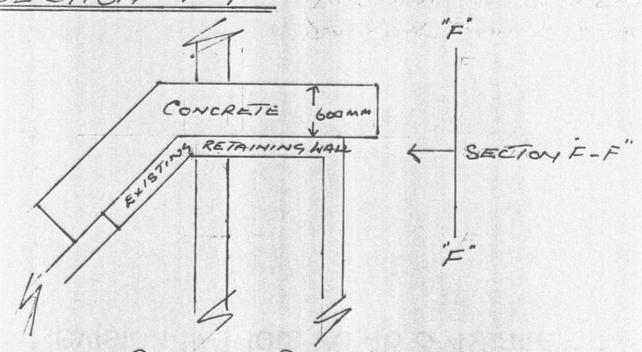

PLAN OF RETAINING WALL & CONCRETE SUPPORT WALL