

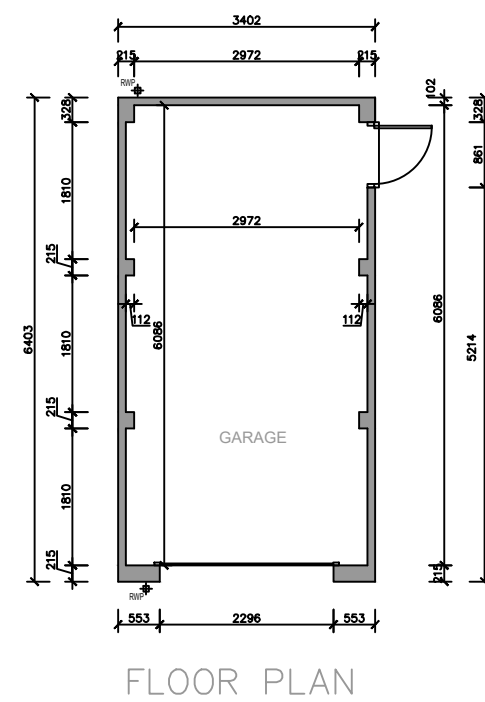


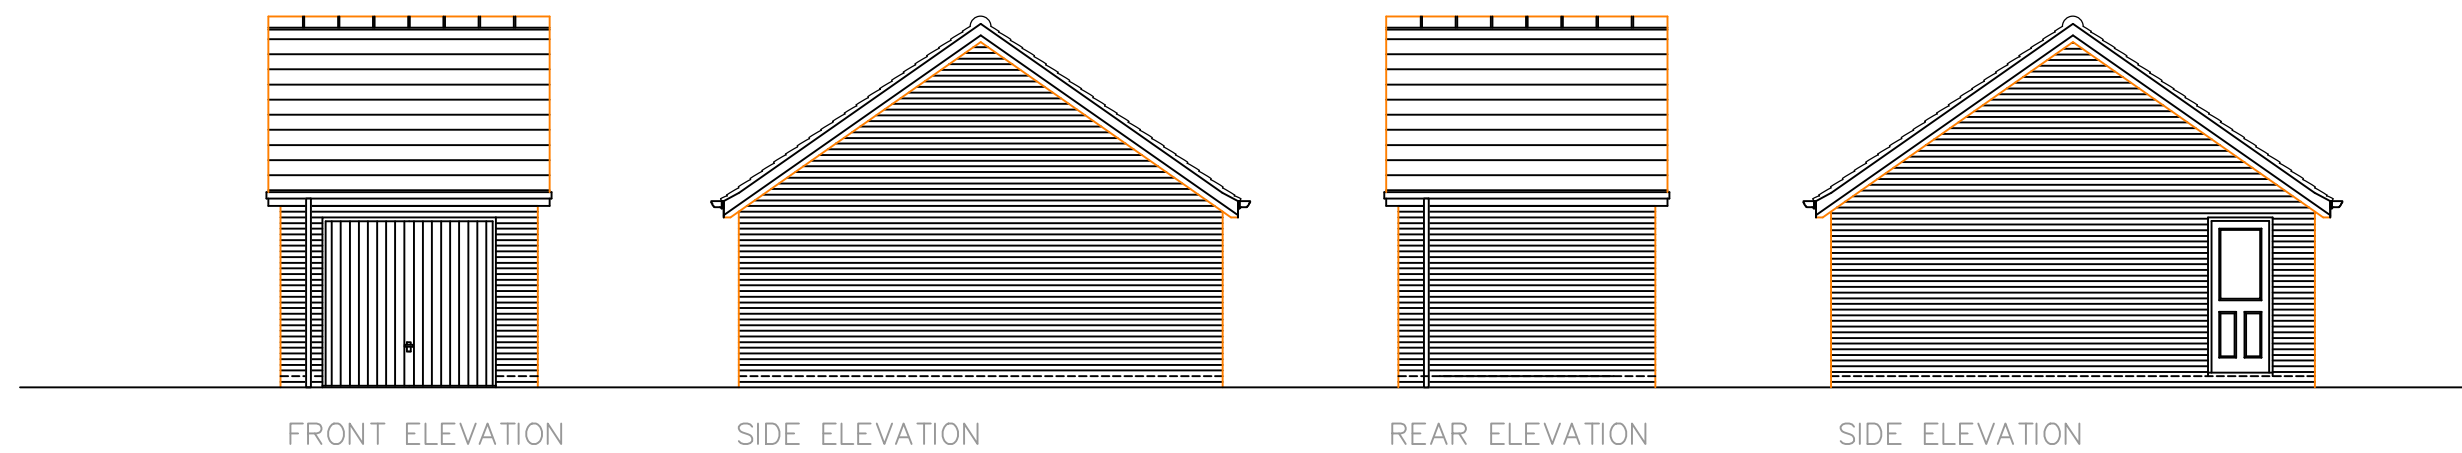

Rev	Amendment	Date	Drn/Chk
Revisions:			

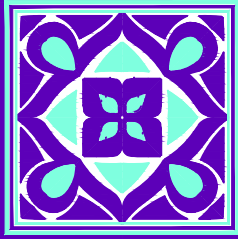

white ridge
architecture
hilton hall hilton lane eesington staffordshire WV11 2SQ
telephone : 01902 728866
w : whiteridgearchitecture.co.uk
e : info@whiteridgearchitecture.co.uk

Client:
BARWELL CAPITAL

Site:
Proposed Residential Development off
Hinckley Road, Barwell

Title:
Single Garage

Scale:
1:100@A2

Drg No.:

Date:
27/04/21

Rev:

DWG File Ref:
DRAWN:BD

Written dimensions to be taken only. Do not scale from drawing.
Minor inaccuracies may occur due to printing processes.

Residential Development off Hinckley Road, Barwell