11/00321/Ful.
Received 1.6.11.

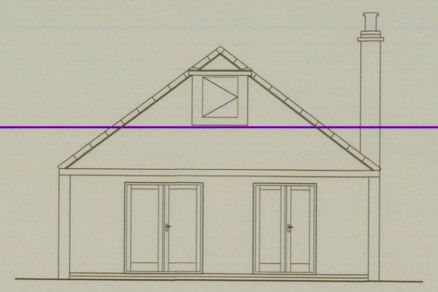

Existing Rear Elevation



Existing Front Elevation

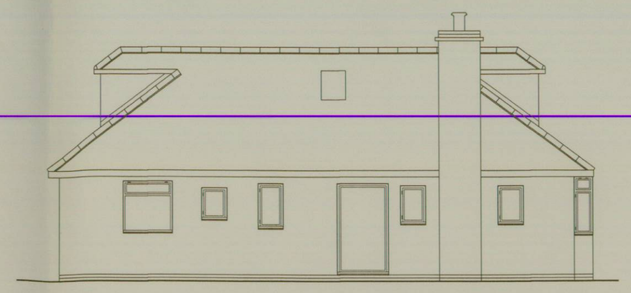

Existing Elevation To No 90

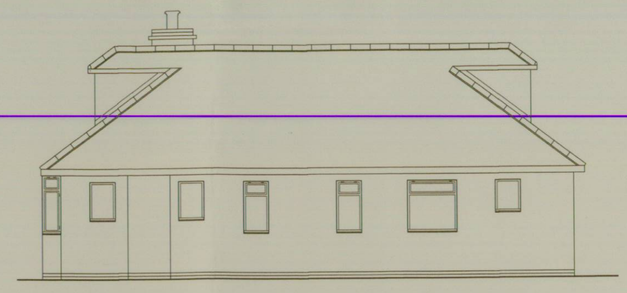

Existing Elevation To No 86

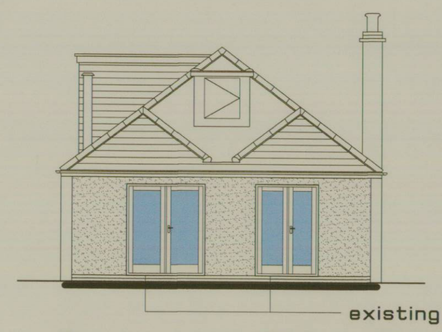

Proposed Rear Elevation

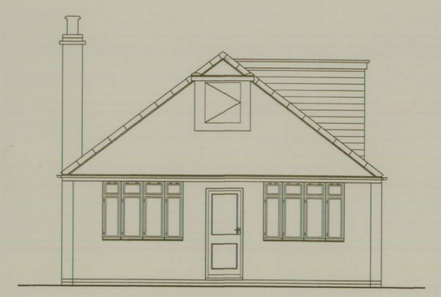

Proposed Front Elevation

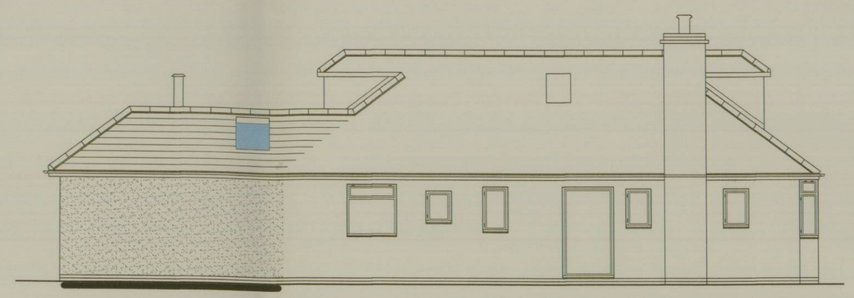

Proposed Elevation To No 90

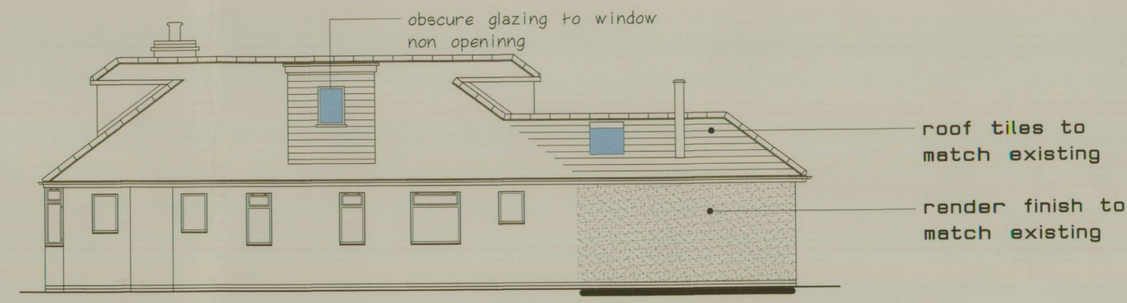

Proposed Elevation To No 86

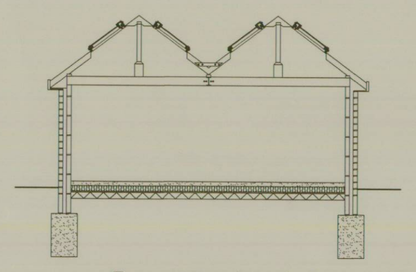

Section AA

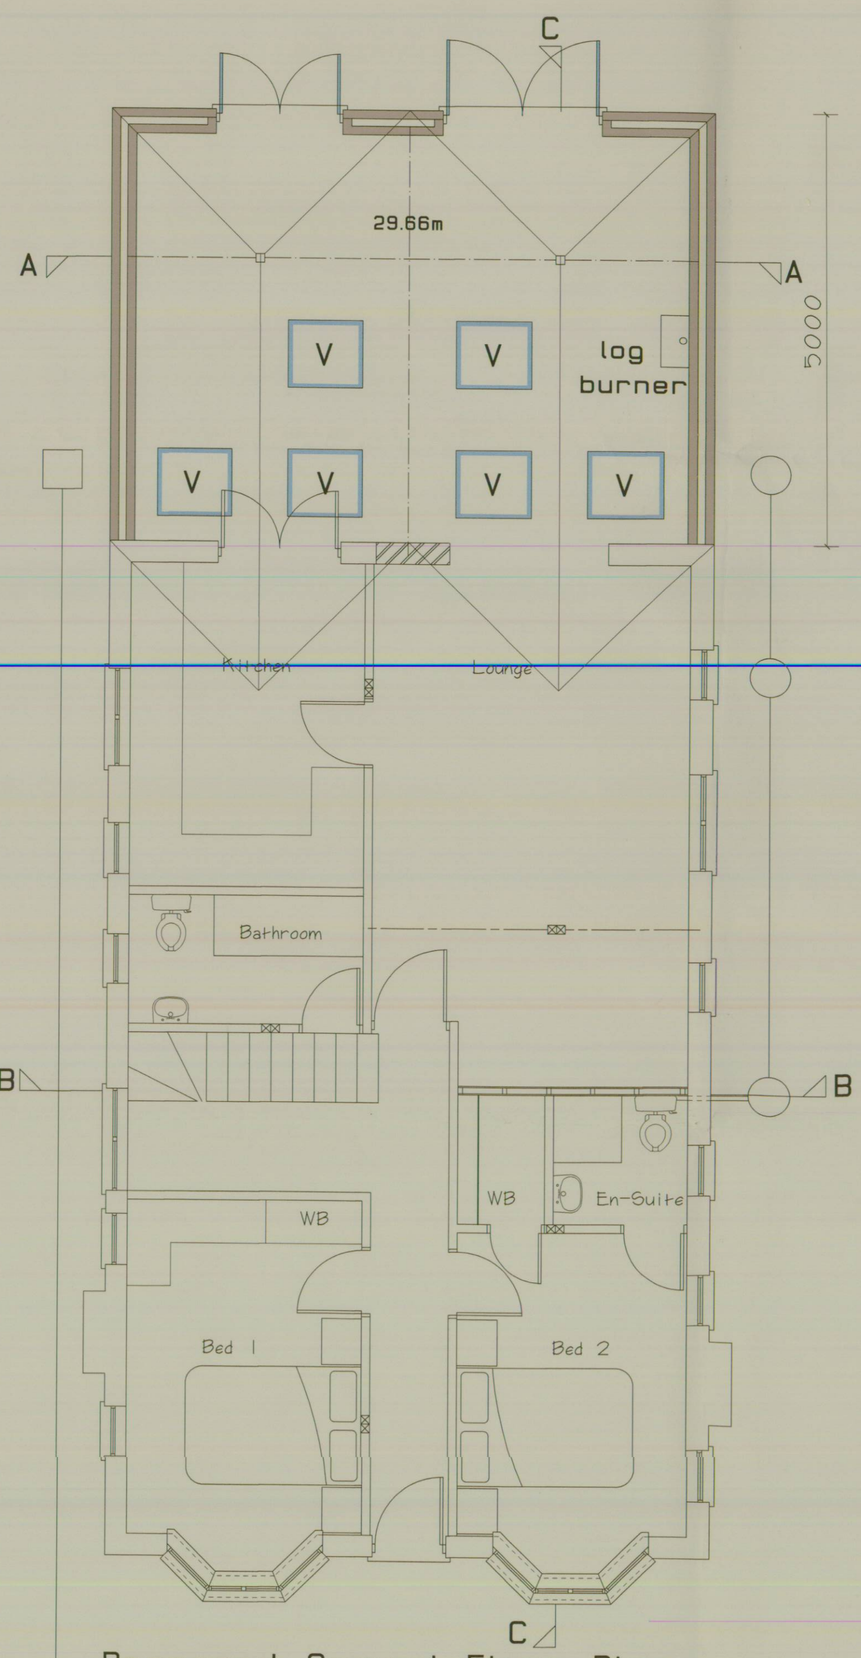

Proposed Ground Floor Plan

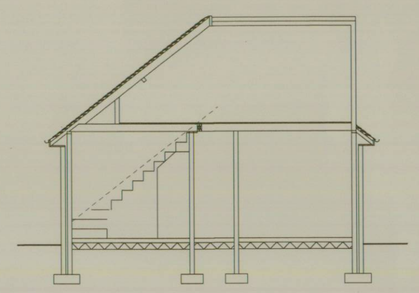

Section BB

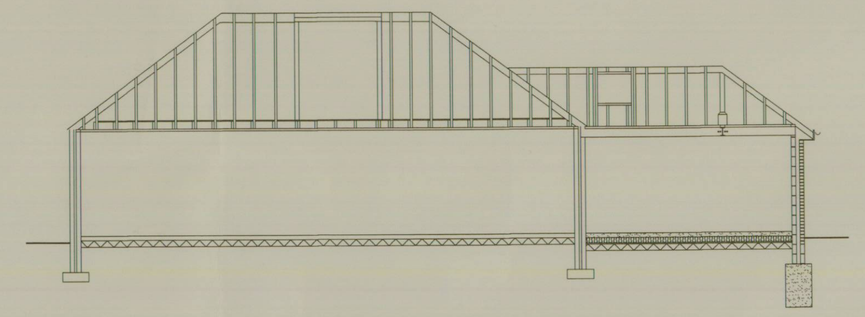

Section CC

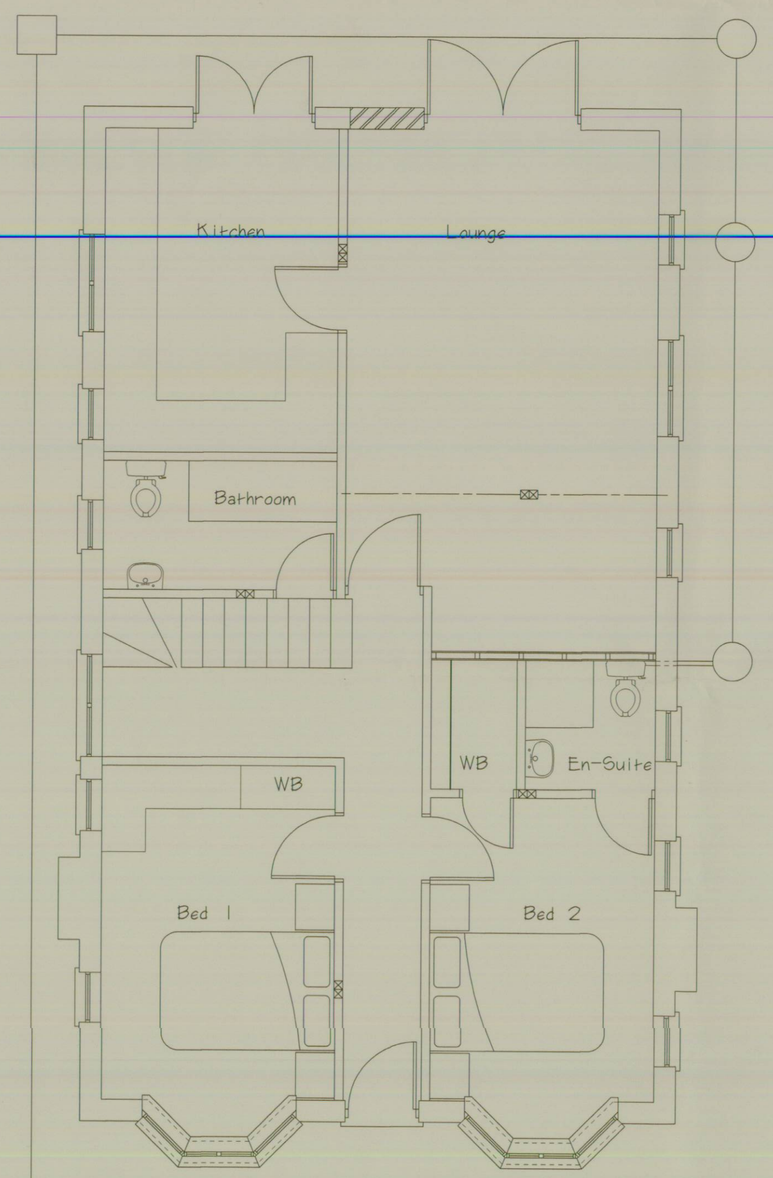

Proposed Ground Floor Plan

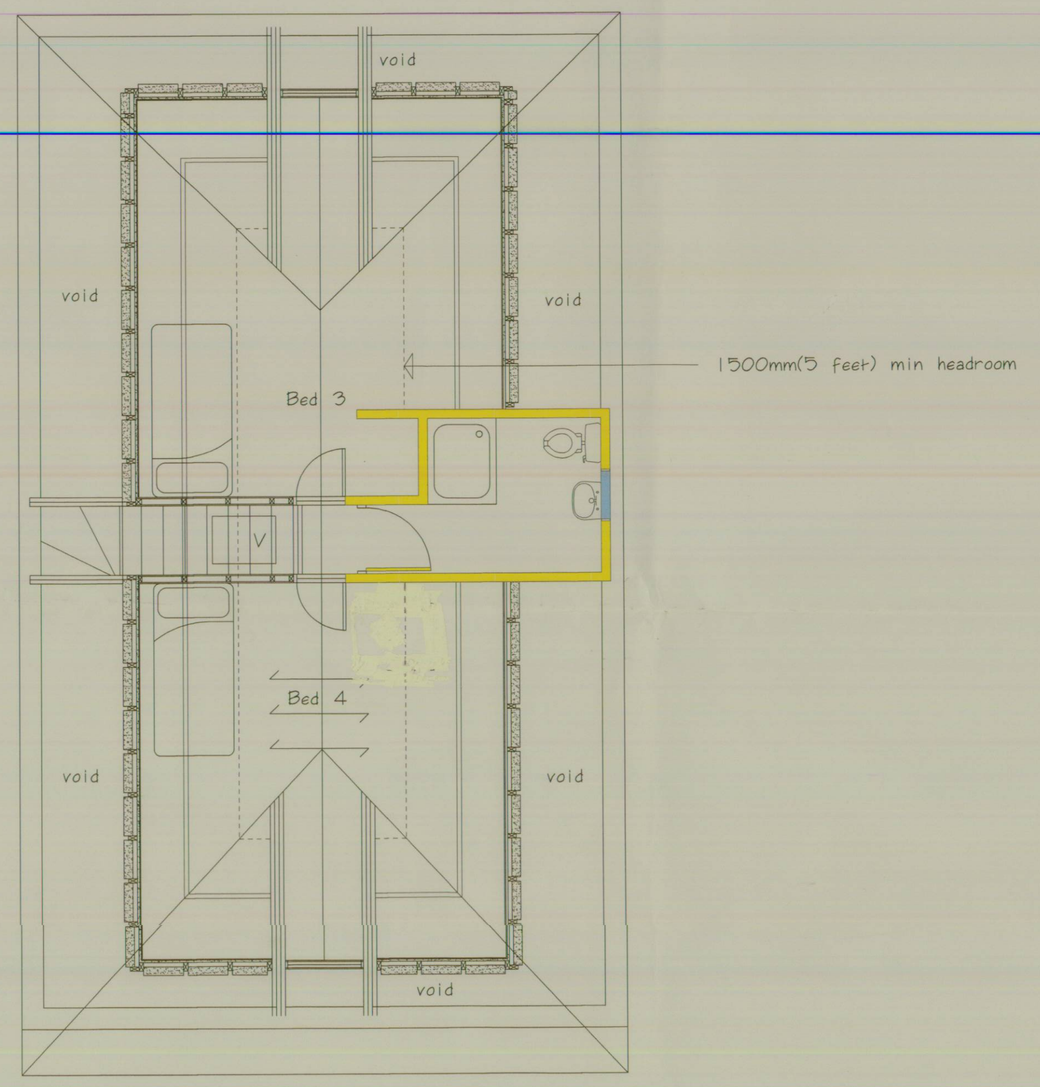

Proposed First Floor Plan

CLIENT
Mr R Mayne

JOB TITLE
88 Clarendon Rd
Hinckley
Leics

DRAWING TITLE
Proposed Extension To The Rear Of Detached Bungalow

07812 935781

SCALE	DATE	DRAWN BY
1:50 & 1:100	march 2011	D Wilkinson A Moore

DRG NO