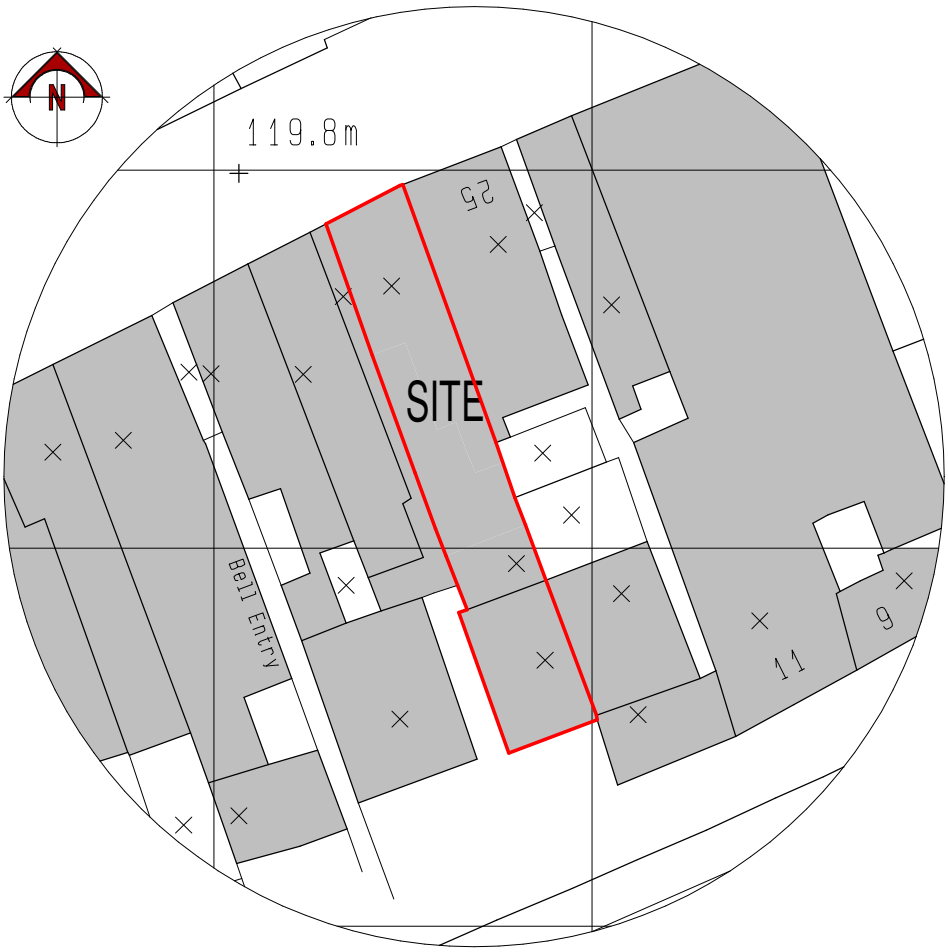

0.0m 10.0m 20.0m 30.0m 40.0m 50.0m

scale bar @ 1:1250

BLOCK PLAN

SCALE 1:500

Ryman stationery SINCE 1893

PROPOSED REPLACEMENT
SHOP FRONT AT
23 CASTLE STREET,
HINCKLEY,
LEICESTERSHIRE,
LE10 1DA.

BLOCK PLAN

Date	Sheet	Scale
JULY 2002	A4	1:500
Drg No.	Rev.	Drawn
2008-1569-04	-	ASR

Rev.

SAMMONS Architectural LIMITED
Chartered Institute of Architectural Technologists

10 Cawdry Buildings, Fountain Street, Leek. ST13 6JP
Telephone + Fax 01538 386002
E-mail: info@sammonsltd.co.uk

This drawing is copyright. Do not scale.
All dimensions must be checked prior to commencement.