
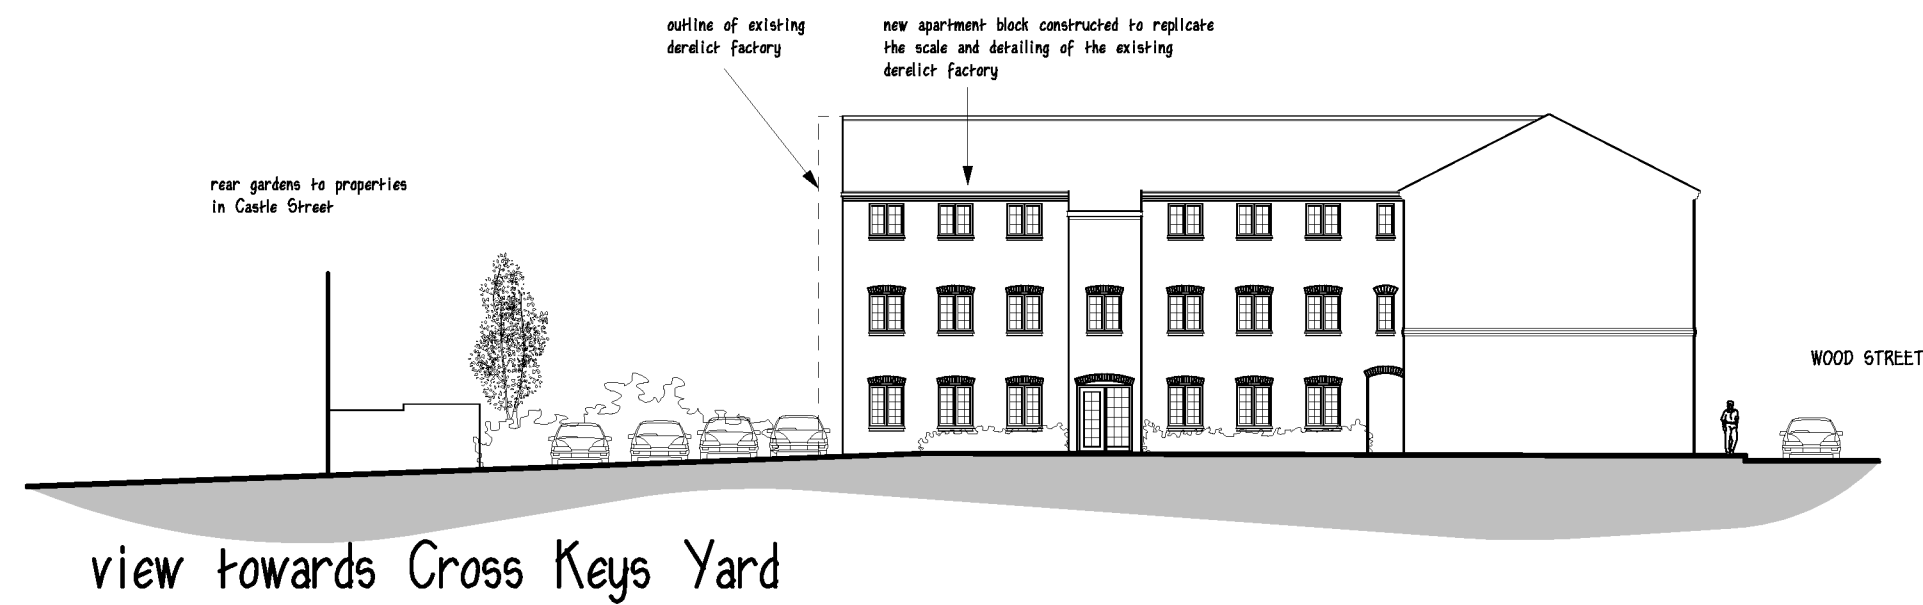
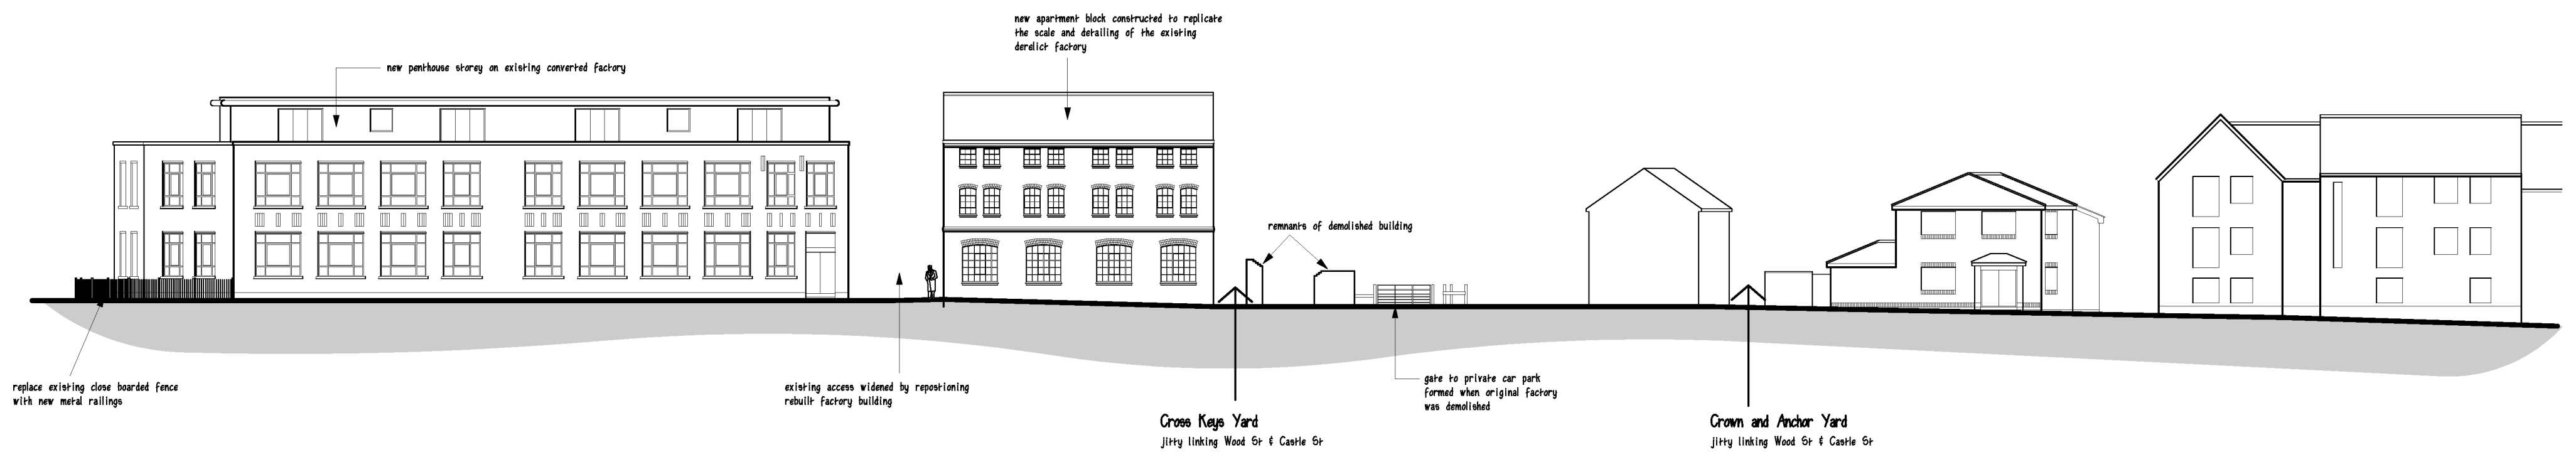


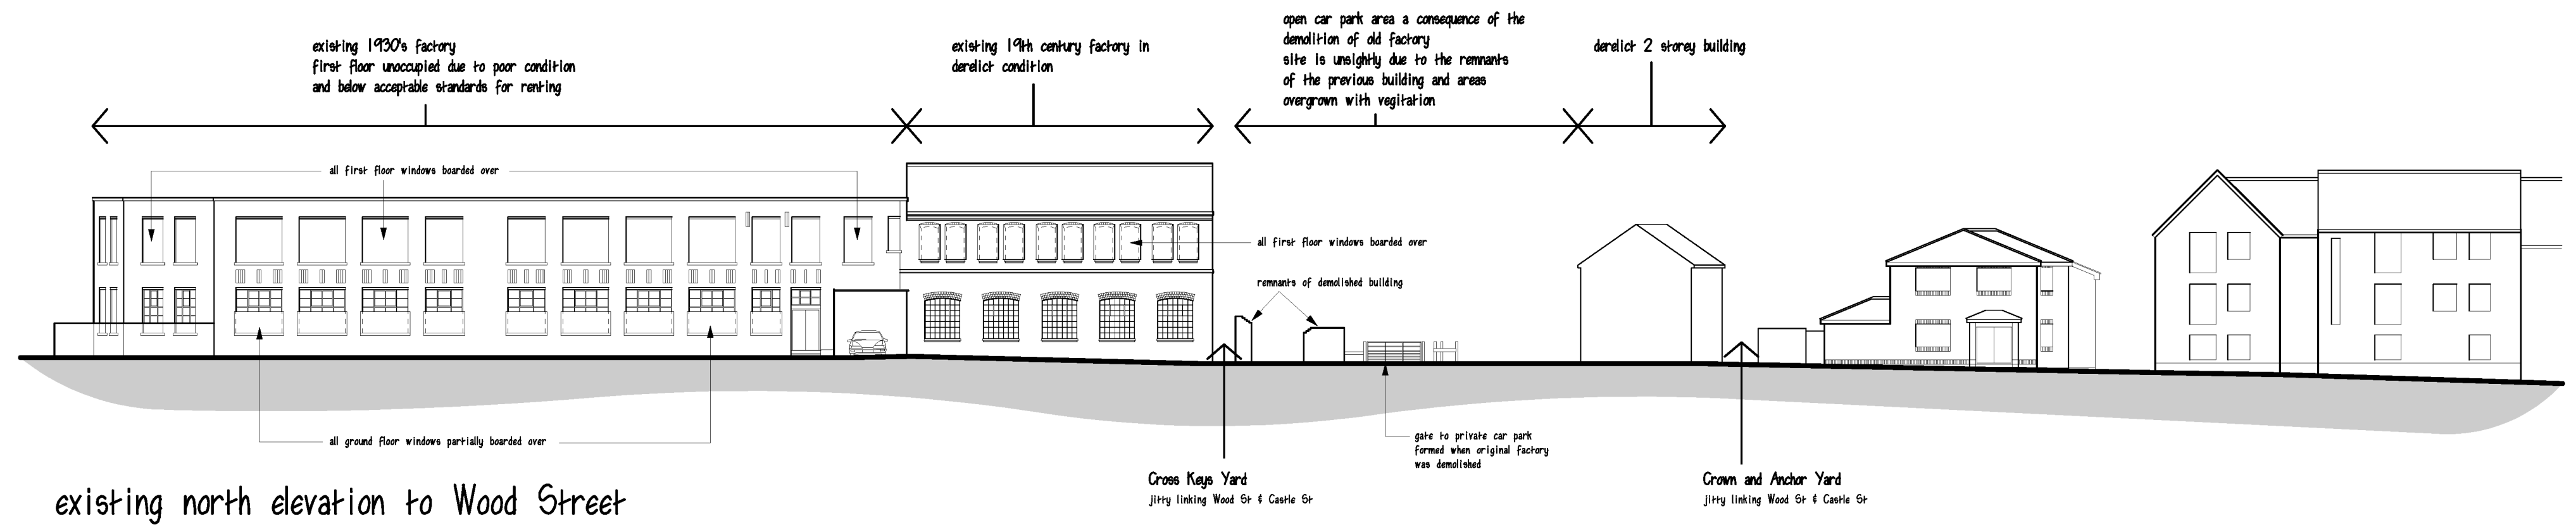

hayward
ARCHITECTS LTD

19 Station Rd
Hinckley
Leicestershire
LE10 1AW

Tel: 01455 635665
Fax: 01455 618971
www.hayward-architects.co.uk

client	Onyxrose Ltd		
project	proposed redevelopment Wood Street Hinckley		
drawing	street elevation		
scale	1 : 250	author	JRH
date	April 2019	sheet	A2
job No	19/28	drawing No	06b

REVISIONS
A - yard elevations added June 2019
B - scheme amended to remove adjacent site May 2021

THE COPYRIGHT OF THIS DRAWING IS VESTED IN HAYWARD ARCHITECTS LTD.
REPRODUCTION IN ANY FORM, EITHER IN WHOLE OR IN PART IS FORBIDDEN
WITHOUT THE PRIOR WRITTEN PERMISSION OF THE COPYRIGHT HOLDER.
DO NOT SCALE FROM DRAWING ONLY FIGURED DIMENSIONS ARE TO BE USED