


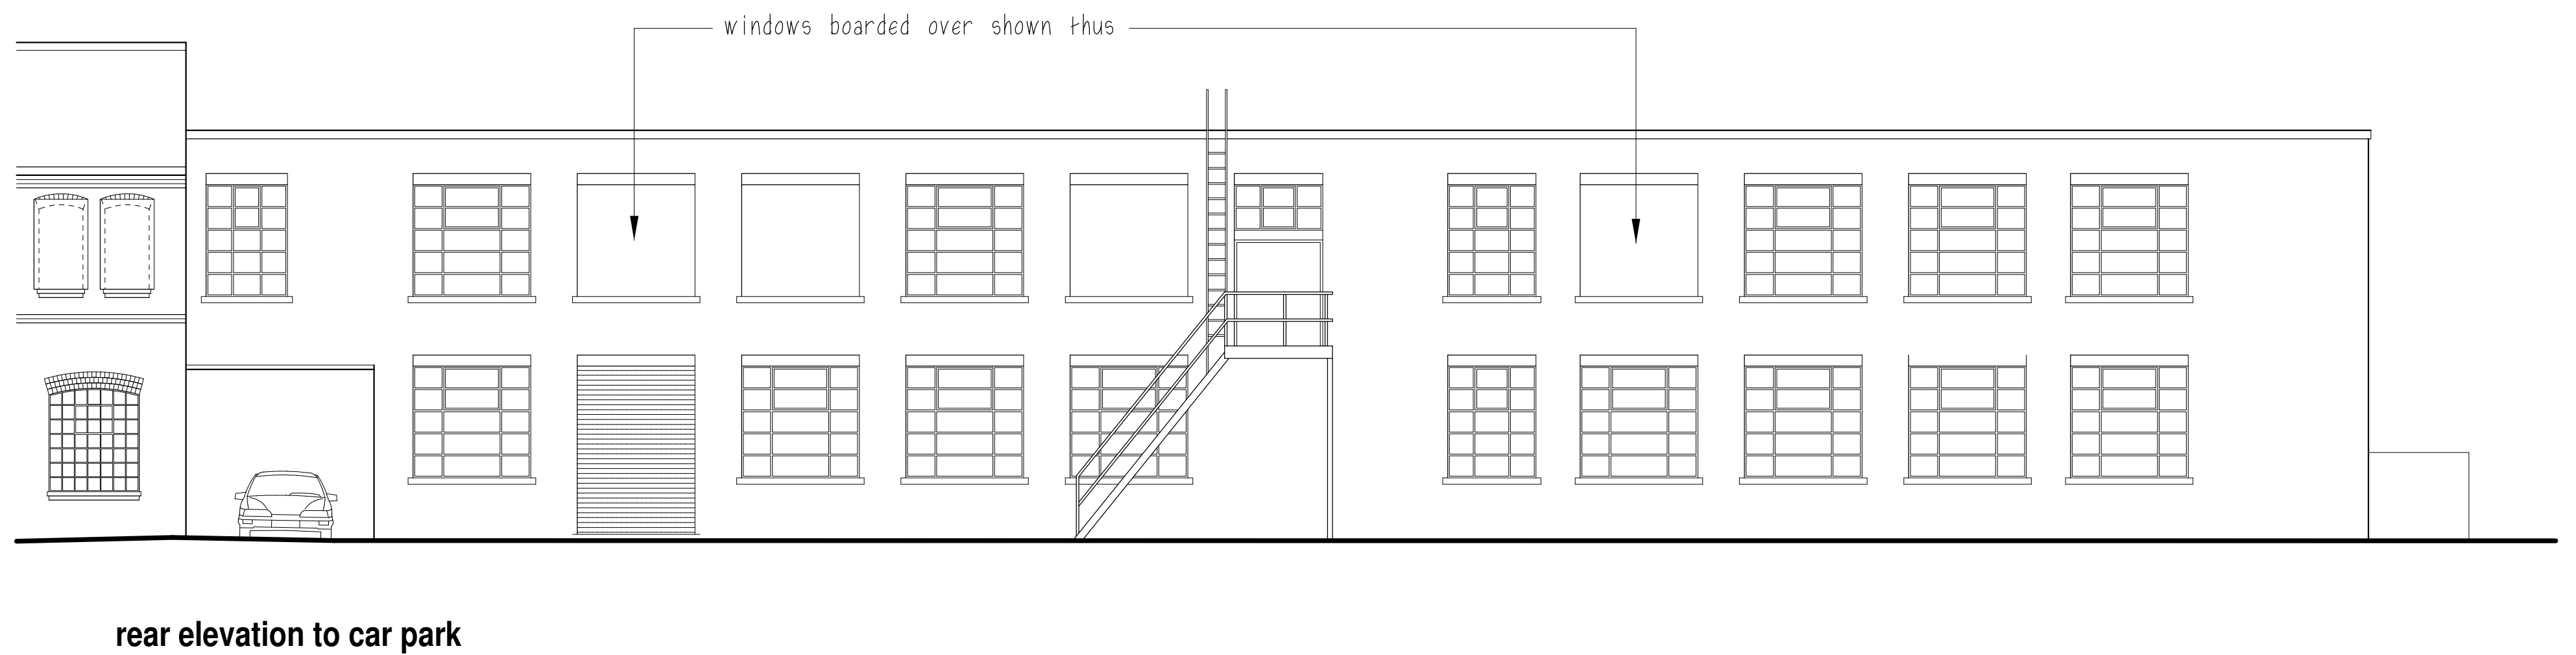

client	Onyxrose Ltd		hayward ARCHITECTS LTD	
project	proposed redevelopment Wood Street Hinckley		19 Station Rd Hinckley Leicestershire LE10 1AW	
drawing	building B survey elevations		Tel: 01455 635665 Fax: 01455 618971 www.hayward-architects.co.uk	
scale	1 : 100		sheet	job No
author	JRH	date	April 2019	19/28
			A2	drawing No
				13

THE COPYRIGHT OF THIS DRAWING IS VESTED IN HAYWARD ARCHITECTS LTD.
REPRODUCTION IN ANY FORM, EITHER IN WHOLE OR IN PART IS FORBIDDEN WITHOUT THE PRIOR WRITTEN PERMISSION
OF THE COPYRIGHT HOLDER. DO NOT SCALE FROM DRAWING AND ONLY FIGURED DIMENSIONS ARE TO BE USED