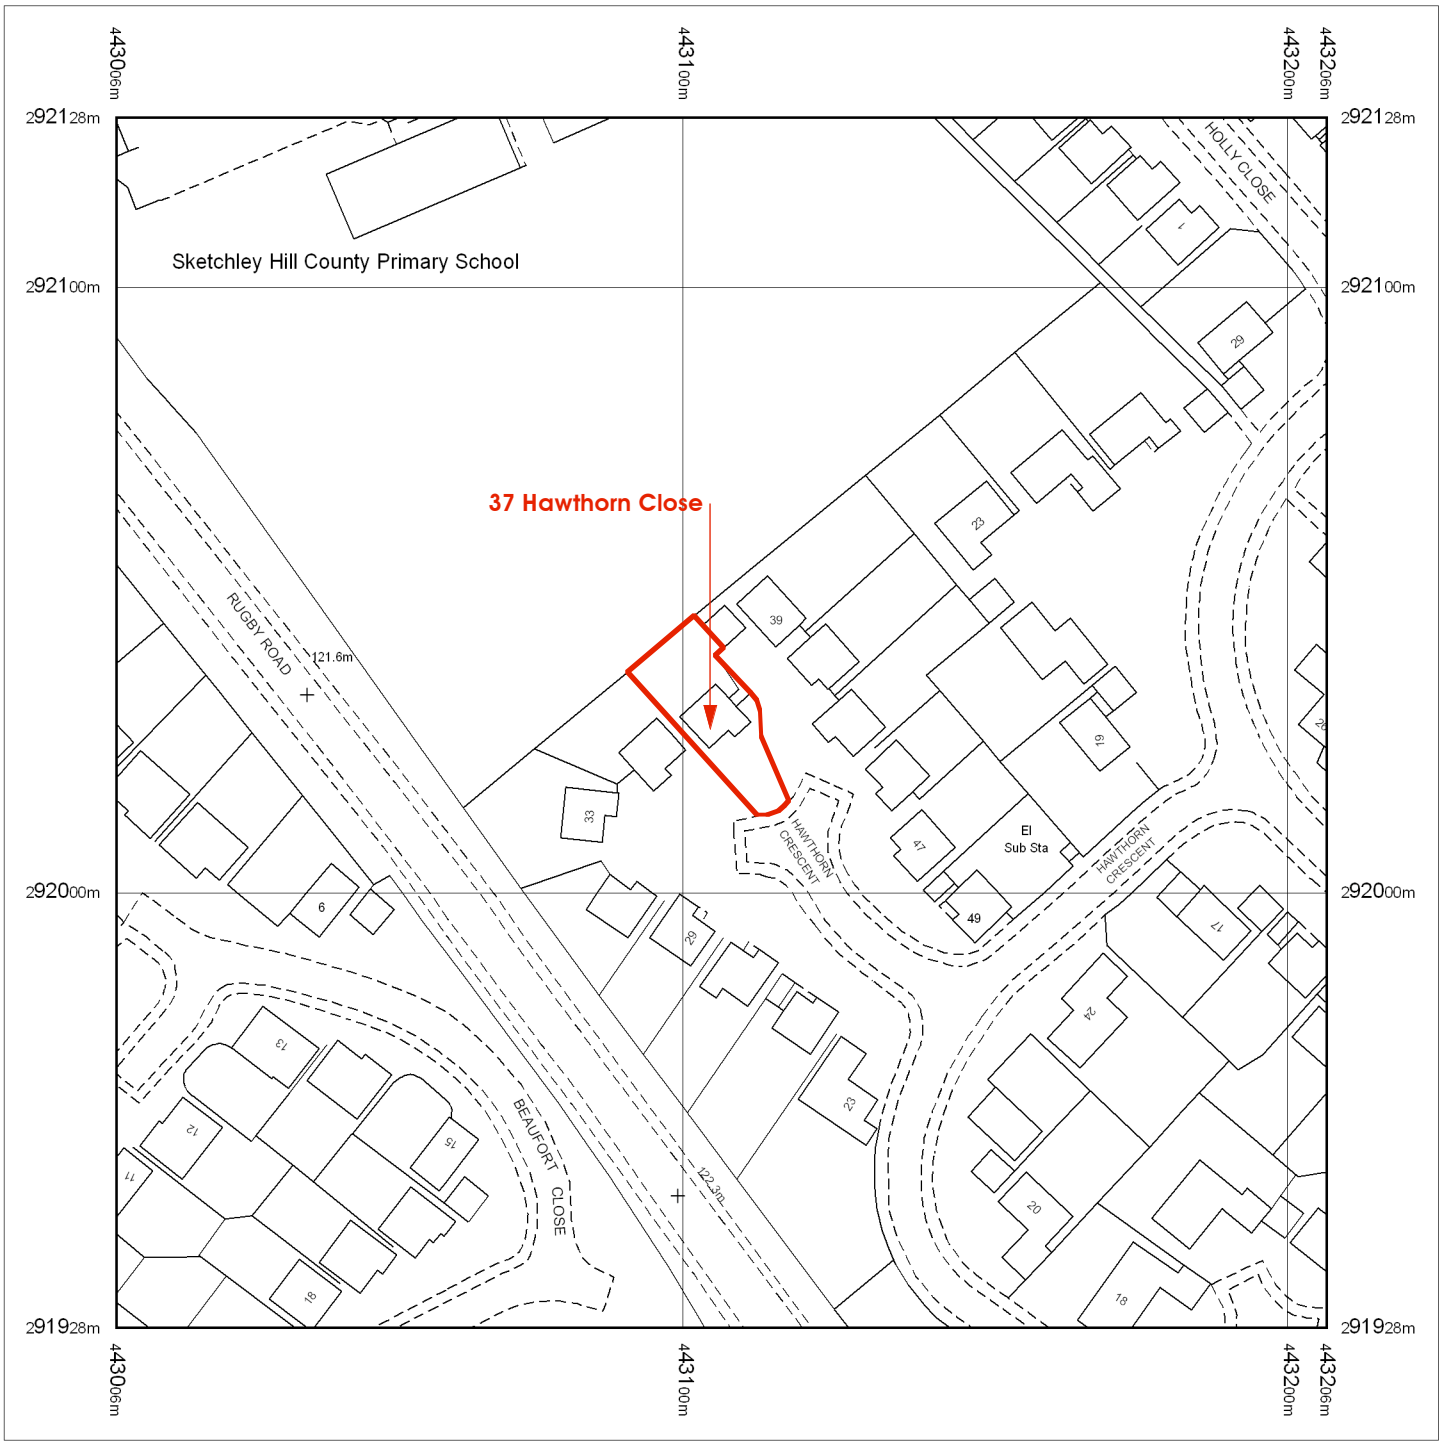

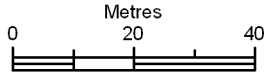

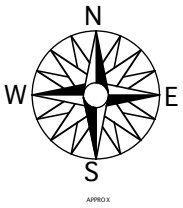

drawing title

LOCATION PLAN

project title

Proposed Extension
37 Hawthorn Close Burbage Leics. LE10 2JP
for Mr & Mrs Armstrong

scale	1:1250	date	06.11.08

peter thompson adt ltd
architectural design & technology

Providence House 49 Leicester Road
Broughton Astley Leics. LE9 6QE
tel: 01455 284921
email: mail@peterthompsonadt.co.uk web:peterthompsonadt.co.uk