
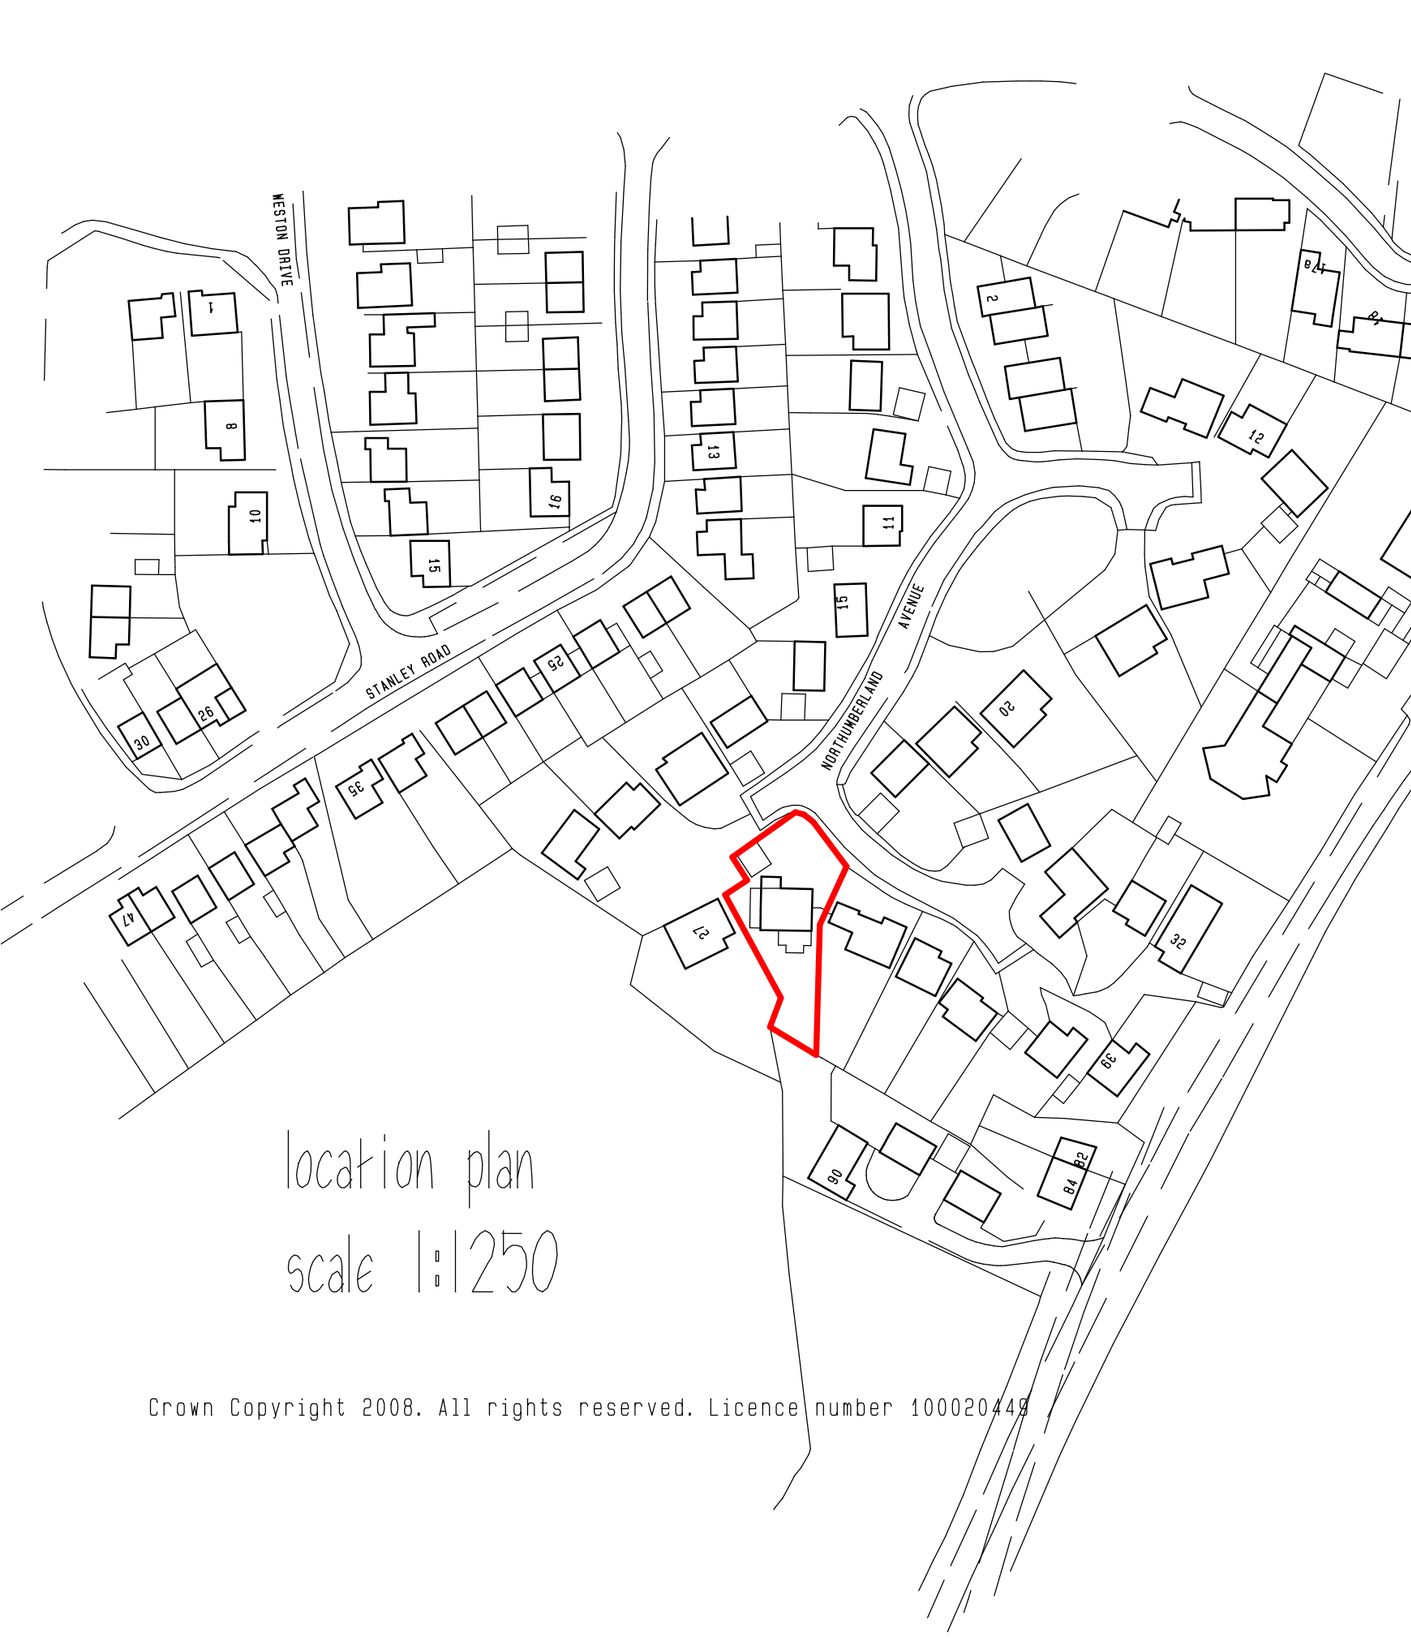


location plan
scale 1:1250

Crown Copyright 2008. All rights reserved. Licence number 100020449

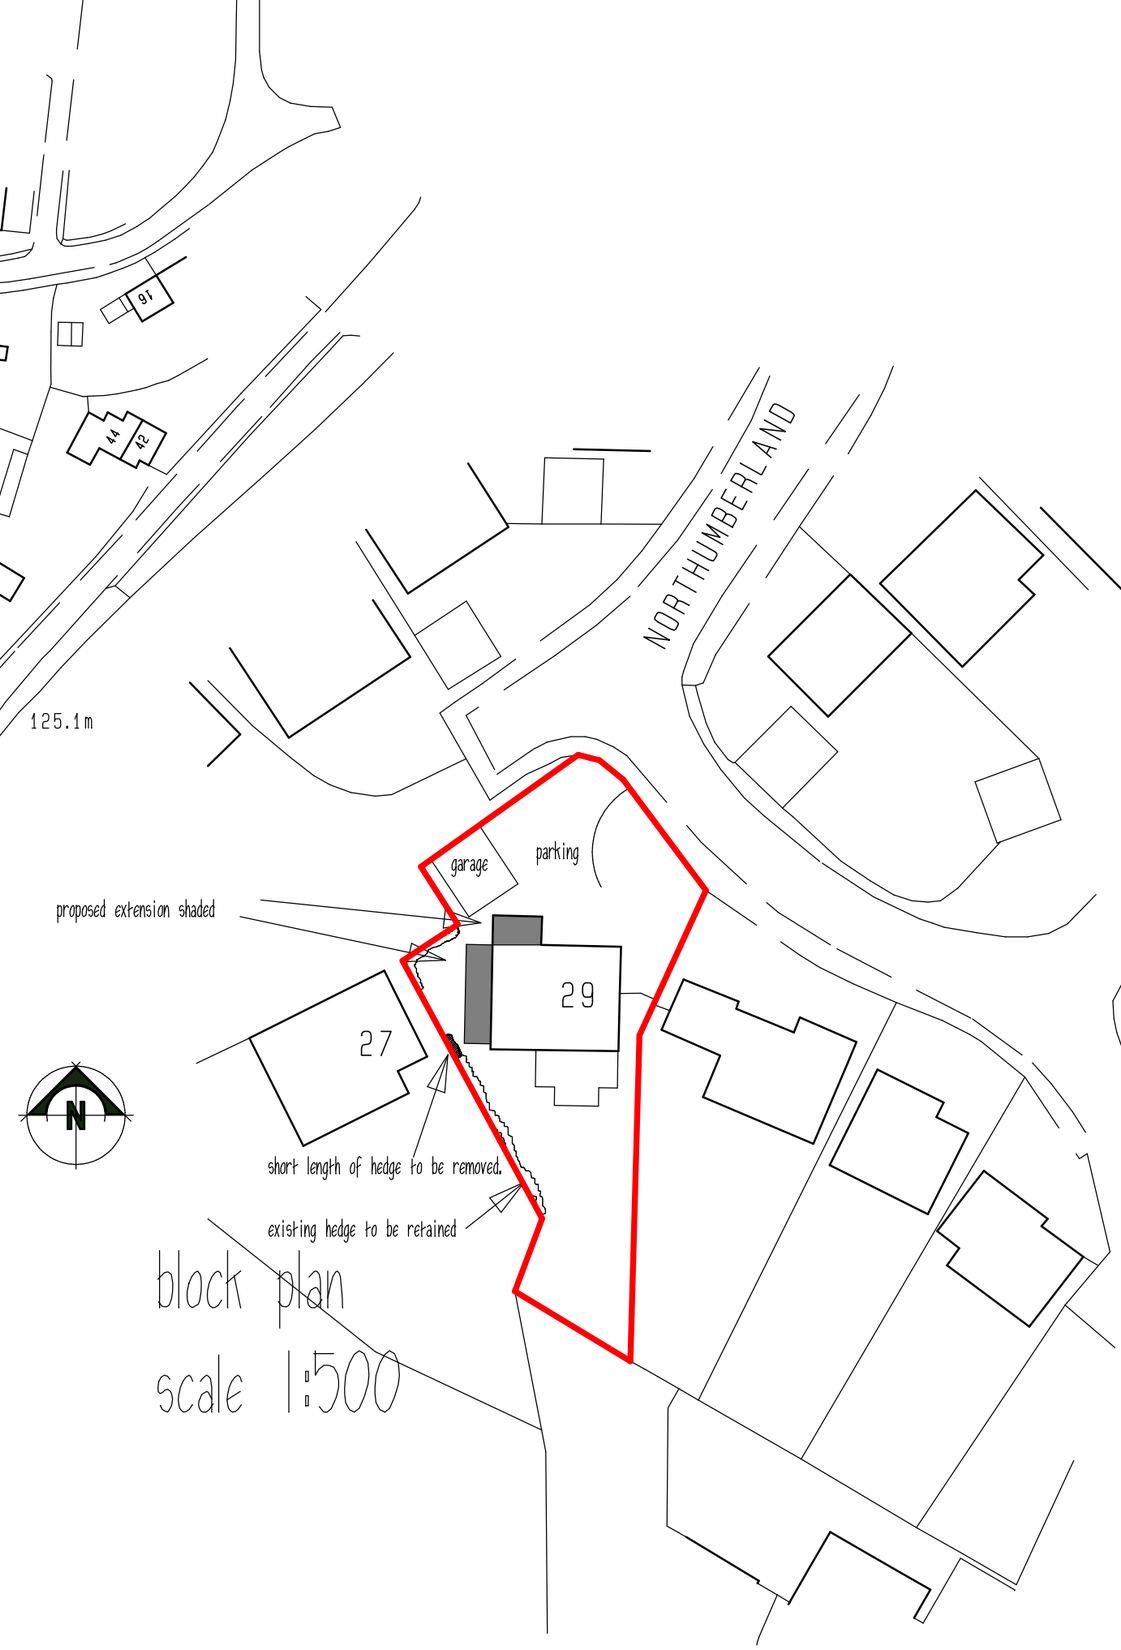

block plan
scale 1:500