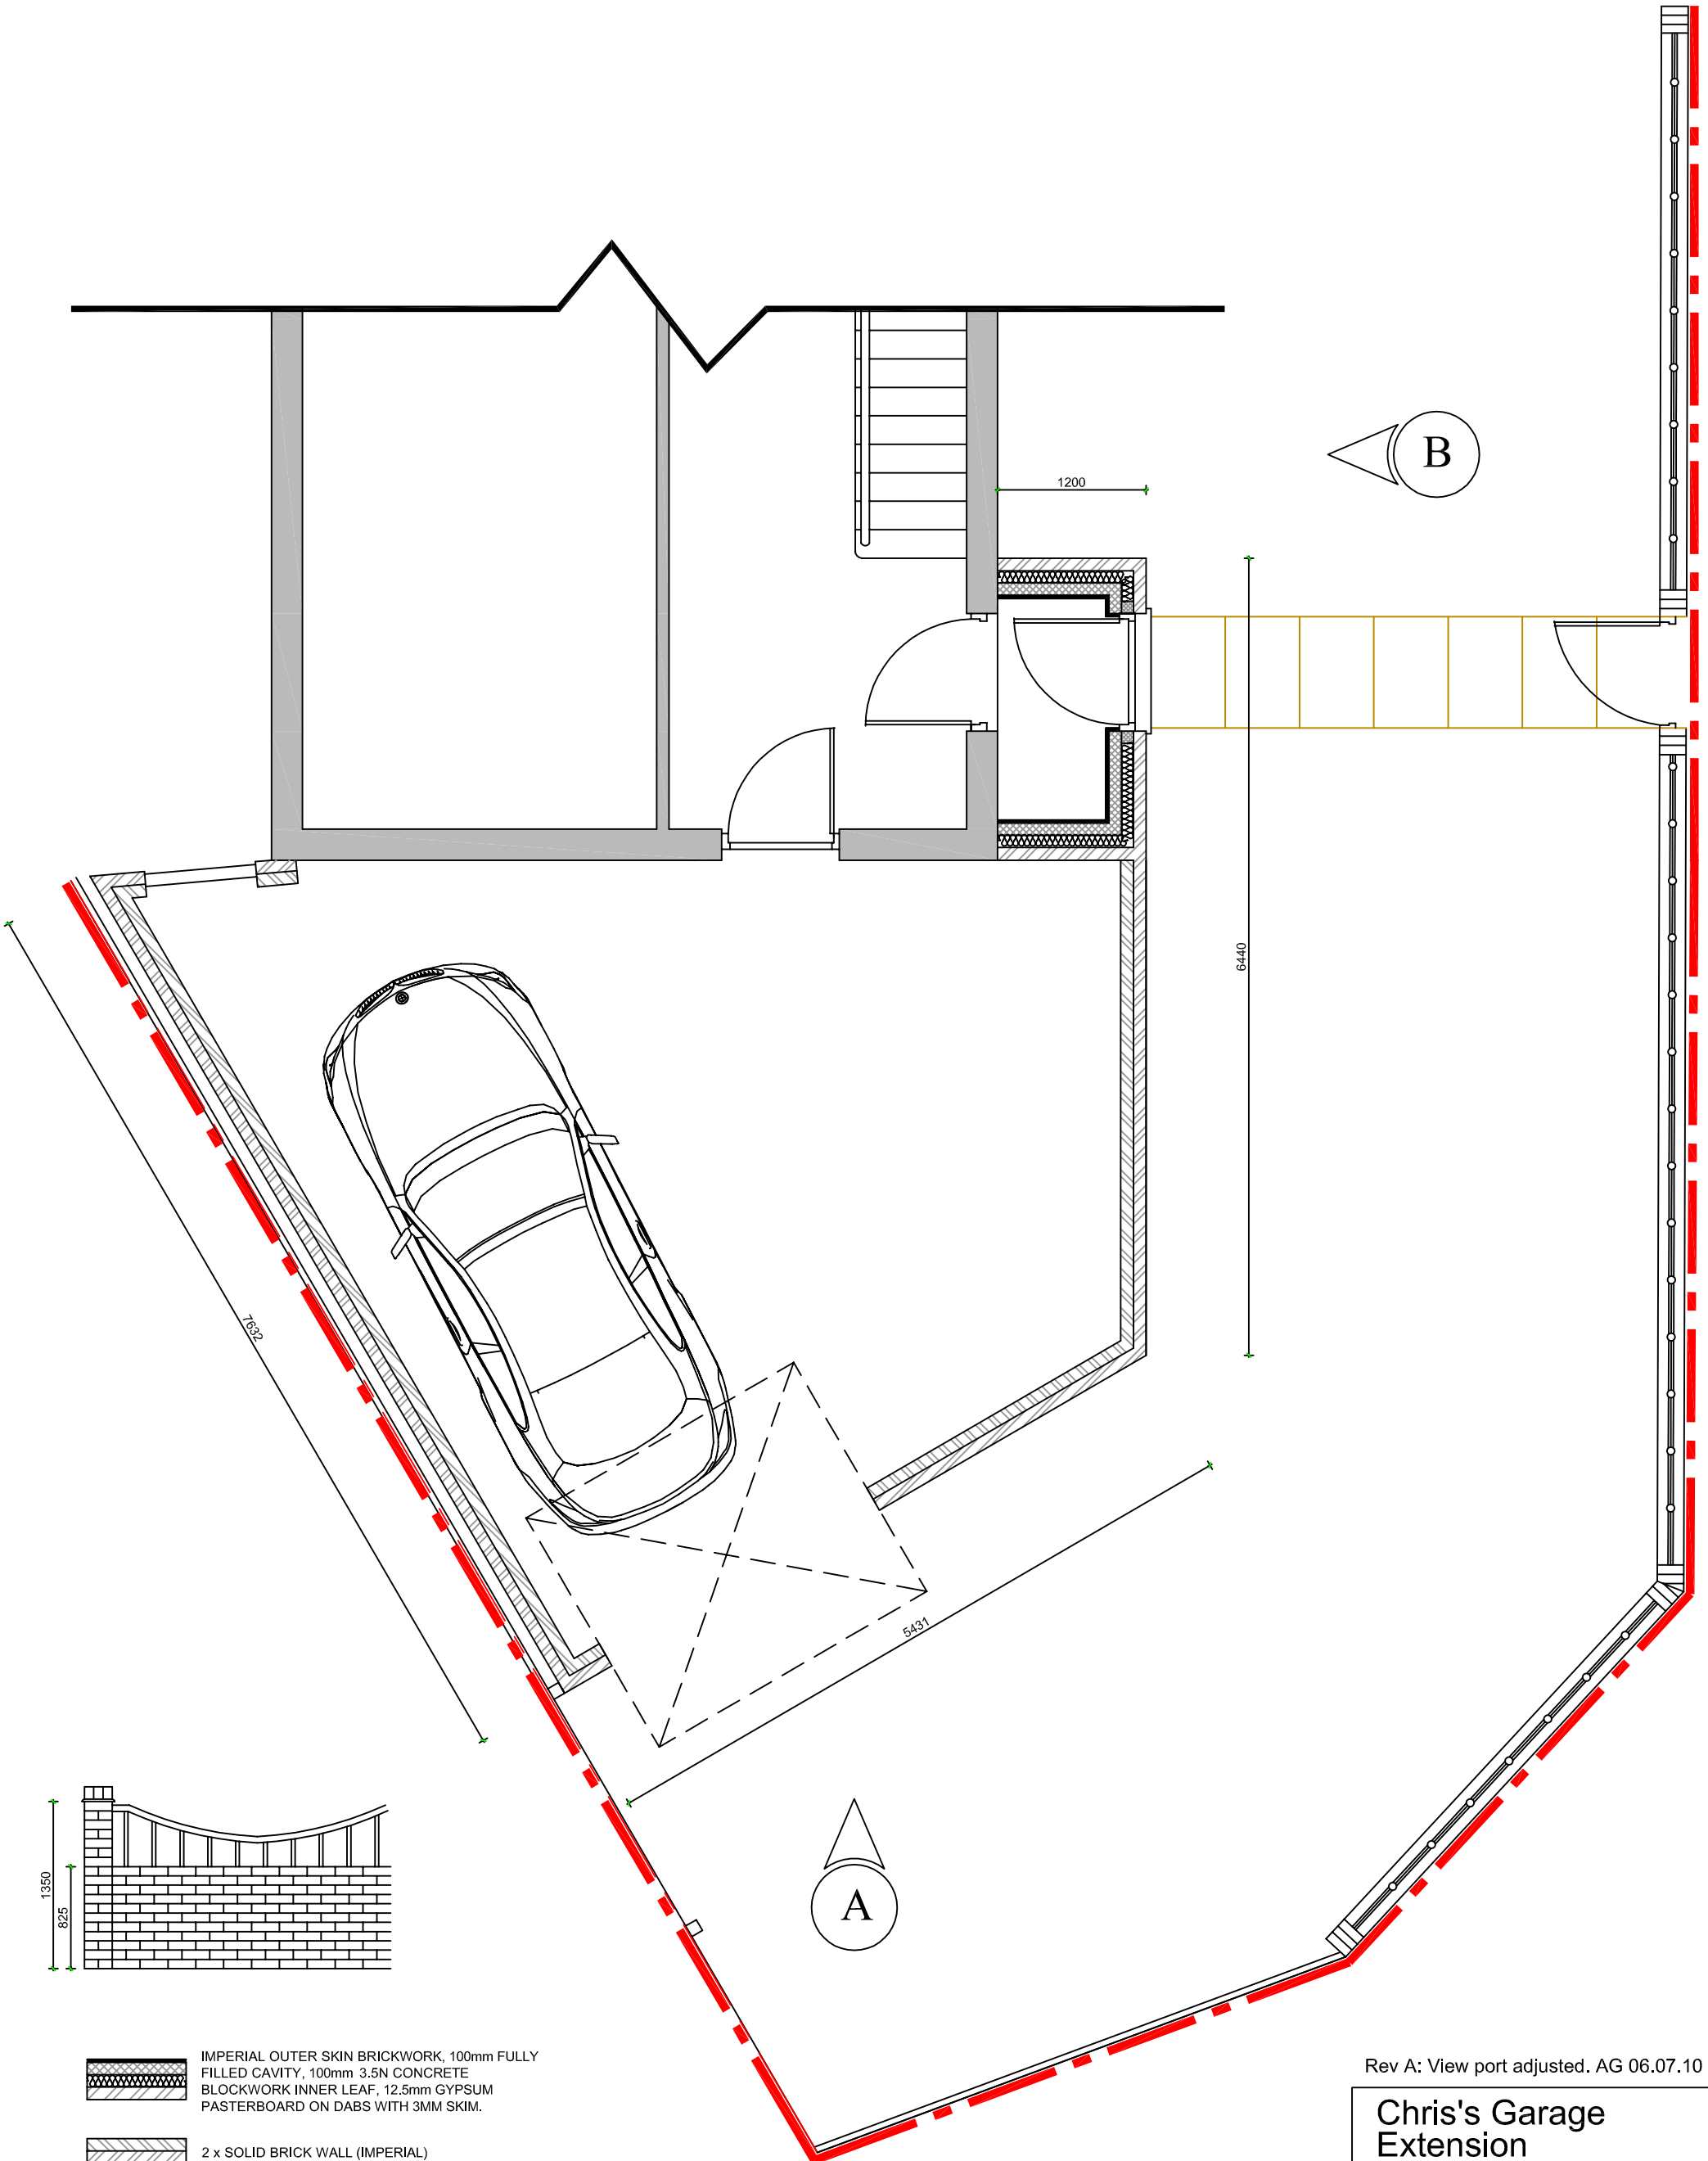


IMPERIAL OUTER SKIN BRICKWORK, 100mm FULLY FILLED CAVITY, 100mm 3.5N CONCRETE BLOCKWORK INNER LEAF, 12.5mm GYPSUM PASTERBOARD ON DABS WITH 3MM SKIM.

2 x SOLID BRICK WALL (IMPERIAL)

UNKNOWN CAVITY WALL CONSTRUCTION

PROPERTY PARTY BOUNDARY

Rev A: View port adjusted. AG 06.07.10

Chris's Garage Extension

TITLE:
Proposed Plan

DRAWING NUMBER:
CH/PR-01

REVISION:
A

SCALES:
1:50@A3

DATE
FEB 09