excl garage

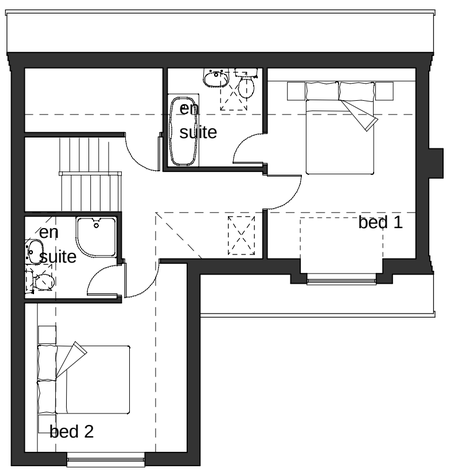

first floor plan

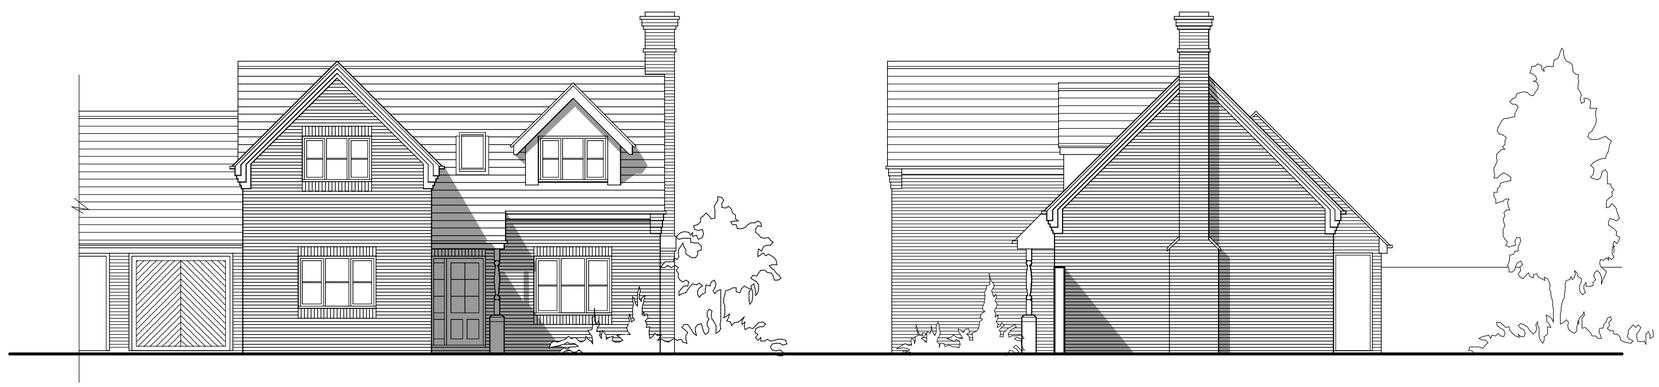

front elevation

side elevation

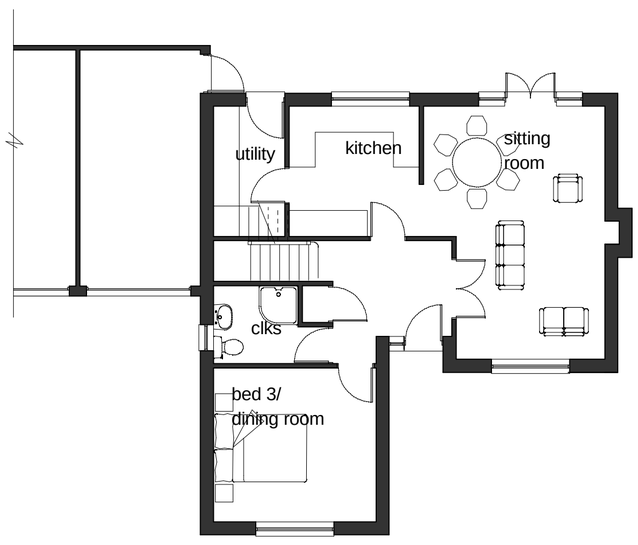

ground floor plan



rear elevation

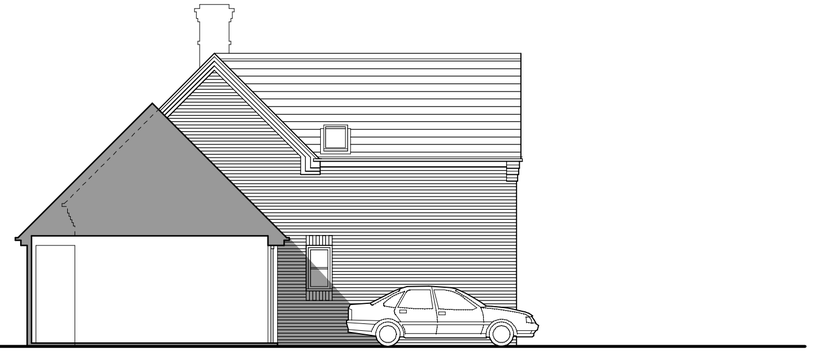

side elevation

gross internal floor area = 117m² (1260ft²)

REVISIONS
A - front door handed on elevation Nov 2007

S A V A G E H A Y W A R D
A R C H I T E C T S
19 Station Rd Hinckley, Leicstershire, LE10 1AW, 01455 635665, FAX- 01455 618971

Client	Kilpatrick Developments Ltd			
Project	residential development 5 Sunny Hill, Burbage			
Drawing	house type - plot 3			Drawing No
Auth	JRH	Date	Oct 2007	07A
Scale	1 : 100	Job No	07 04	

THIS DRAWING IS THE COPYRIGHT OF SAVAGE HAYWARD REPRODUCTION IN ANY FORM OF WHOLE OR PART IS FORBIDDEN WITHOUT PRIOR WRITTEN PERMISSION OF THE COPYRIGHT HOLDER
DO NOT SCALE FROM DRAWING AND ONLY FIGURE DIMENSIONS ARE TO BE USED